
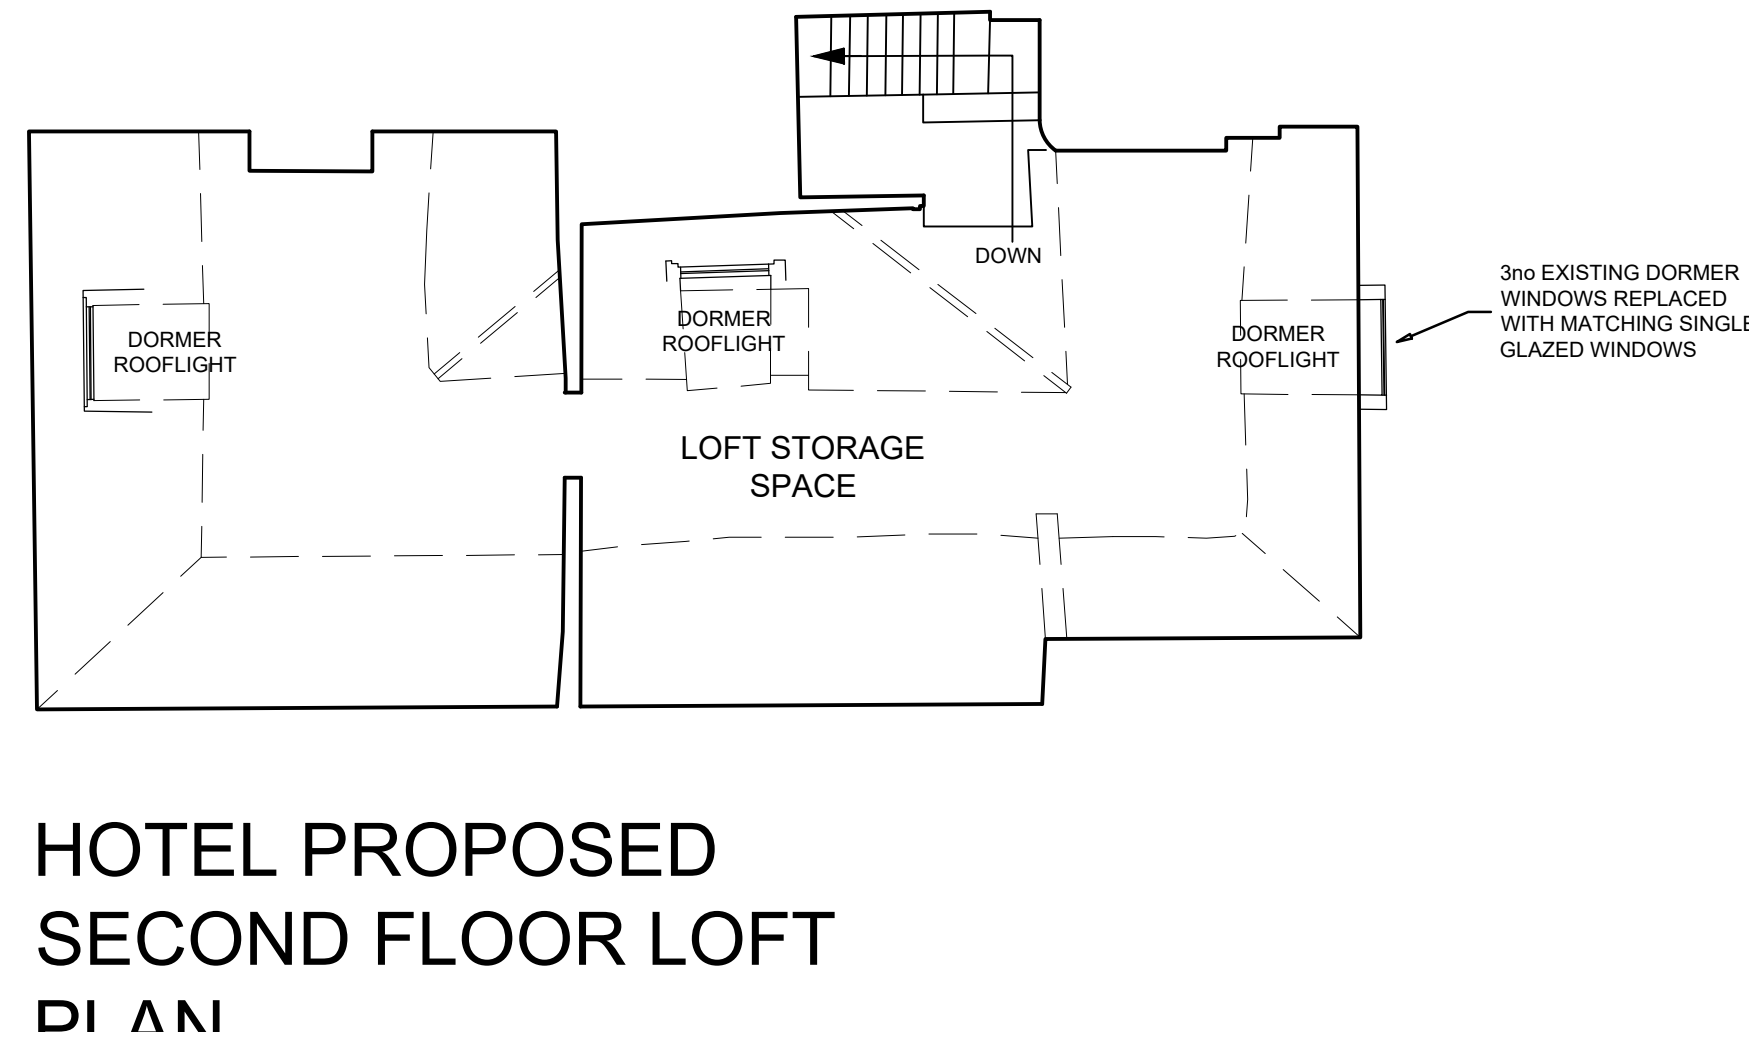
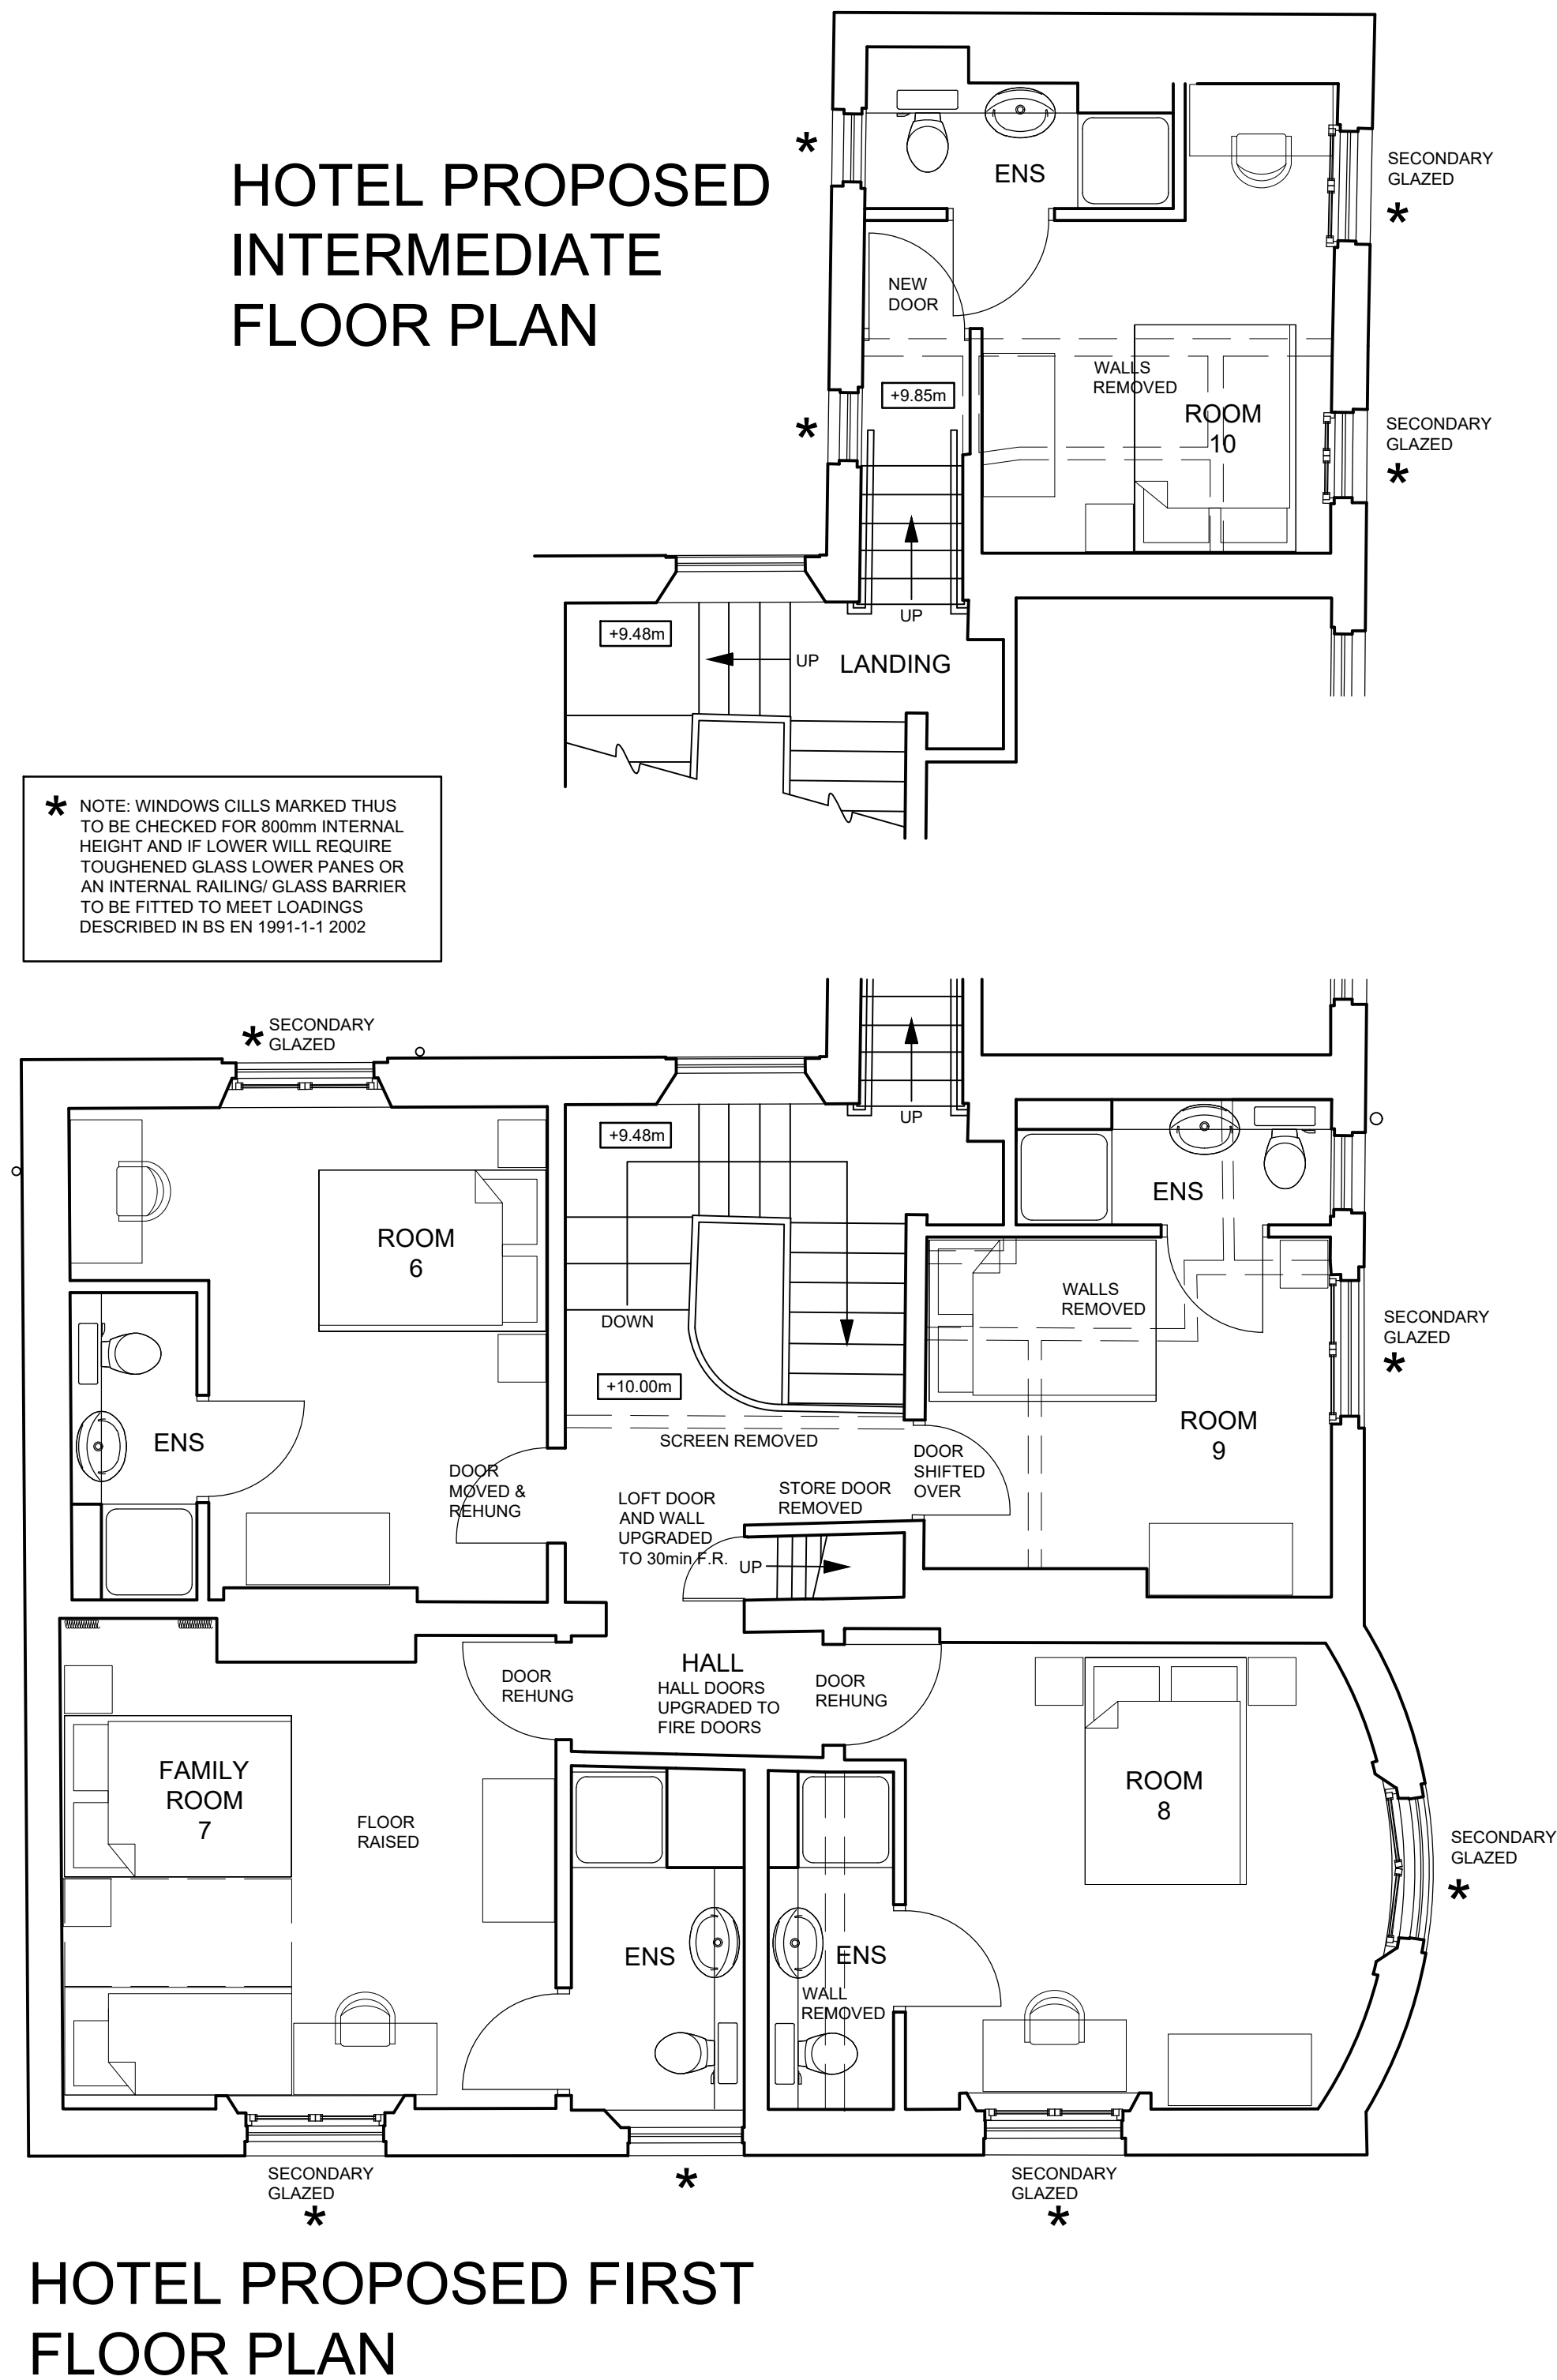


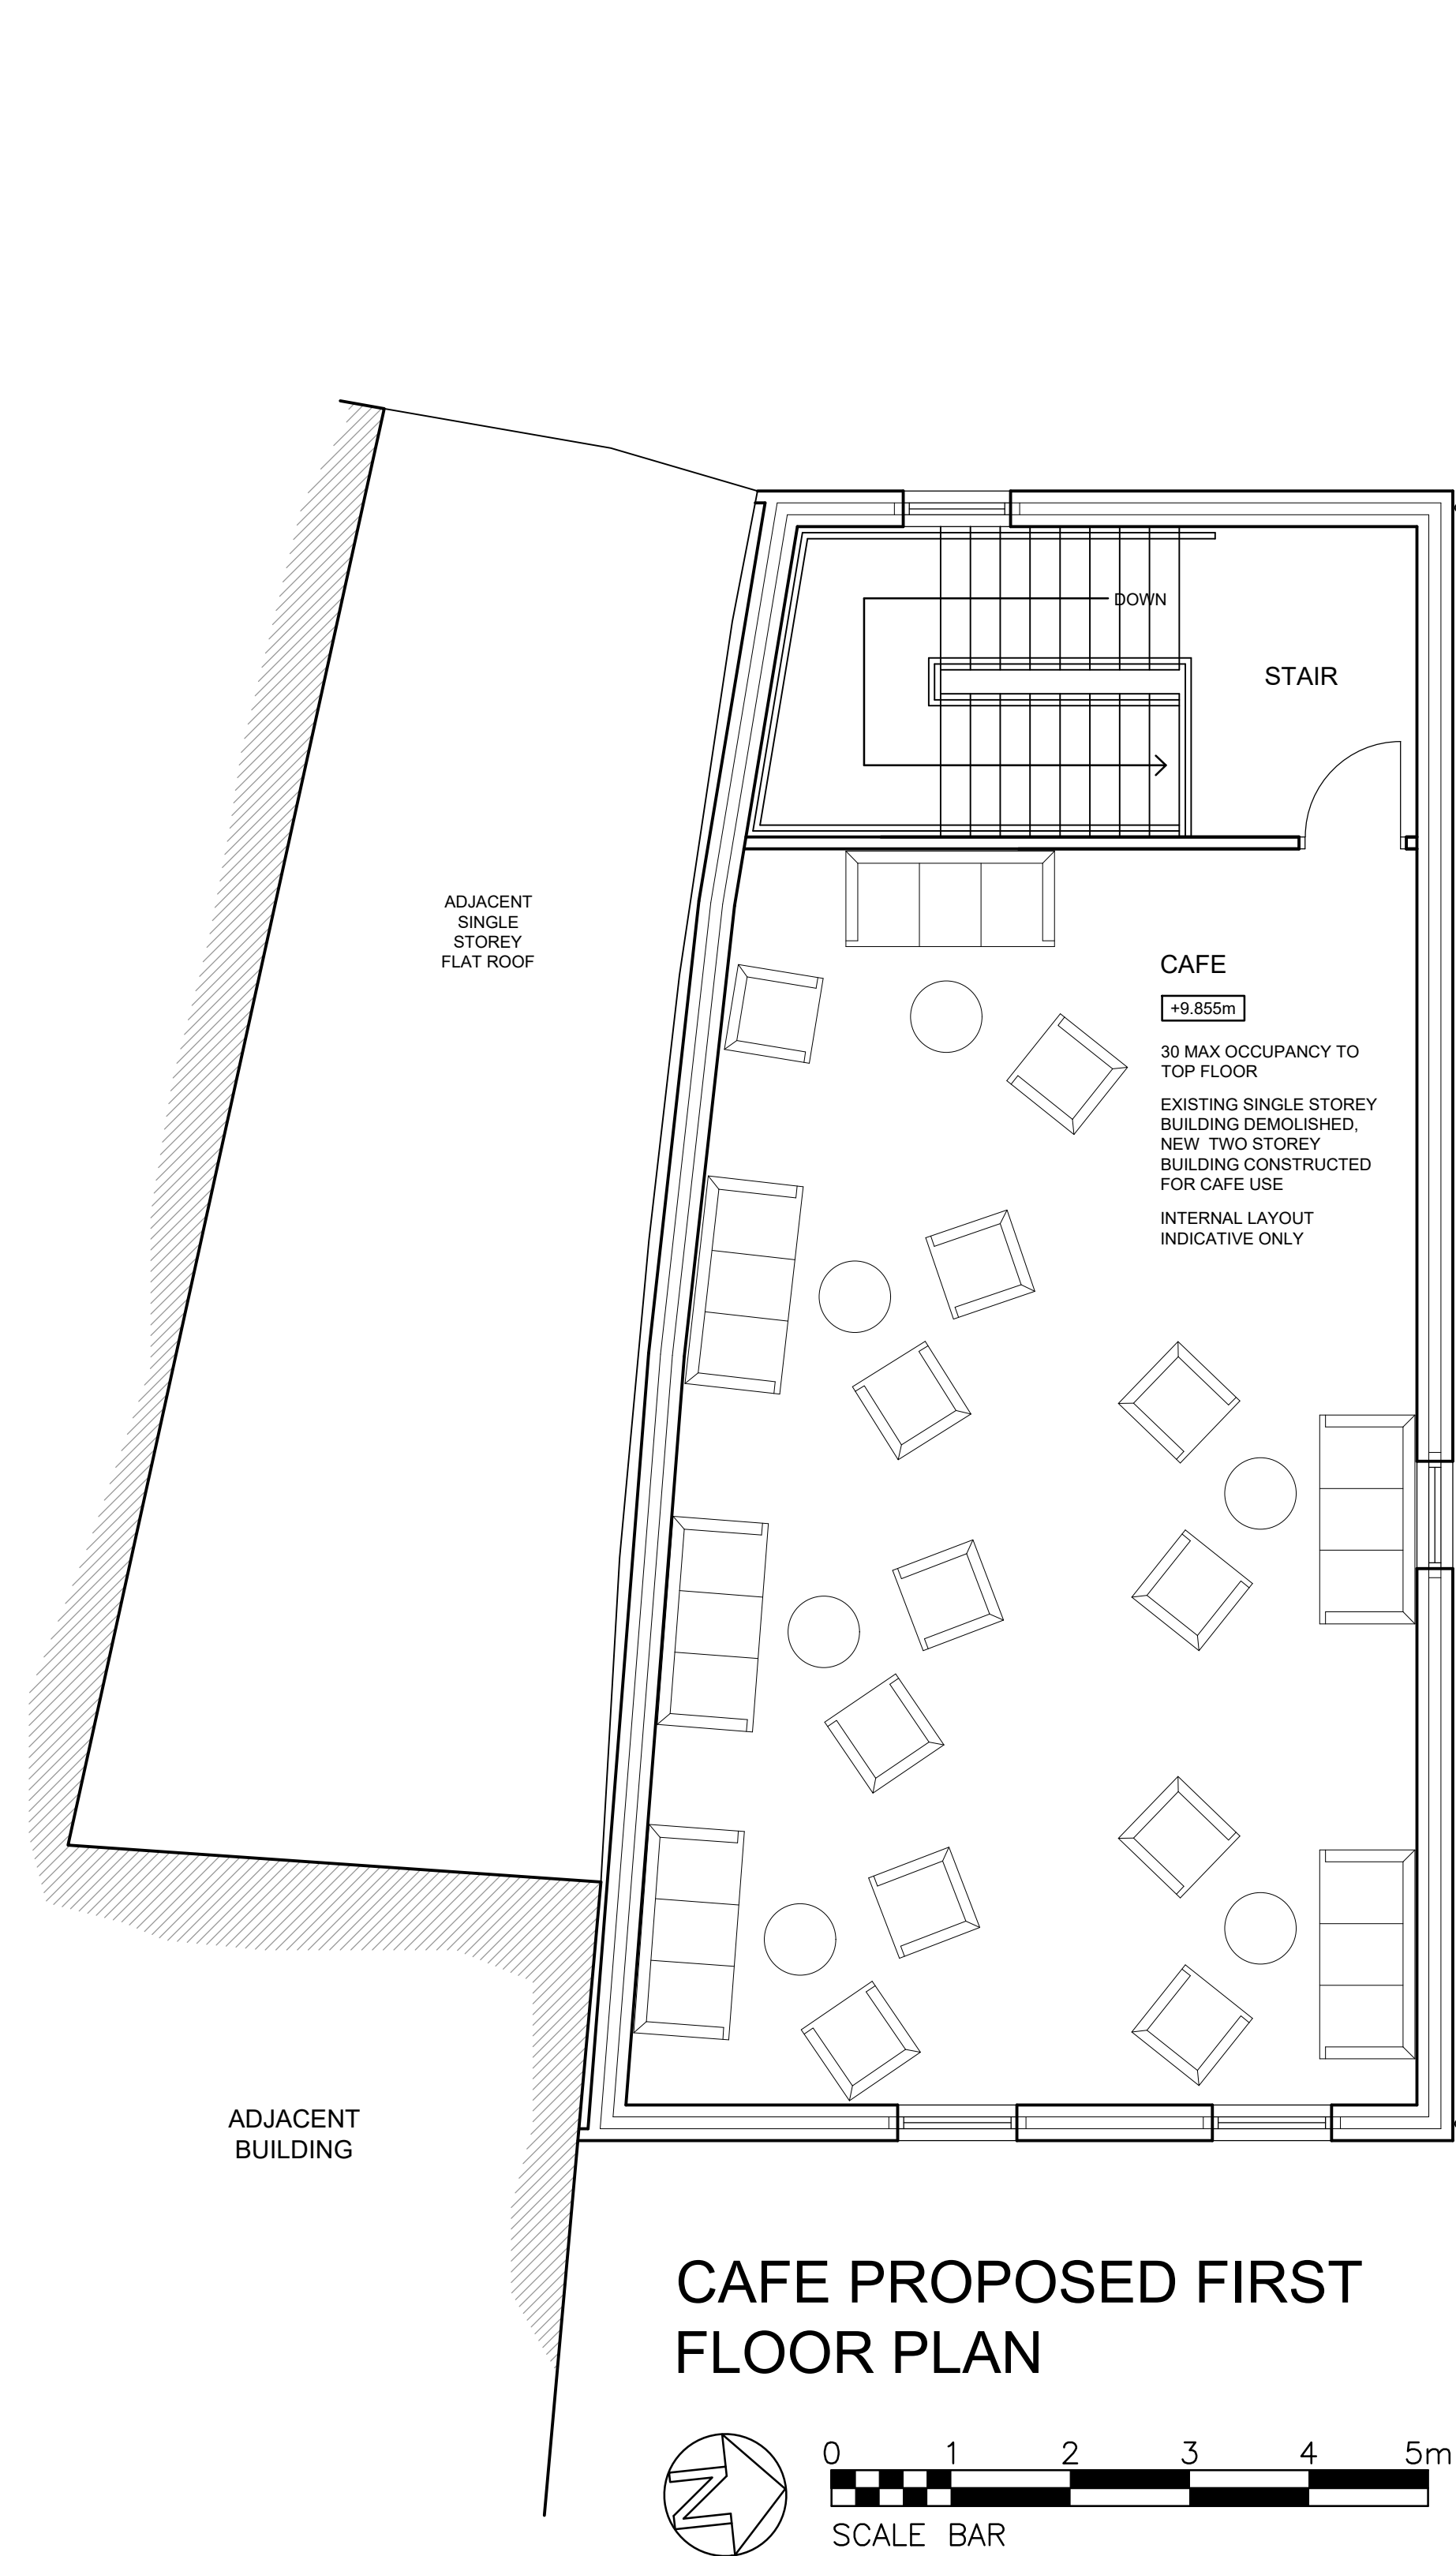

NOTES

THE CONTRACTOR IS RESPONSIBLE FOR CHECKING ALL DIMENSIONS AND NOTIFYING ALL DISCREPANCIES TO THE DESIGNER.

USE FIGURED DIMENSIONS IN PREFERENCE TO SCALED DIMENSIONS.

ALL WORK TO BE IN ACCORDANCE WITH CURRENT BUILDING REGULATIONS.

COPYRIGHT OF THIS DRAWING IS RESERVED BY G.I.A. LIMITED, AND IS ISSUED ON THE CONDITION THAT IT IS NOT COPIED, REPRODUCED OR DISCLOSED TO ANY THIRD PARTY EITHER WHOLLY OR IN PART WITHOUT THE CONSENT IN WRITING OF G.I.A. LIMITED.

R	DORMER WINDOWS CHANGE TO SINGLE GLAZED	06/07/23
Q	CAFE WINDOWS ALTERED	03/07/23
P	CAFE LAYOUT ADDED	11/05/23
N	SECONDARY GLAZING ADDED	13/03/23
M	SECONDARY GLAZING ADDED	03/03/23
L	LOFT STAIR REINTRODUCED. LOFT PLAN ADDED. NEW/ EXISTING WINDOWS INDICATED. WINDOWS REDUCED TO UPPER FLOOR WALL OF CAFE. NOTE ON LOFT WINDOW REPLACEMENT ADDED.	27/02/23
K	CAFE STAIRS ALTERED AND BEDROOM 9 ALTERED	24/10/22
J	INDICATIVE CAFE LAYOUT ADDED	02/09/22
H	PRELIMINARY CAFE LAYOUT REMOVED. STORES TO HOTEL HALLWAY REMOVED. EXISTING WALL TO ROOM 7 REINSTATED.	02/09/22
G	CAFE USE SHOWN	01/09/22
F	AREA REMOVED FROM RETAIL	31/08/22
E	RETAIL FIRST FLOOR LEVEL ALTERED.	30/08/22
D	CAFE CHANGED TO RETAIL. INTERNAL LAYOUT REMOVED.	25/08/22
C	OCCUPANCY REDUCED TO CAFE FIRST FLOOR. CAFE STAIR ALTERED. CAFE TABLES REVISED.	10/08/22
B	ADJACENT FLAT ROOF SHOWN. PIERS ADDED TO CAFE. HOTEL PLAN AMENDED AS PER CLIENTS EMAILED COMMENTS. ENSUITE LAYOUTS STANDARDISED. LOFT ACCESS ADDED.	17/06/22
A	BEDROOM NUMBERS ADJUSTED	15/06/22

REV	DESCRIPTION	DATE
AMENDMENTS		
CLIENT		
BG DOODLES HOLDINGS LTD		
JOB		
EMSWORTH SURGERY CONVERSION P010 7DD		
DRAWING		
INTERMEDIATE, FIRST, AND SECOND FLOOR PLANS AS PROPOSED		
JOB NO.	2992	DRAWING NO. 21 R
SCALE		
1:50 @ A1		
DRAWN BY	NAS	DATE JUNE 2022