



Manor House
South Elevations
(Proposed)


Scale : 1:150 @ A1

NEW OPENING BROKEN
INTO EXISTING BUILDING
FABRIC FOR NEW GLAZED
DOOR



Manor House
West Elevations
(Proposed)

Scale : 1:150 @ A1

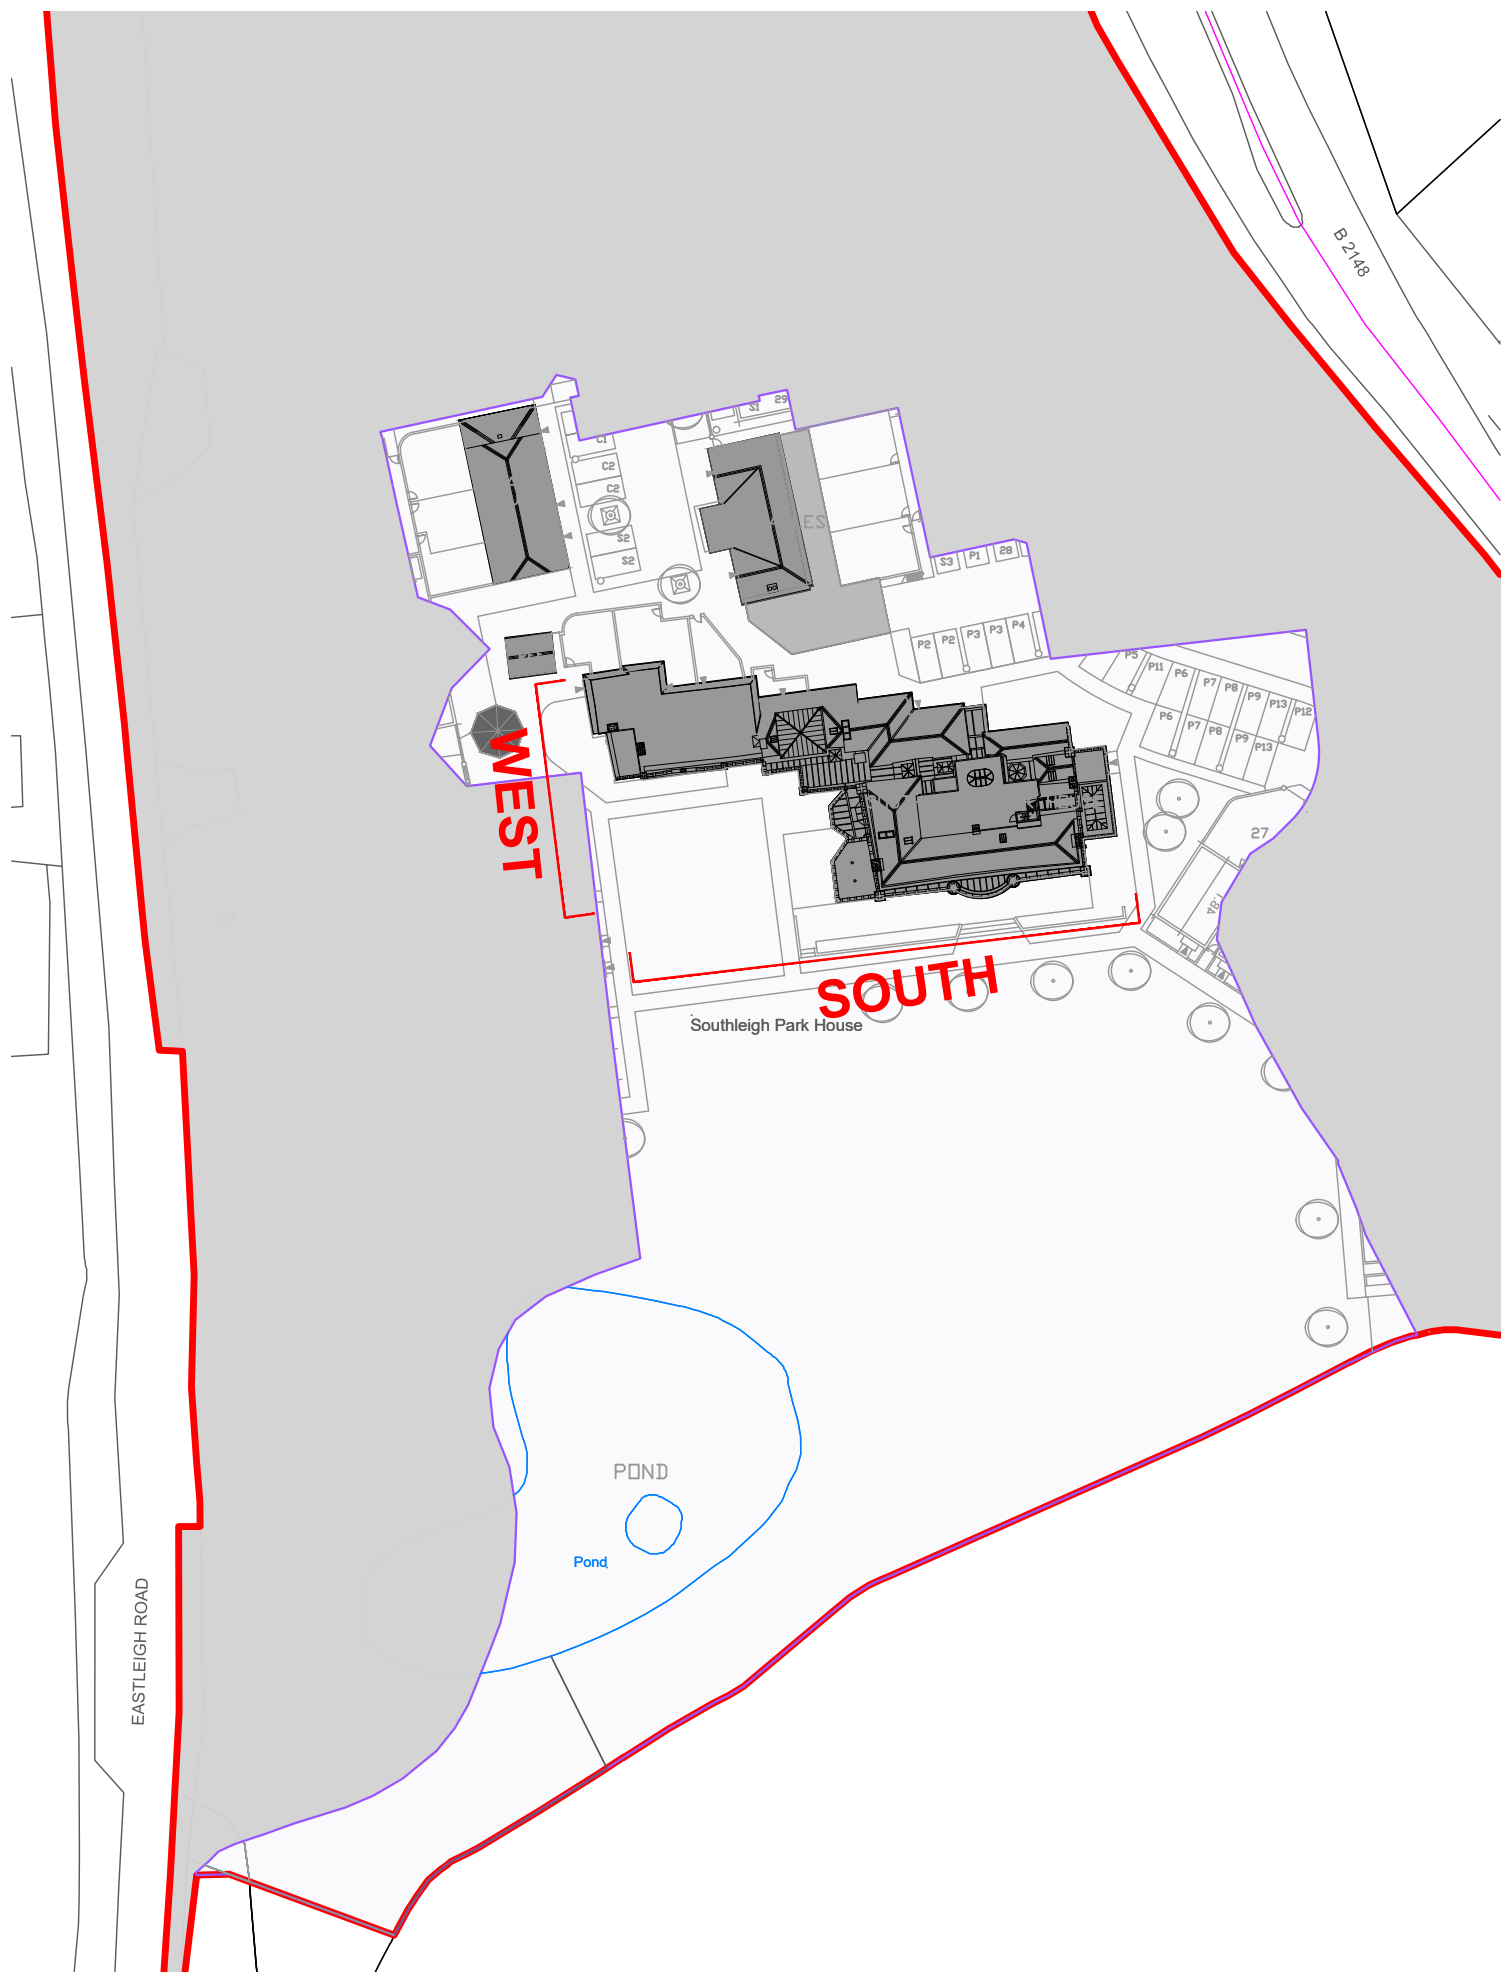

Key Plan
Scale : NTS @ A1

SCALE BAR 1:150



Minor amendments		HC	CMH	22.08.23
B	Conservation Alterations Up Issue	CDM	CMH	21.08.23
Rev: Description:		Drawn:	Checked:	Date:
Drawing Status:				
PLANNING				
CONCEPT - TENDER - APPROVAL - CONTRACT - CONSTRUCTION - AS BUILT				
		M4, The Millennium Centre, Crosby Way, Farnham Surrey GU9 7XX +44 (0)1252 745200 info@fsl-group.co.uk www.fsl-group.co.uk		
Client:		Site Address:		
Bargate Homes		Southleigh Park House Havant PO9 2PE		
Floor & Drawing:				
Manor House (Proposed) South/West Conservation Alterations Elevations				
Drawing Number:				
28473 - MANOR - EXT-PR-SW C				
Project Number	Building	Drawing Code	Revision	
Produced By:		H3C		
Create Date:		12/11/20		
Scale:		SCALE 1:150@A1		
Drawing Notes: Figured dimensions only are to be taken from this drawing - DO NOT SCALE. Contractors must verify all dimensions prior to construction and any discrepancies are to be reported.Design © FSL Group				