

14 ESMOND CLOSE
PROPOSED PLANS, ELEVATIONS & SECTIONS

NOTES:


Dimensions to be checked on site before commencing work. Any discrepancies shall be reported to the architect immediately.

Do not scale from these drawings except for planning purposes.


Use figured dimensions only.

Where applicable this drawing is to be read in conjunction with other consultants' drawings.


All drawings to be read in conjunction with specification and all other drawings including structural engineer and mechanical and electrical drawings / specification

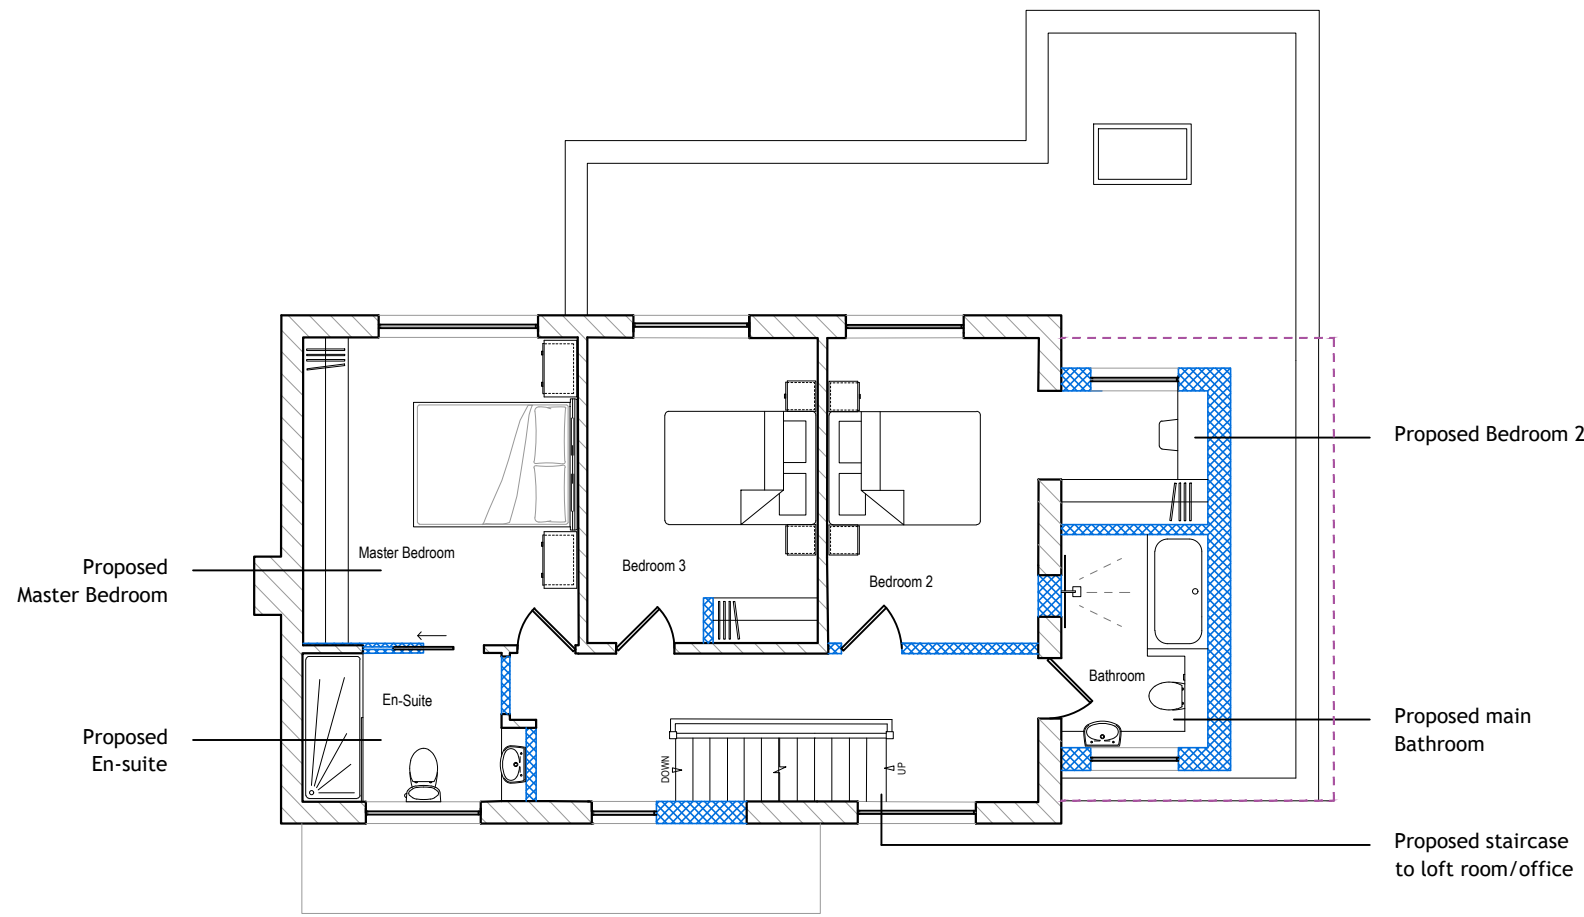


FIRST FLOOR PLAN
1:100

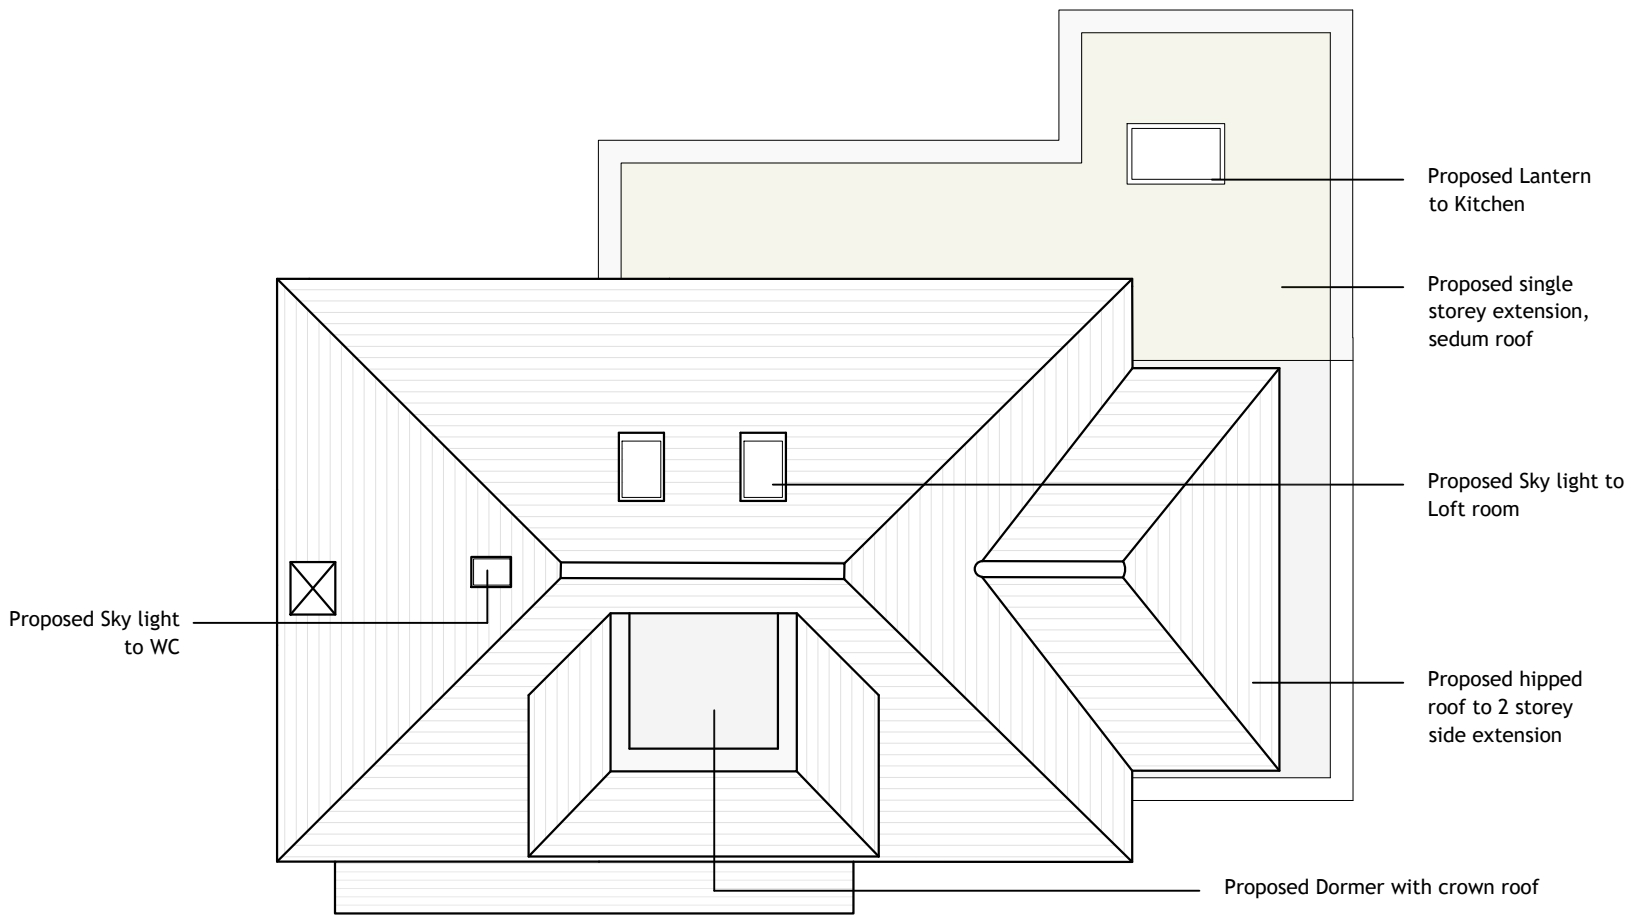


ROOF PLAN
1:100

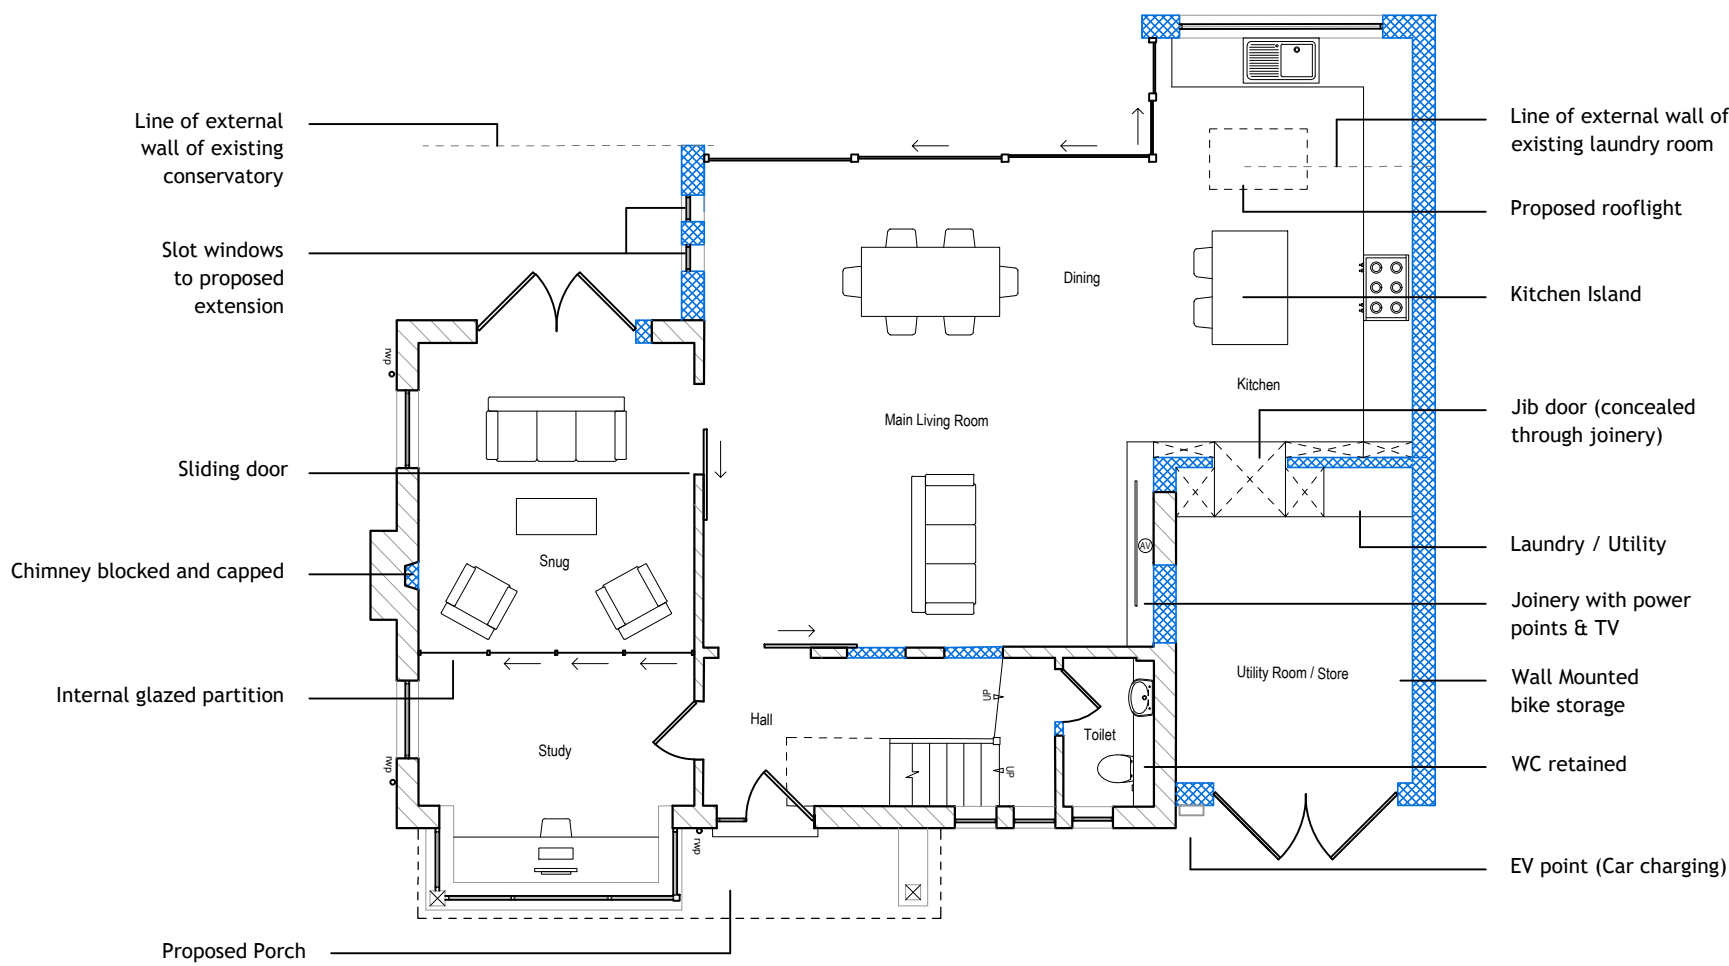


GROUND FLOOR PLAN
1:100

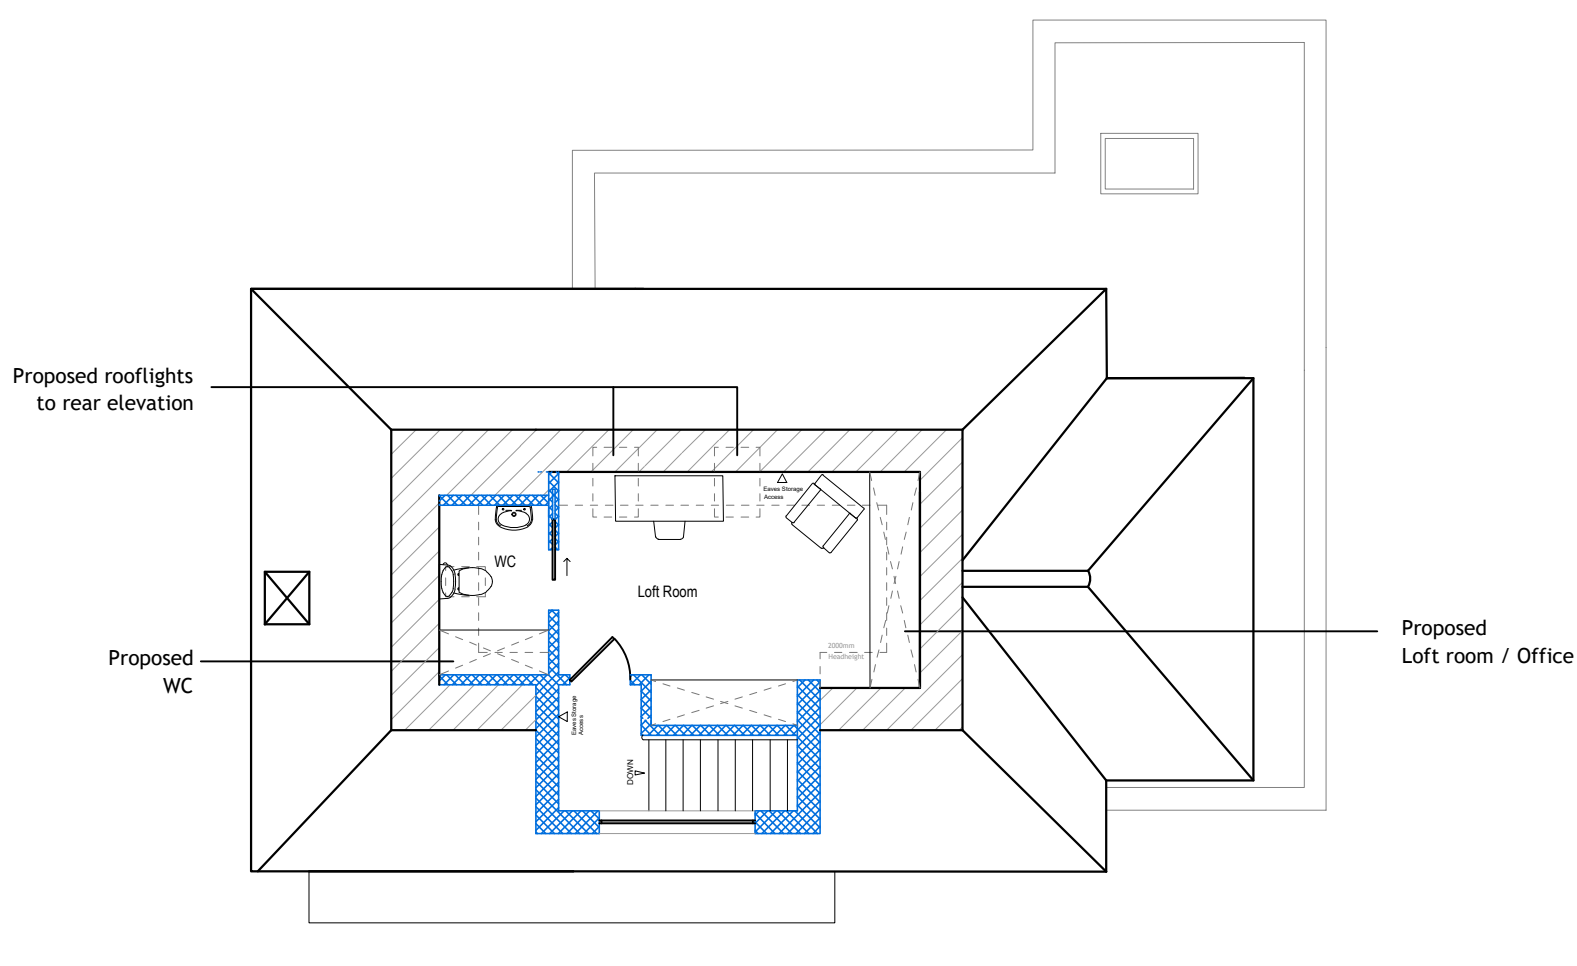


SECOND FLOOR PLAN (LOFT ROOM)
1:100

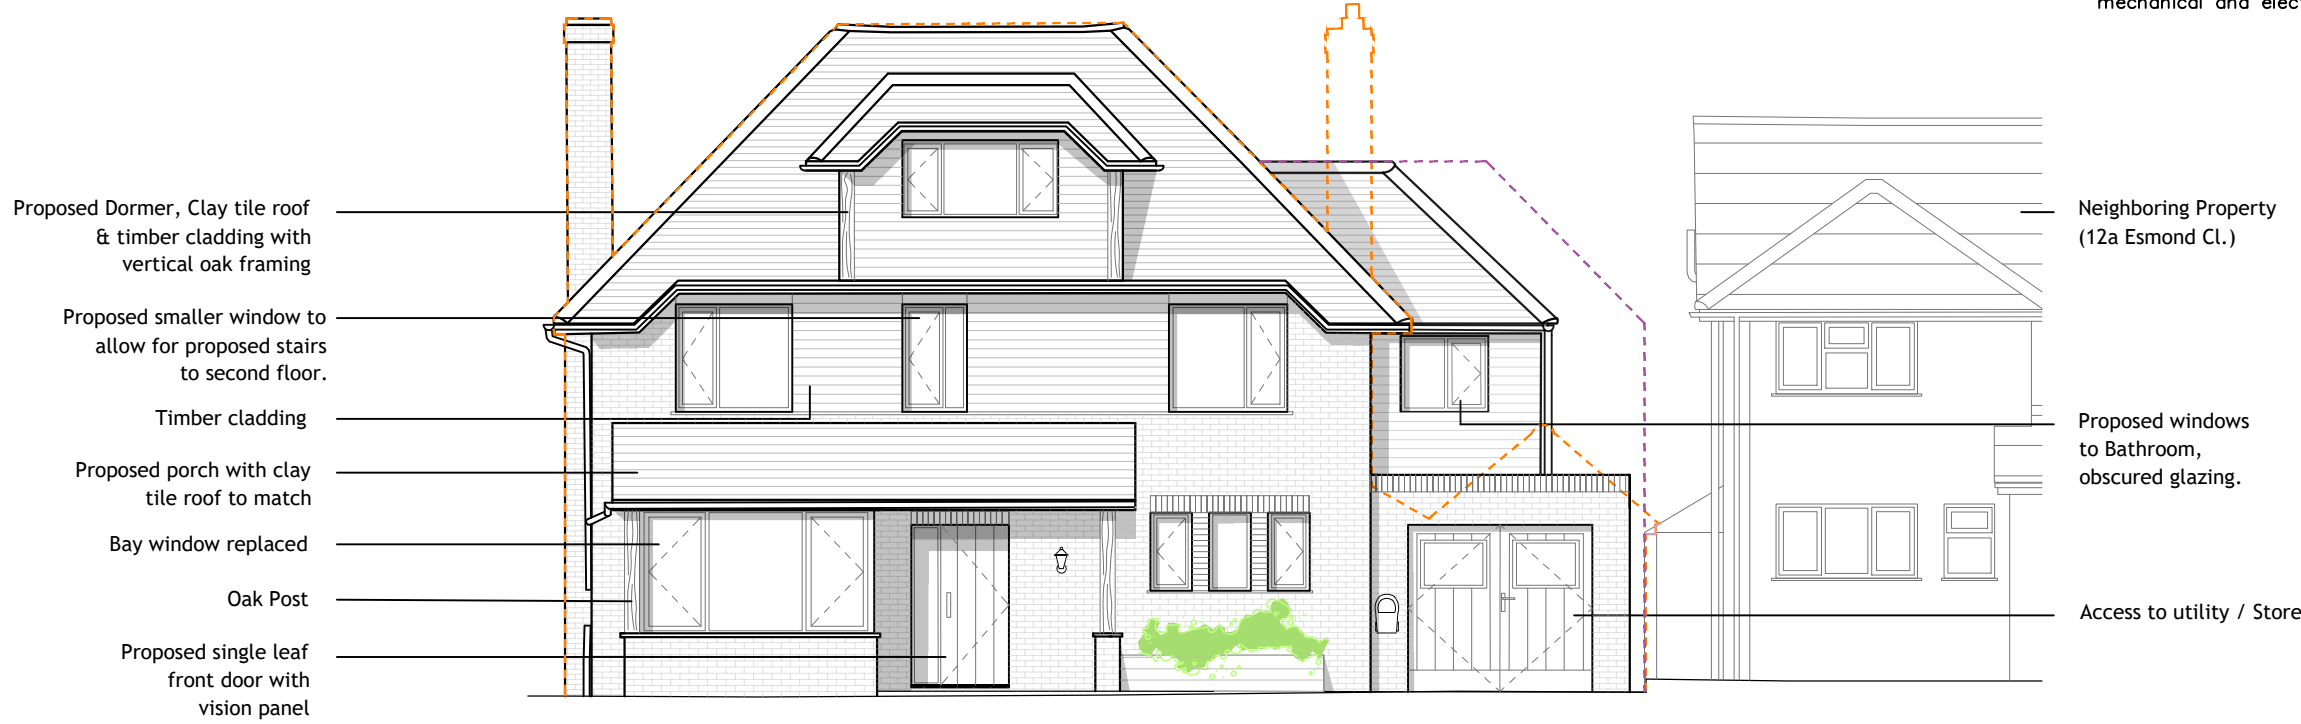


EAST ELEVATION
1:100

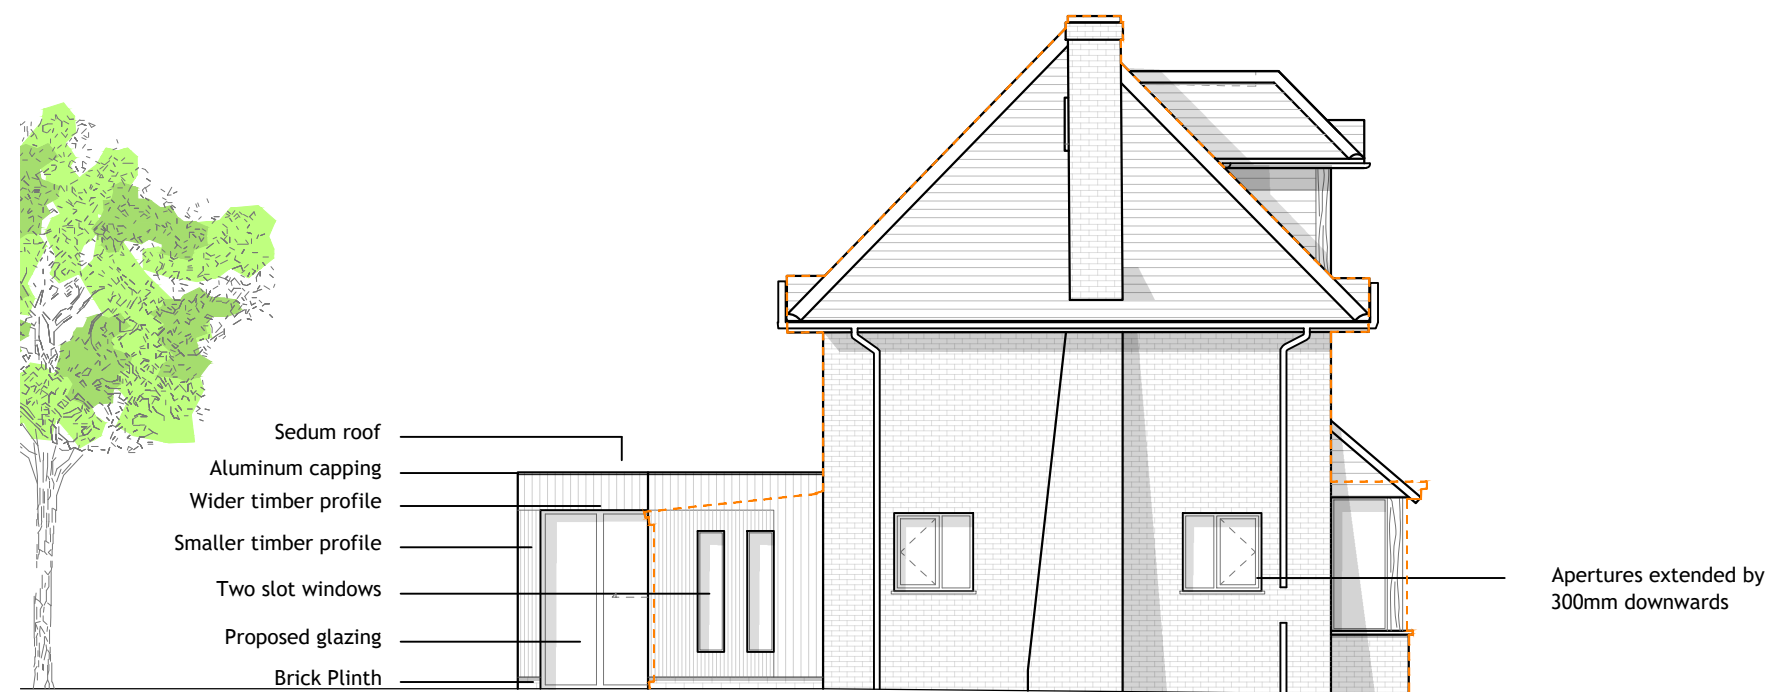

SOUTH ELEVATION
1:100

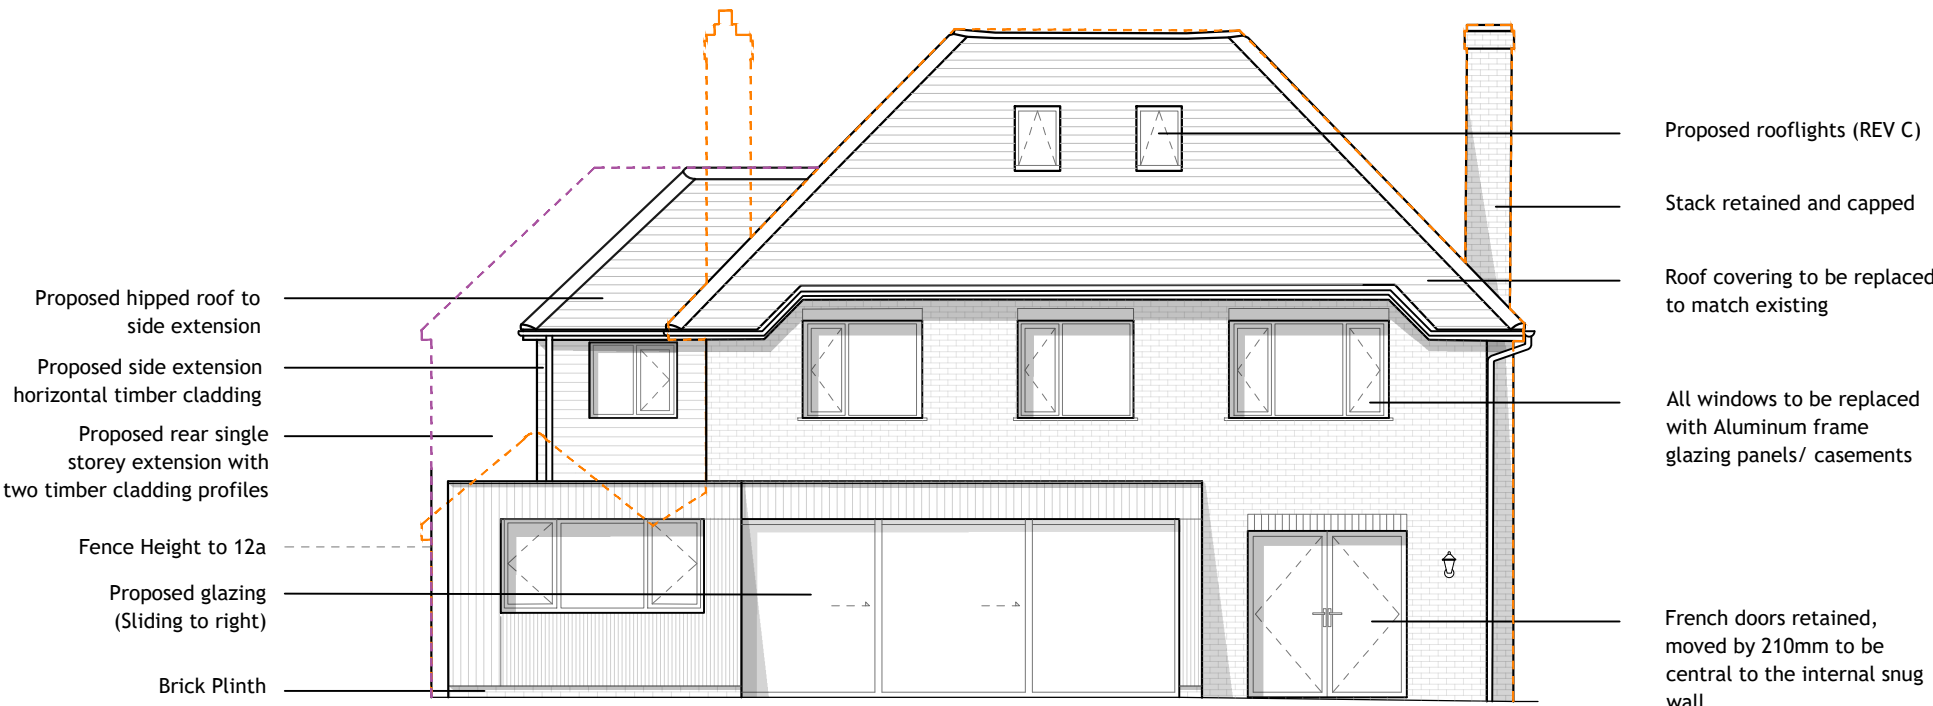


WEST ELEVATION
1:100

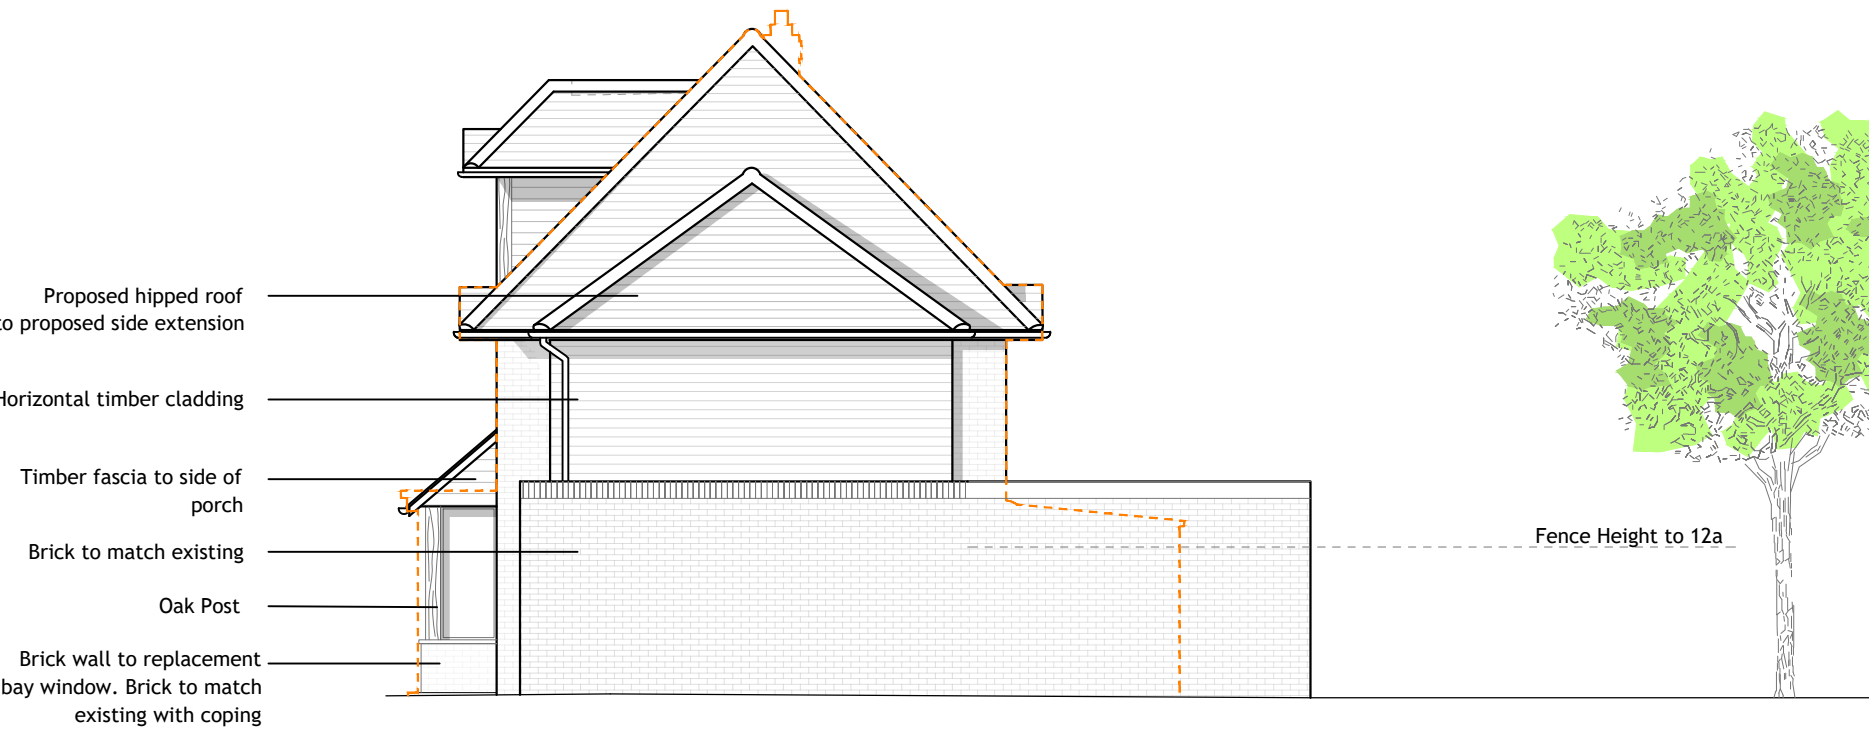

NORTH ELEVATION
1:100

LEGEND:

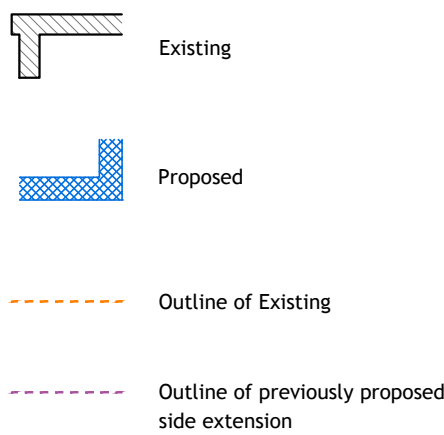

F	26.10.23	Revised Planning Issue	MA
E	17.10.23	Revised Planning Issue	MA
D	11.09.23	Revised Planning Issue	MA
C	05.09.23	Revised Planning Issue	MA
B	20.07.23	Draft Planning Issue	MA
A	14.07.23	Initial Concept Design	MA
REV	DATE	AMENDMENT	DRAWN

hd architects

Helyer Davies Architects Ltd
1 The Old Flour Mill,
Emsworth, PO10 7BT
01243 370 715

www.hdarchitects.co.uk mail@hdarchitects.co.uk

PROJECT
14 Esmond Close
Emsworth
PO10 7HX

DRAWING
Proposed Plans, Elevations & Sections

SCALE
as noted @ A1

DATE	JULY 2023	DRAWN	MA
DRAWING NUMBER	22159-03	REVISION	F

