
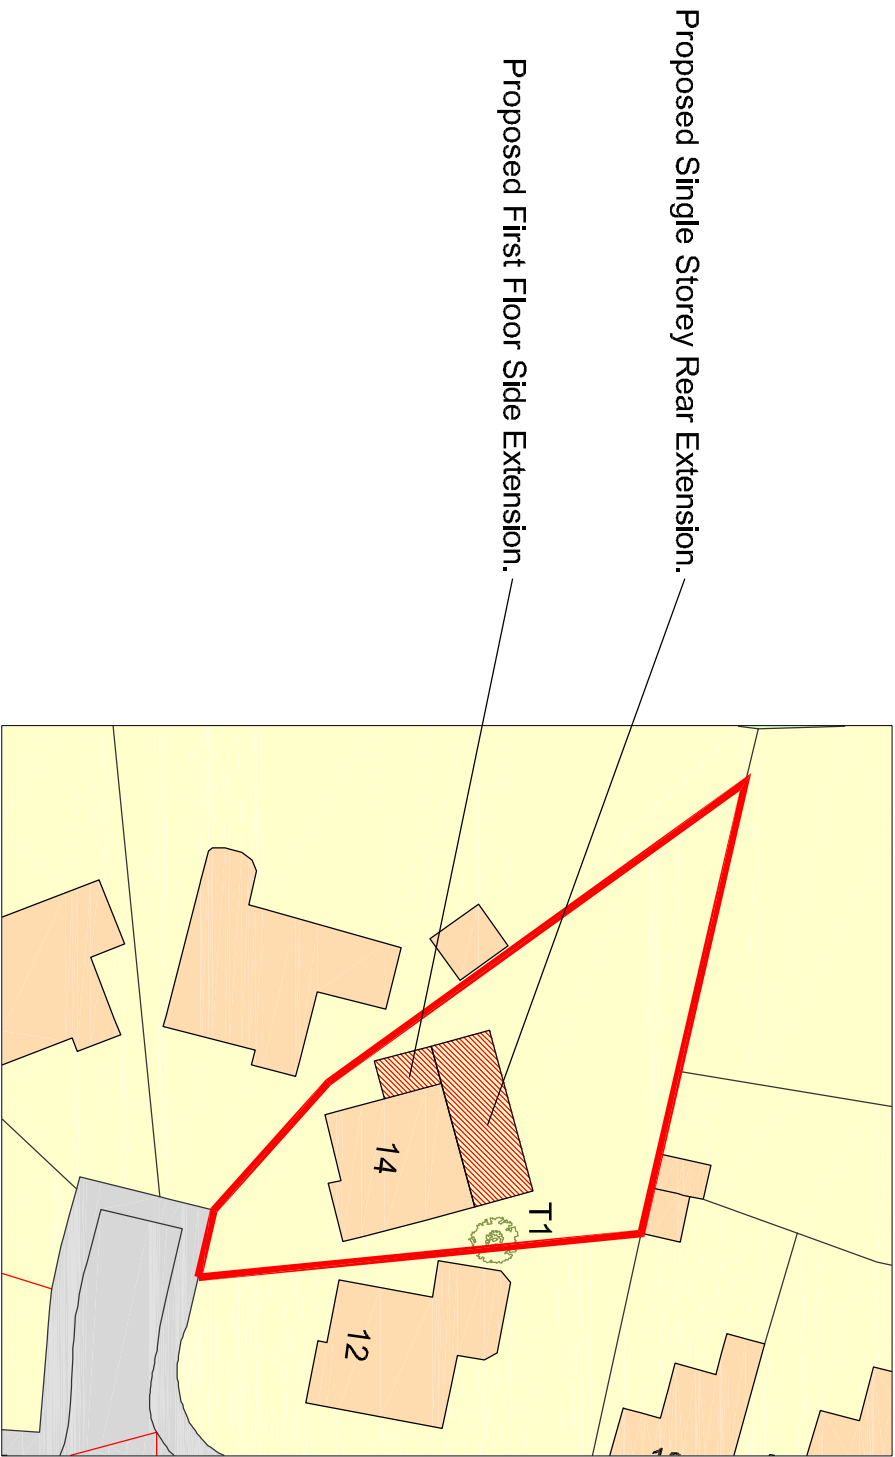



Proposed Elevations

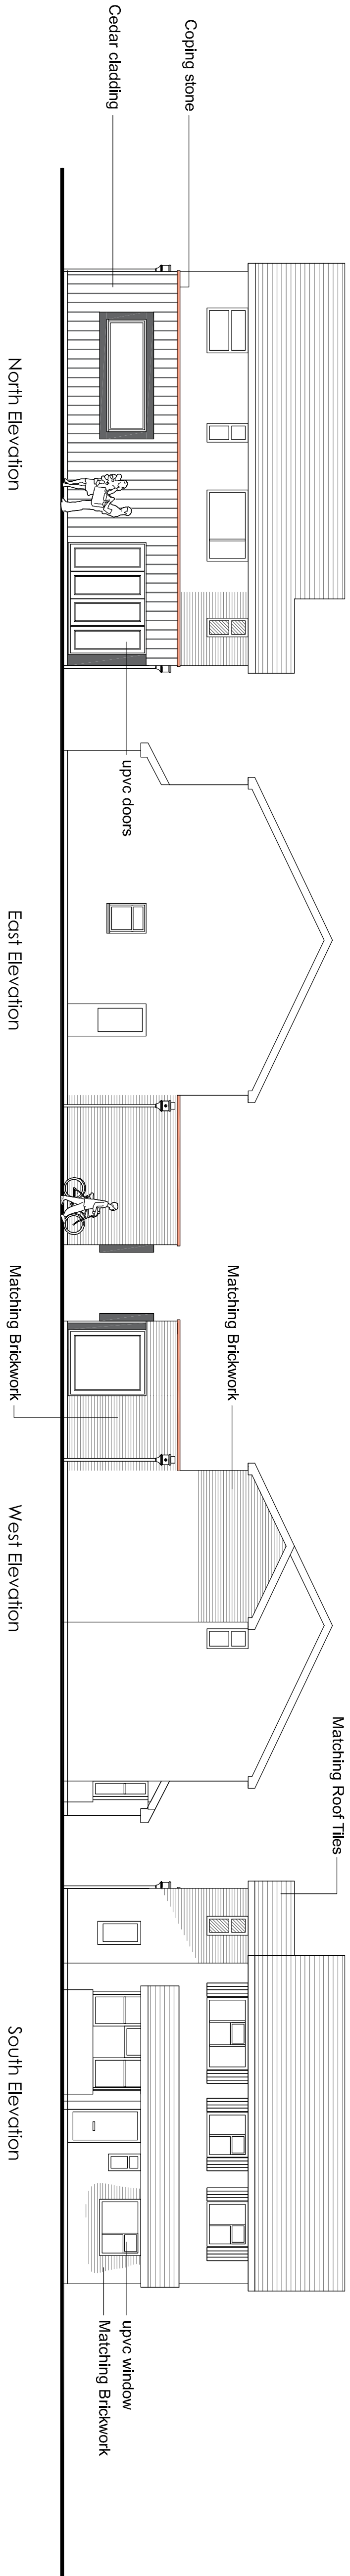

Scale in Metres

0 5 10 15 20 25


for 1:500

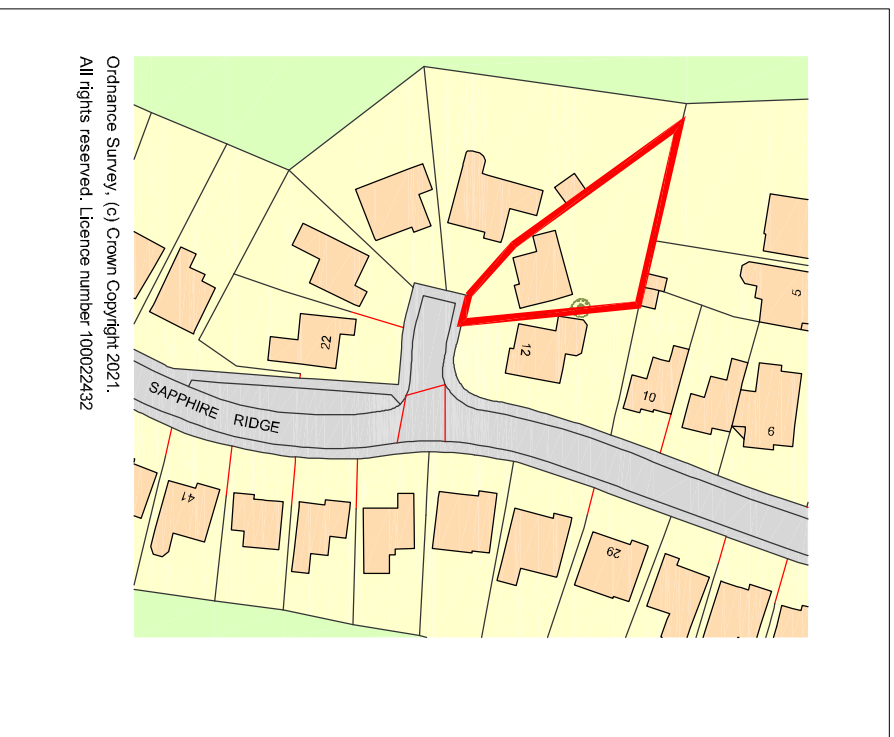


Scale in Metres

0 10 20 30 40 50 60

for 1:1250

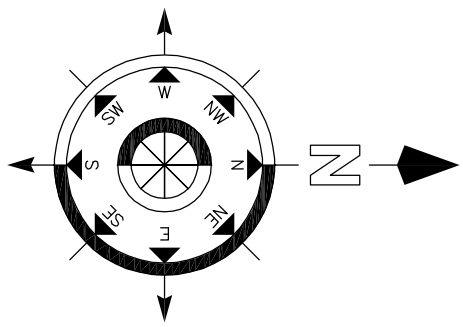

Proposed Floor Plans

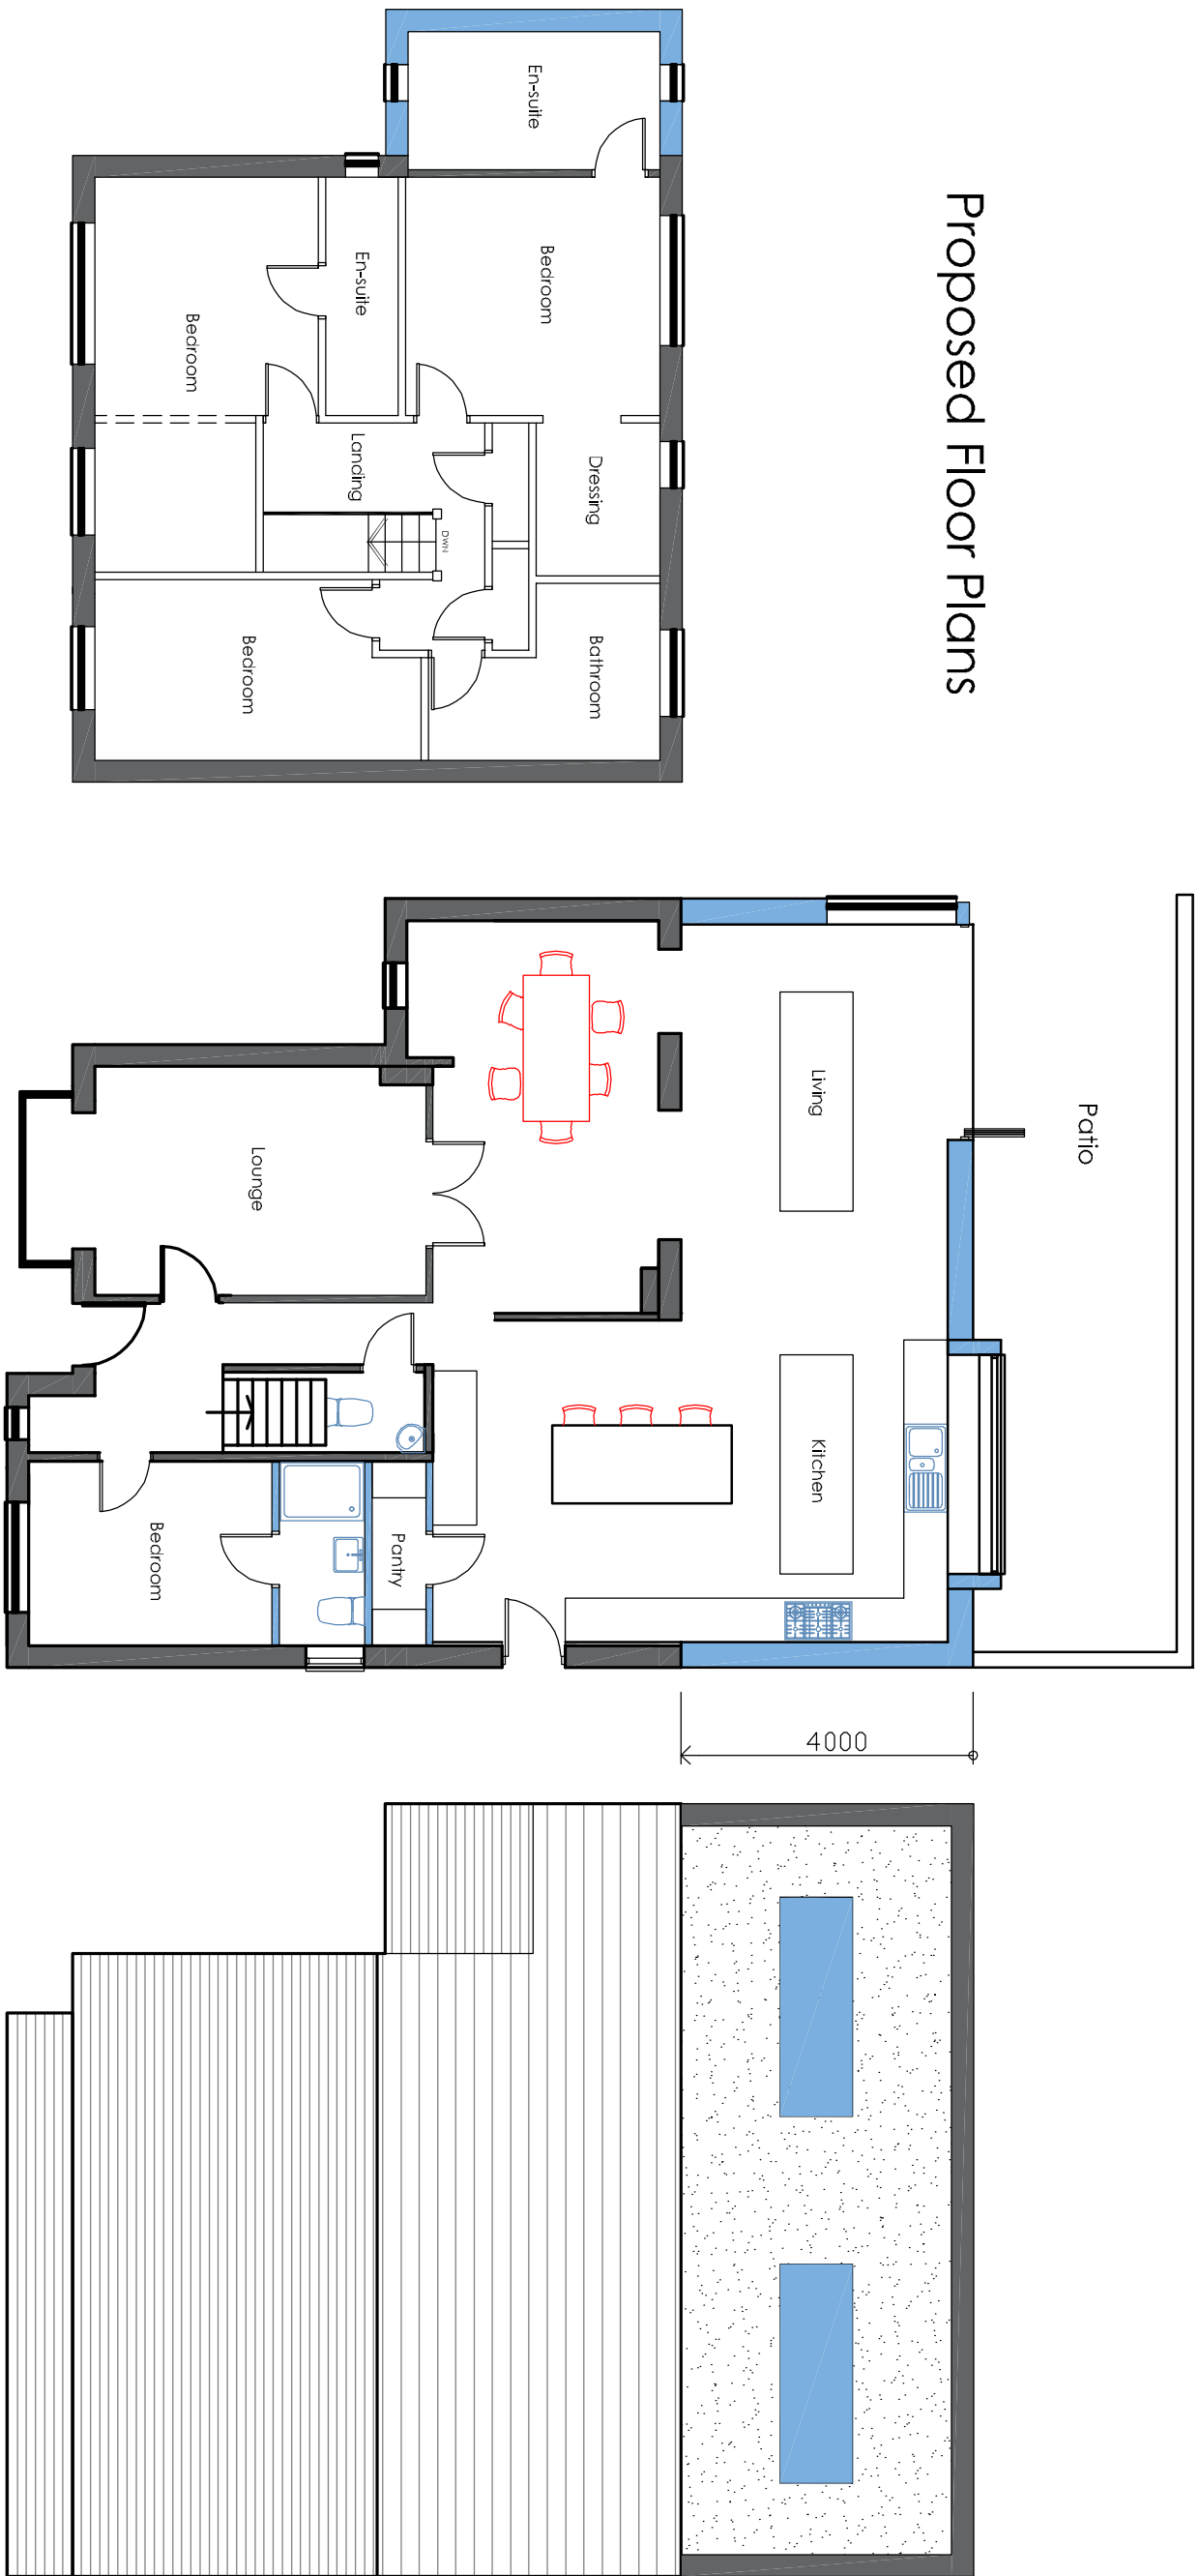

Scale in Metres

0 1 2 3 4 5

for 1:100

Revision	Description	Date	Drawn

Project :

Mr & Mrs D Fell

14 Sapphires Ridge

Waterloo

Drawings Title :

Proposed Single Storey Rear Extension

First Floor Side Extension.

Chris Flint Associates Ltd

CHARTERED SURVEYORS - PROJECT MANAGERS

DEVELOPMENT CONSULTANTS

Drawn By	Date	SHEET SIZE	Approved By	Date
CF	06/01/24	A1		

Drawings No.	Revision	Scale
CFA	FULL	1-100

PLANNING

2 Emerald Close Waterloo, Hants RG7 8NZ

tel: 023 92 43284 fax: 023 358554

Email: chrisflintassociates@gmail.com