

This drawing may be scaled with reference to the scale bar for planning application purposes only. Do not scale for any other purpose, use only annotated dimensions. All dimensions are to be checked by parties using the drawing, and any errors or omissions are to be reported to James Potter Associates Ltd.

Rev.	Date	Note	Author	Checked
-	dd/mm/yy	Note	XXX	XXX




PROPOSED NORTH ELEVATION




PROPOSED SOUTH ELEVATION

MATERIALS KEY


- 1. RENDER
- 2. GLASS BALUSTRADE
- 3. GAZING
- 4. GARDEN GATE

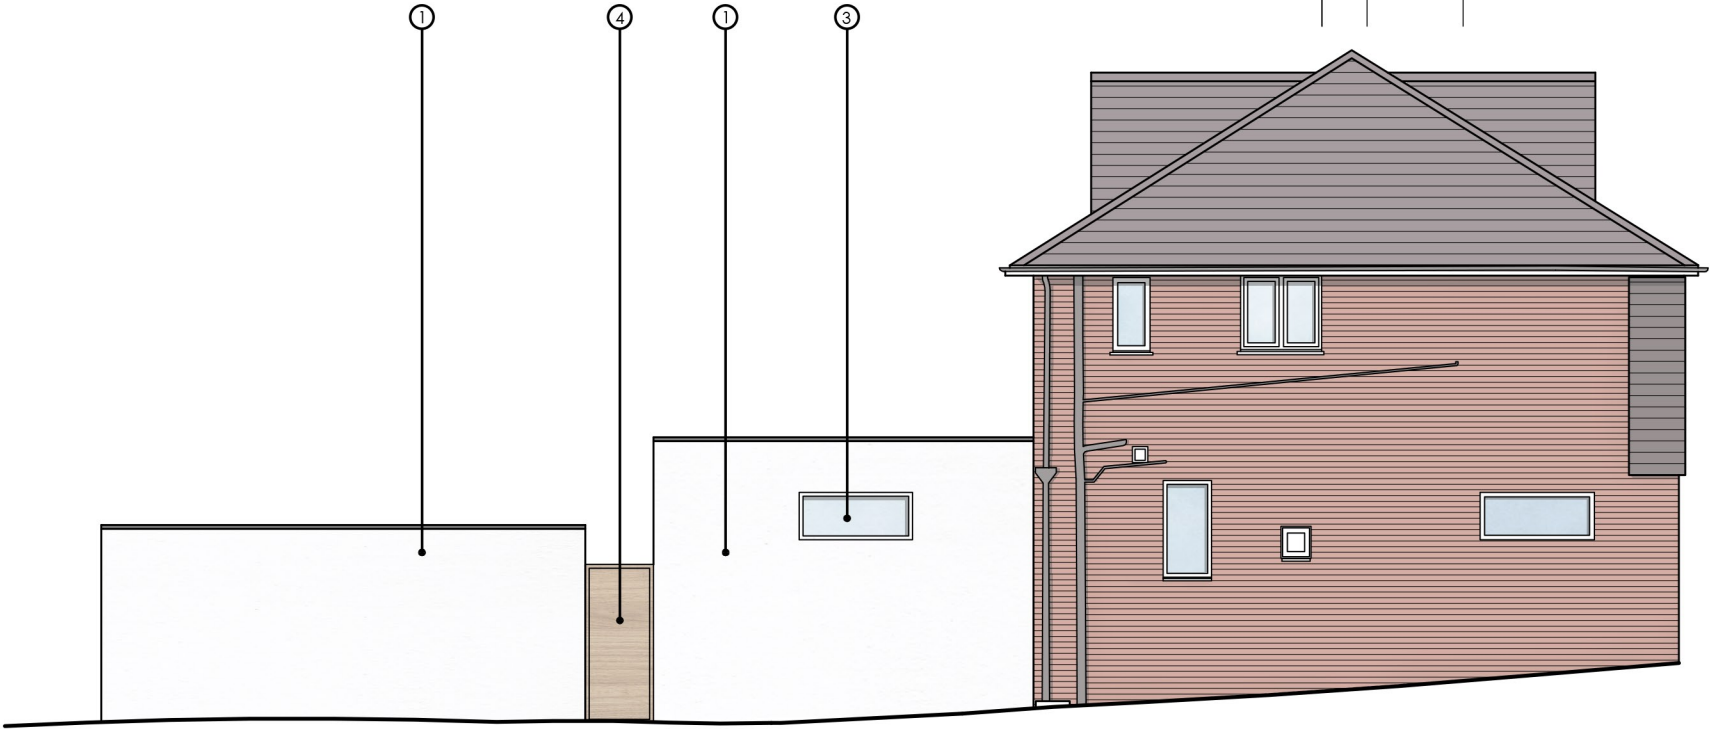

PROPOSED EAST ELEVATION

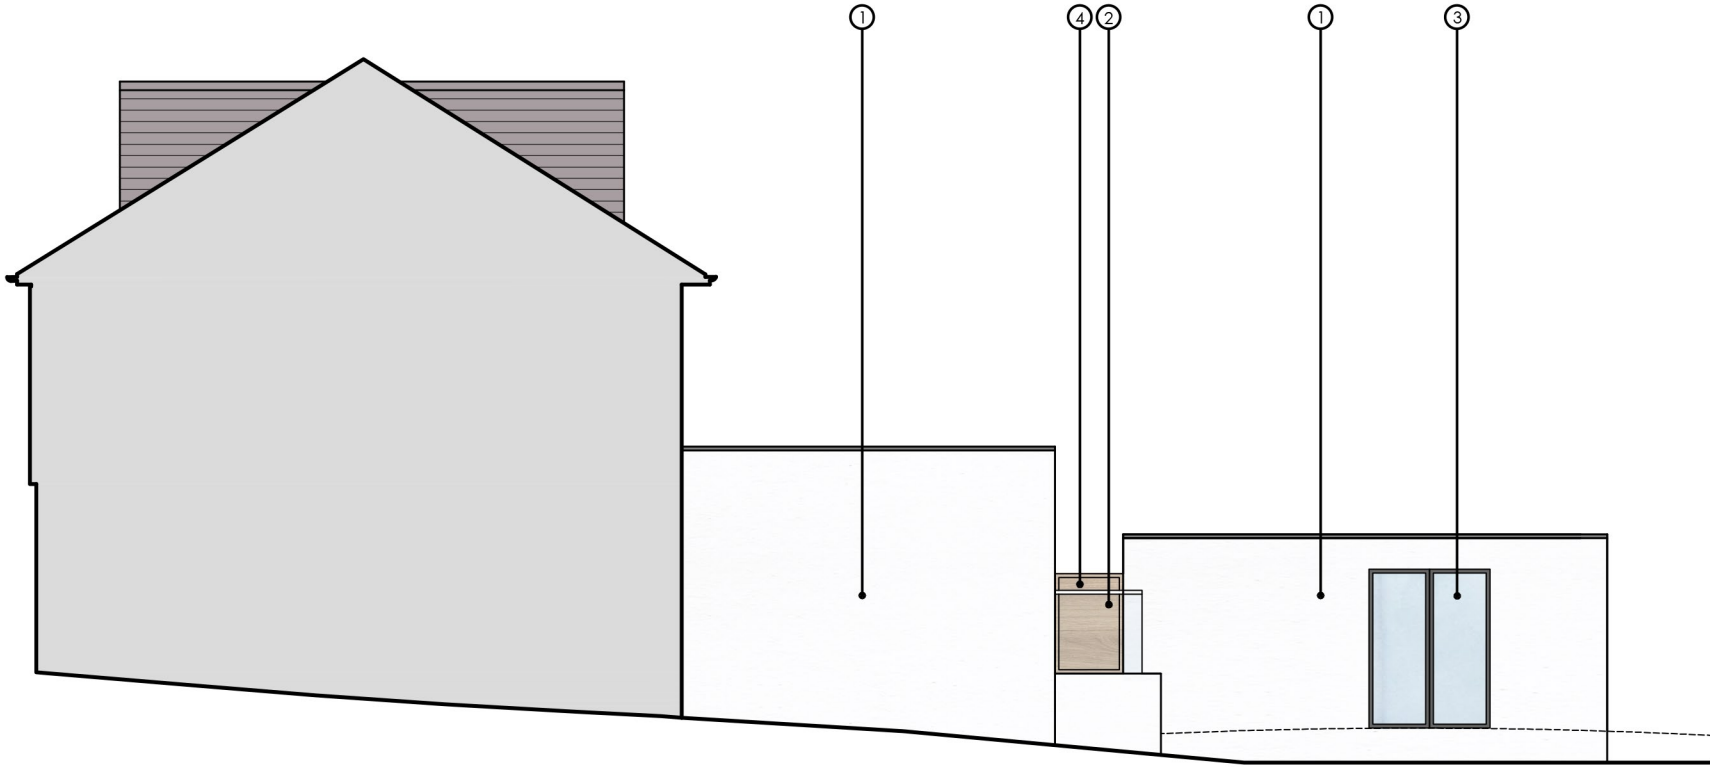

PROPOSED WEST ELEVATION

 

Project	SINGLE STOREY EXTENSION 4 PENK RIDGE HAVANT PO9 3LU					Drawing	PROPOSED ELEVATIONS			
						Job-Dwg Number	22064-PL-106		Rev.	-
Client	MR MARK FREEBORN					 JAMES POTTER ASSOCIATES www.jpa.design JPA - PORTSMOUTH 117 Highland Road, Southsea, Portsmouth, PO4 9DD t. +44(0)2394 002 897				
Status	PLANNING									
Scale	1:100		Sheet Size A3							
Author	JK	Checked	RH	Date	25/01/2023					