



Note:
Do not Scale from this Drawing (except for planning approval).
All dimensions are in millimetres and to be checked on site.
All Dimensions relating to subcontractors or suppliers work
must be checked and agreed between the main contractor and
the sub-contractors and suppliers.

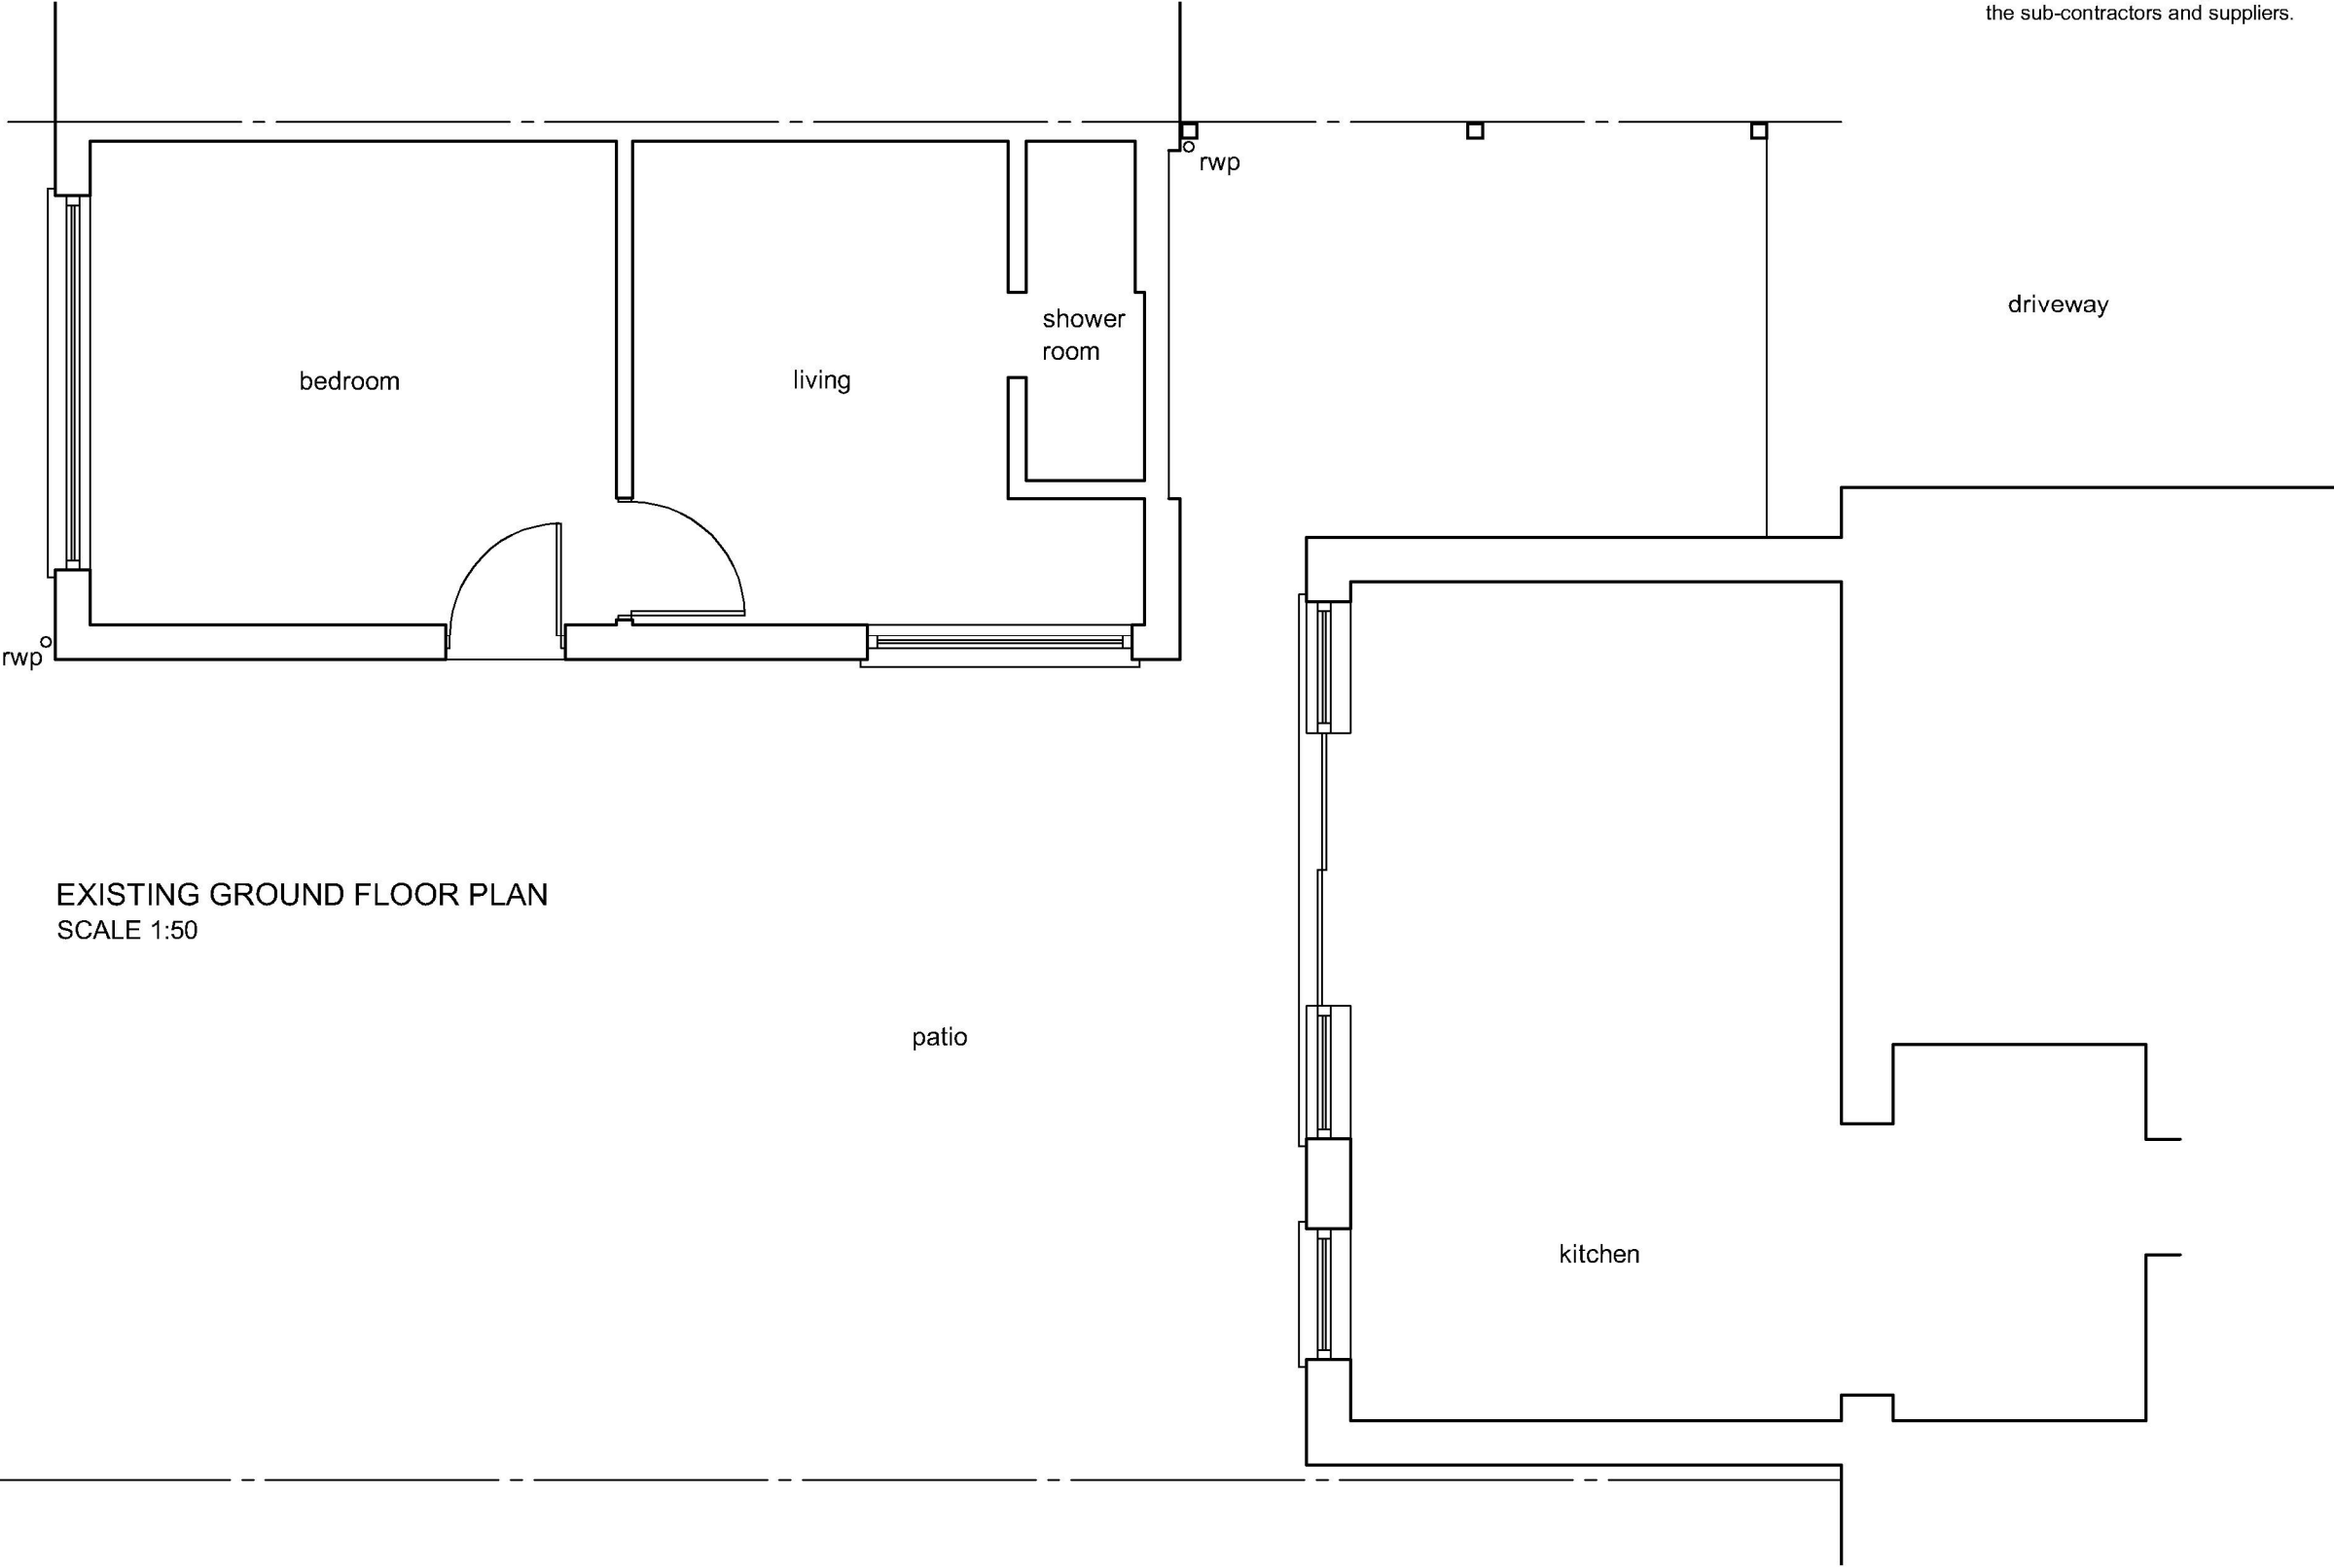

EXISTING GROUND FLOOR PLAN
SCALE 1:50

 

DRAWING TITLE - MEASURED SURVEY - EXISTING GROUND FLOOR PLAN		DATE - March 2023		SCALE - 1:50 @ A3		grp architectural design t. 07747 011252 e. gavin.page77@gmail.com
		DRN - gp	CHK - -	DRAWING REF - 23224 EX100	Rev -	
CLIENT - Mr & Mrs Trotter, 13 Esher Grove, Waterlooville, Hants.						