




30 BATH ROAD, EMSWORTH
PROPOSED

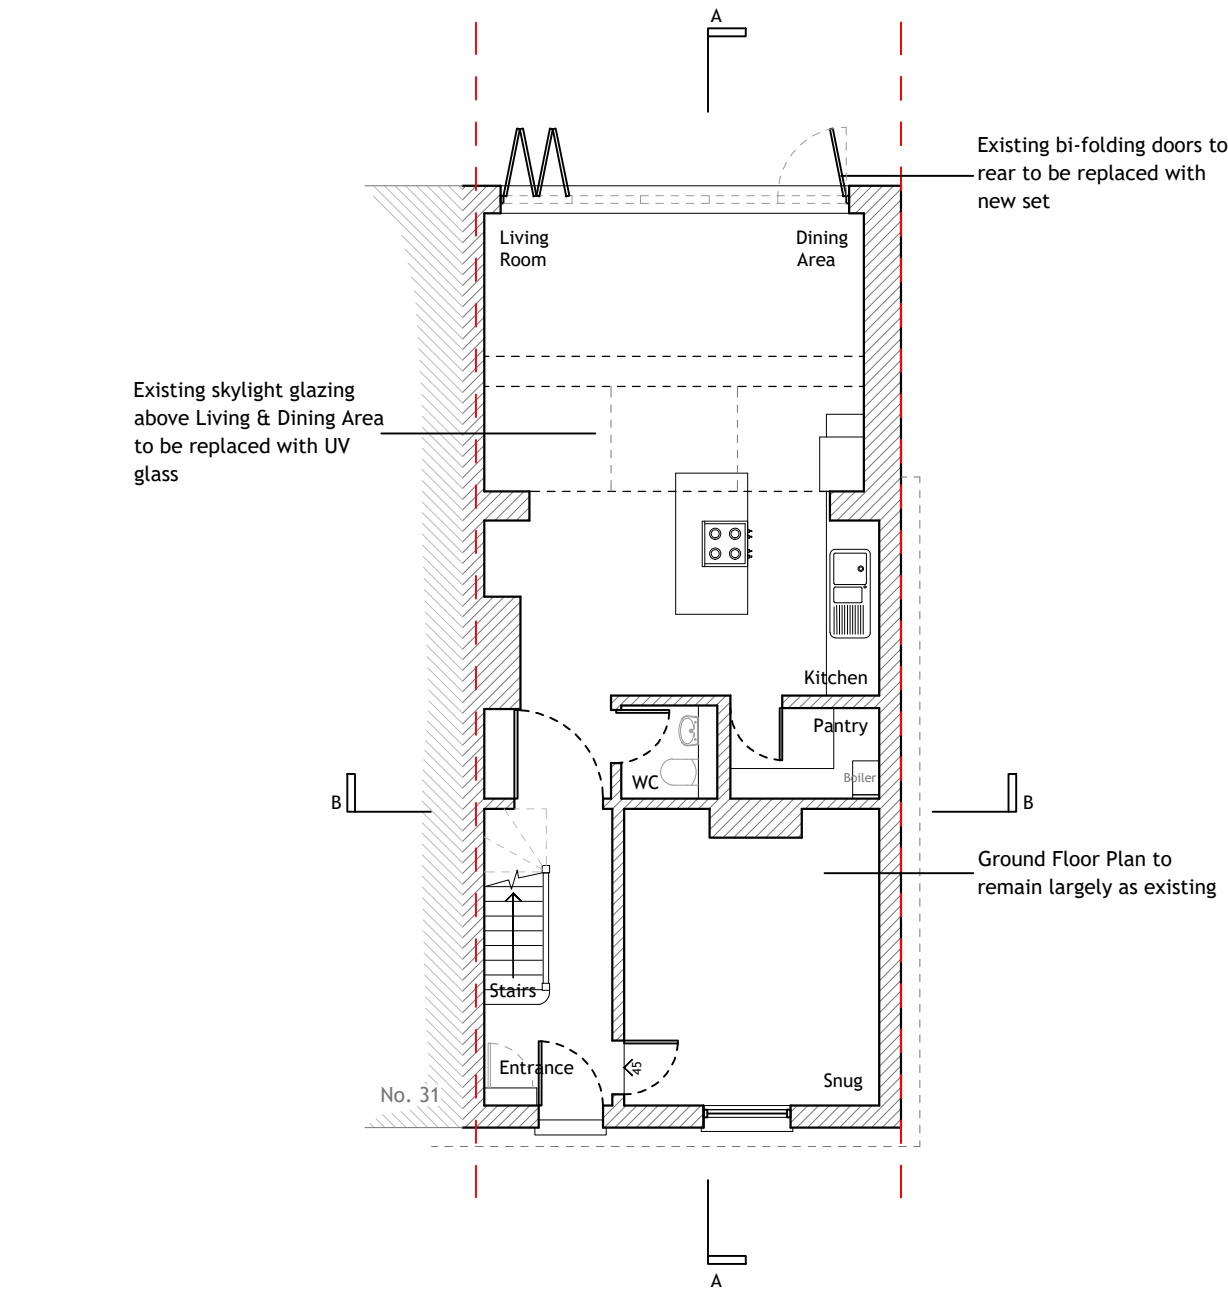


GROUND FLOOR PLAN
1:100

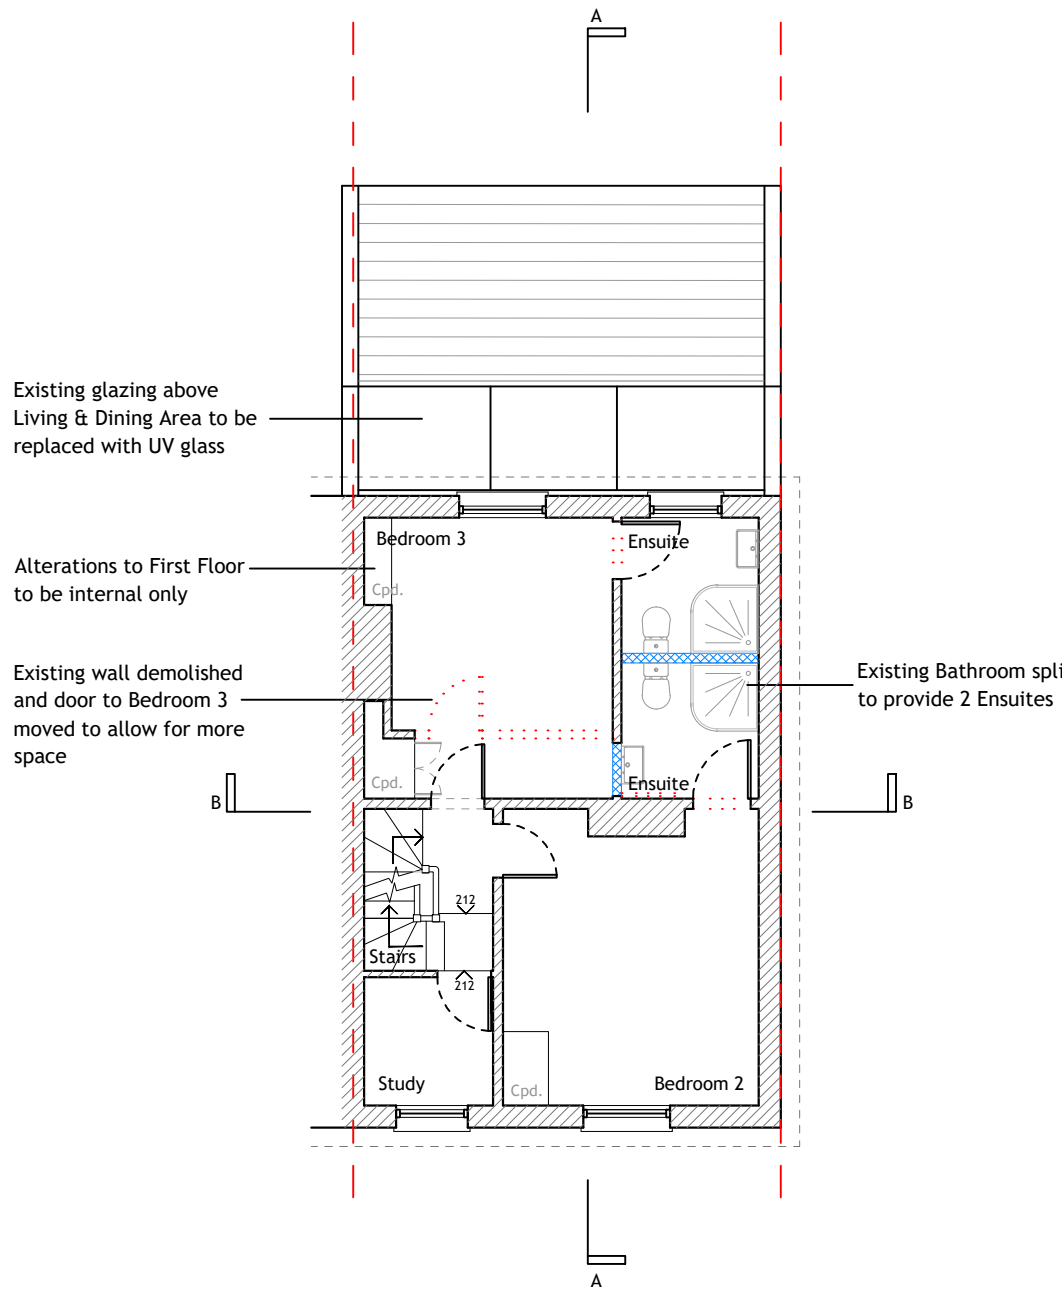


FIRST FLOOR PLAN
1:100

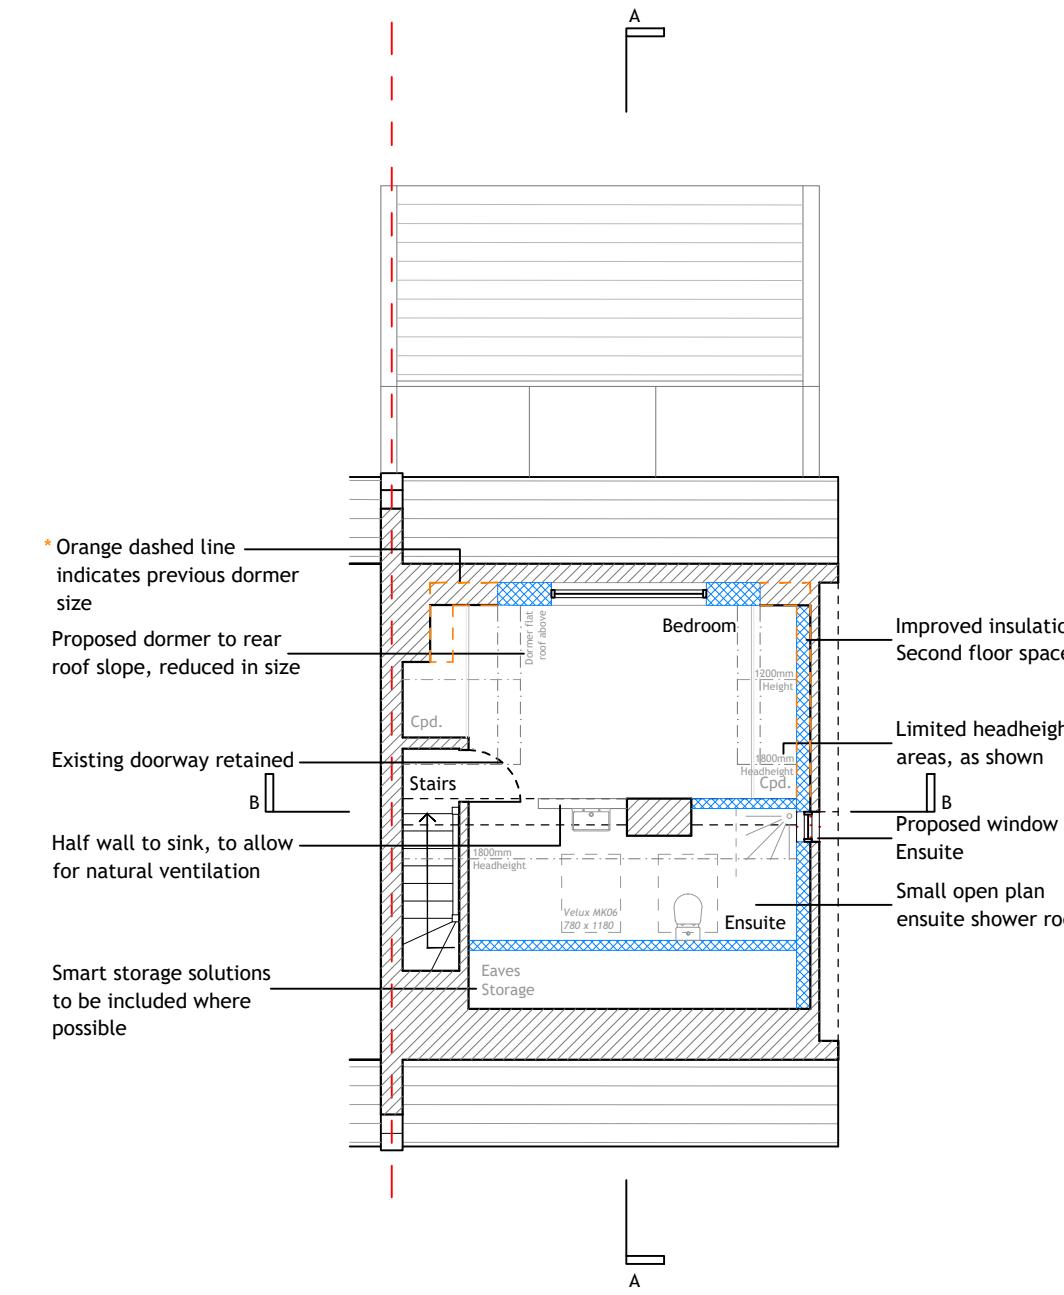


SECOND FLOOR PLAN
1:100

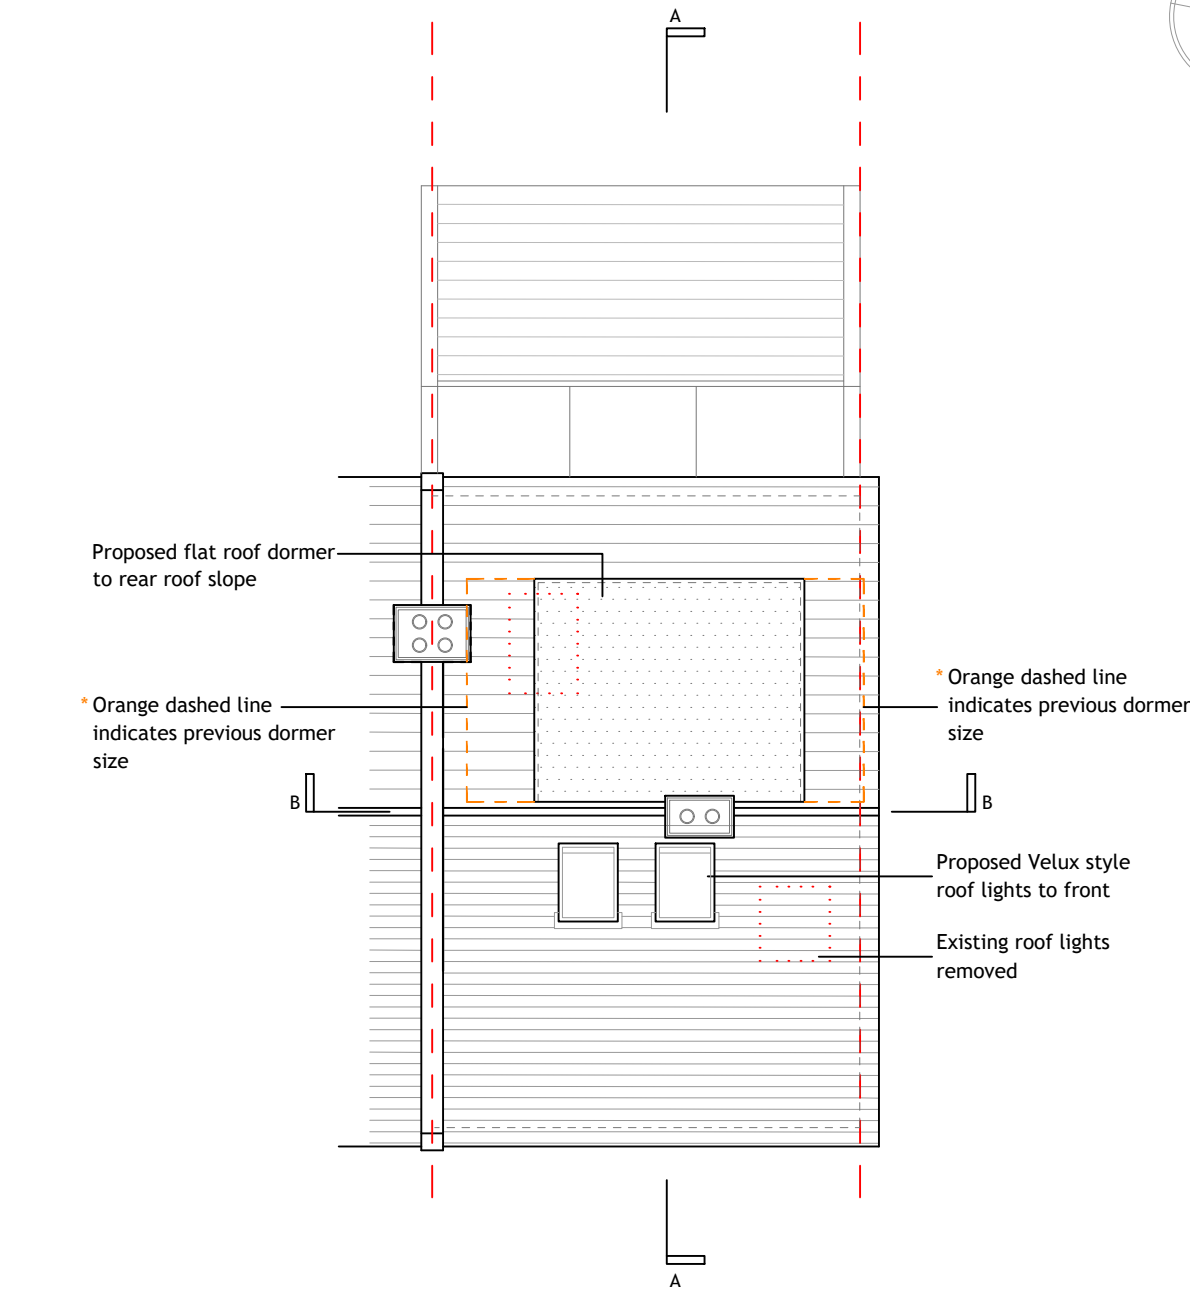


ROOF PLAN
1:100

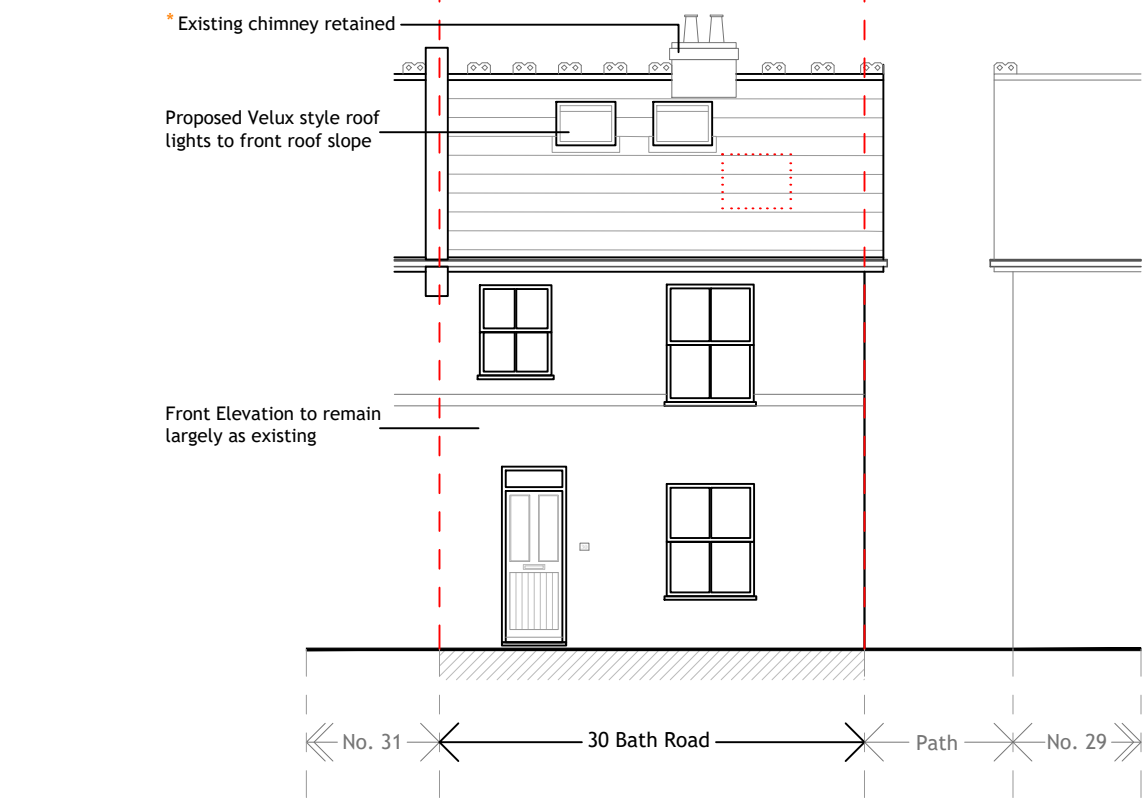


FRONT ELEVATION
[east] 1:100

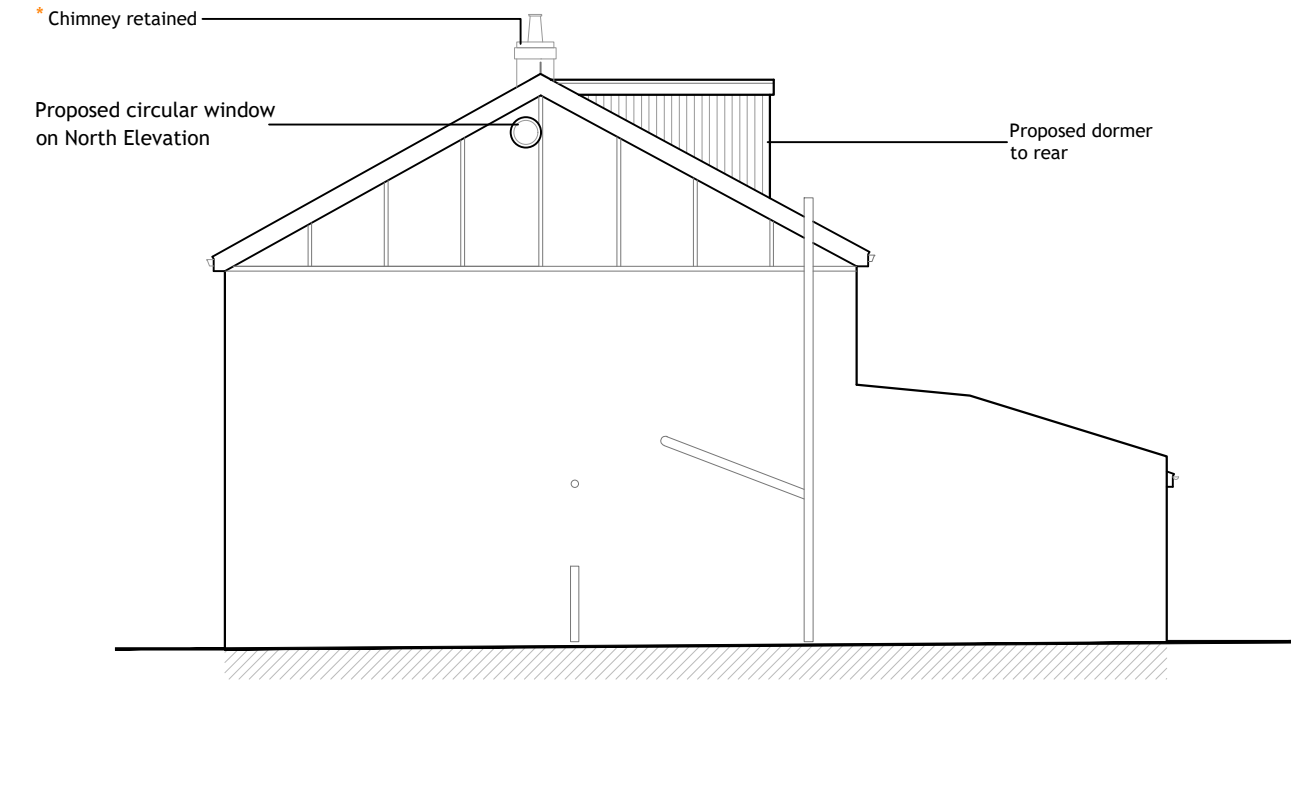


SIDE ELEVATION
[north] 1:100

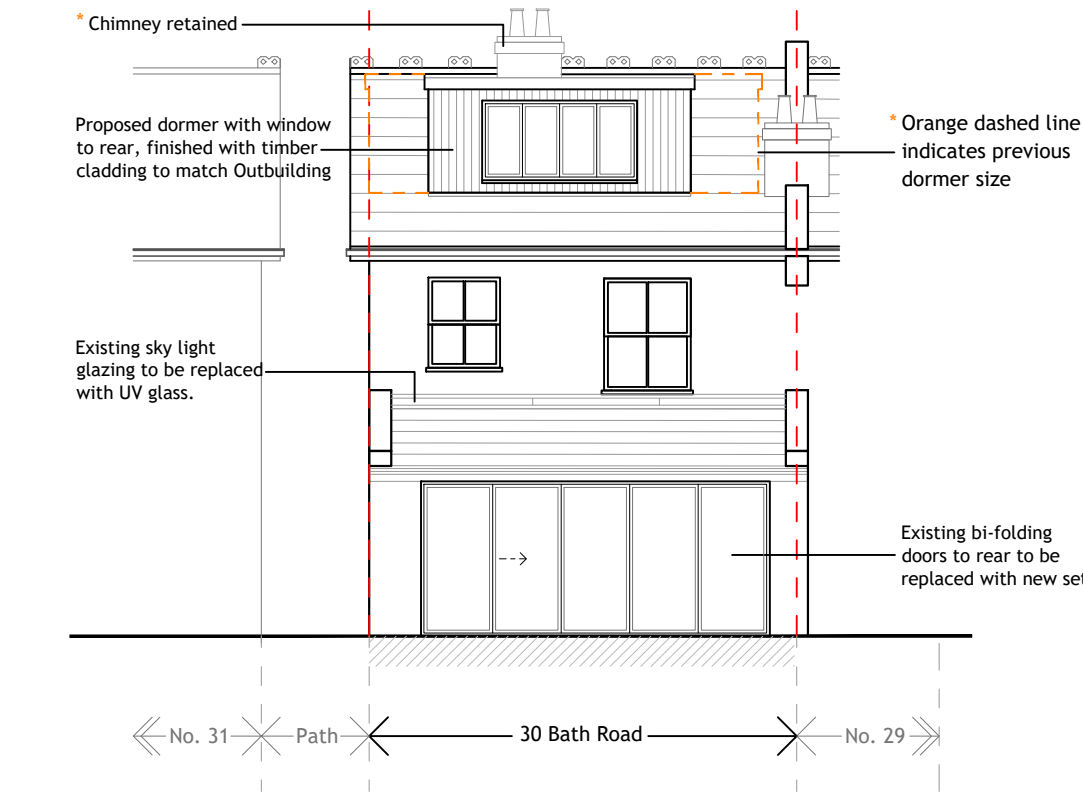


REAR ELEVATION
[west] 1:100

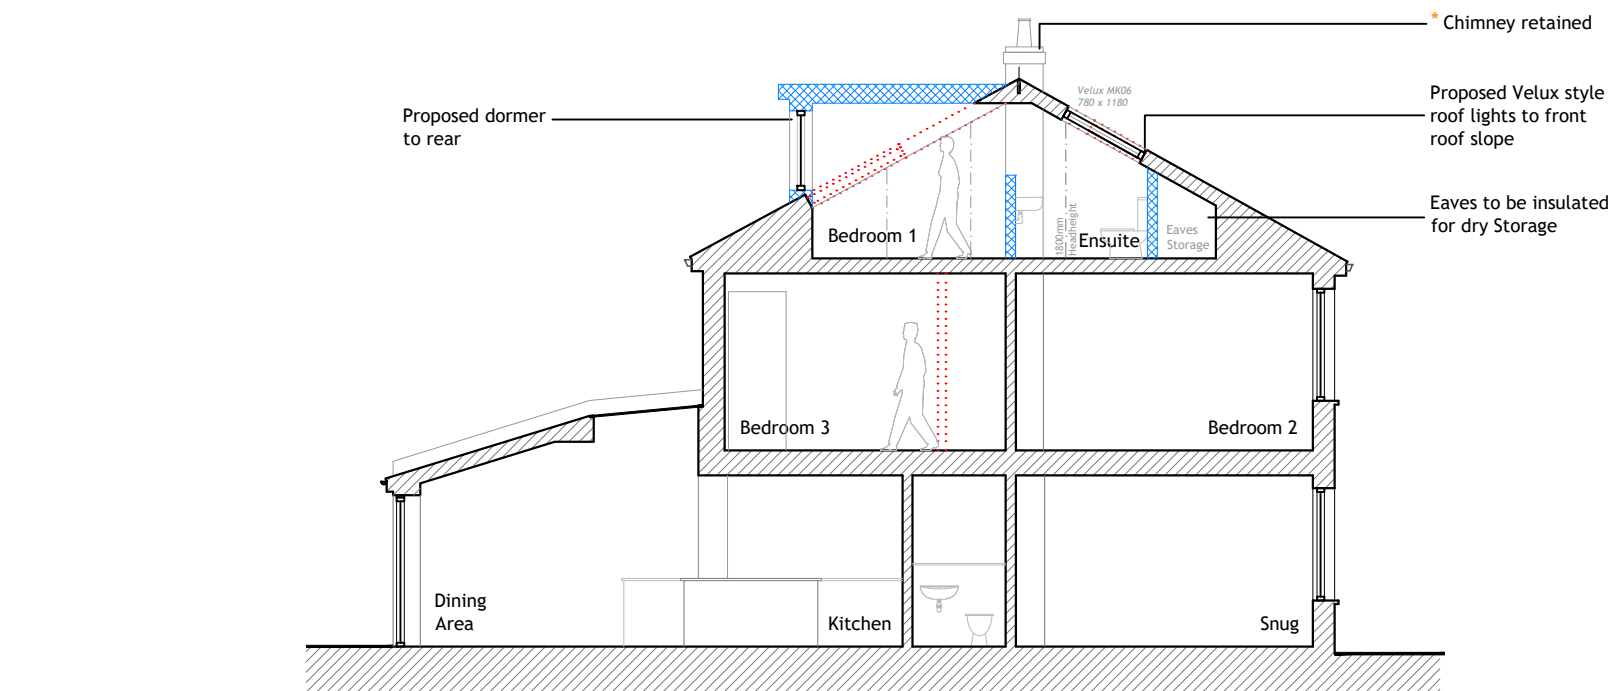

SECTION A
1:100

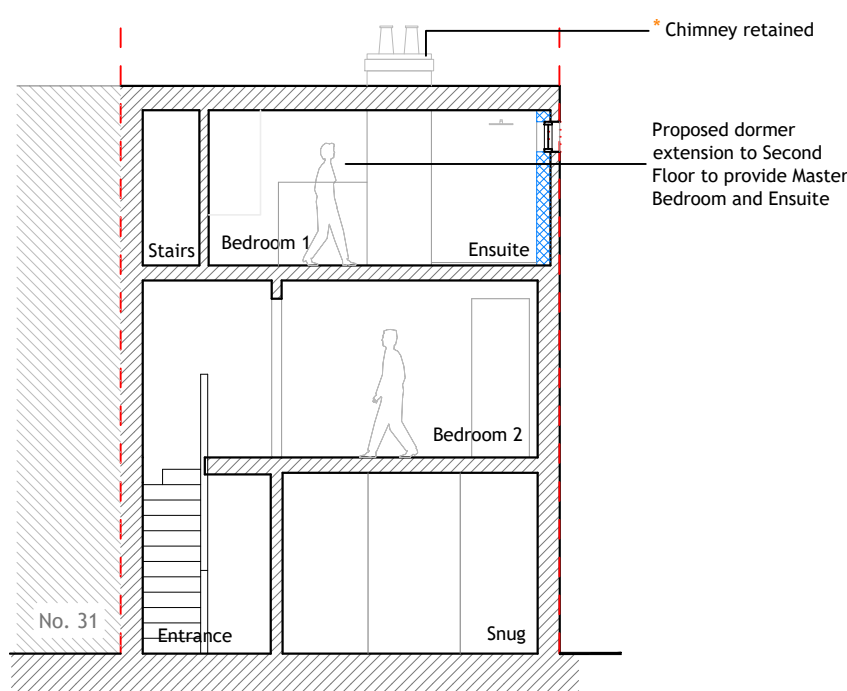

SECTION B
1:100

 

NOTES:


Dimensions to be checked on site before commencing work. Any discrepancies shall be reported to the architect immediately.

Do not scale from these drawings except for planning purposes.

Use figured dimensions only.

Where applicable this drawing is to be read in conjunction with other consultants' drawings.


All drawings to be read in conjunction with specification and all other drawings including structural engineer and mechanical and electrical drawings / specification

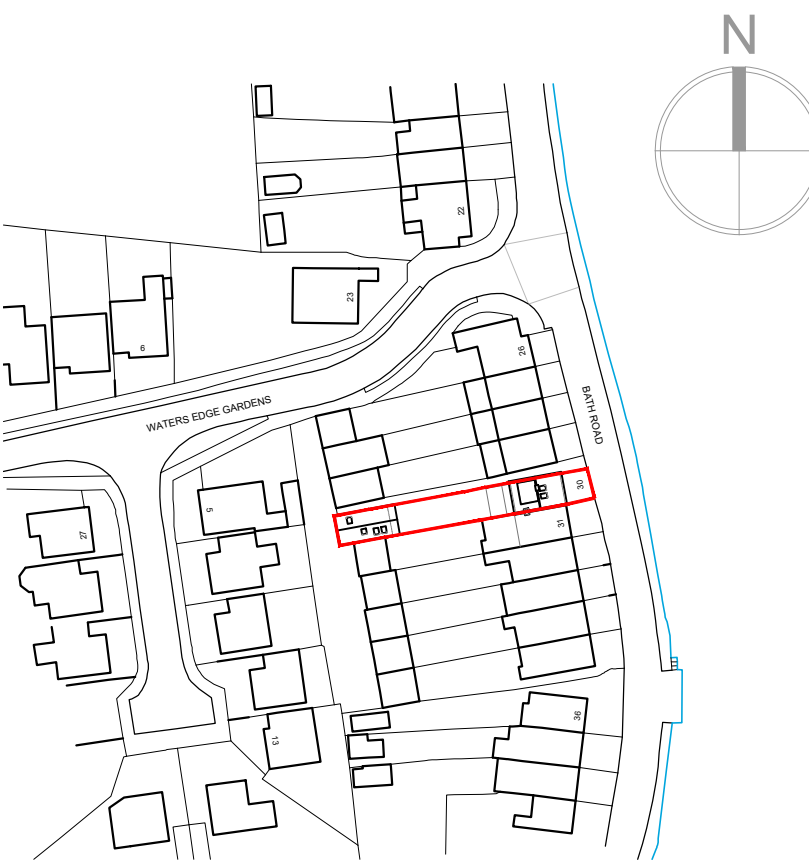

SITE LOCATION PLAN

1:1250


Ordnance Survey (c) Crown Copyright 2022. All rights reserved. Licence number 100022432.

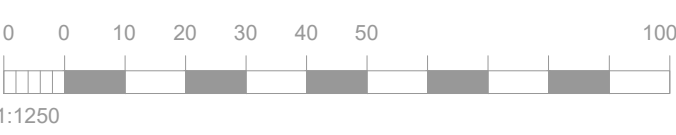

SITE BLOCK PLAN

1:500

Ordnance Survey (c) Crown Copyright 2022. All rights reserved. Licence number 100022432

 

A	23.02.23	Dormer reduced in size, chimney retained, additional notes to outbuilding.	EK
REV	DATE	AMENDMENT	DRAWN

hd
architects

Helyer Davies Architects Ltd
1 The Old Flour Mill,
Emsworth, PO10 7BT
01243 370 715

www.hdarchitects.co.uk mail@hdarchitects.co.uk

PROJECT

30 Bath Road
Emsworth
PO10 7ER

DRAWING

Proposed Site Plans,
House Plans, Elevations & Sections

SCALE

as noted @ A1


DATE Feb 2023

DRAWN EK

DRAWING NUMBER
22109-02

REVISION
A

LEGEND:

 

Existing



Demolish



Proposed