

Dimensions to be checked on site before commencing work. Any discrepancies shall be reported to the architect immediately.

Do not scale from these drawings except for planning purposes. Use figured dimensions only.


Where applicable this drawing is to be read in conjunction with other consultants' drawings.



North elevation scale 1:100



East elevation scale 1:100

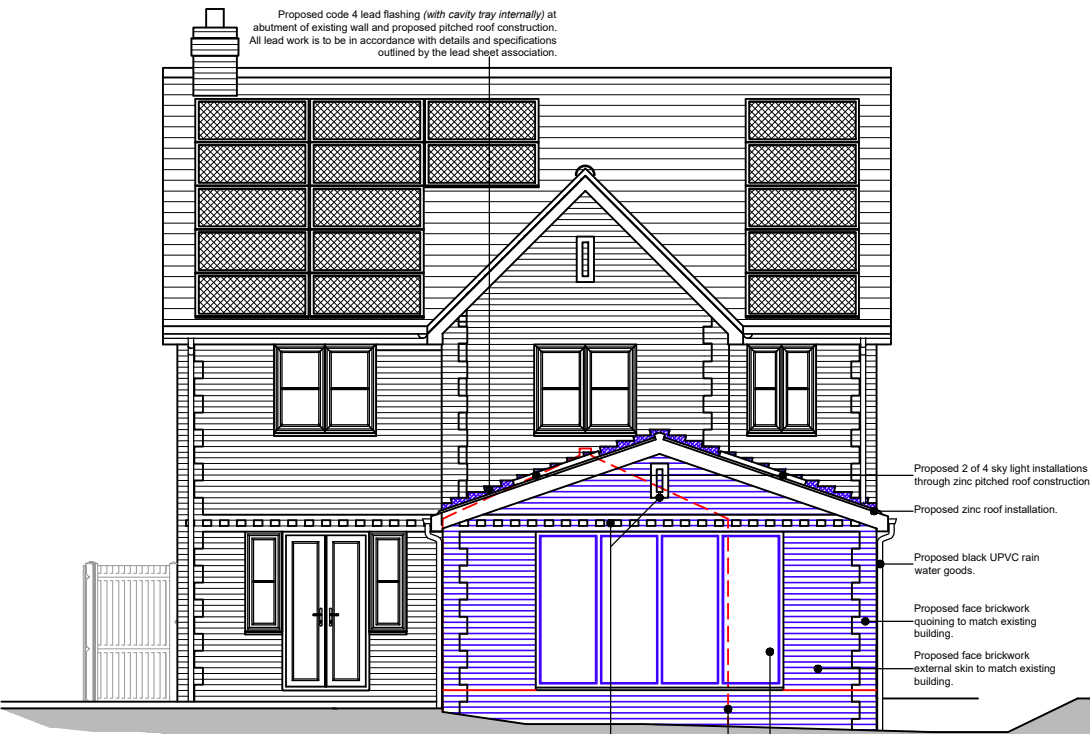


South elevation scale 1:100



West elevation scale 1:100

Boundary line
Removed structure
Existing walls
Proposed walls
Proposed structure

 

For MR & MRS CHILTON	Title ELEVATIONS AS PROPOSED	Office Tel: 01243 933732
Project PROPOSED SINGLE STOREY REAR EXTENSION AT 80 HAVANT ROAD, EMSWORTH, HAMPSHIRE, PO10 7LH	Date JUNE 2023	Email: admin@jb-architecturedesign.com
	Drawn SR	Web: www.jb-architecturedesign.com
	Scale as noted @ A3	
	Checked -	
	Job Number PL 710.23	Revision B
	Drawing Number 04	