


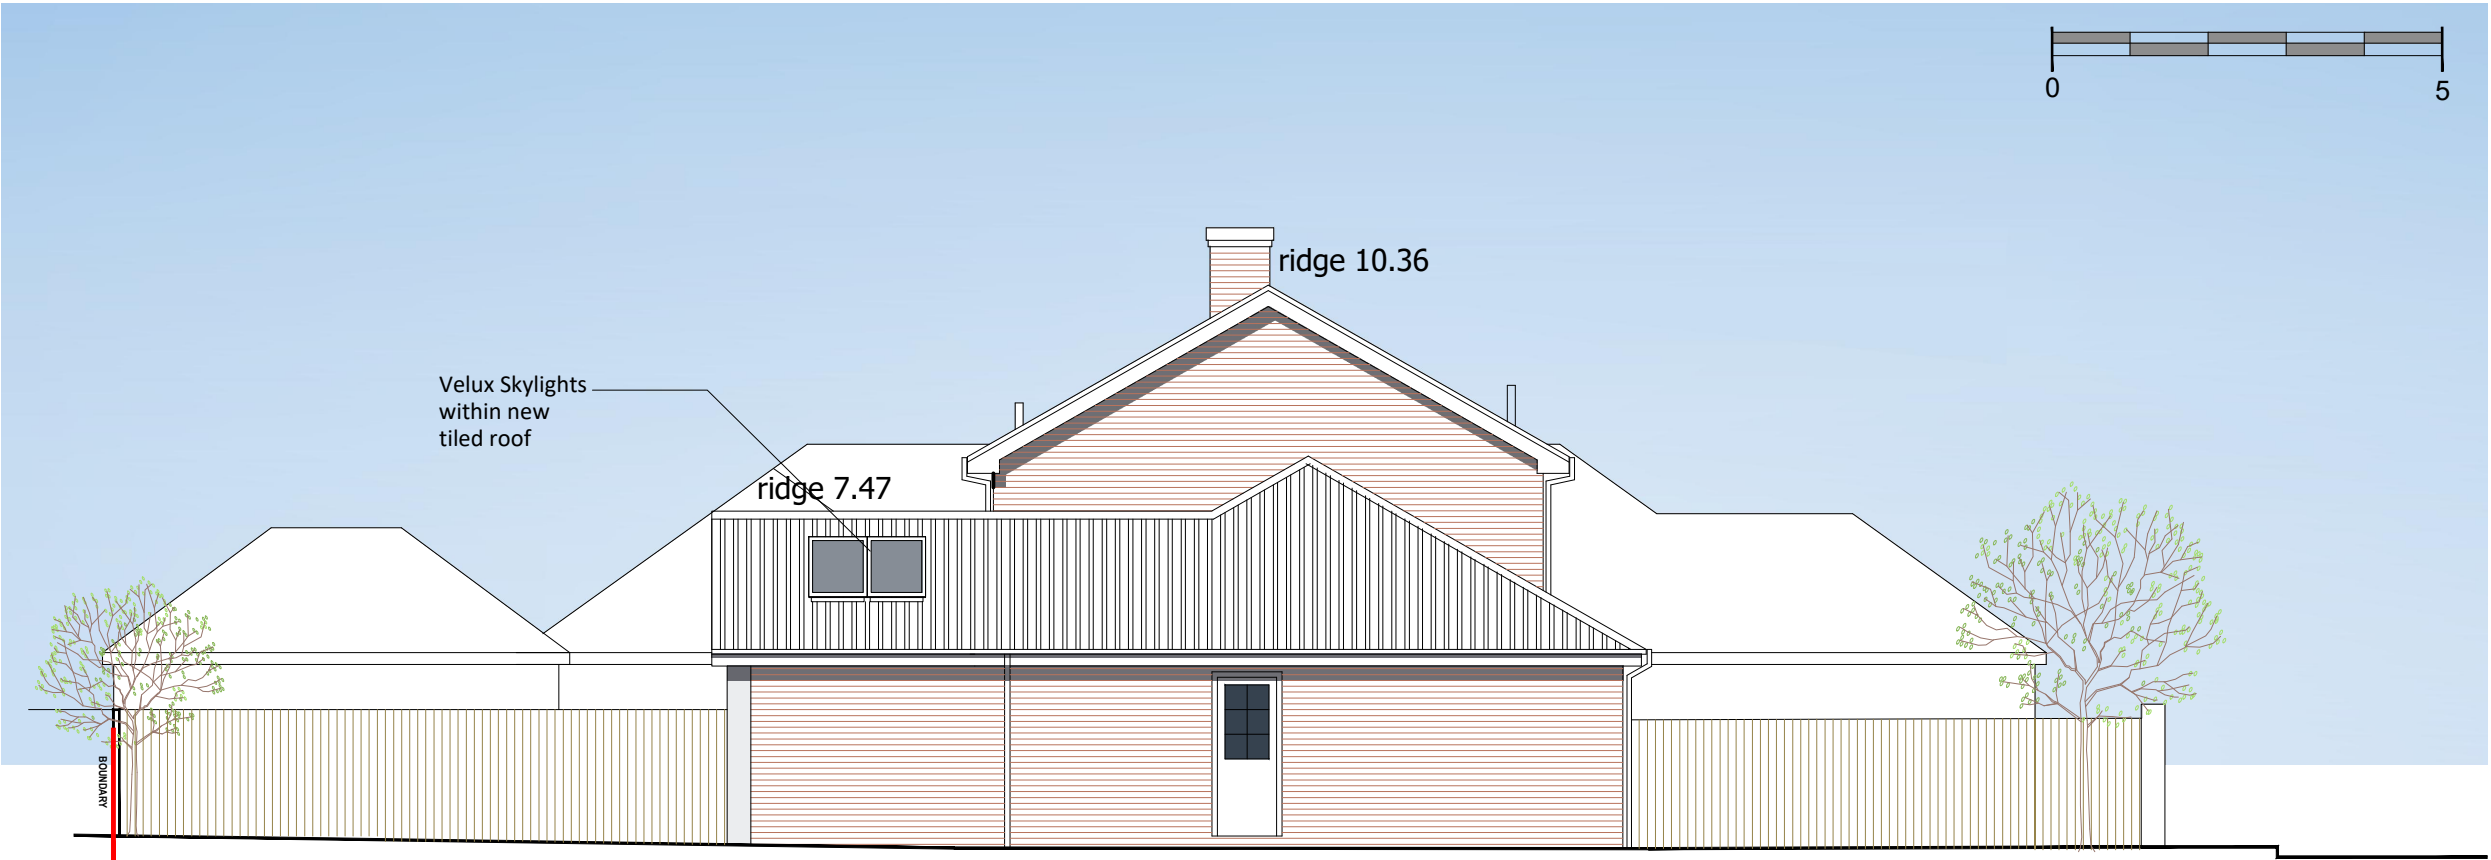

KITCHEN EXTENSION TO HAVE BRICK
AND RENDER ELEVATIONS
ROOF TO FORM A NATURAL
EXTENSION TO EXISTING GARAGE
ROOF

2.0m DATUM
NORTH ELEVATION

NORTH PROPOSED



2.0m DATUM
NORTH ELEVATION

NORTH EXISTING
ELEVATIONS

67 ROGERS MEAD



NOTES:
This drawing has been prepared for the purposes of PLANNING APPLICATION and is not to be used for any other purpose. Dimensions are indicative and should be referenced against measured surveys only.

This drawing is the property of LUNDI ARCHITECTS and must not be reproduced, in part or whole, or deviated from, without their permission.

AMENDMENTS		DATE
A	ELEVATION UPDATED	15.06.23

CLIENT
Mark and Karen Durkin

PROJECT
**Rear extension to
67 Rogers Mead, Hayling Island
Hampshire PO11 0PL**

DRAWING TITLE
**NORTH ELEVATIONS
EXISTING AND PROPOSED**

DATE
MAY 2023

SCALE
1:100 @ A3

DRAWING No. LA2316	REVISION 12	REVISION A
------------------------------	-----------------------	----------------------

LUNDI
ARCHITECTS

Lundi Architects Ltd
THE STUDIO
12A FIVE HEADS ROAD
HORNDEN
HANTS, PO8 9NW

www.lundi-architects.co.uk
studio@lundi-architects.co.uk