





1 Location Plan
Scale: 1:1250
OS Licence 100047474

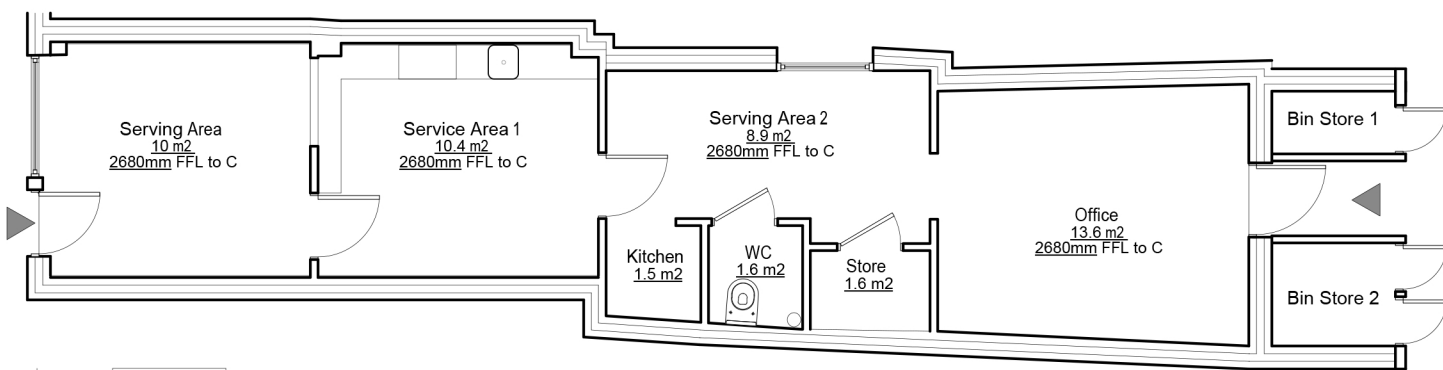


3 Scale: 1:100
Ground Floor Plan (Existing)




2 Site Plan (Proposed)
Scale: 1:500

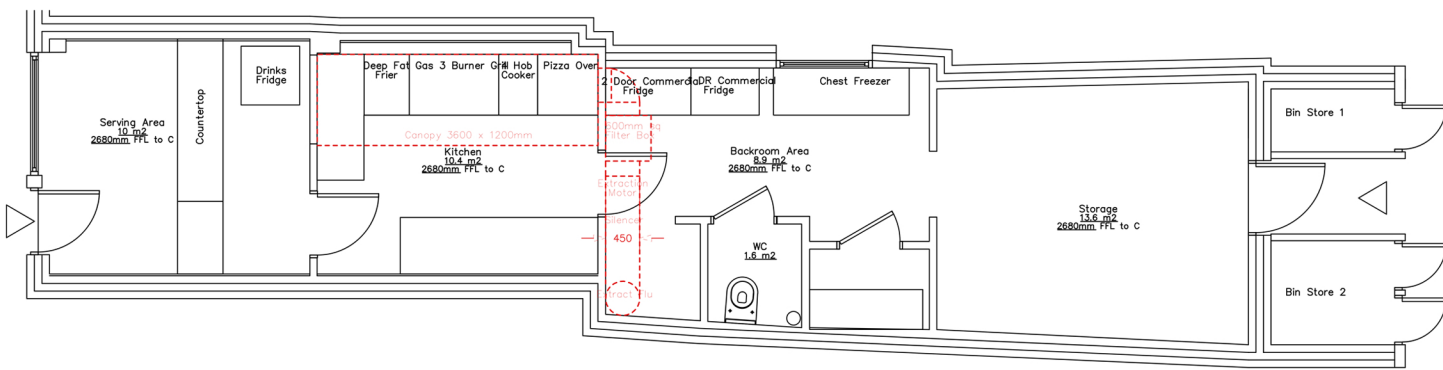

4 Scale: 1:100
Ground Floor Plan (Proposed)

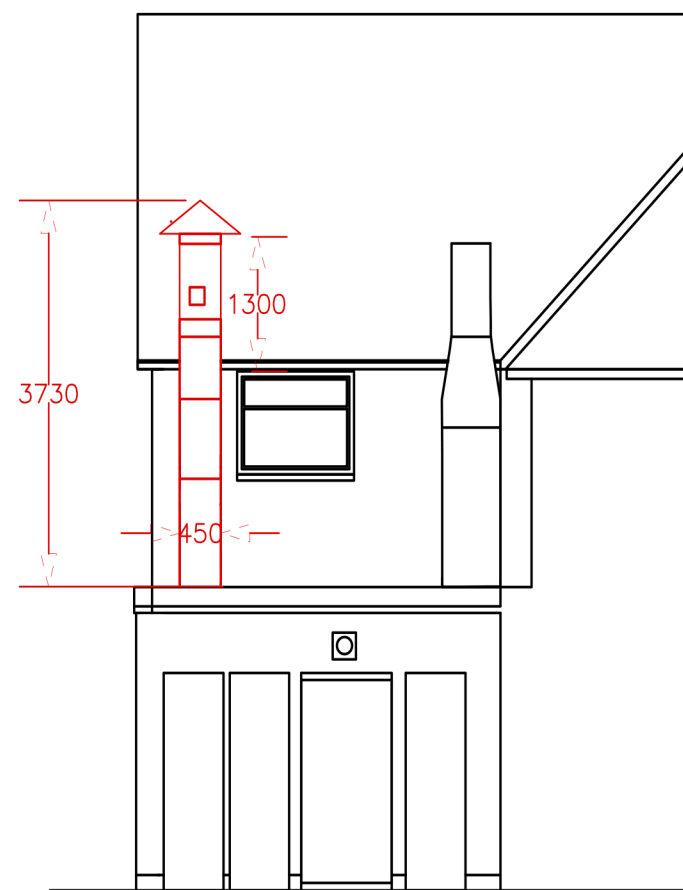

7 East Elevation (Proposed)
Scale: 1:100

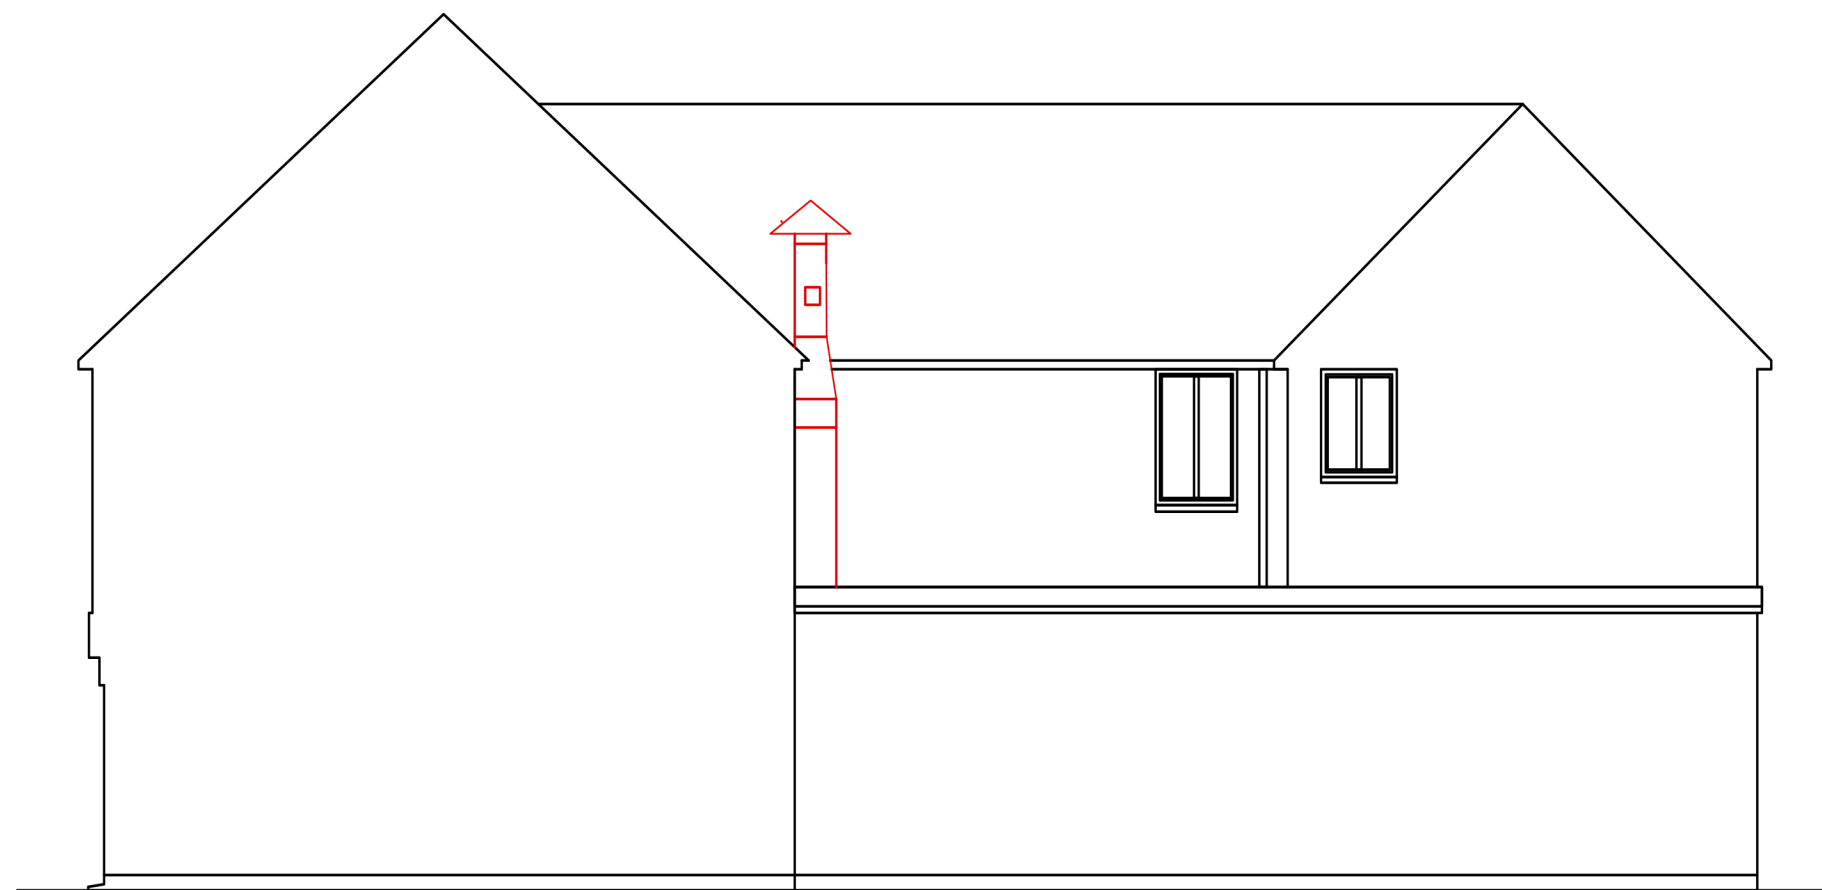

8 South Elevation (Proposed)
Scale: 1:100

Amendments		by	Date
Job Title		124/EG-GM	
Planning Drawings			
Scale: Various @ A2			
Drg.No. HOPA-002-P			
Drawn by:		NJH	
Issued to:		LA/Client	
Status:		Approvals	
Date		20.04.22	
hoparchitects holistic design for contemporary living			