




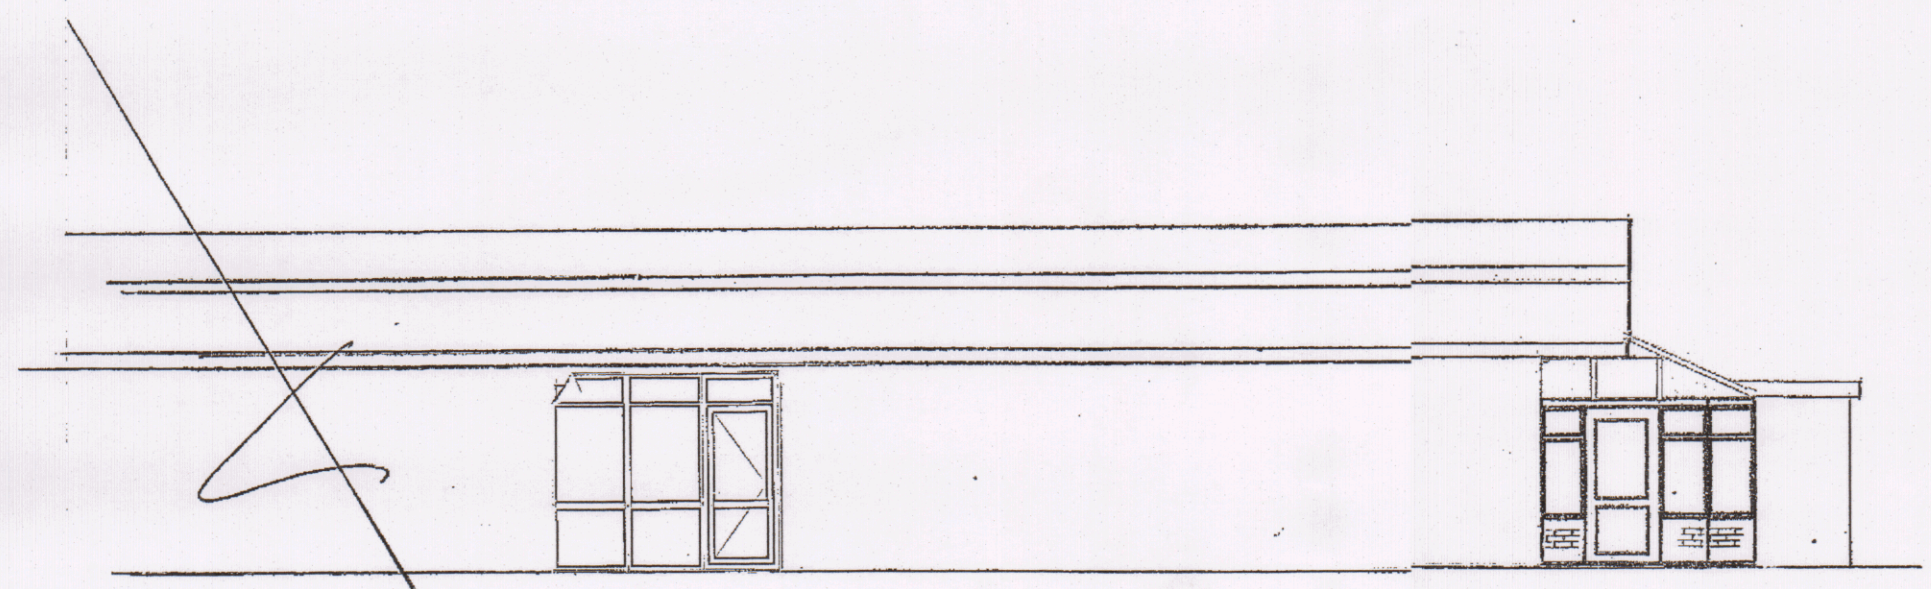


EXISTING SIDE ELEVATION:

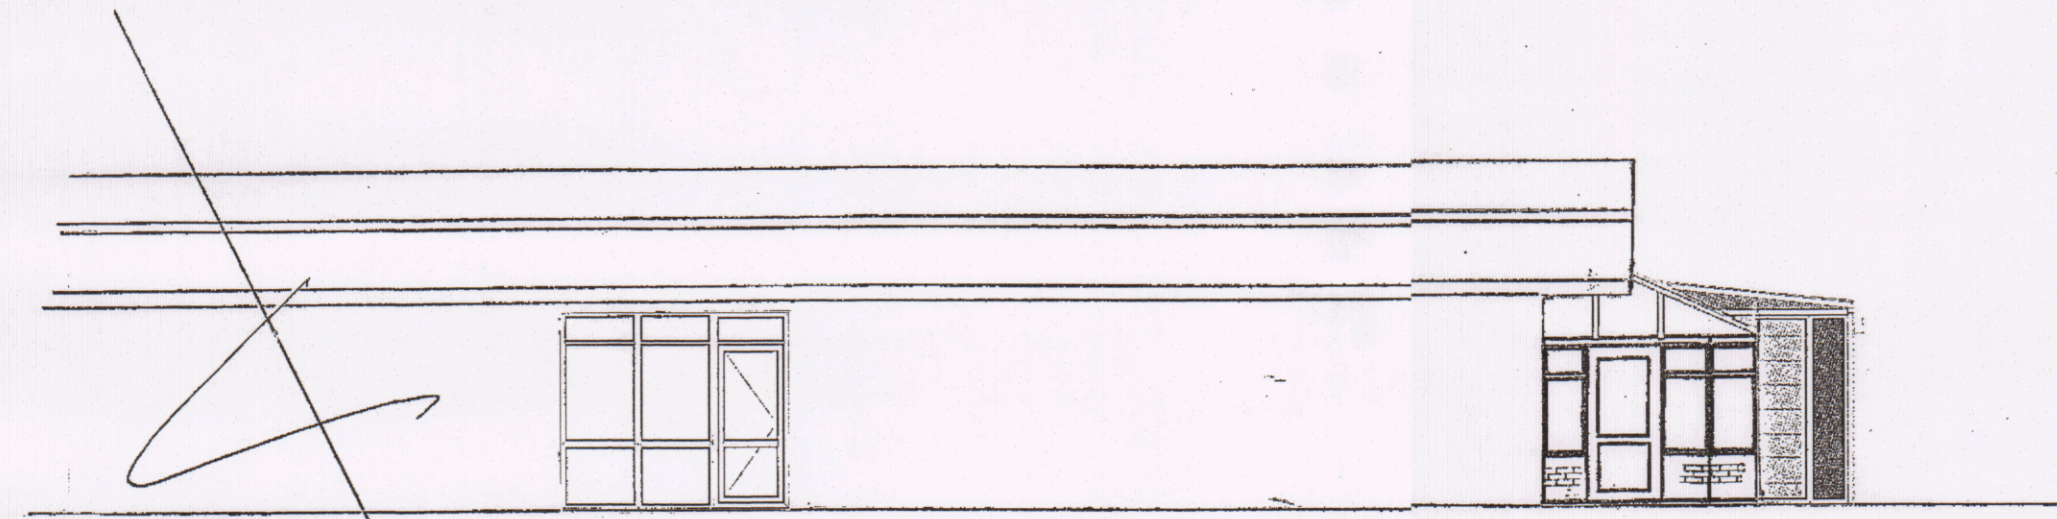


PROPOSED SIDE ELEVATION:

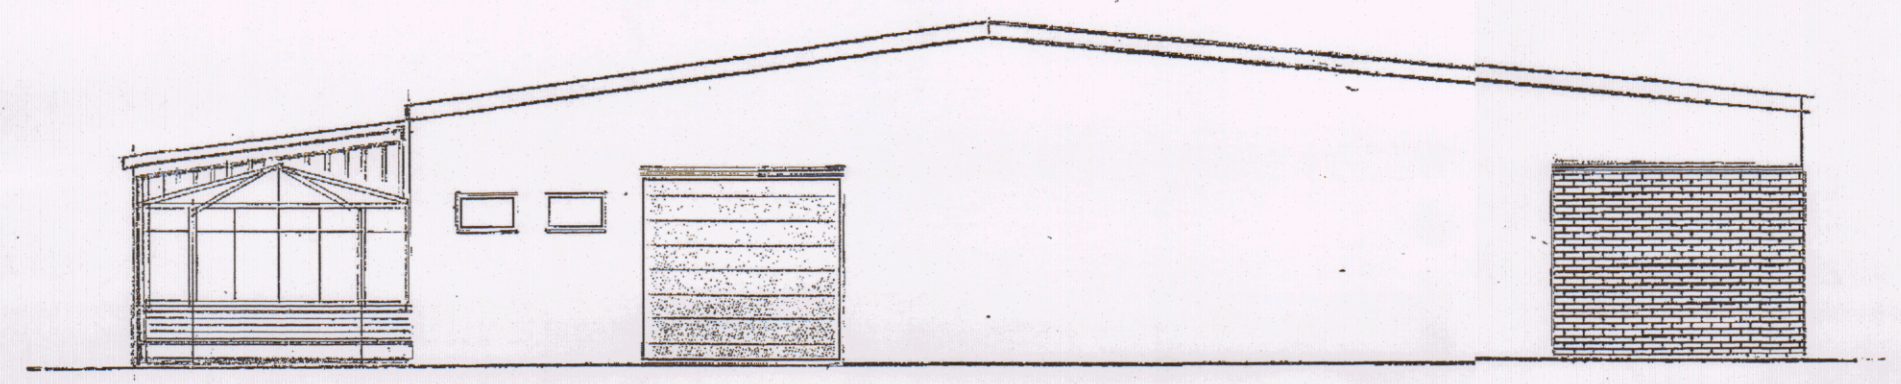

EXISTING REAR ELEVATION:

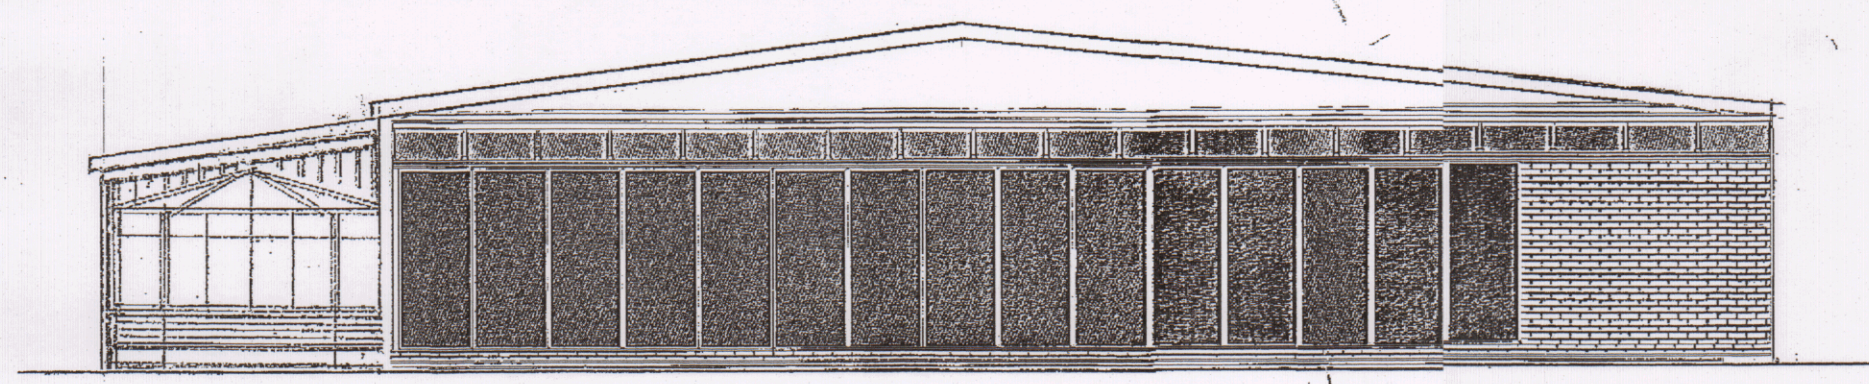


PROPOSED REAR ELEVATION:

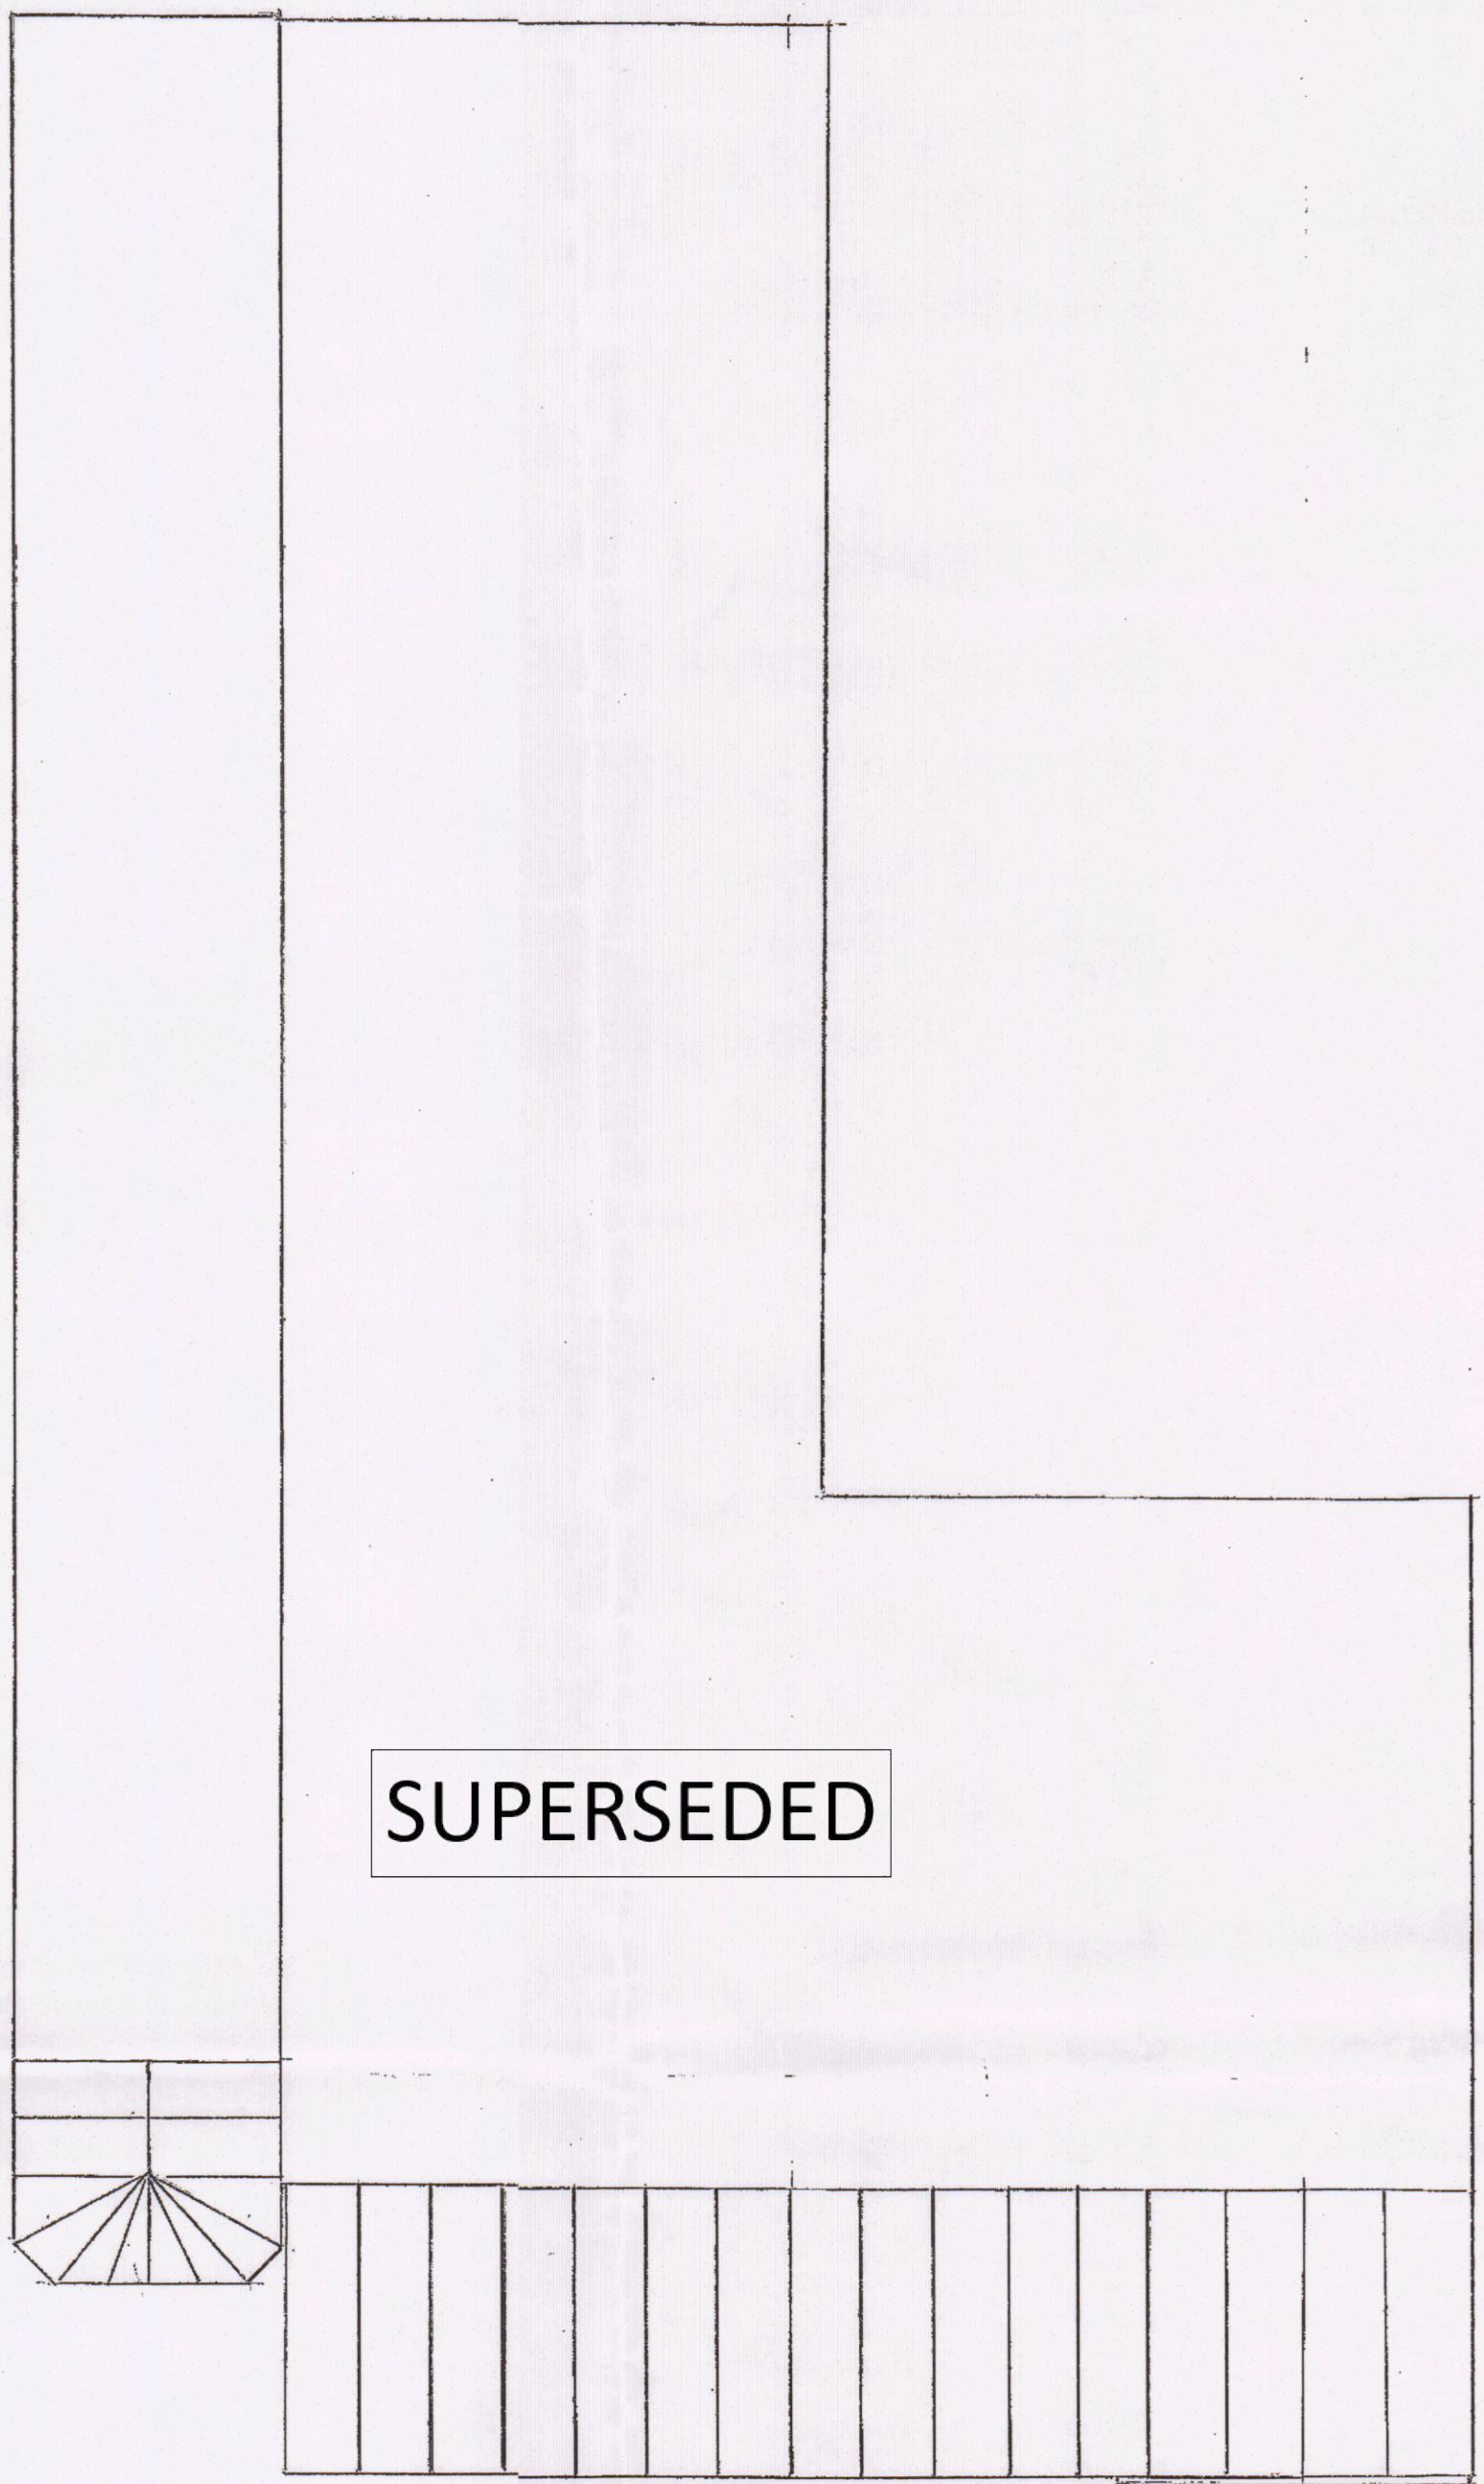


SUPERSEDED

PLAN VIEW:

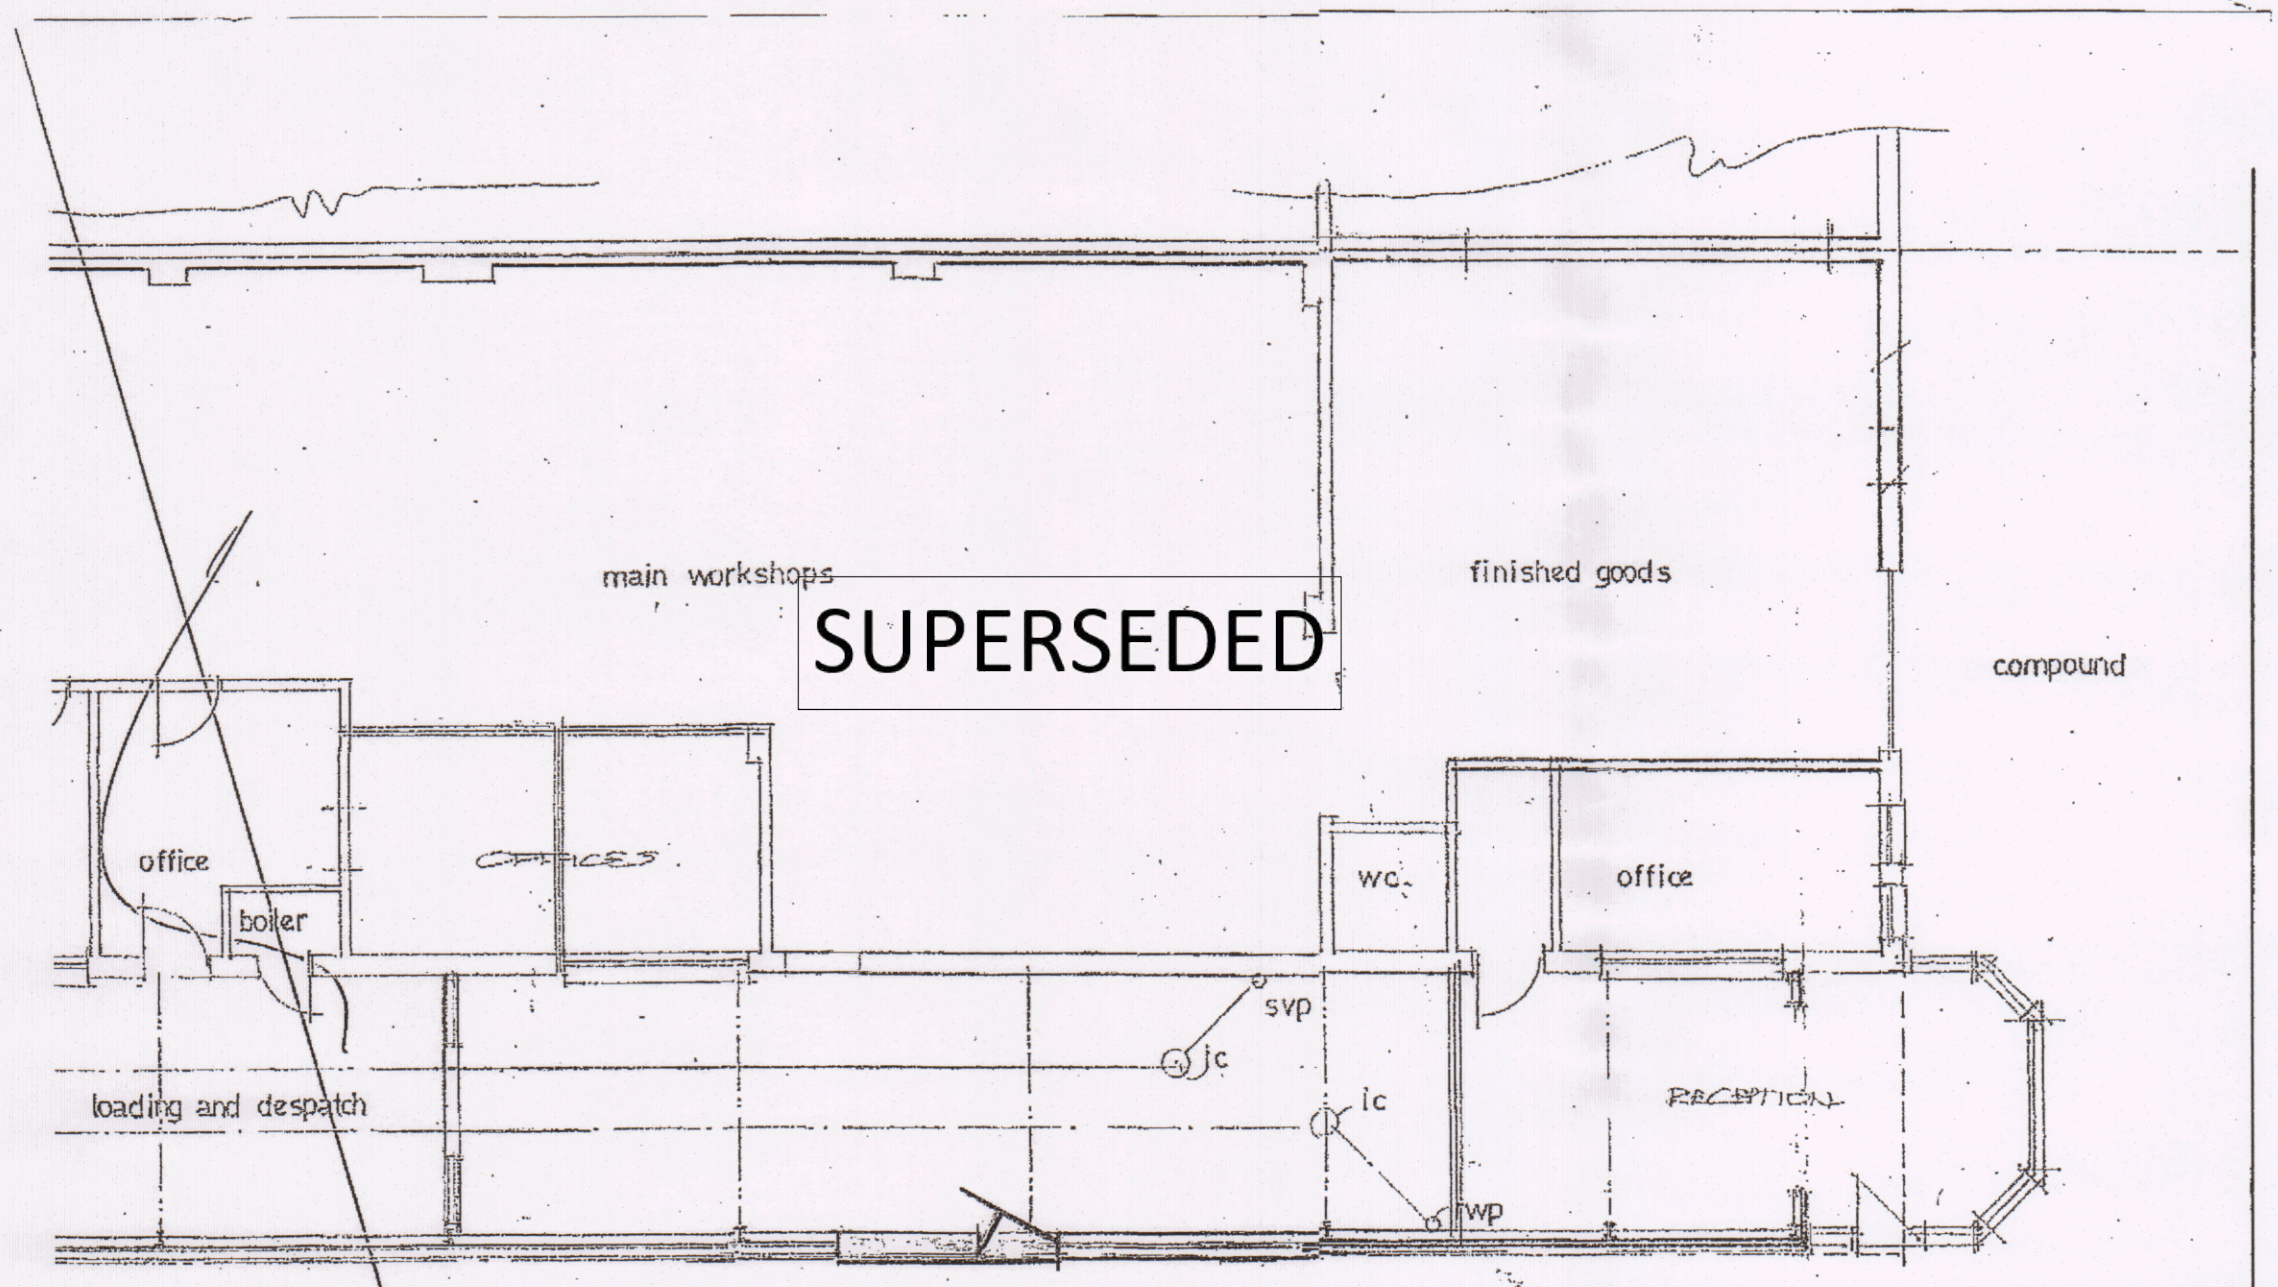


SUPERSEDED

EXISTING FLOOR PLAN:

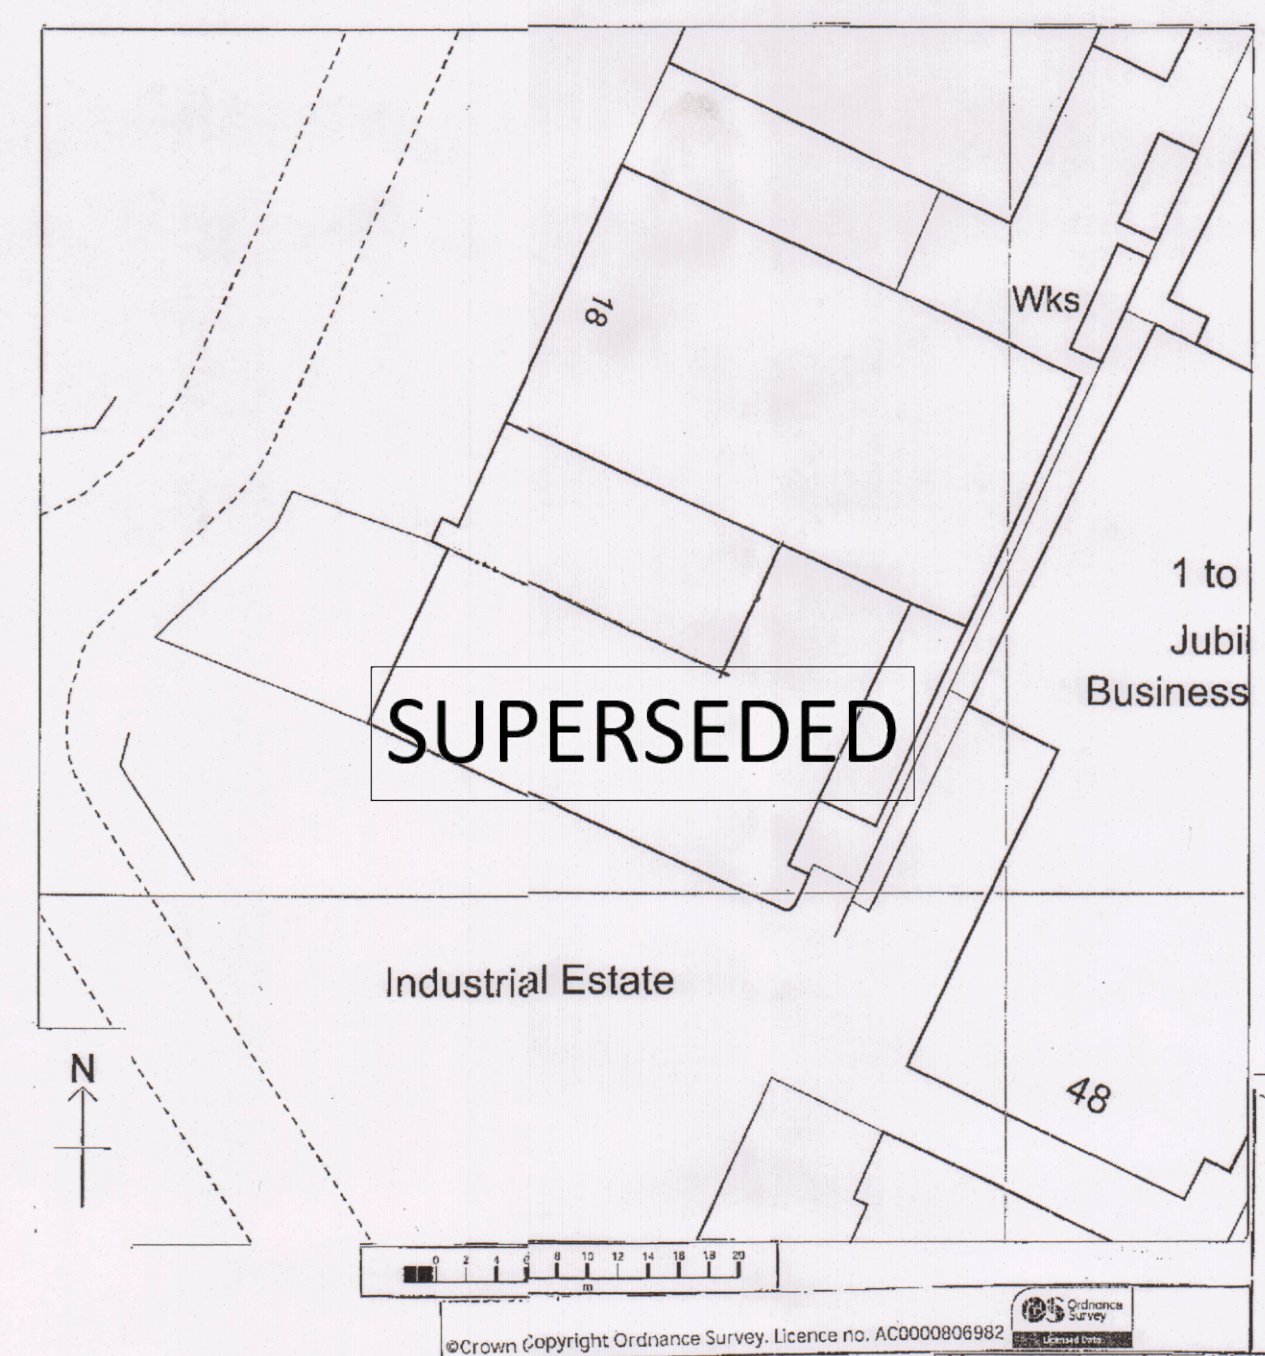

SUPERSEDED

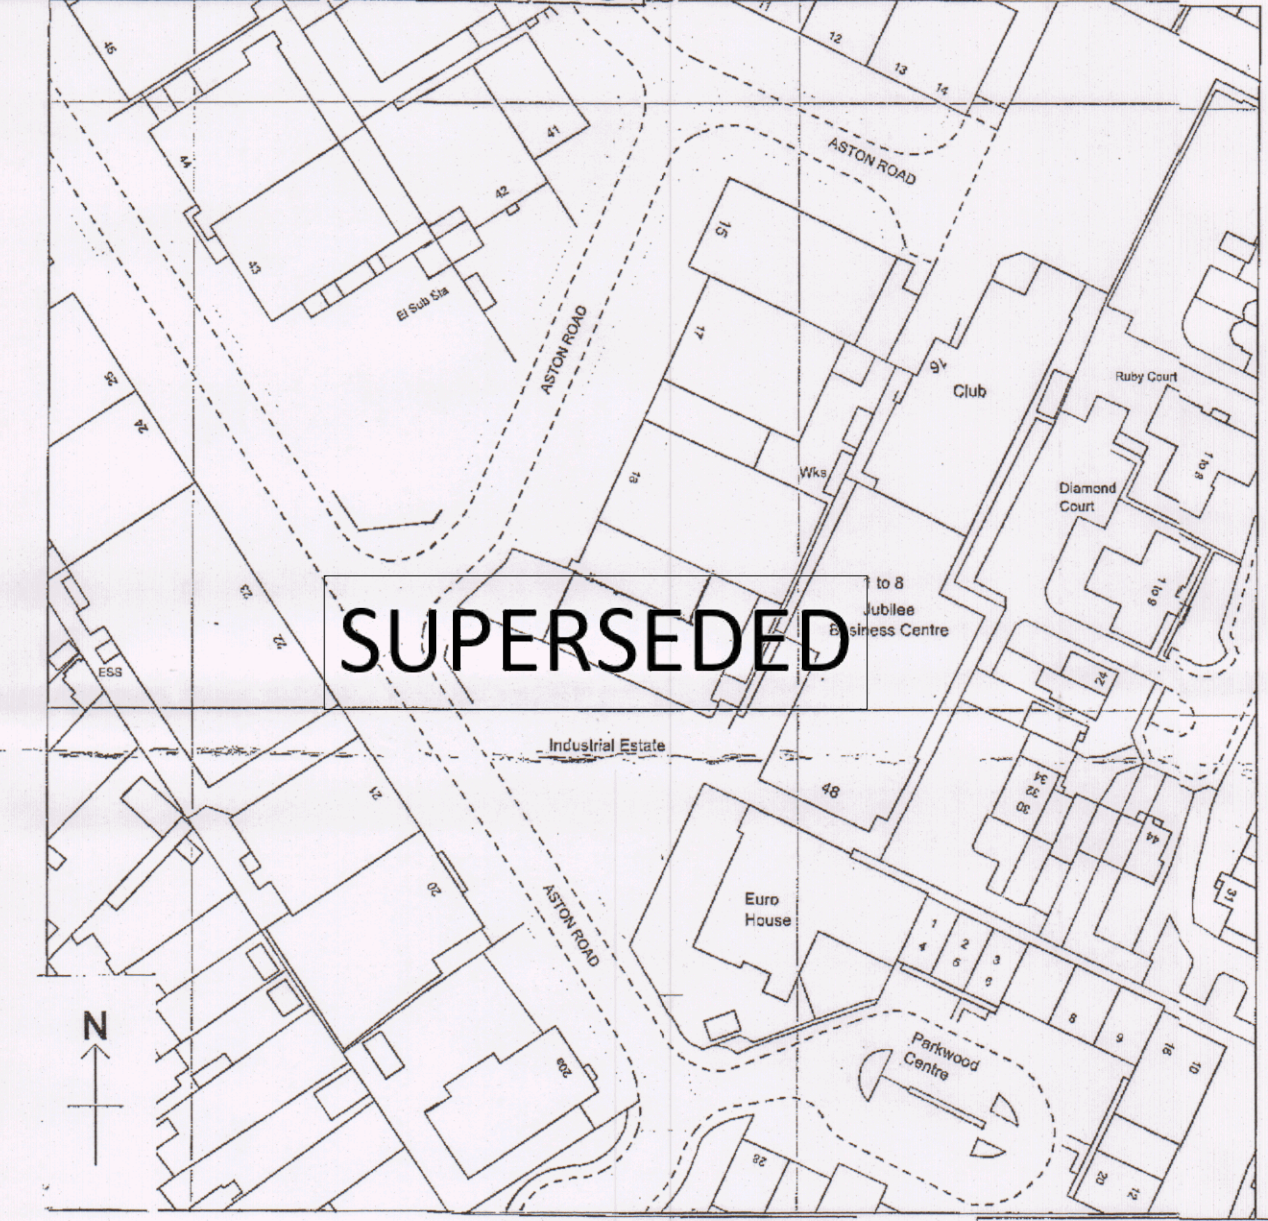

SUPERSEDED

Topline Windows & Conserv
Unit 5 19 Aston Road
Waterlooville
Hants
PO7 7XG
Topline windows factory/show
Unit 5
19 Aston Rd
Waterlooville
Hants
PO8 7XG

Scales
1:100
1:1250 / 1:500

SCALE 1:100: