

5 Simmons Green, Hayling Island
EXISTING

NOTES:


Dimensions to be checked on site before commencing work.
Any discrepancies shall be reported to the architect immediately.

Do not scale from these drawings except for planning purposes.



Use figured dimensions only.

Where applicable this drawing is to be read in conjunction with other consultants' drawings.


All drawings to be read in conjunction with specification and all other drawings including structural engineer and mechanical and electrical drawings / specification

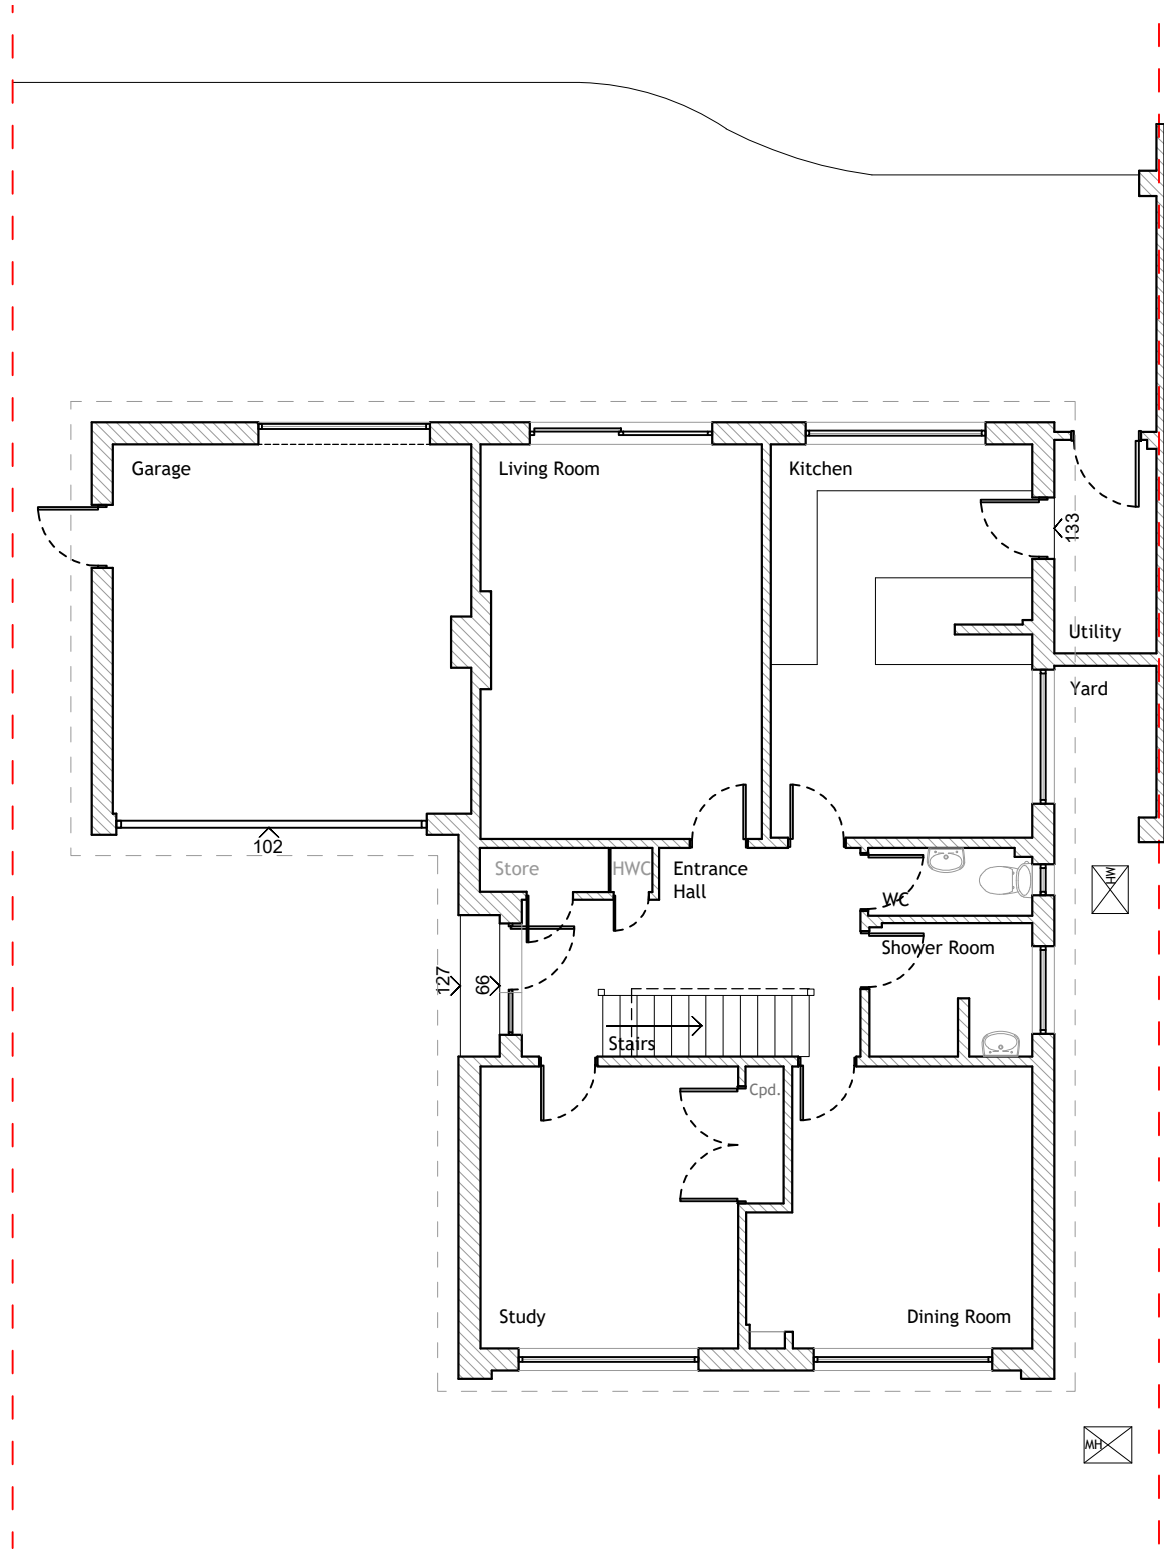


GROUND FLOOR PLAN
1:100

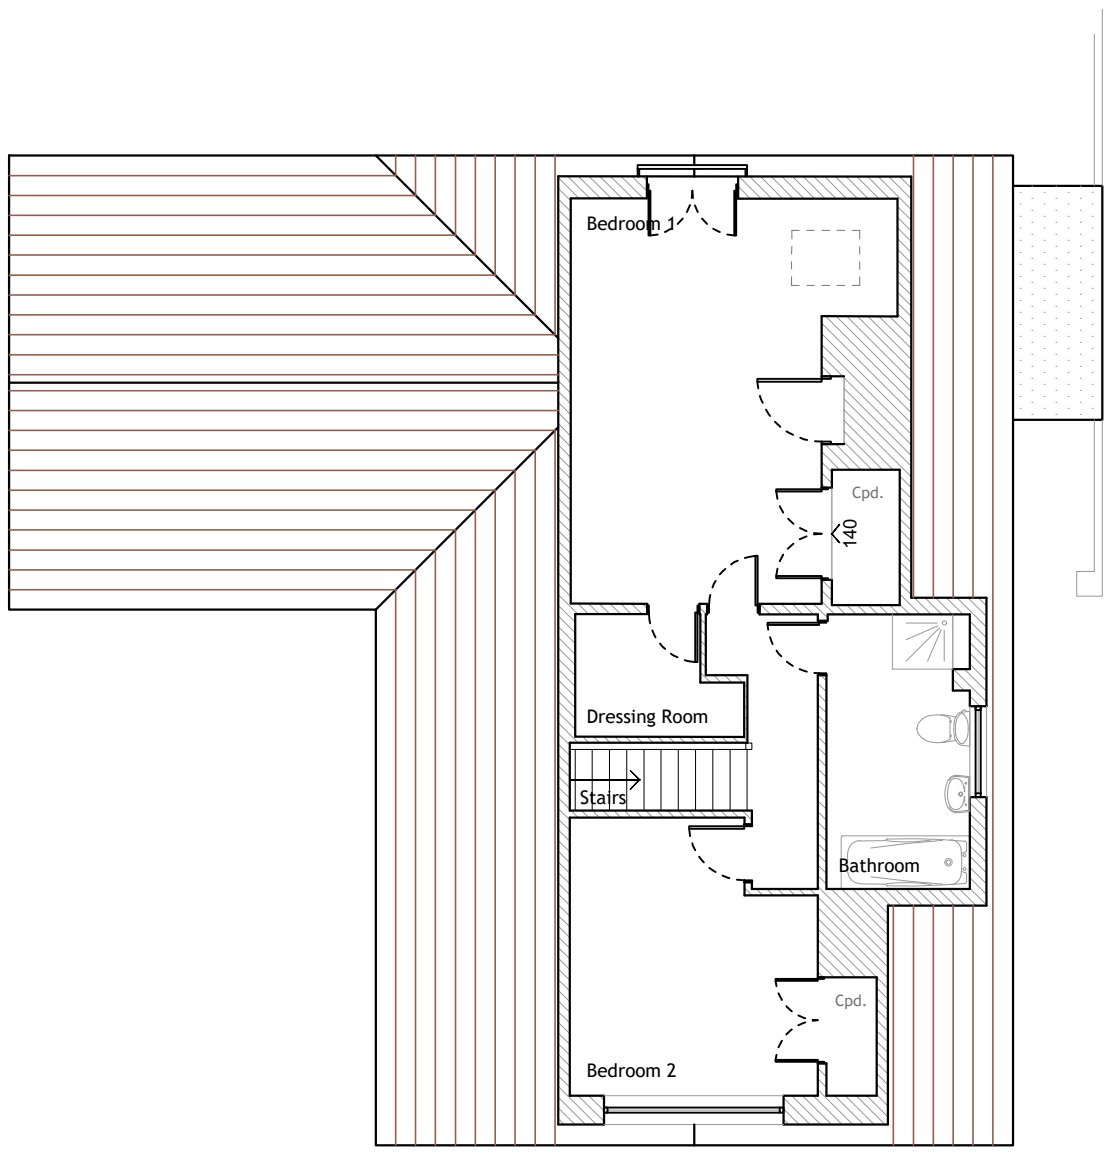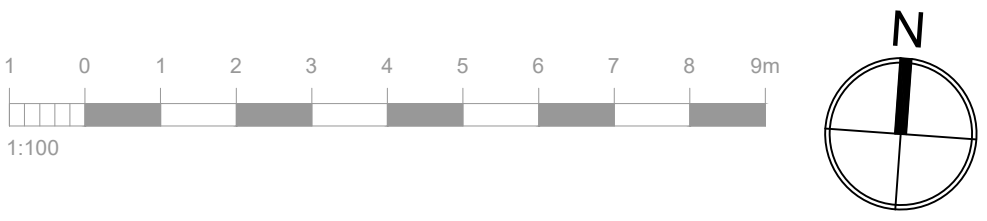

FIRST FLOOR PLAN
1:100

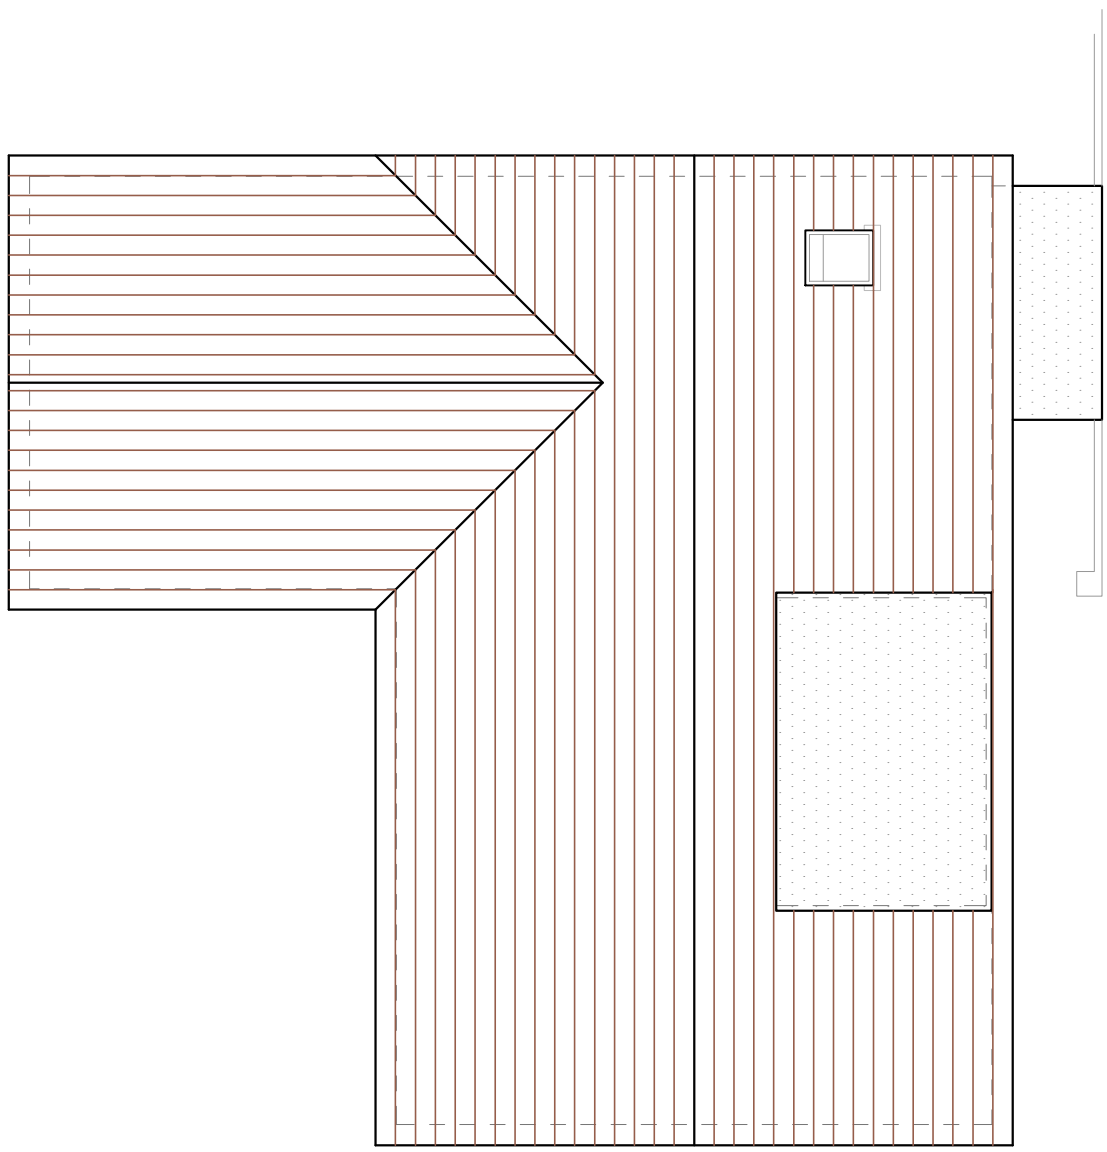


ROOF PLAN
1:100

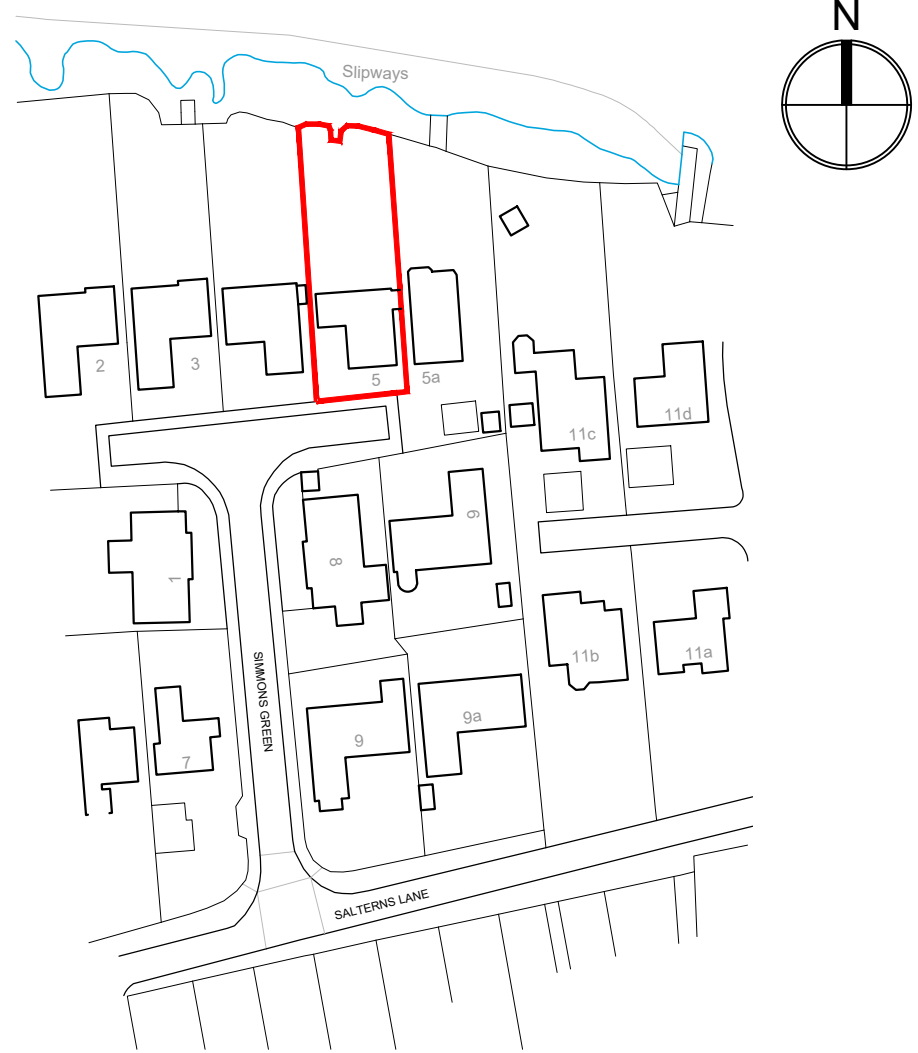


SITE LOCATION PLAN
1:1250



Ordnance Survey (c) Crown Copyright 2021. All rights reserved. Licence number: 100022432

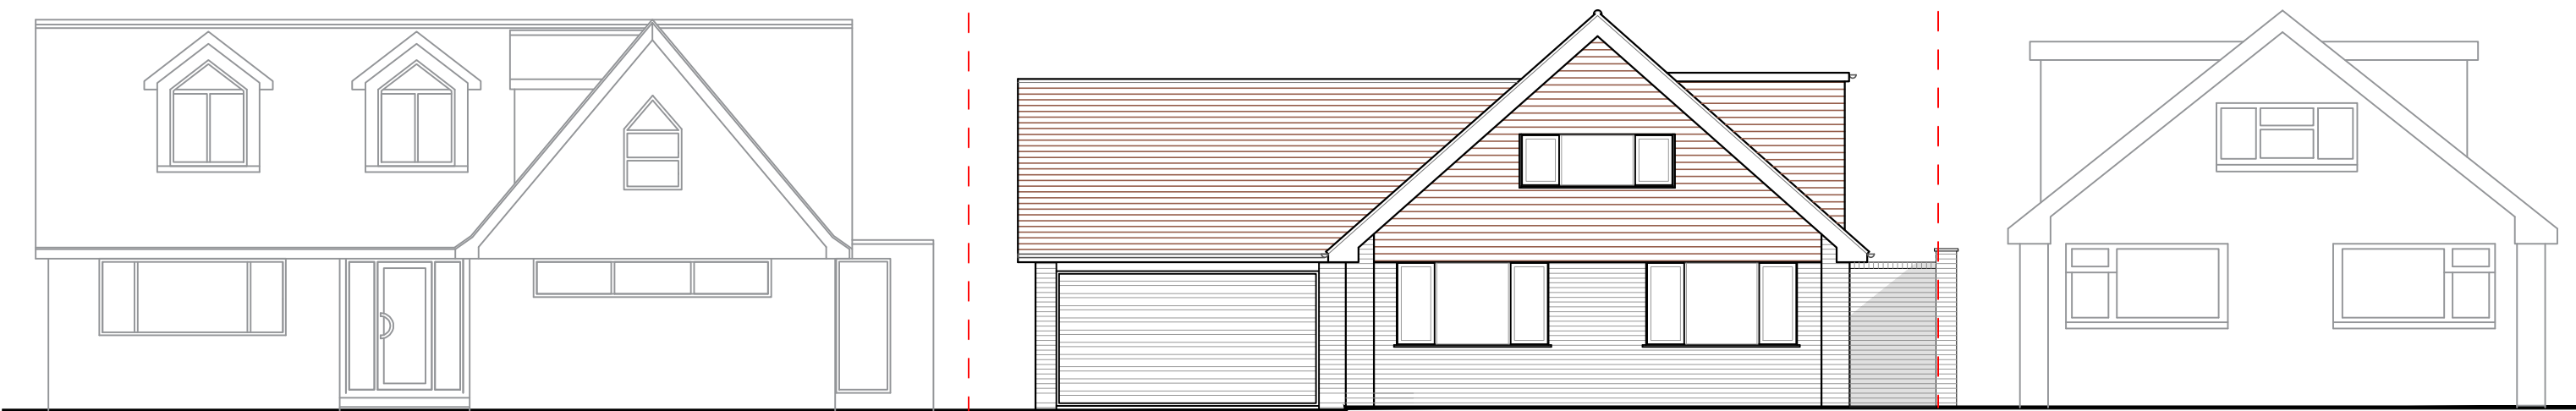


FRONT ELEVATION
[south] 1:100

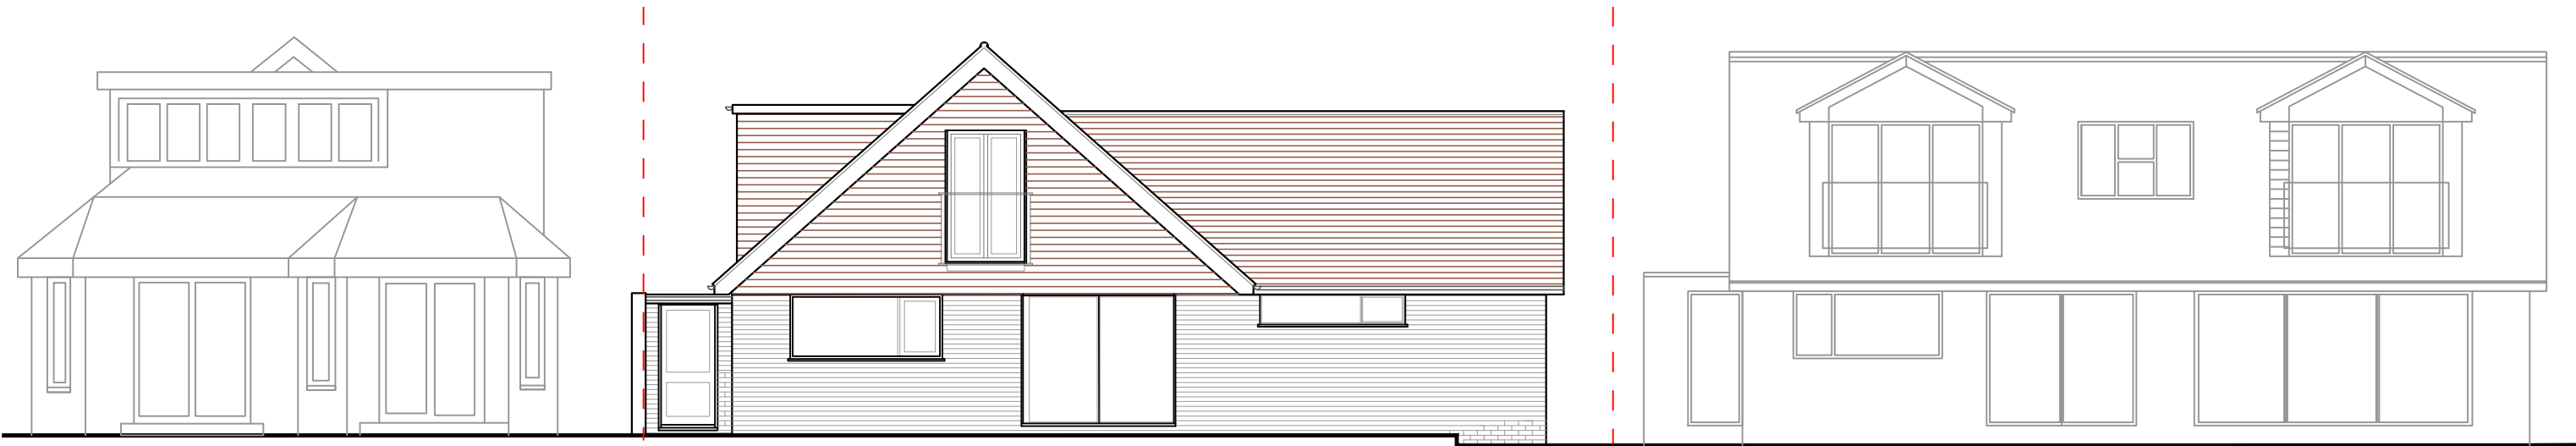

REAR ELEVATION
[north] 1:100

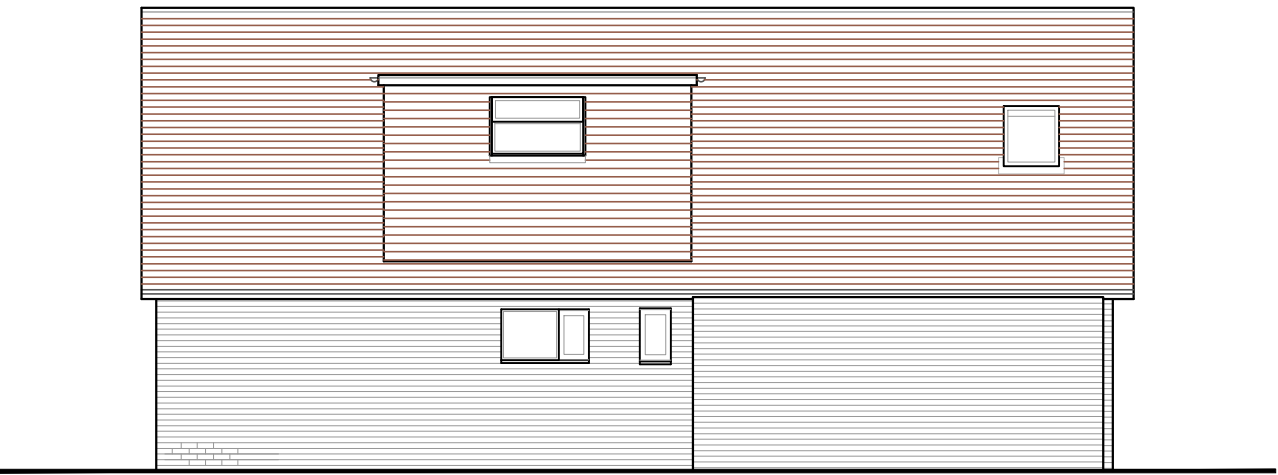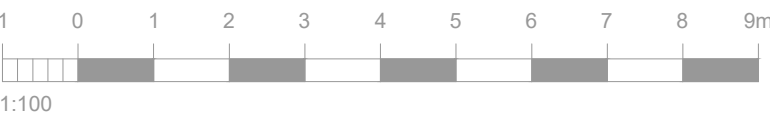

SIDE ELEVATION
[east] 1:100

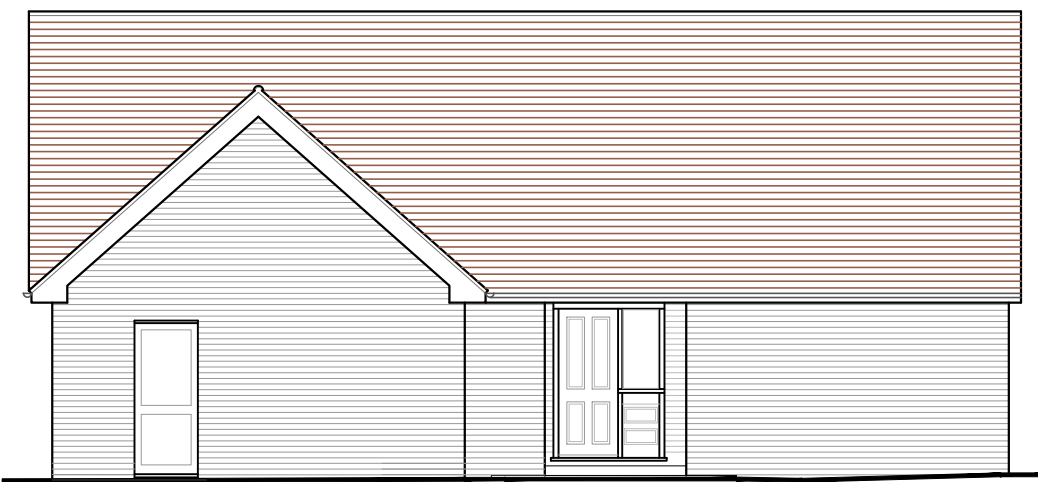

SIDE ELEVATION
[west] 1:100

REV	DATE	AMENDMENT	DRAWN

hd
architects

Helyer Davies Architects Ltd
1 The Old Flour Mill,
Emsworth, PO10 7BT
01243 370 715

www.hdarchitects.co.uk mail@hdarchitects.co.uk

PROJECT
5 Simmons Green
HAYLING ISLAND
PO11 9PP

DRAWING
Existing

SCALE
as noted @ A1

DATE	Aug 2021	DRAWN	EK
DRAWING NUMBER	21121-01	REVISION	*