

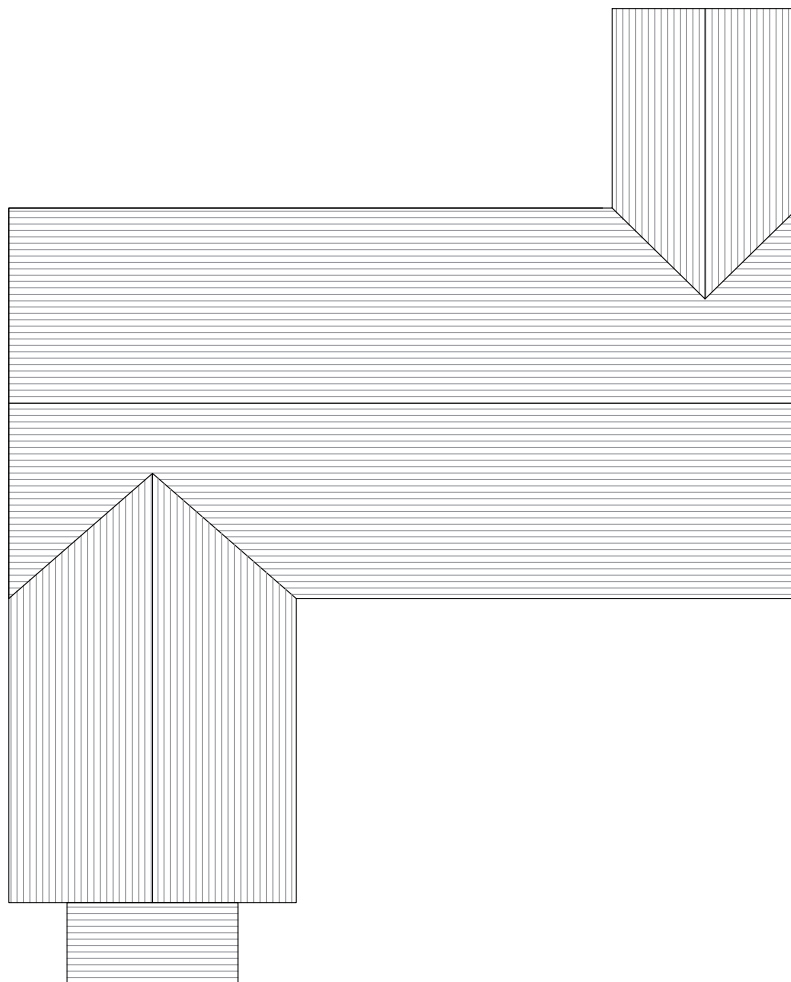


 

ROOF PLAN

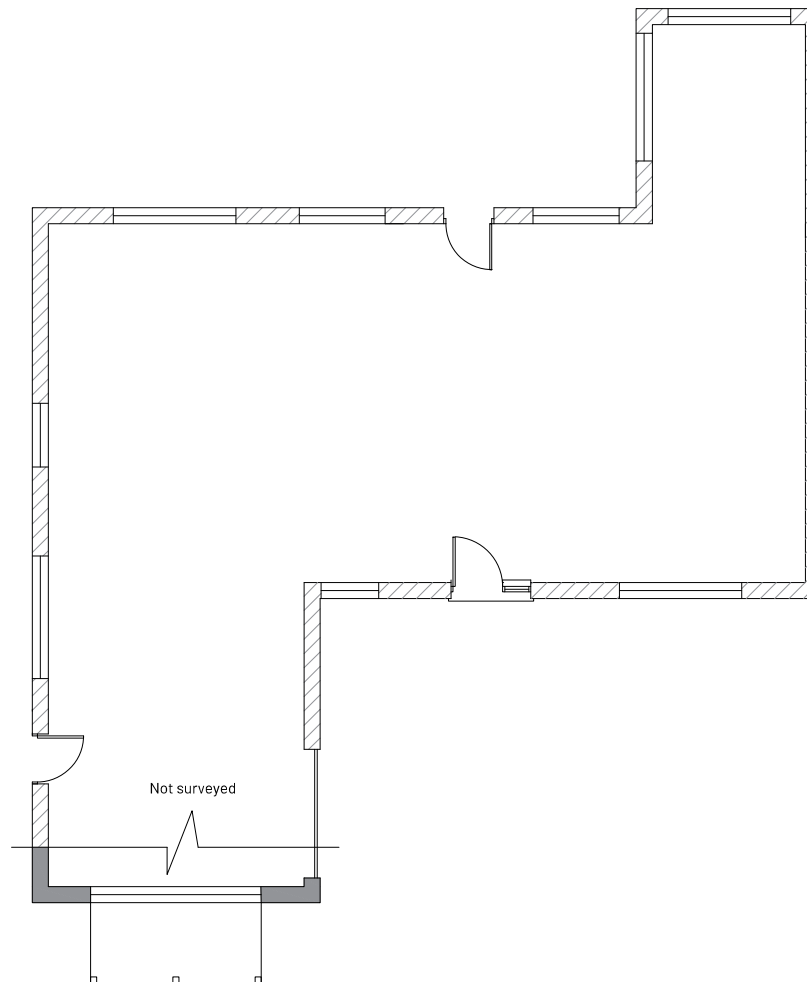

FLOOR PLAN

SCALE- 1:100 @ A3



notes

-	-	-
no.	revision/issue	date

eden
VERANDAS

Eden Verandas Ltd,
Unit 11, Southwest Business Park,
Armstrong Mall,
Farnborough,
GU14 2NR
0252451580
www.edenverandas.co.uk info@edenverandas.co.uk

job title
Mr & Mrs J. Taylor
9 Salterns Lane,
Hayling Island,
Hampshire
PO11 9PH

drawing title
Plans
As Existing

drawing status
PLANNING

job no. 35680	drawing no. 35680-01
date 01/07/2023	
scale 1:100 @A3	