




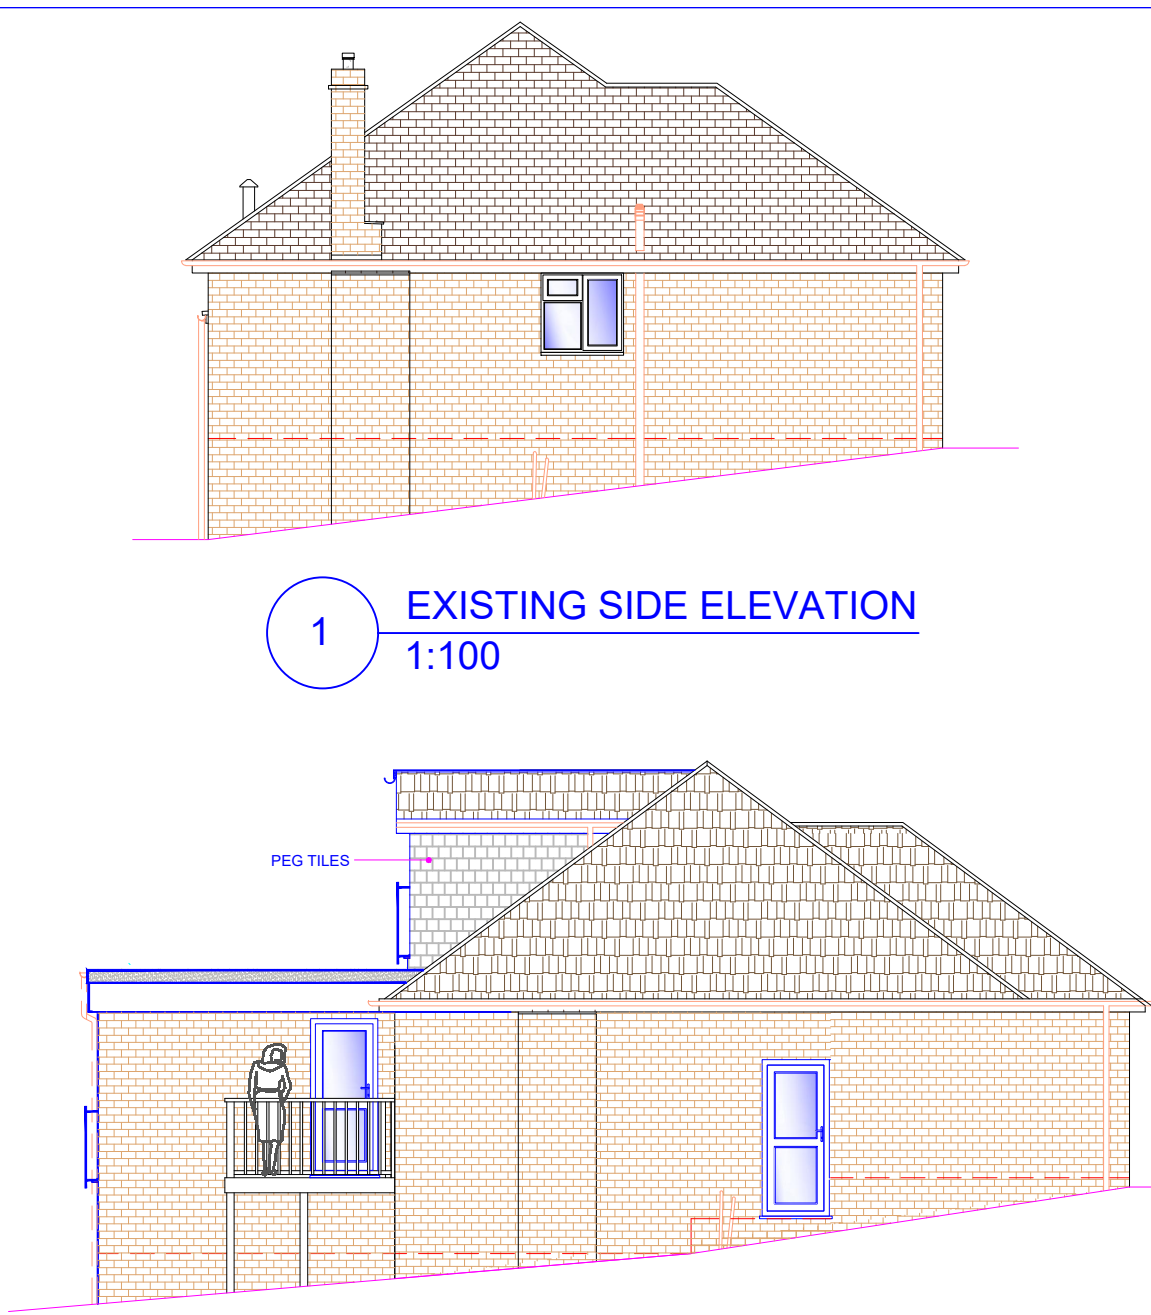


1 EXISTING SIDE ELEVATION
1:100

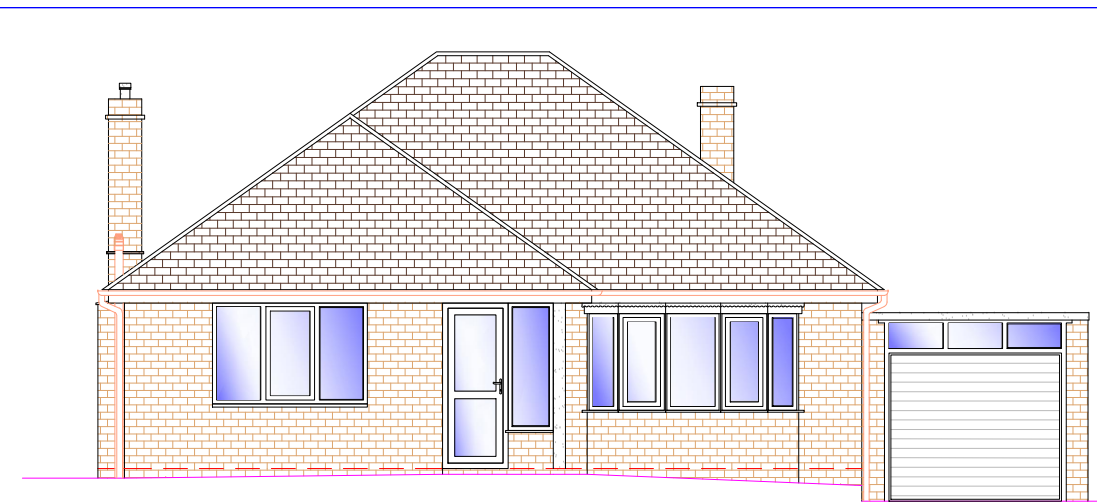


2 EXISTING FRONT ELEVATION
1:100

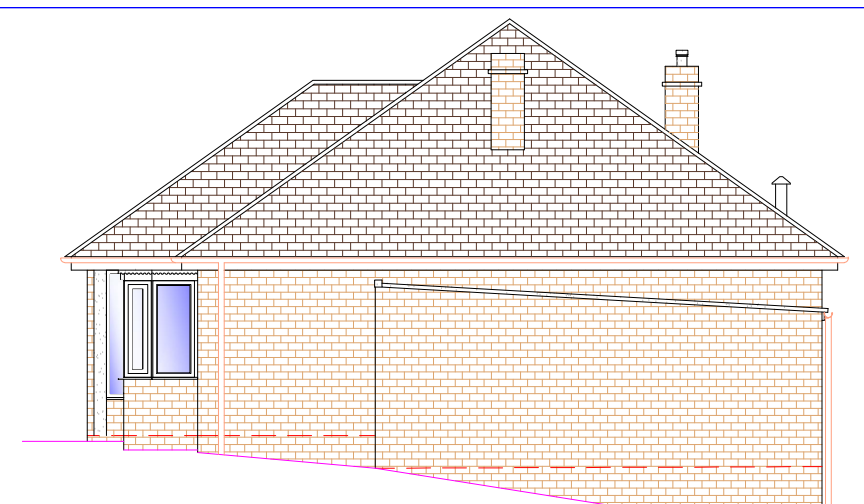


3 EXISTING SIDE ELEVATION
1:100

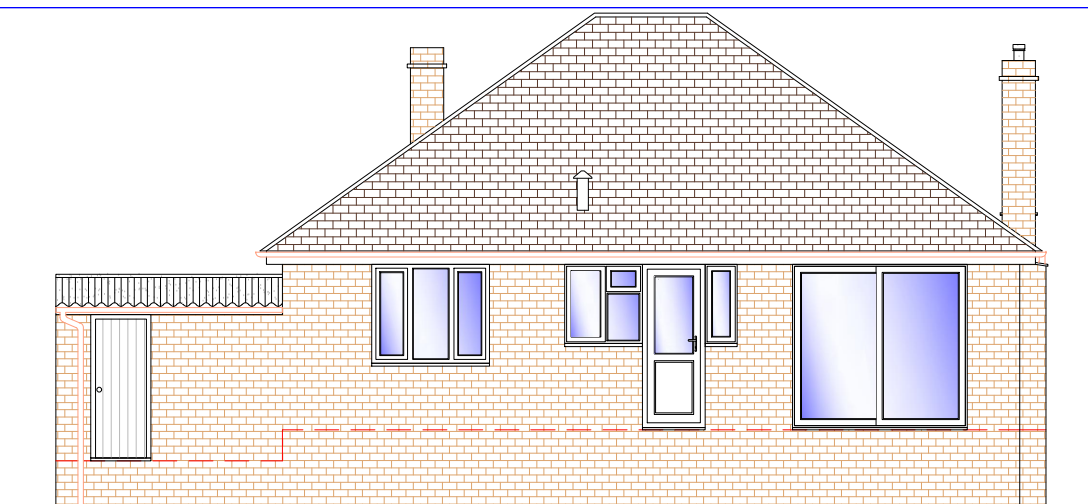


4 EXISTING REAR ELEVATION
1:100

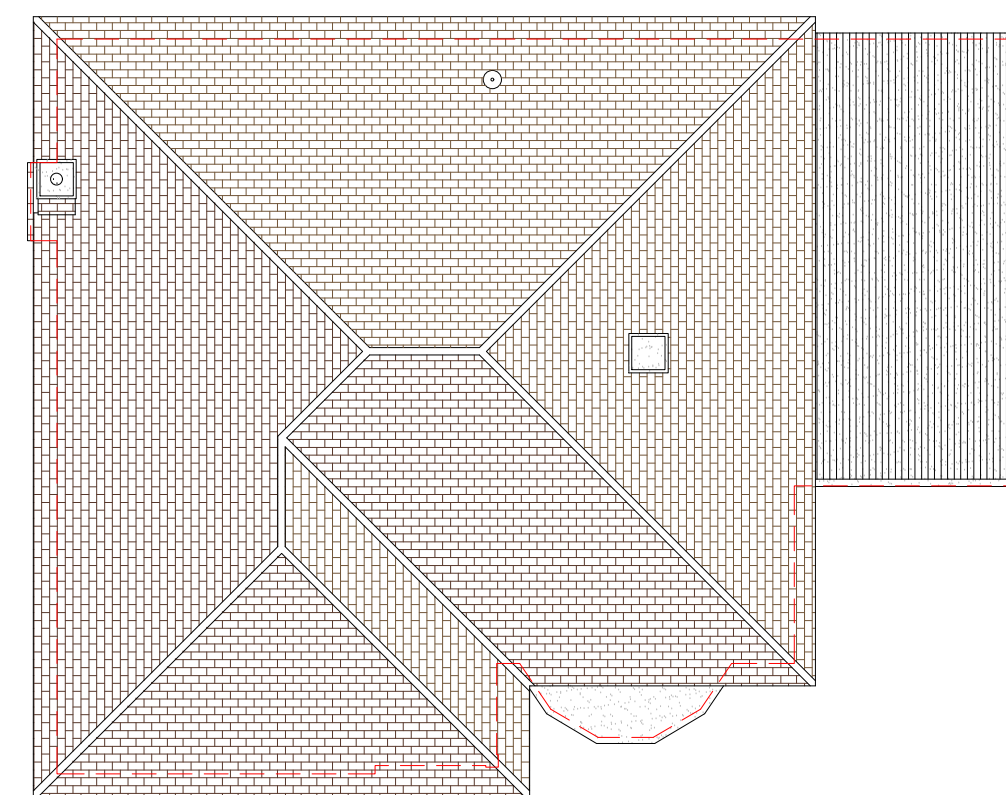


5 EXISTING ROOF PLAN
1:100

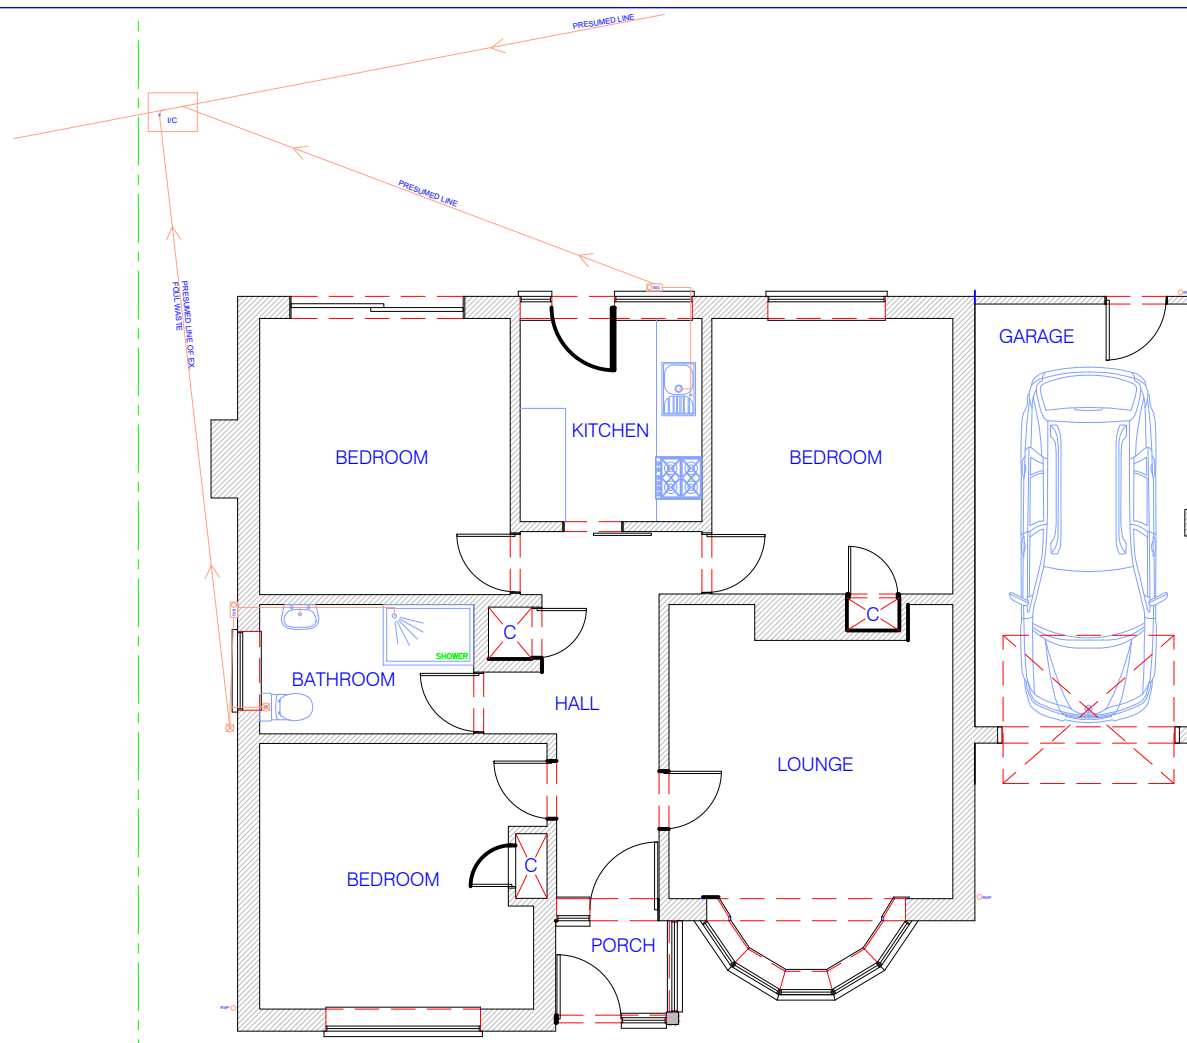


6 EXISTING GRD FLOOR PLAN
1:100

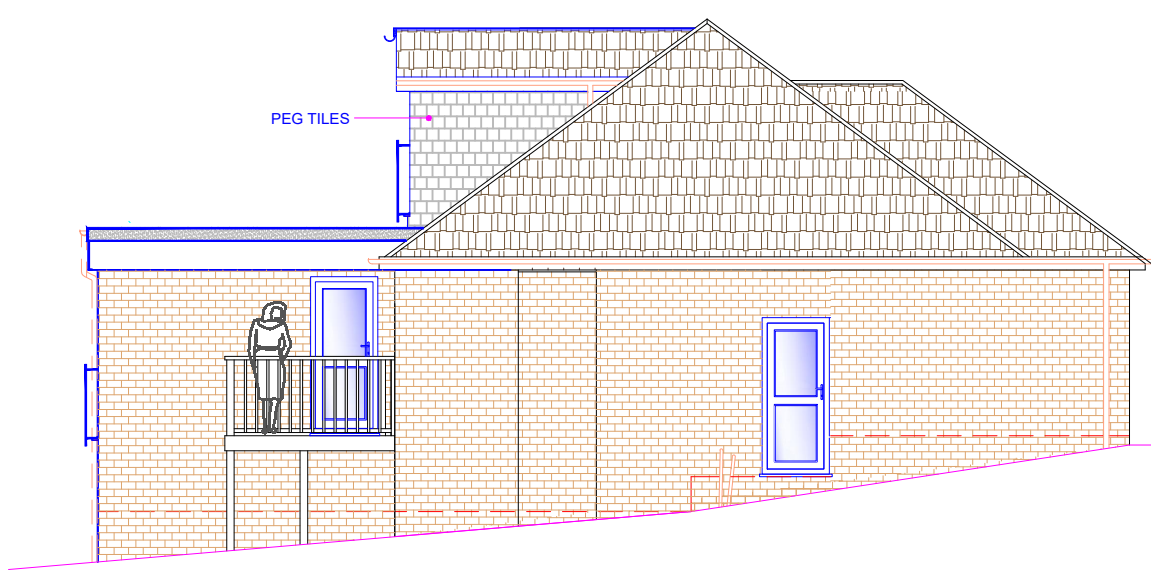


7 PROPOSED SIDE ELEVATION
1:100

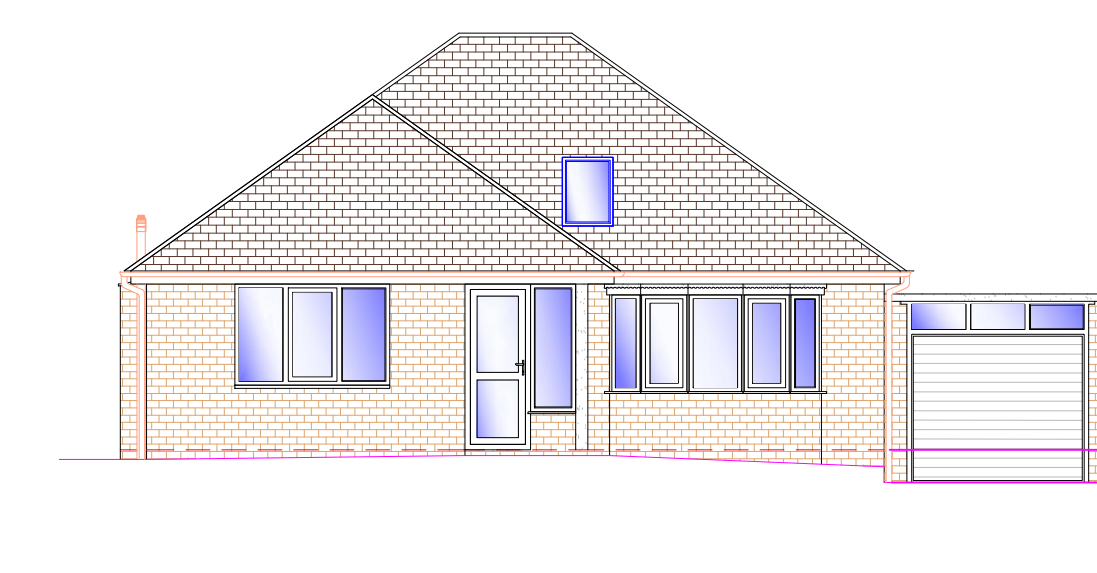


8 PROPOSED FRONT ELEVATION
1:100

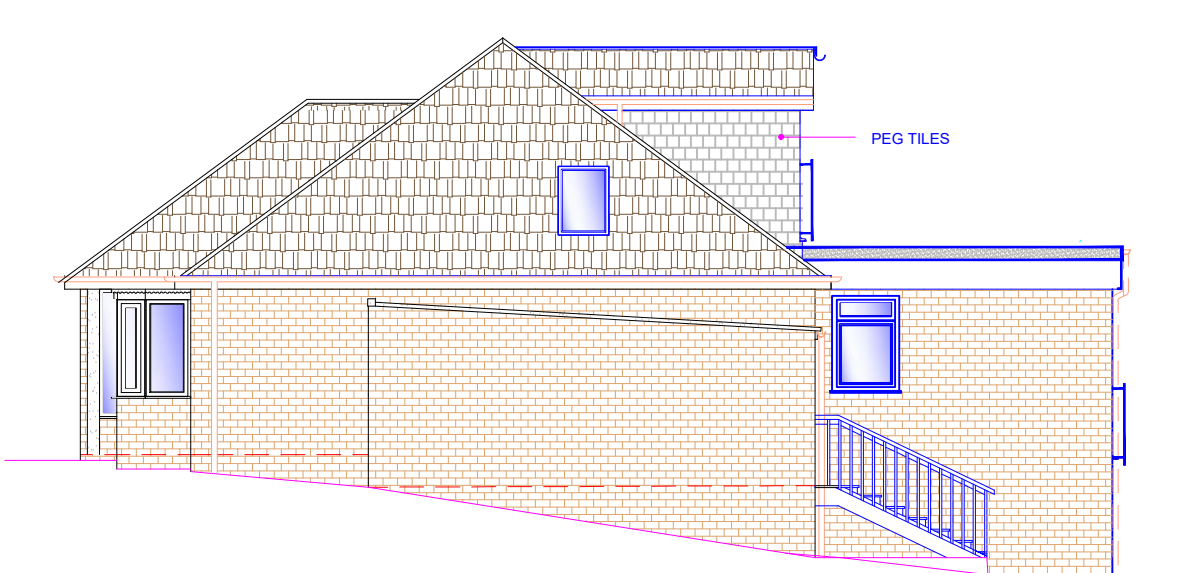


8 PROPOSED SIDE ELEVATION
1:100

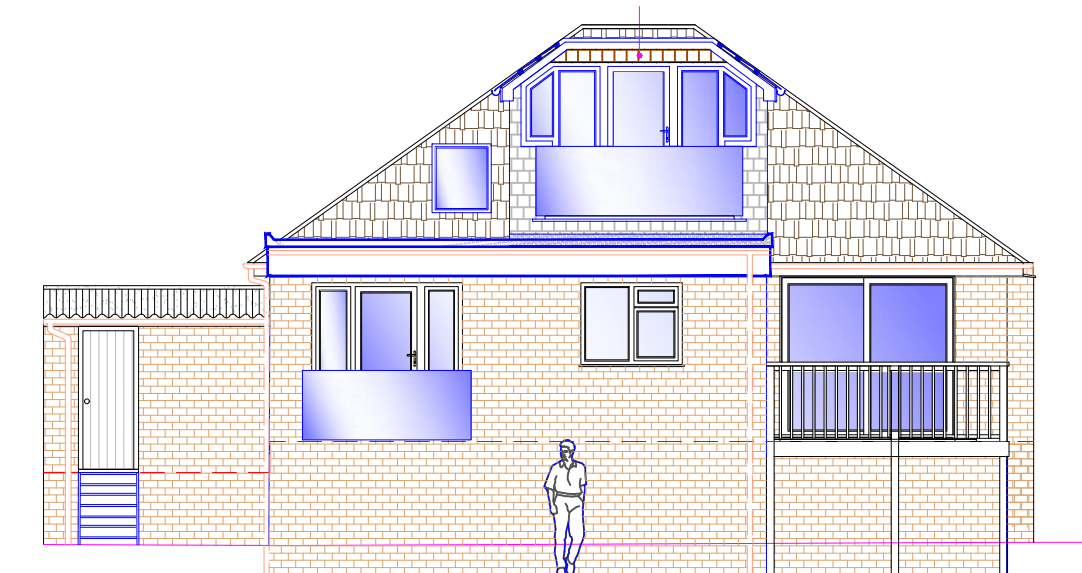

9 PROPOSED REAR ELEVATION
1:100

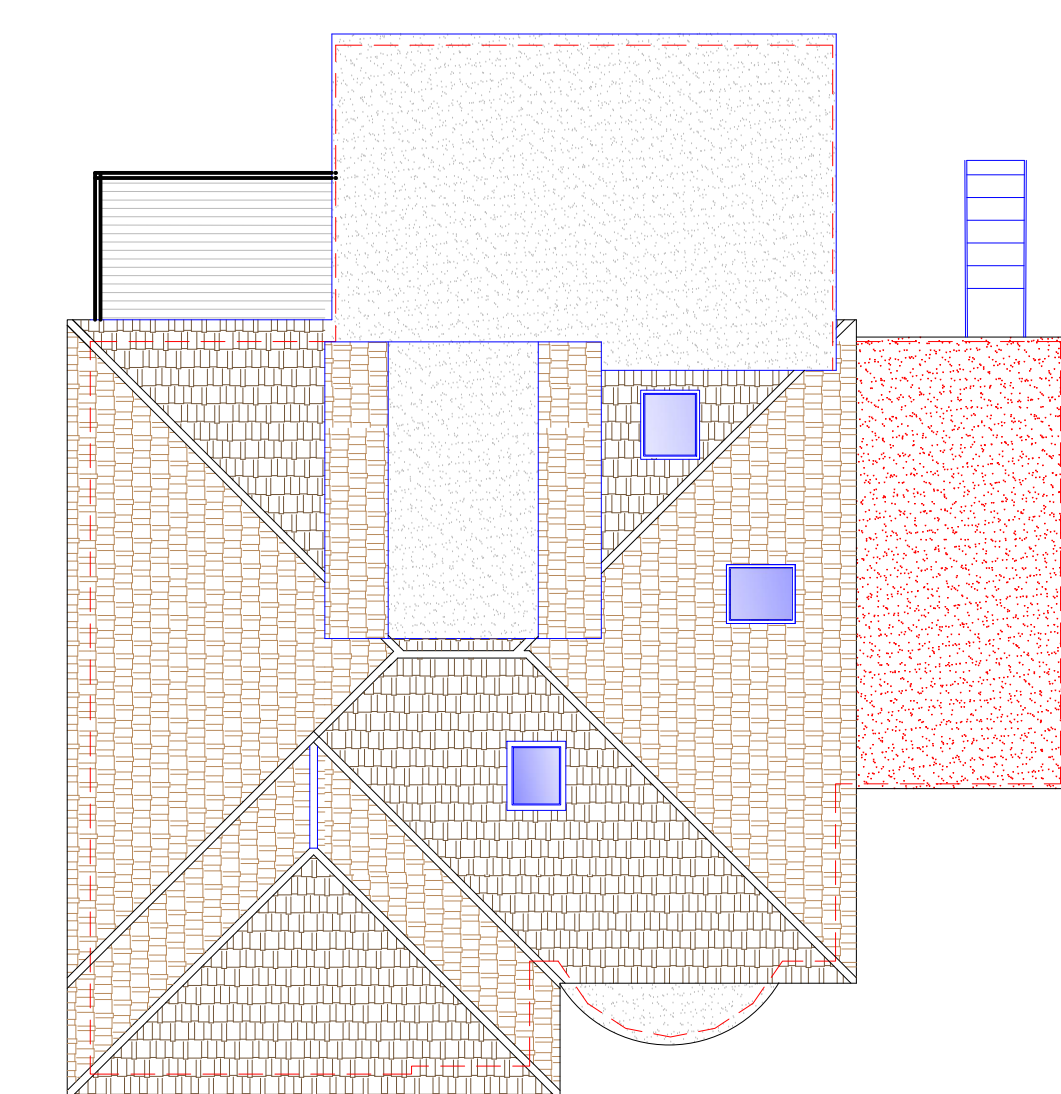


10 PROPOSED ROOF PLAN
1:100

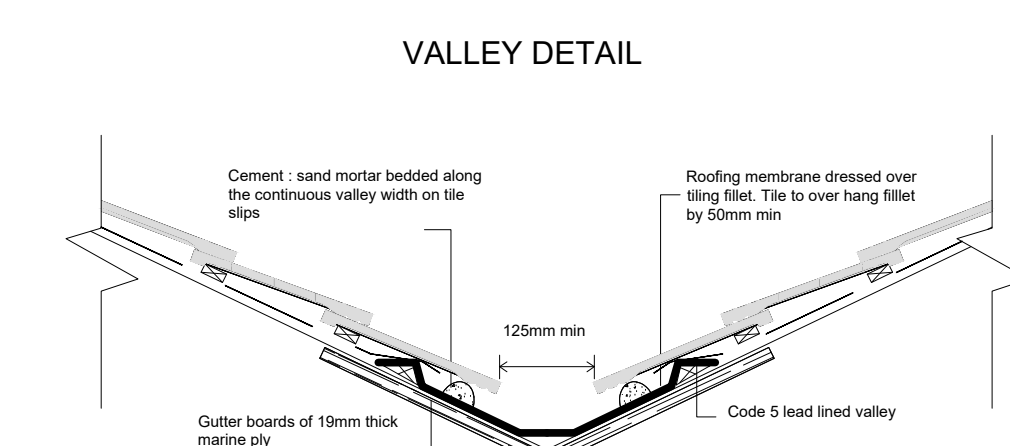


11 PROPOSED VALLEY DETAIL
1:16

ASHLAR/DWARF WALLS

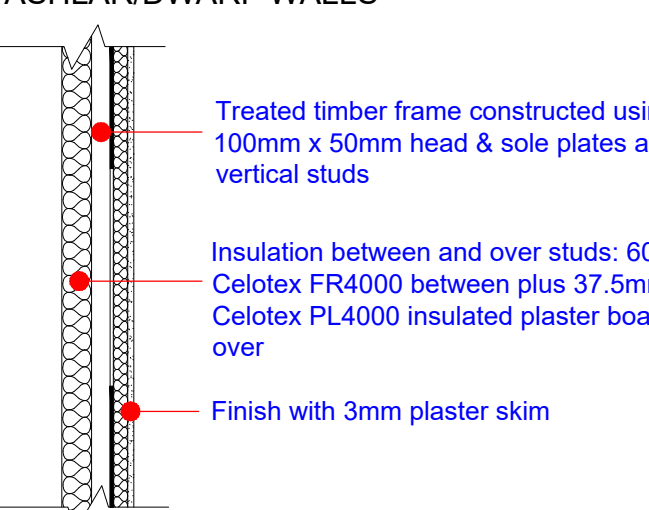


12 PROPOSED FLOOR SECTION
1:20

TIMBER FRAMED WALL

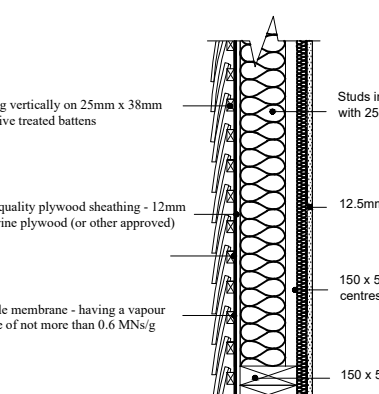

13 PROPOSED DORMER WALL
1:20

FULL FILL CAVITY WALL

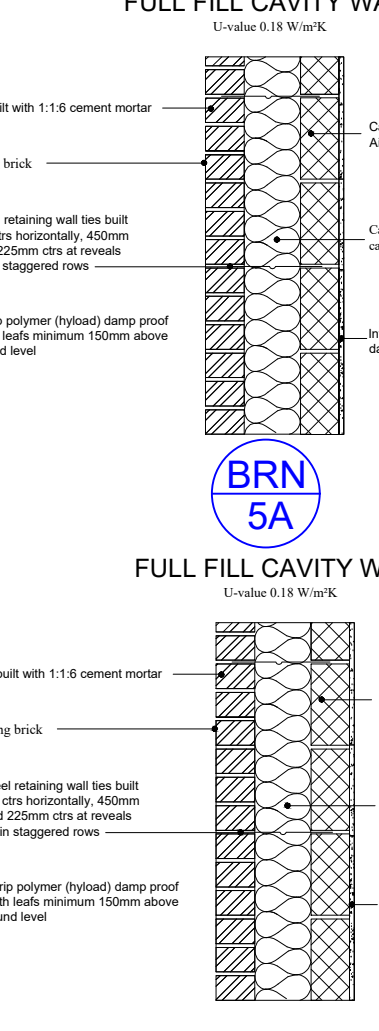

14 PROPOSED WALL SECTION
1:10

NOTE:
DRAWING:POULTON_01A TO BE USED IN CONJUNCTION
WITH ASSOCIATED BUILDING REGULATIONS NOTES
POULTON/BRN.
DIRECTIONAL NORTH ARROW SHOWN ON BLOCK &
LOCATION POULTON/BLP.

DETAILS AND DIMENSIONS OF ALL LEVELS OF PROPOSED
PLANS TO BE CHECKED ON SITE BY APPOINTED
CONTRACTOR PRIOR TO ANY
COMMENCEMENT/ORDERING OF MATERIALS OF WORK.
ANY QUERIES, VARIATIONS OR DISCREPANCIES
DIRECTED TO CLIENT - DM DESIGNS ACCEPTS NO
RESPONSIBILITY IN ANY PART ON DRAWINGS UNLESS
OTHERWISE AGREED PRIOR.
DENOTES ATTACHED BUILDING REGULATION NOTES
DENOTES ITEM No.

1:100
2m 0m 2m 4m 6m 8m 10m
1:50
1m 0m 1m 2m 3m 4m 5m


BRN 1

MODIFICATIONS
ADJUSTED TO FALL WITHIN PERMITTED DEVELOPMENT
D - 12.06.2023


TITLE
DOUBLE STOREY REAR EXTENSION

CUSTOMER
4 CHESTNUT AVENUE, BEDHAMPTON,
HAVANT, PO9 3QR


Drawing No: 1 OF 1
POULTON_01A
SCALE:
DATE: 02.09.2022
REVISION: D A0

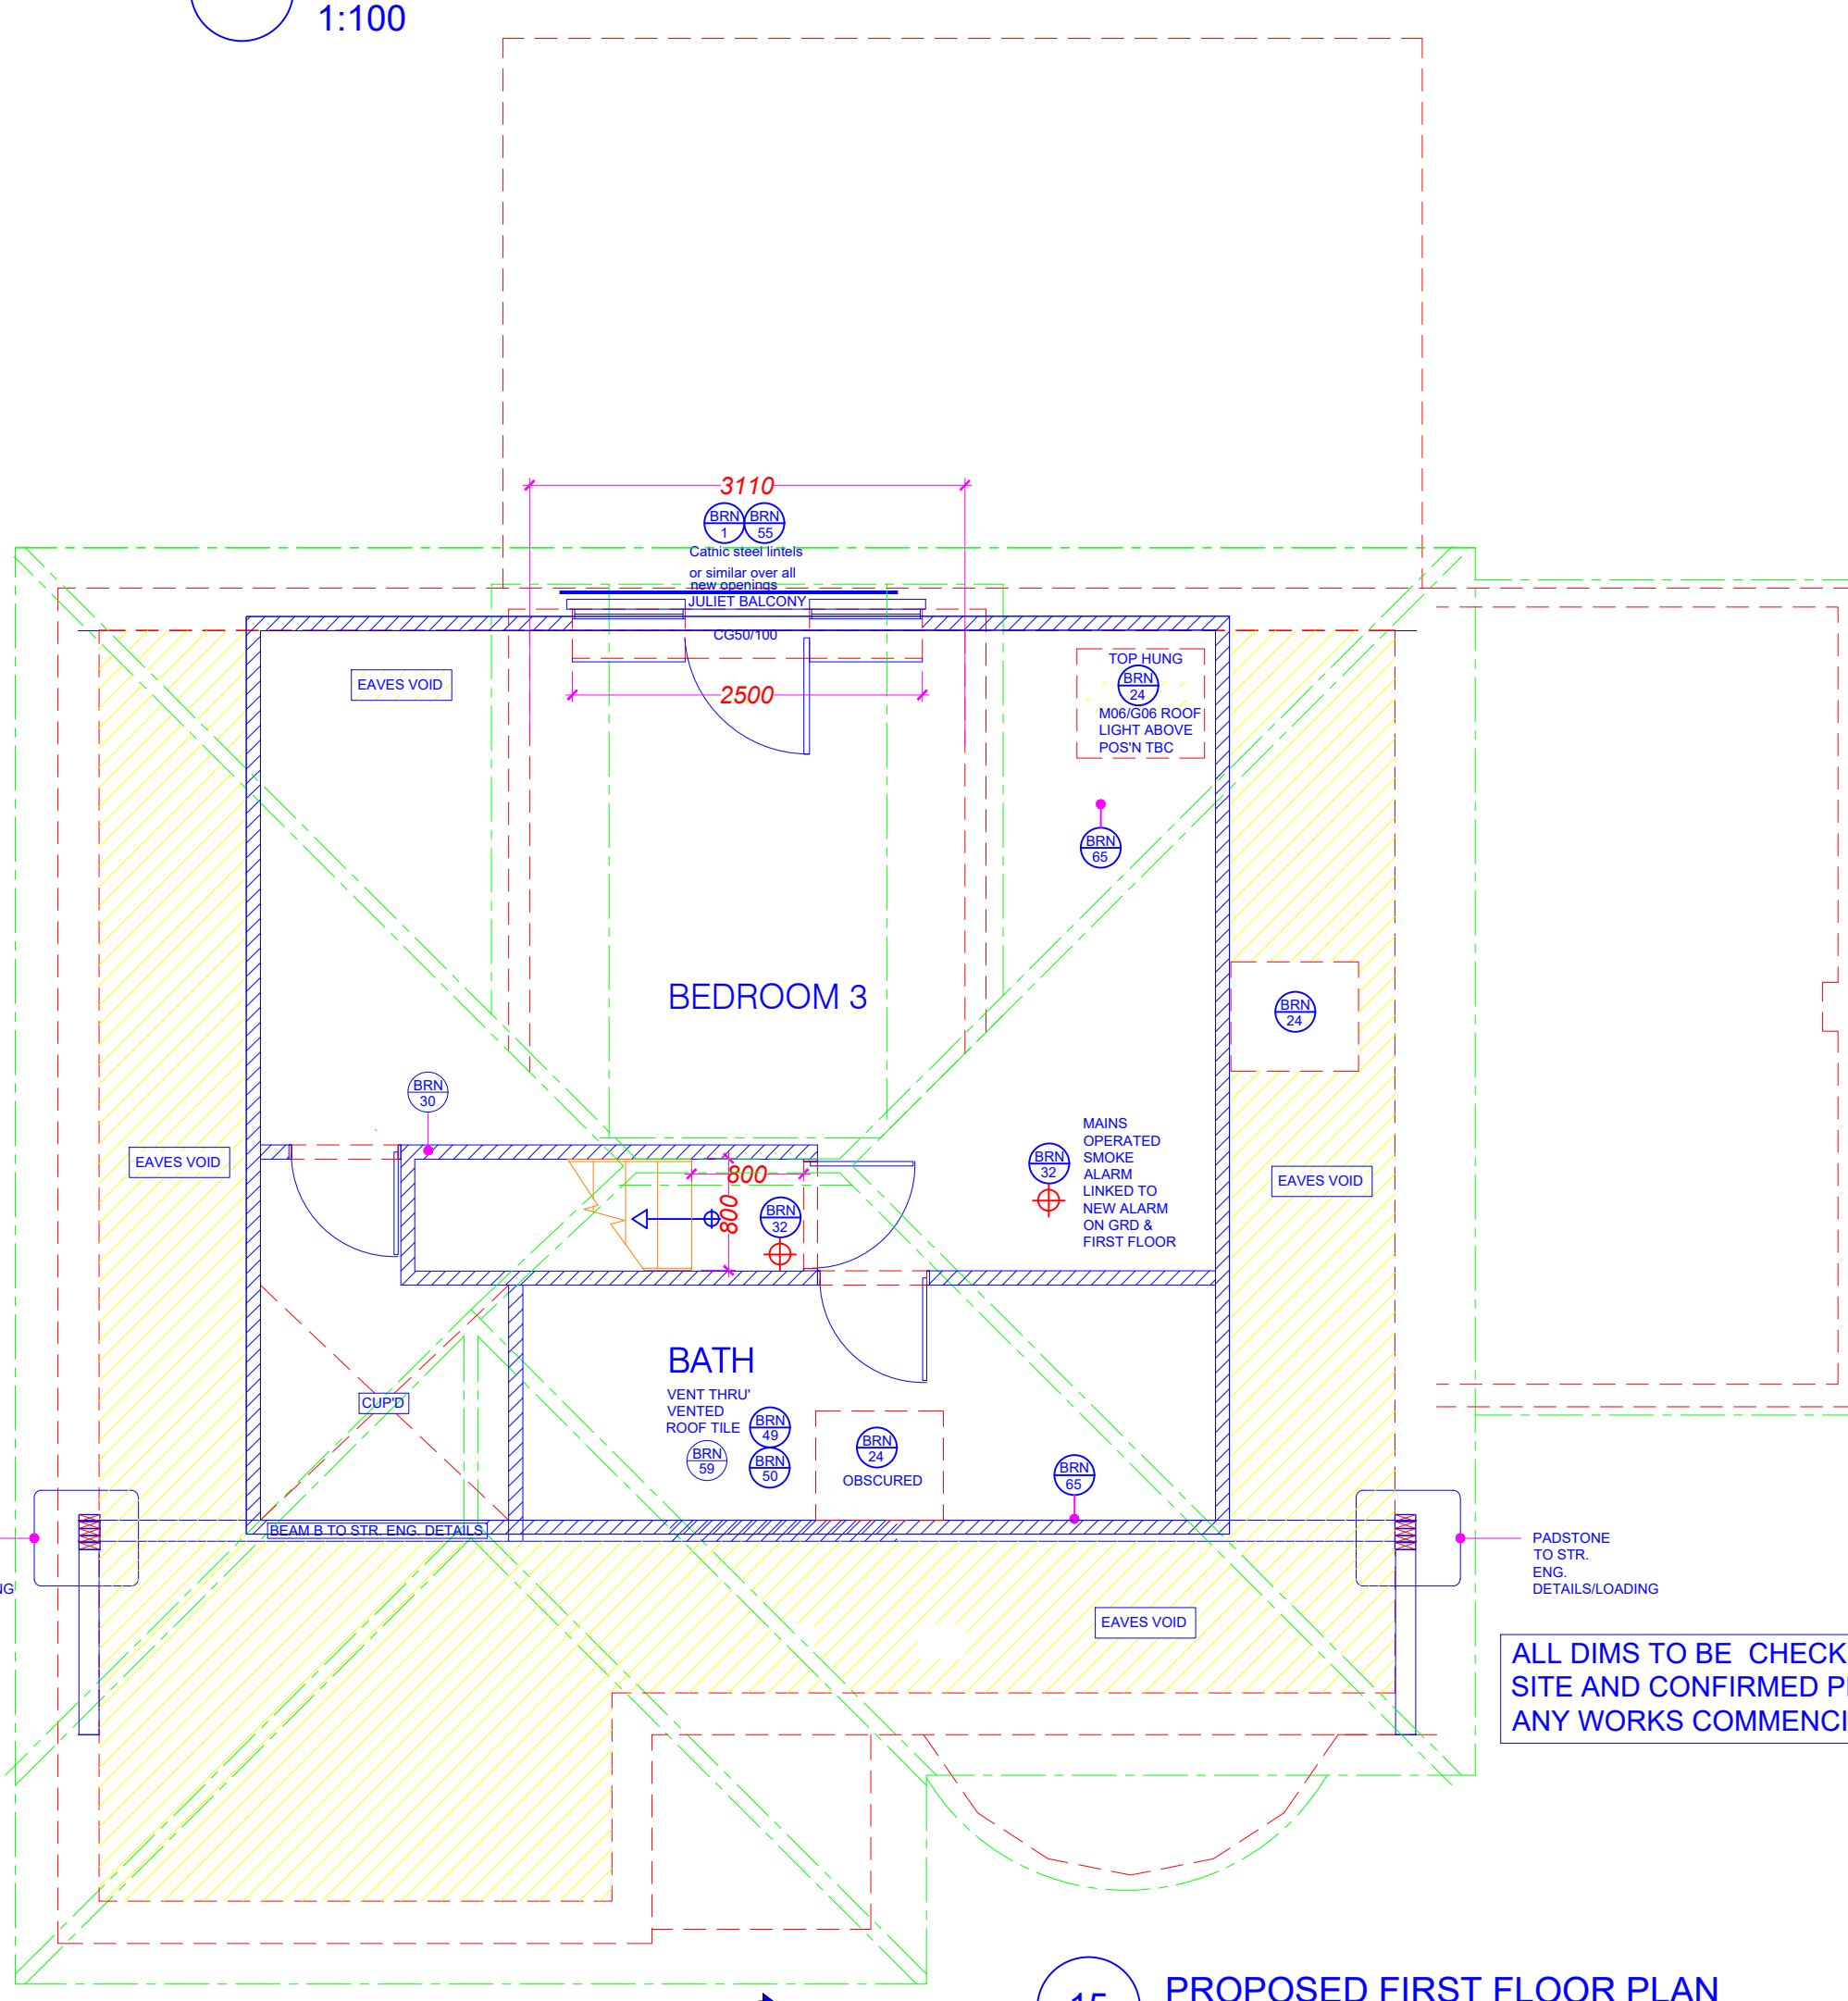


15 PROPOSED FIRST FLOOR PLAN
1:50

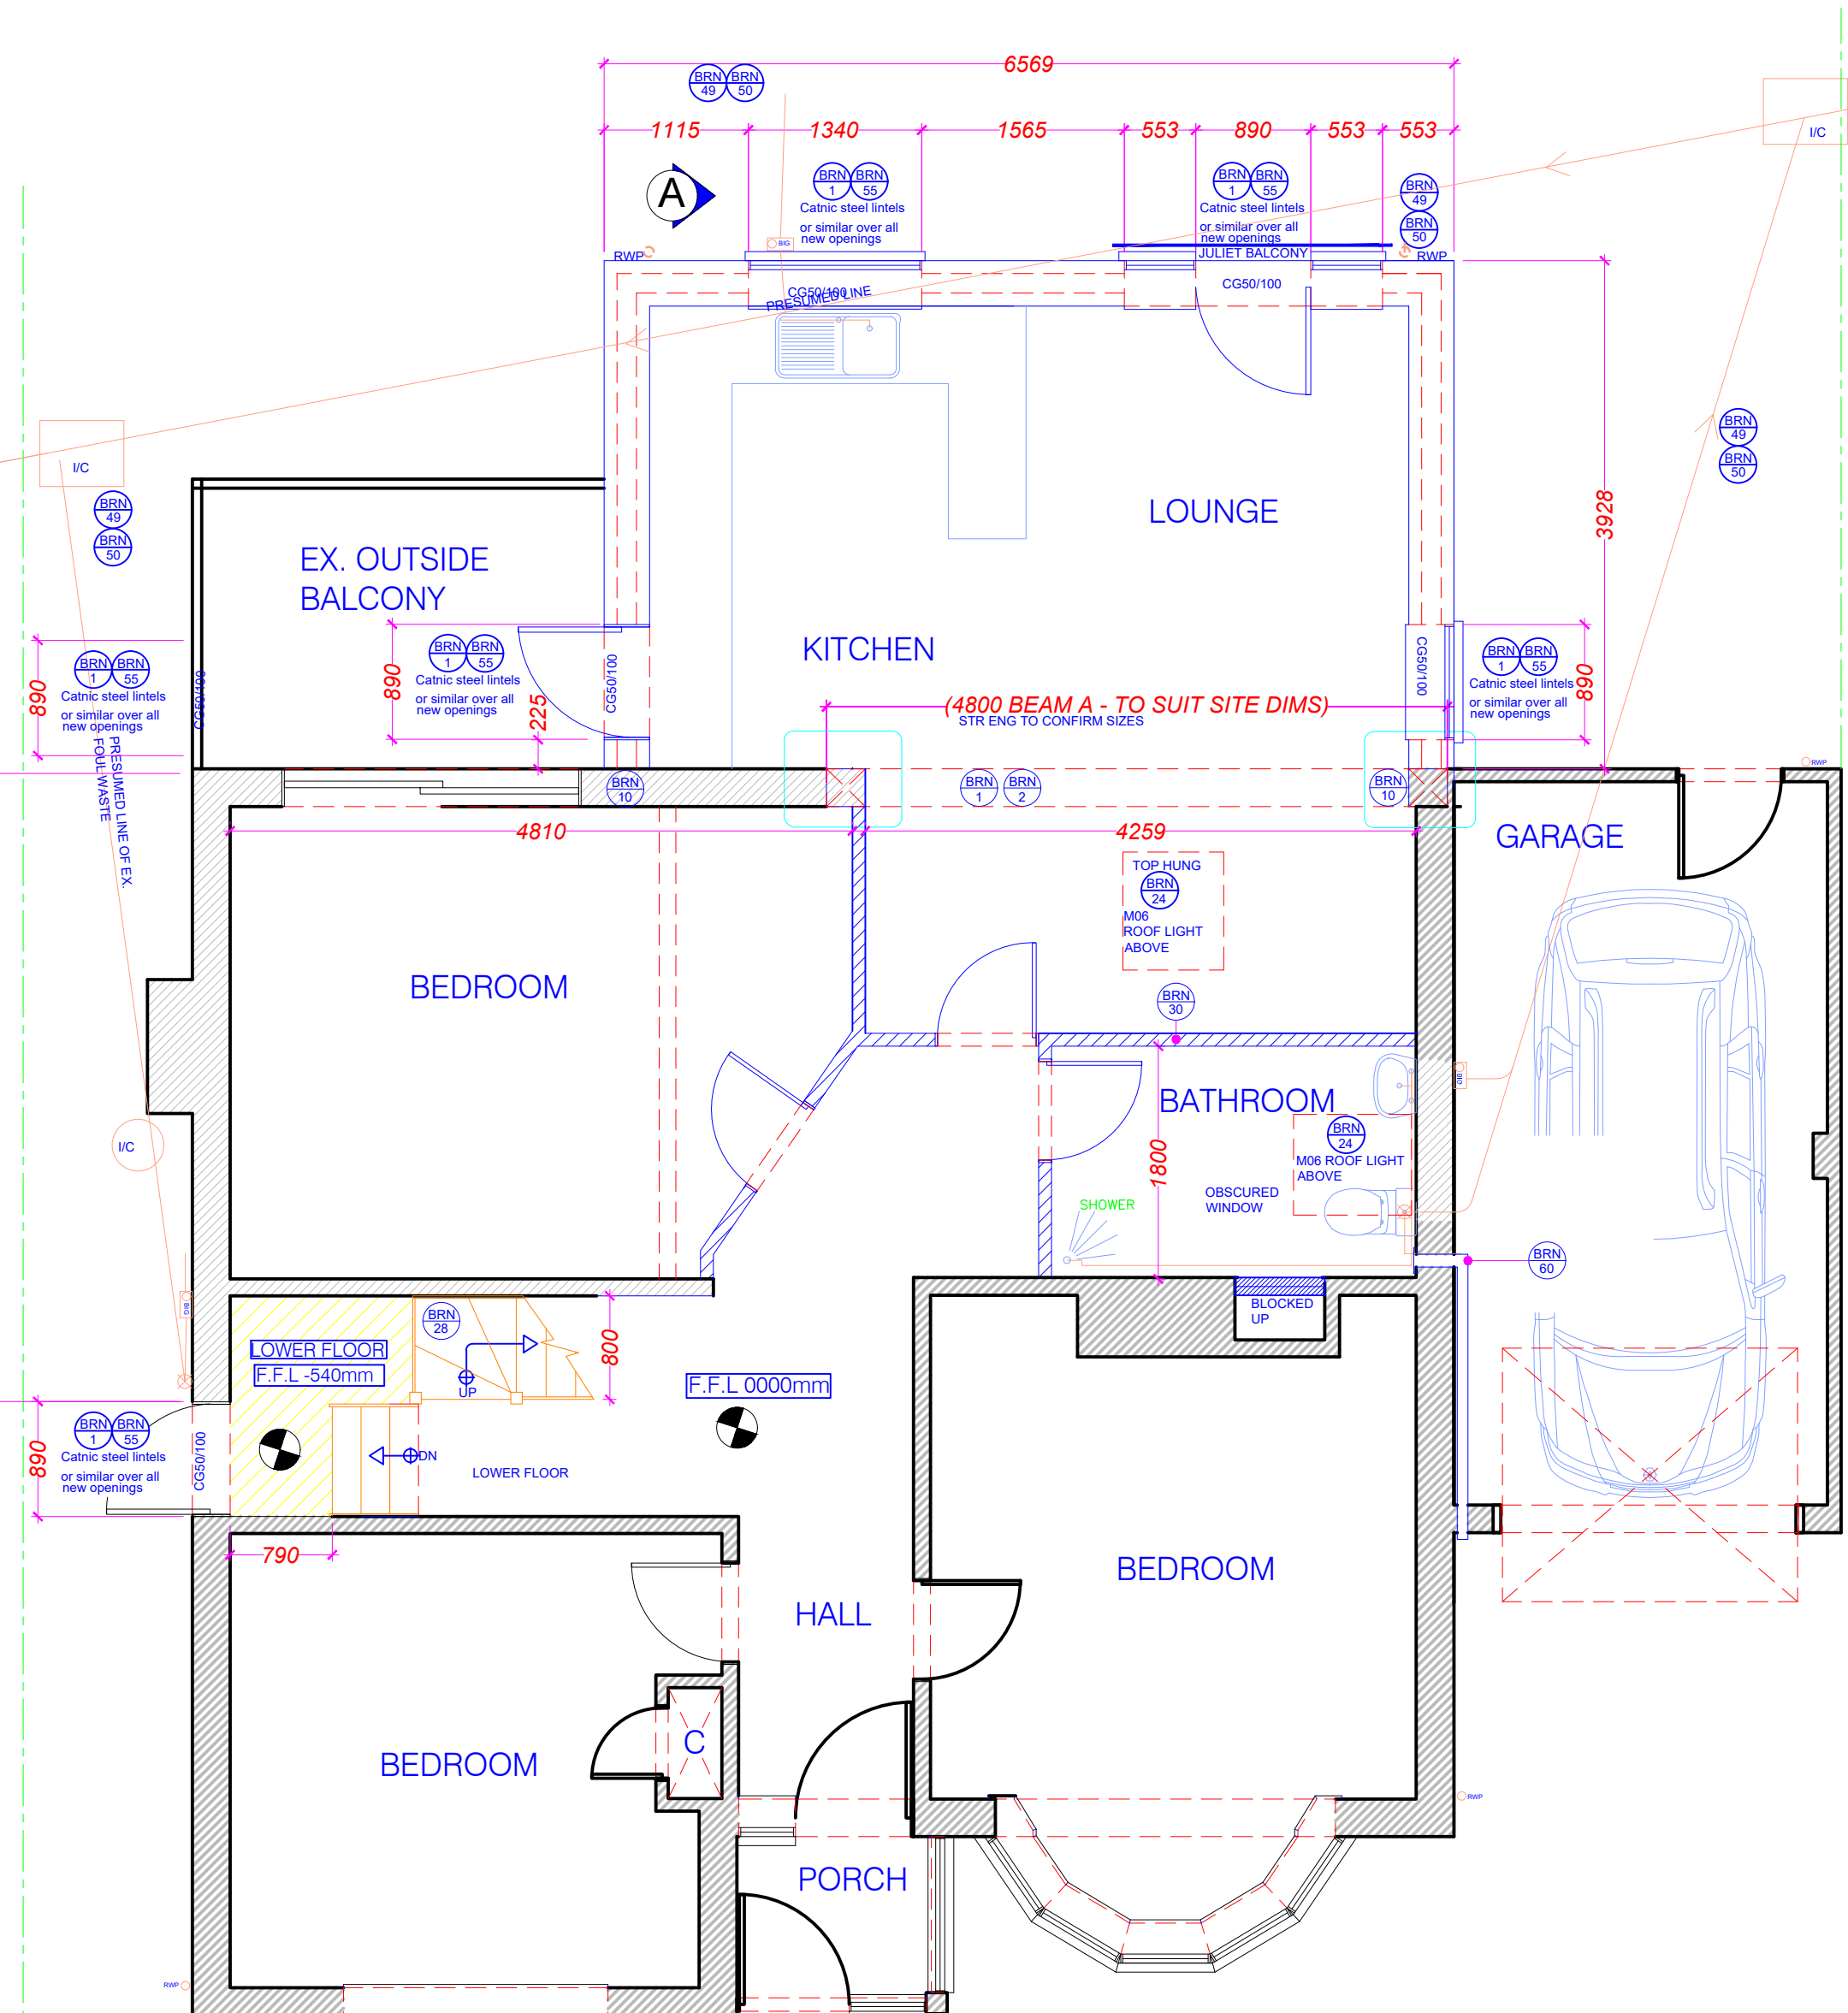


17 PROPOSED GRD FLOOR PLAN
1:50

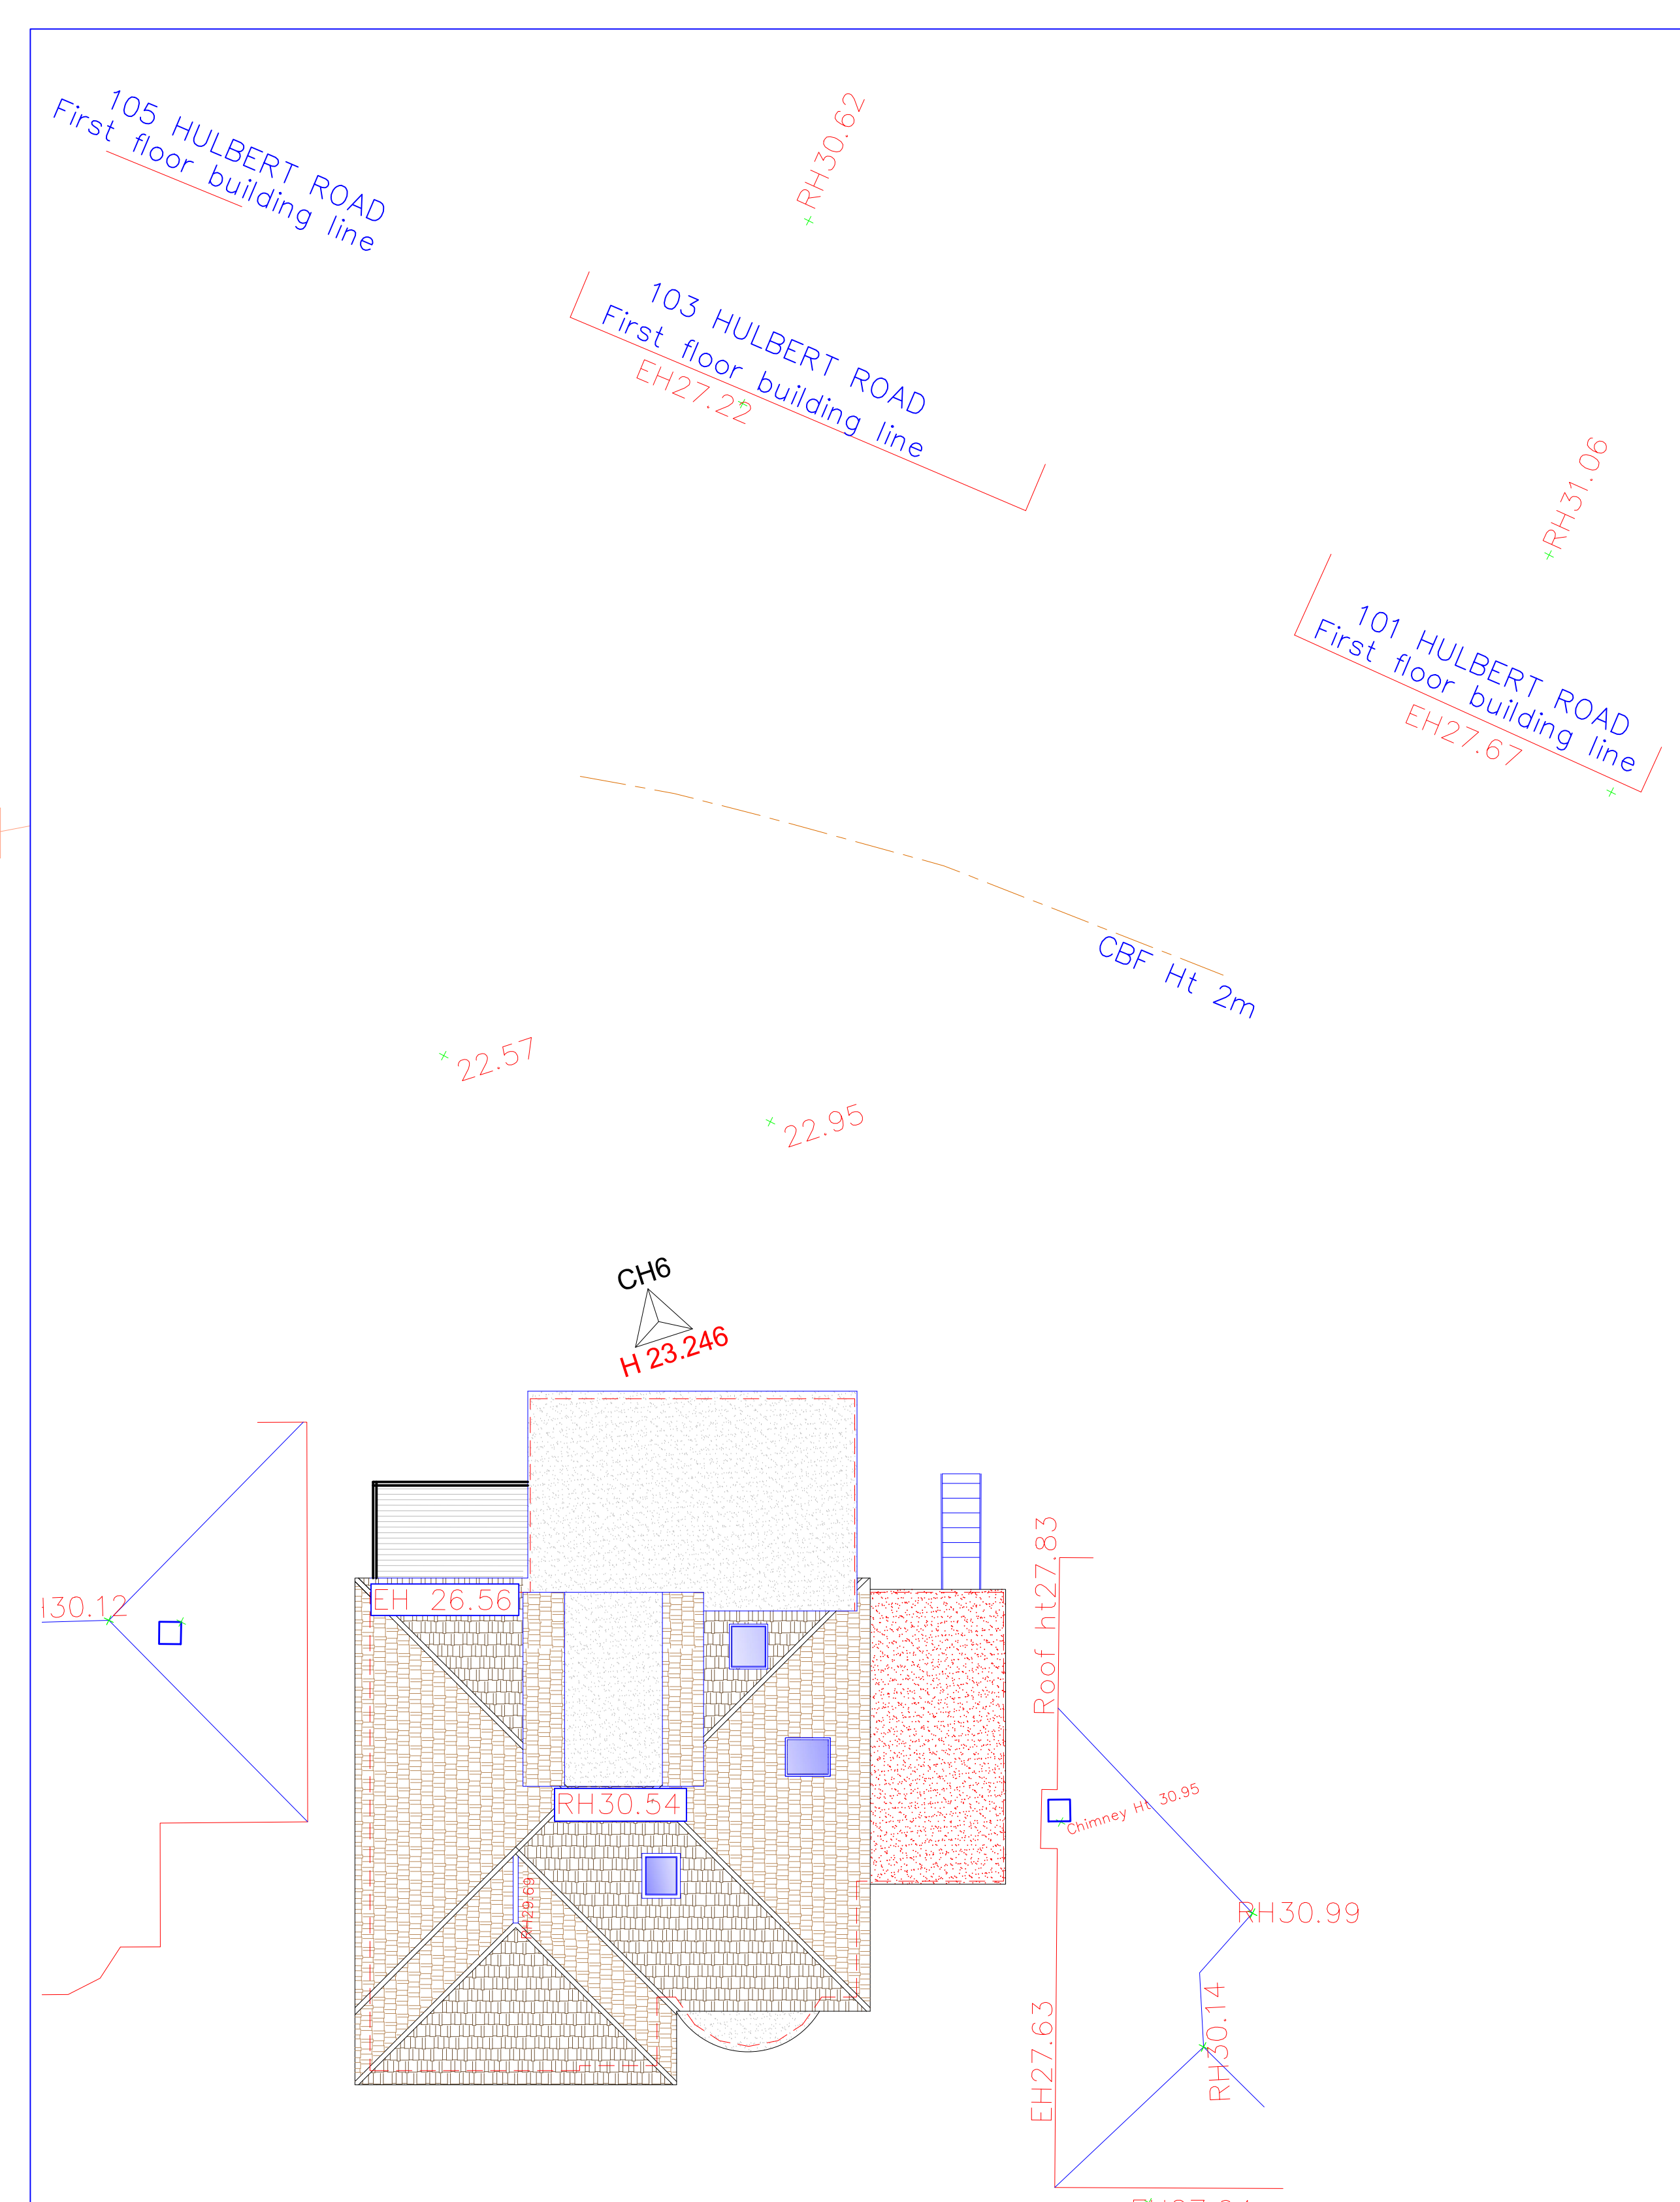


18 TOPOGRAPHIC PLAN
1:100
REFER: JOB - 23131 - 4 CHESTNUT AVENUE
SURVEY.DWG

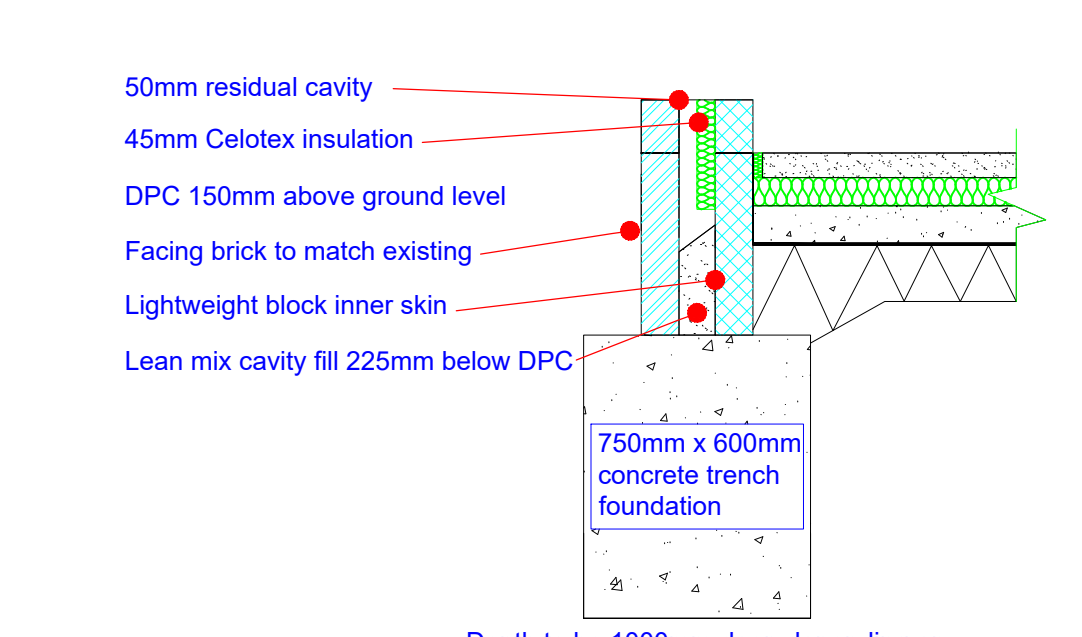


19 PROPOSED FOUNDATION
1:20

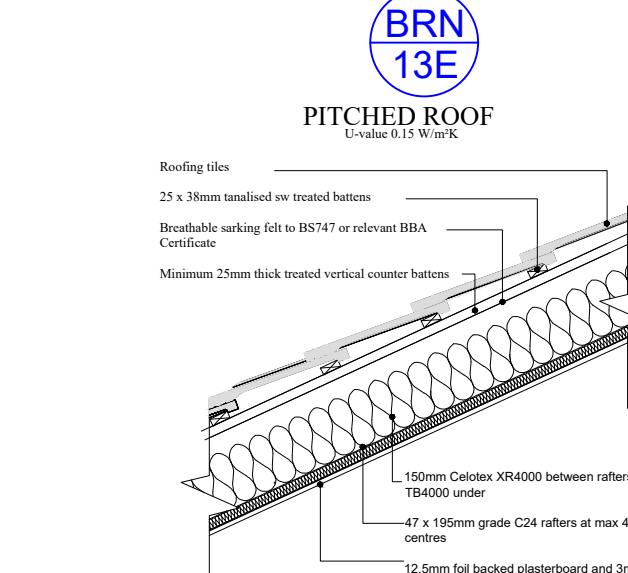

20 PROPOSED FIRST FLOOR ROOF DETAIL
1:20

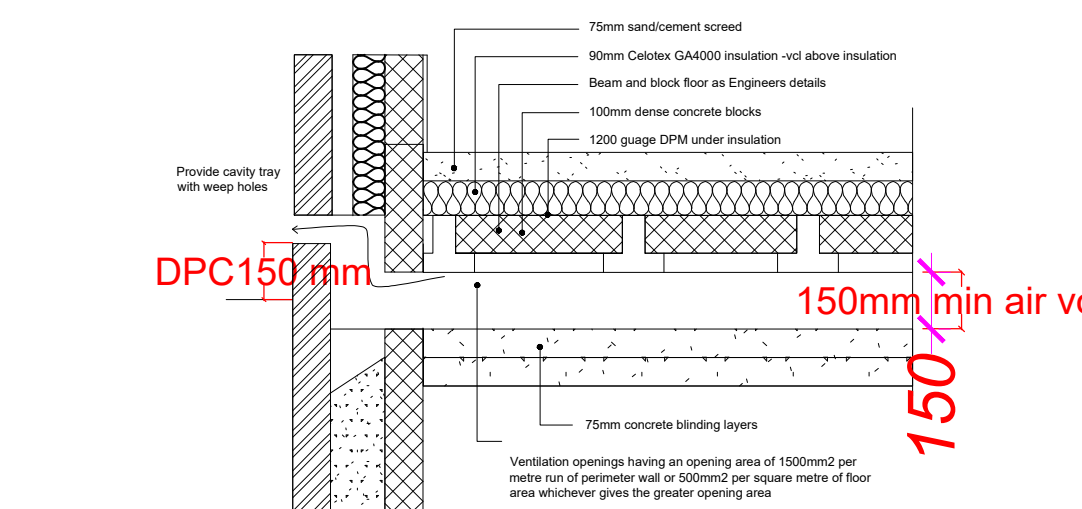

21 PROPOSED FLOOR SECTION
1:20

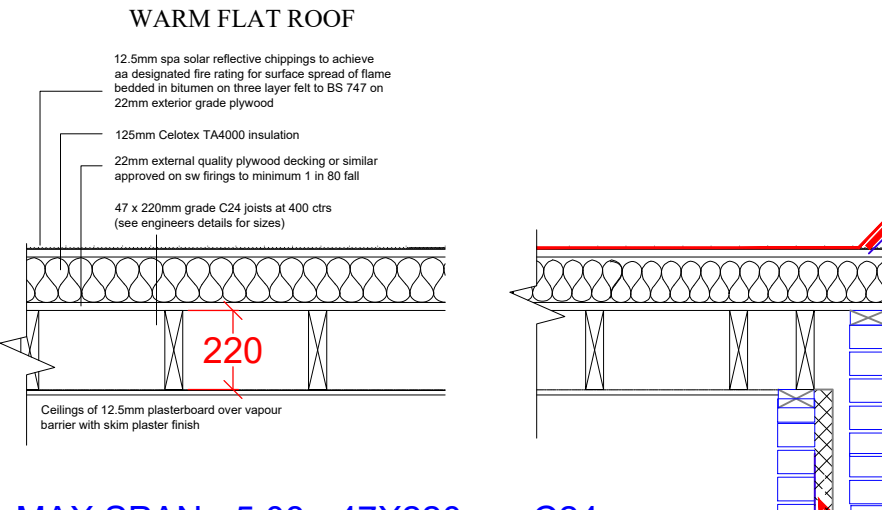

22 PROPOSED GRD FLOOR ROOF DETAIL
1:10