


STN	Easting	Northing	Ortho Height
1	471836.2	106326.1	11.184
2	471837.8	106320.3	8.927
3	471839.6	106290.1	9.355
4	471832.5	106270.7	9.132
5	471829.4	106273.3	0
6	471823.5	106267.5	0
7	471829.8	106259.5	0
8	471827.7	106251.5	0
9	471828.6	106251.9	0
10	471820.9	106257.8	0
11	471835.4	106265.6	11.477
12	471835.9	106291.9	0
13	471859.5	106285.6	0
14	471848.9	106296.8	0
15	471840.3	106299.7	11.429
16	471858.9	106274.3	11.899

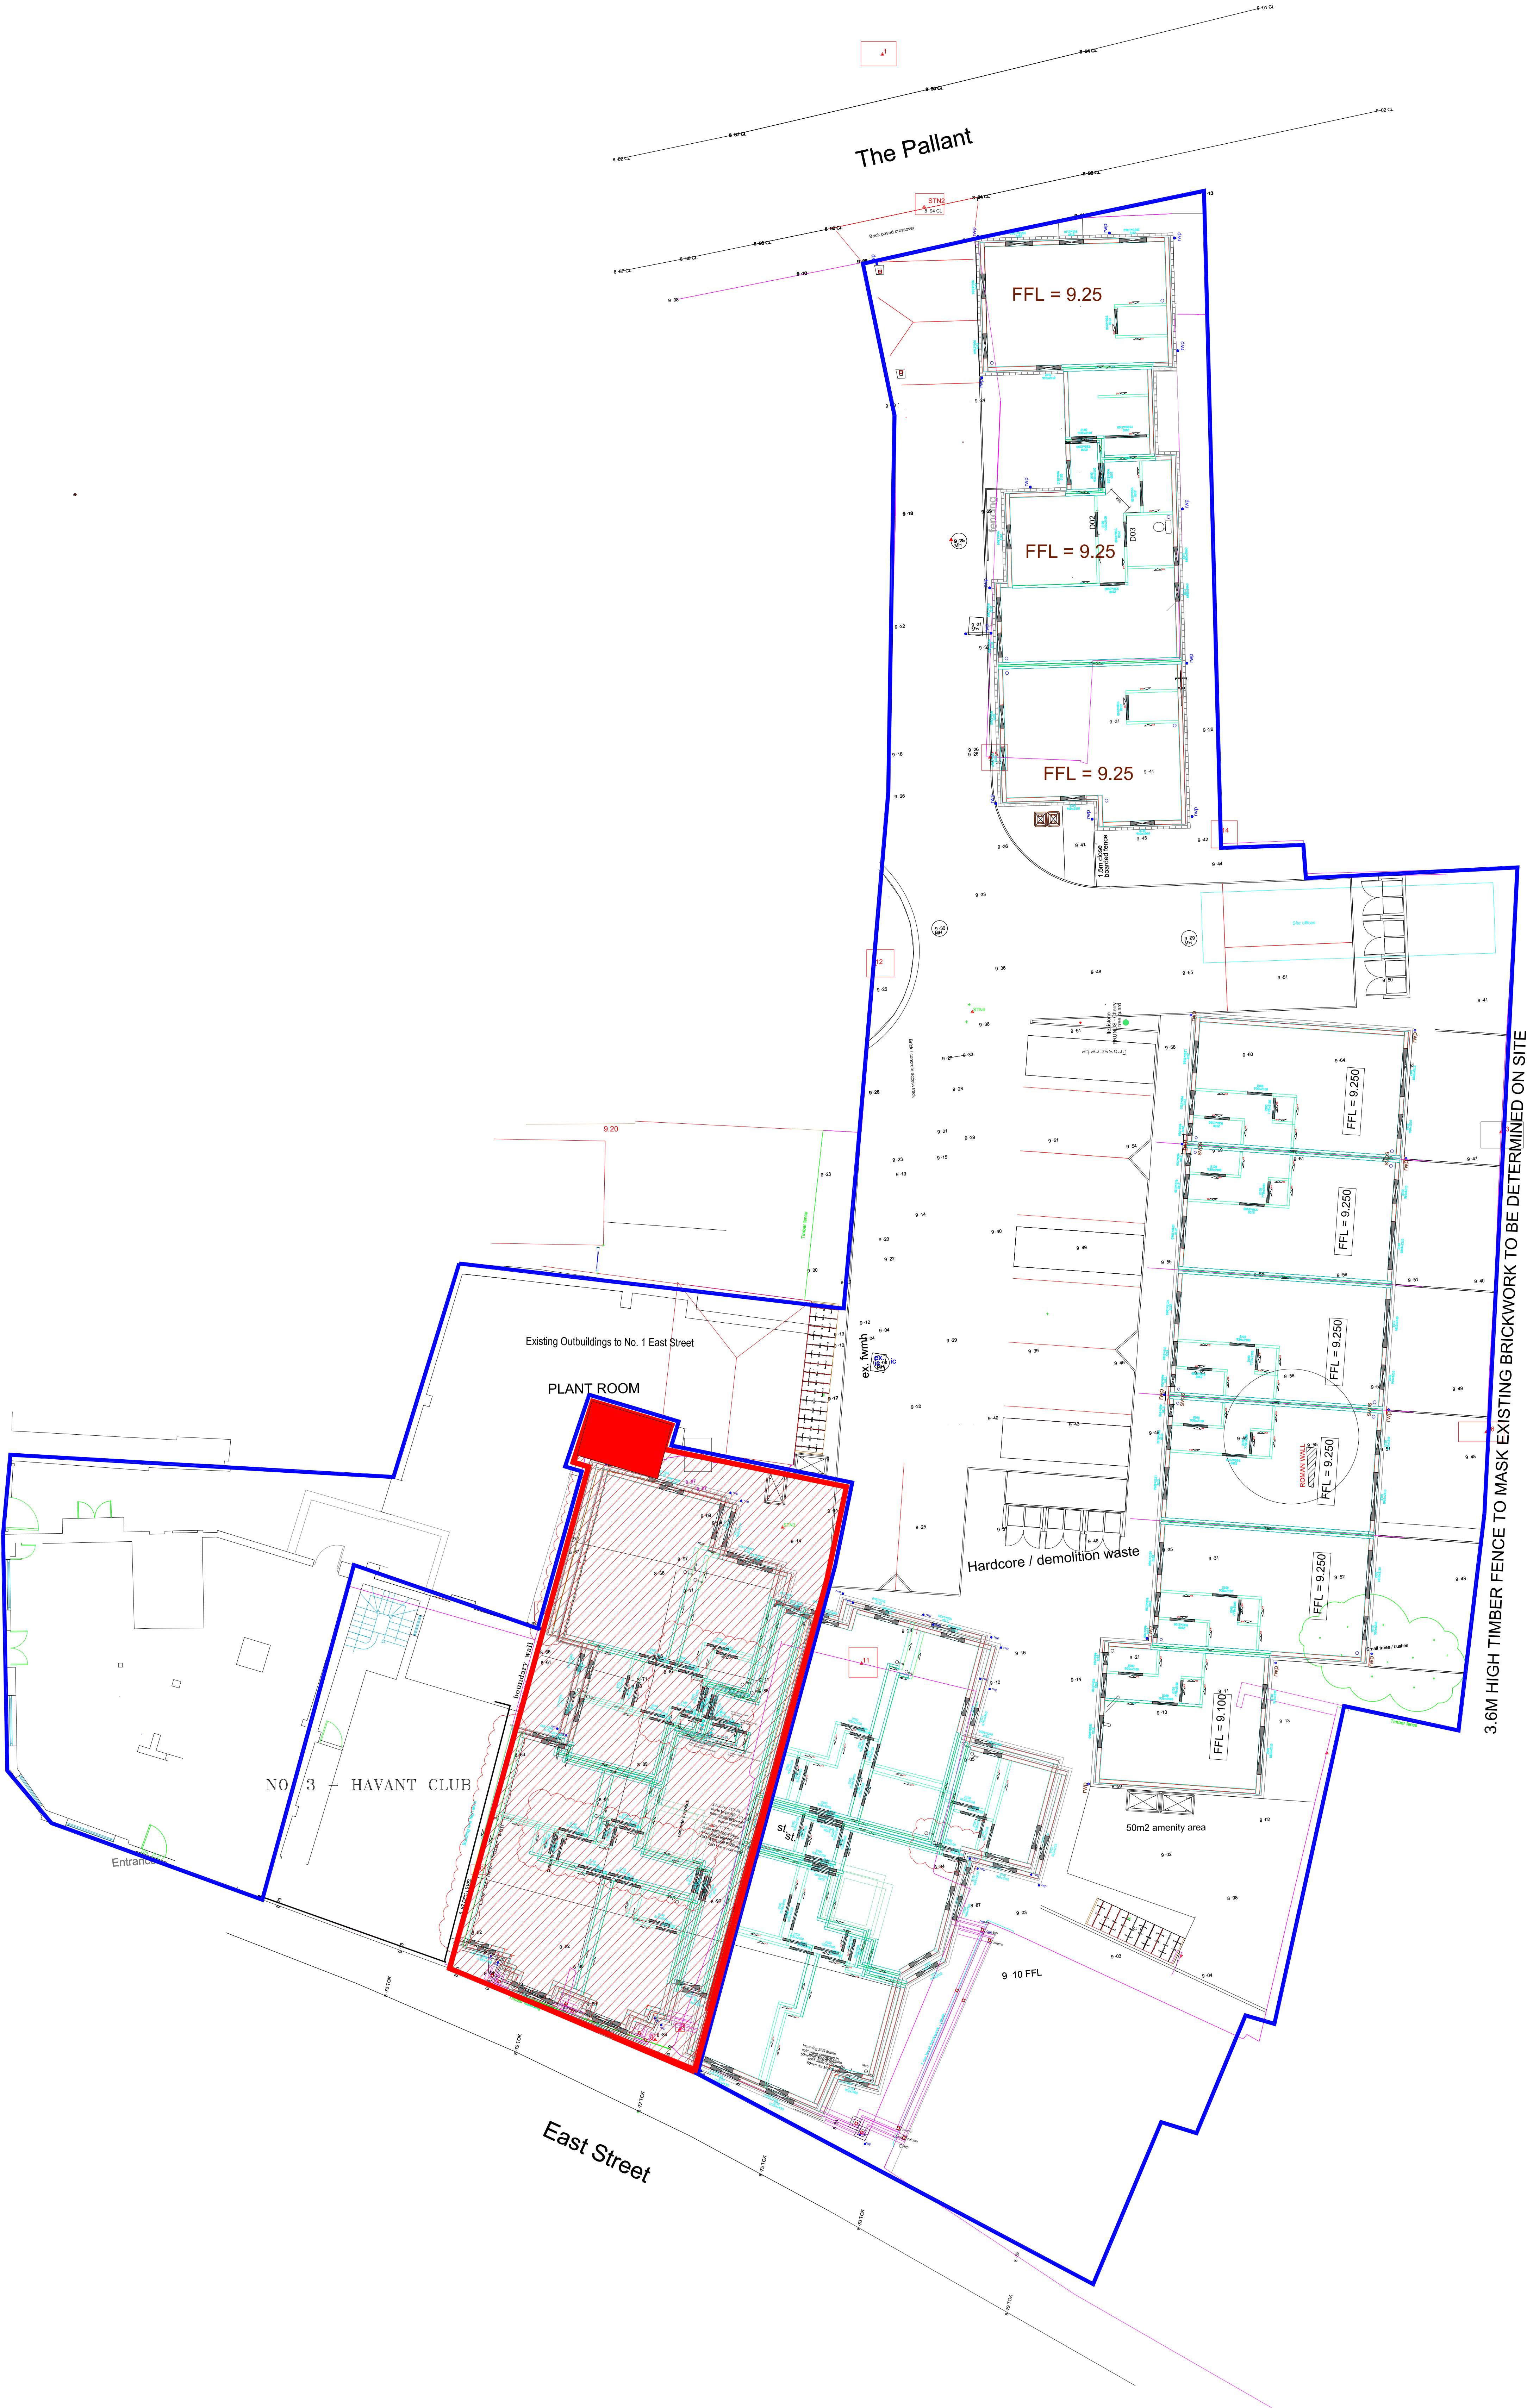

Site Plan

BUILDINGS, SERVICE POINTS ADDED - 18/01/22 - PG

Starbuck Construction Services Ltd Land Surveying and Engineering	
Sturminster Lane Bournemouth Dorset BH11 8PP Tel 07786 166903	
Client	JNP Developments
Location	East Street Bournemouth Hampshire
Type of Survey	Measured Site Survey
Plotted Scale	1:100@A0
Date	March 2021
OSGB36 coordinates (GPS)	Q A Checked BS/BS
Drawing Number	SC 21.4.1 Revision A