




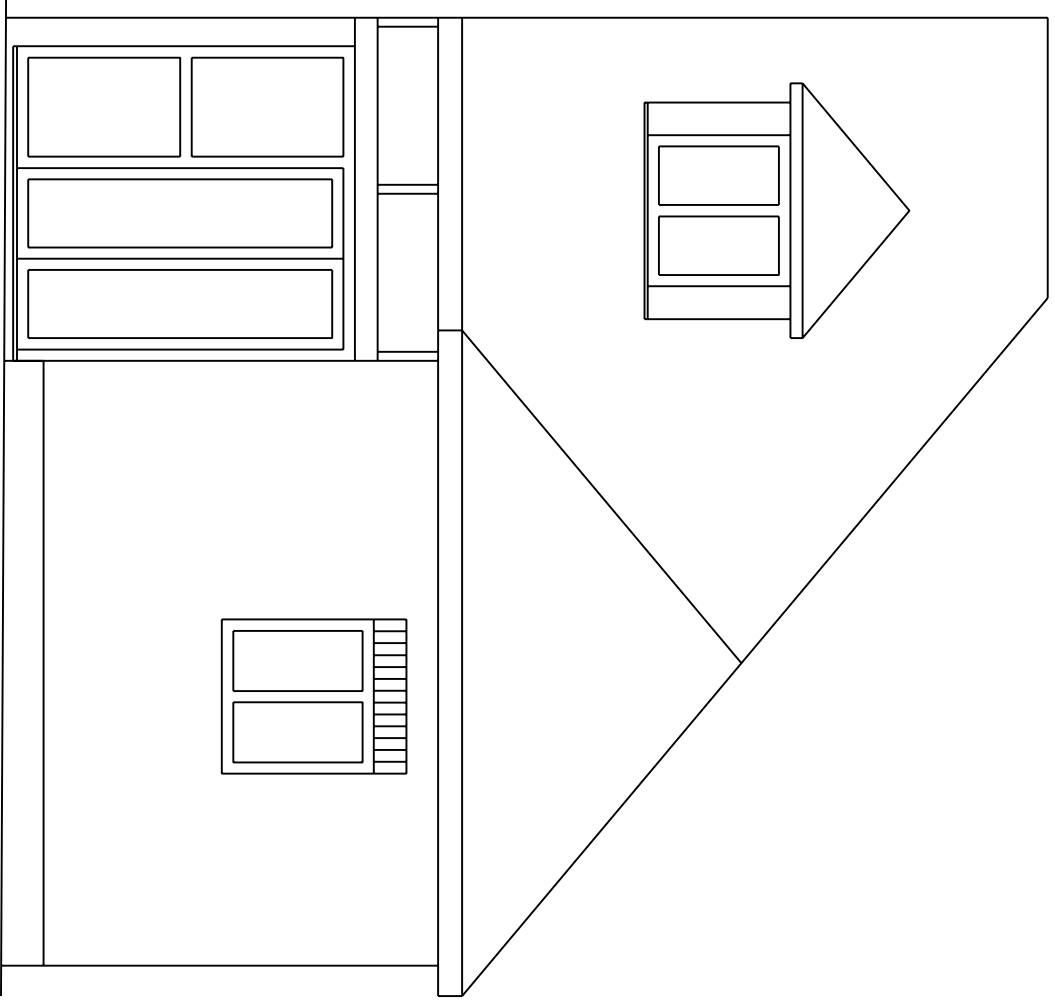


Existing West Elevation

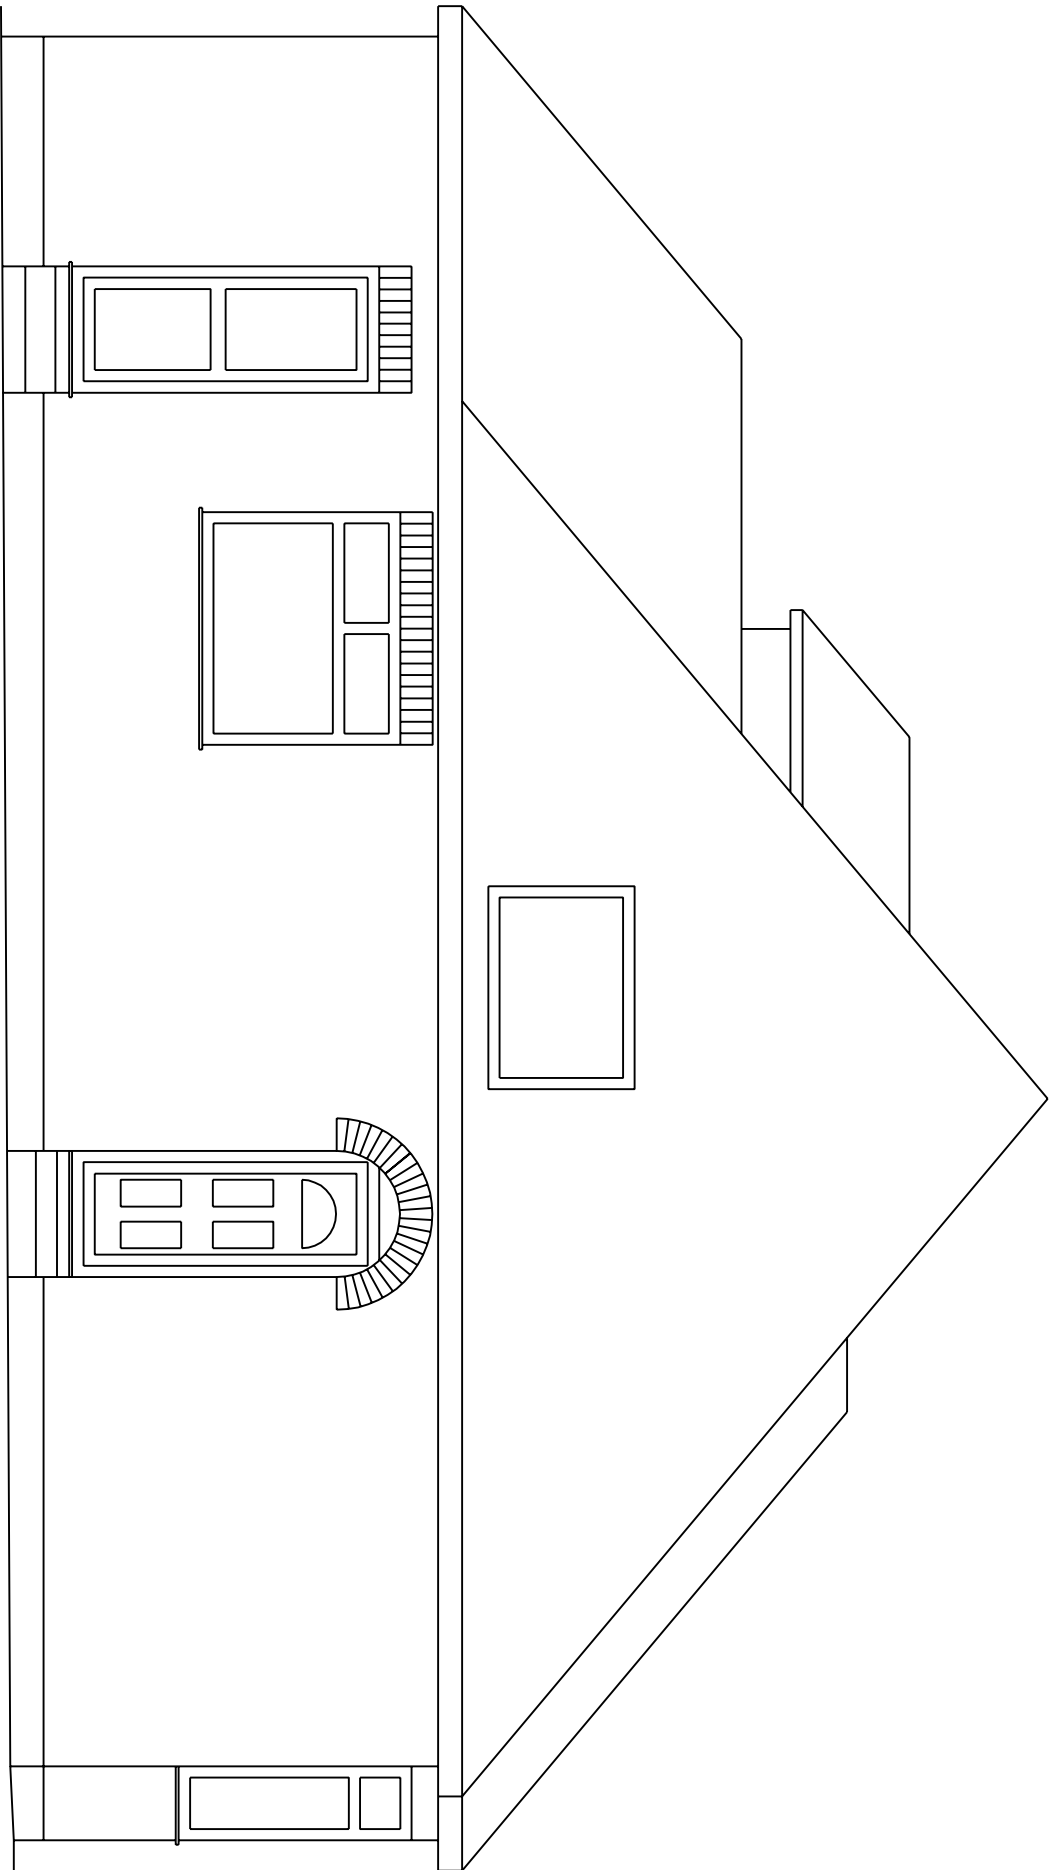


Existing South Elevation

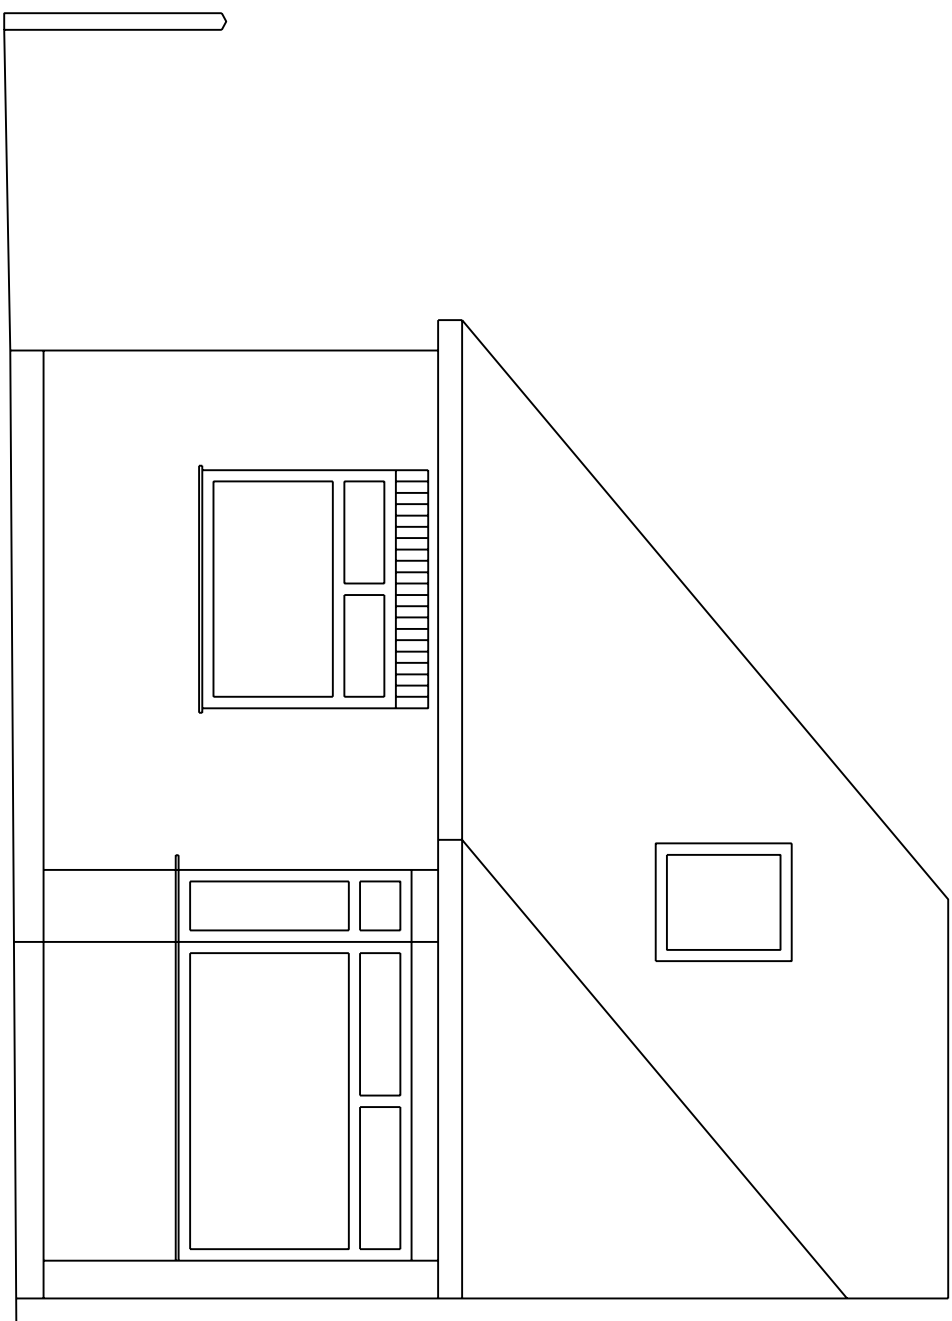


Existing East Elevation

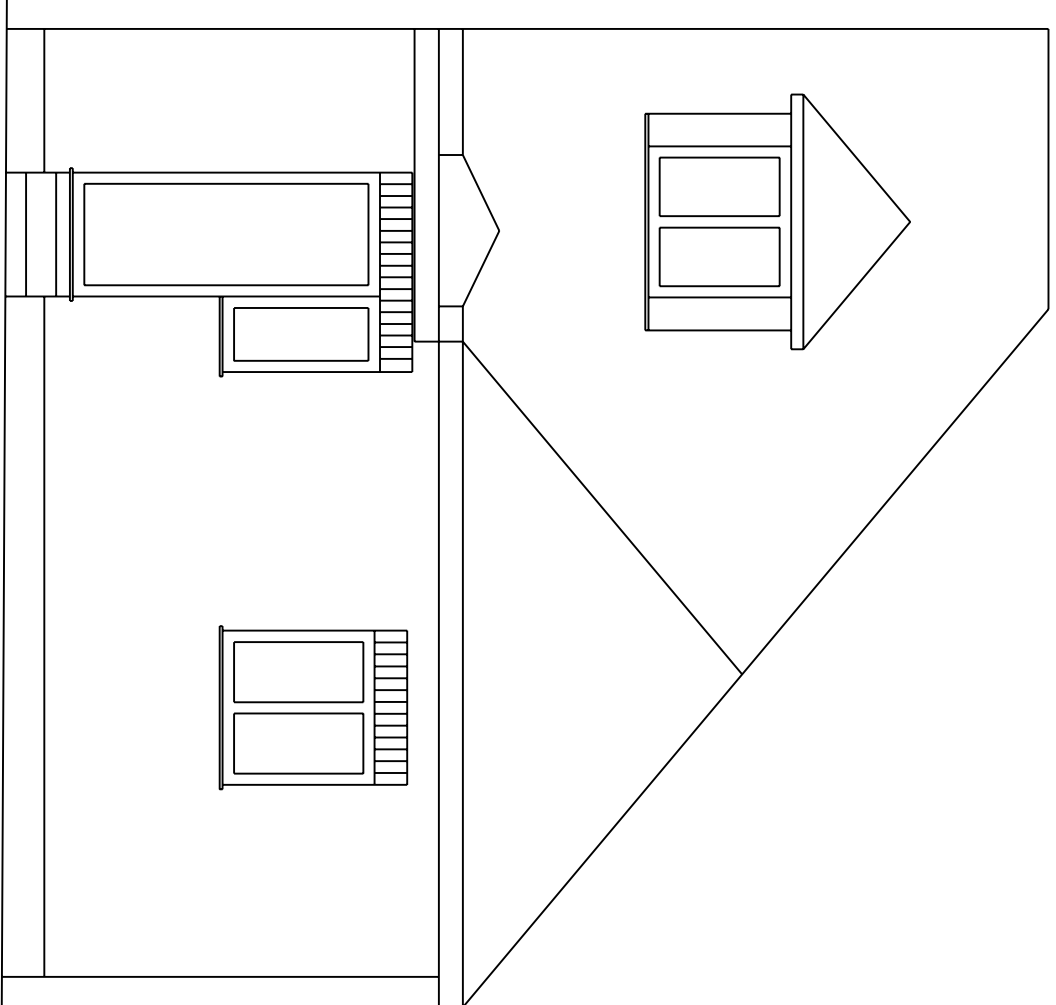


Proposed West Elevation

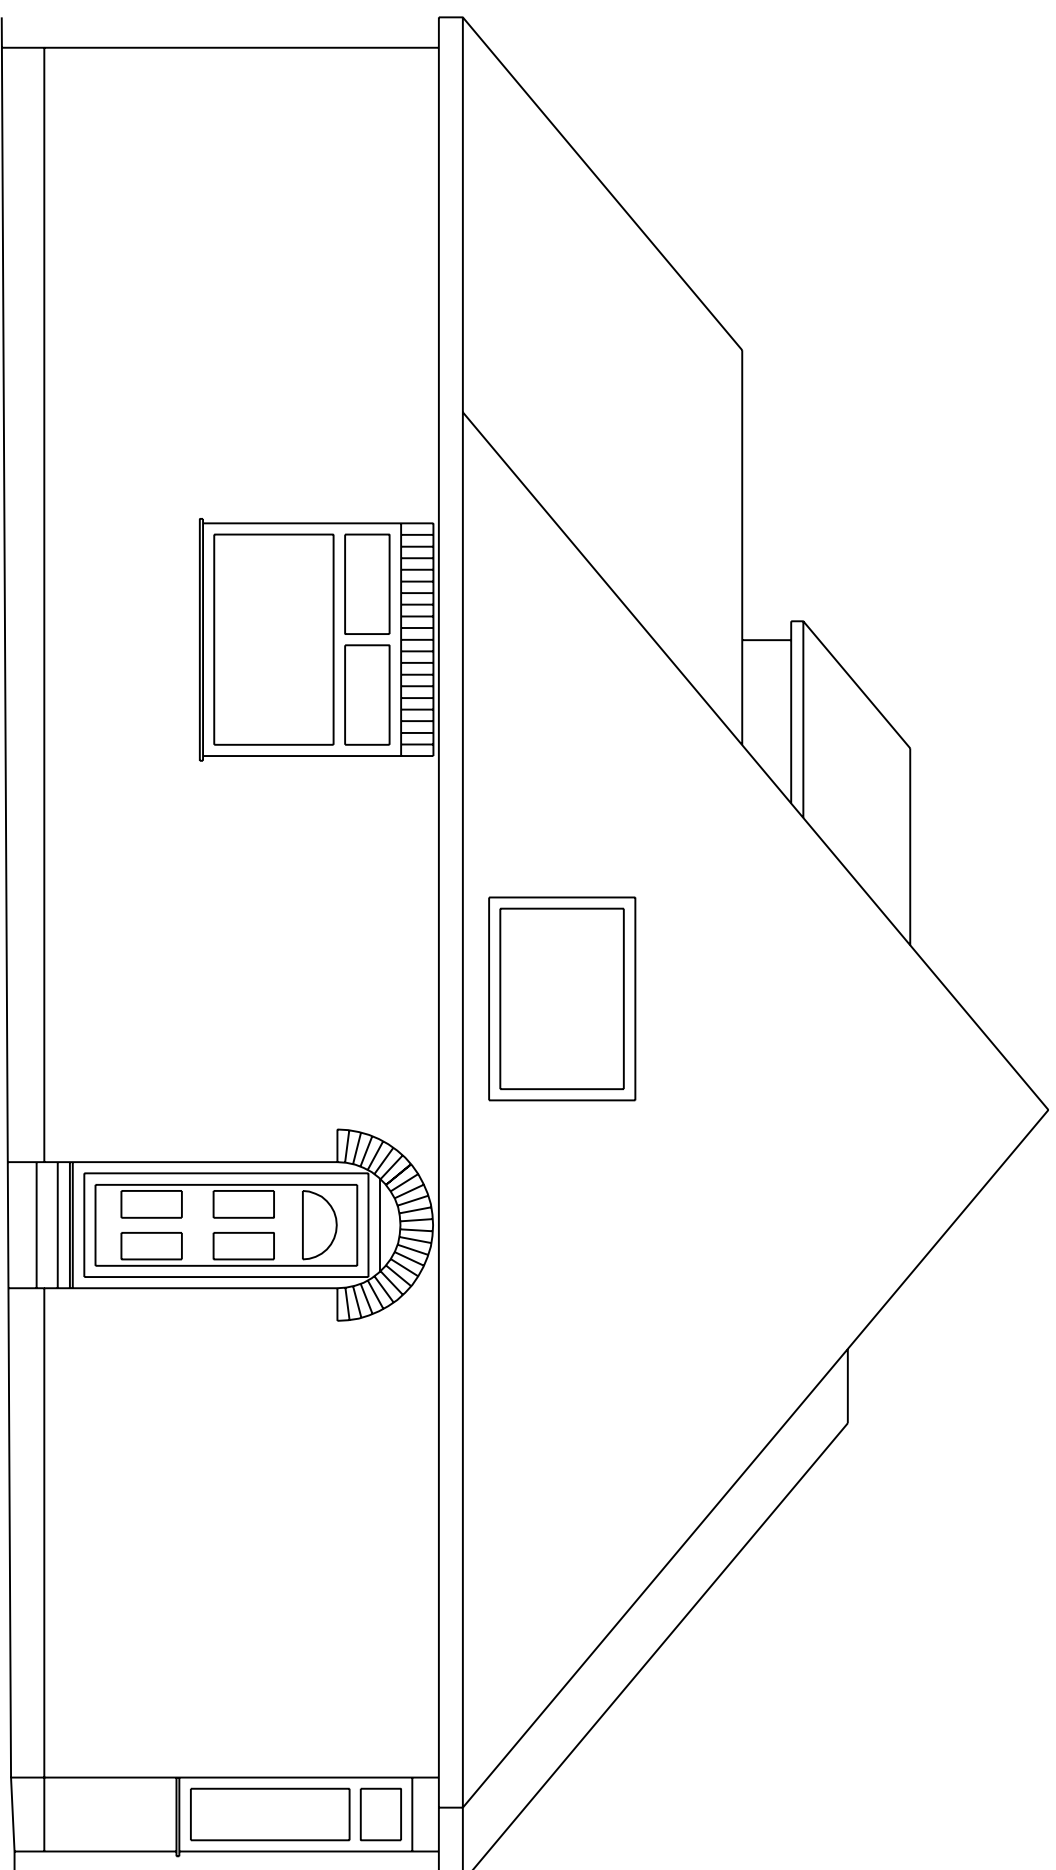


Proposed South Elevation

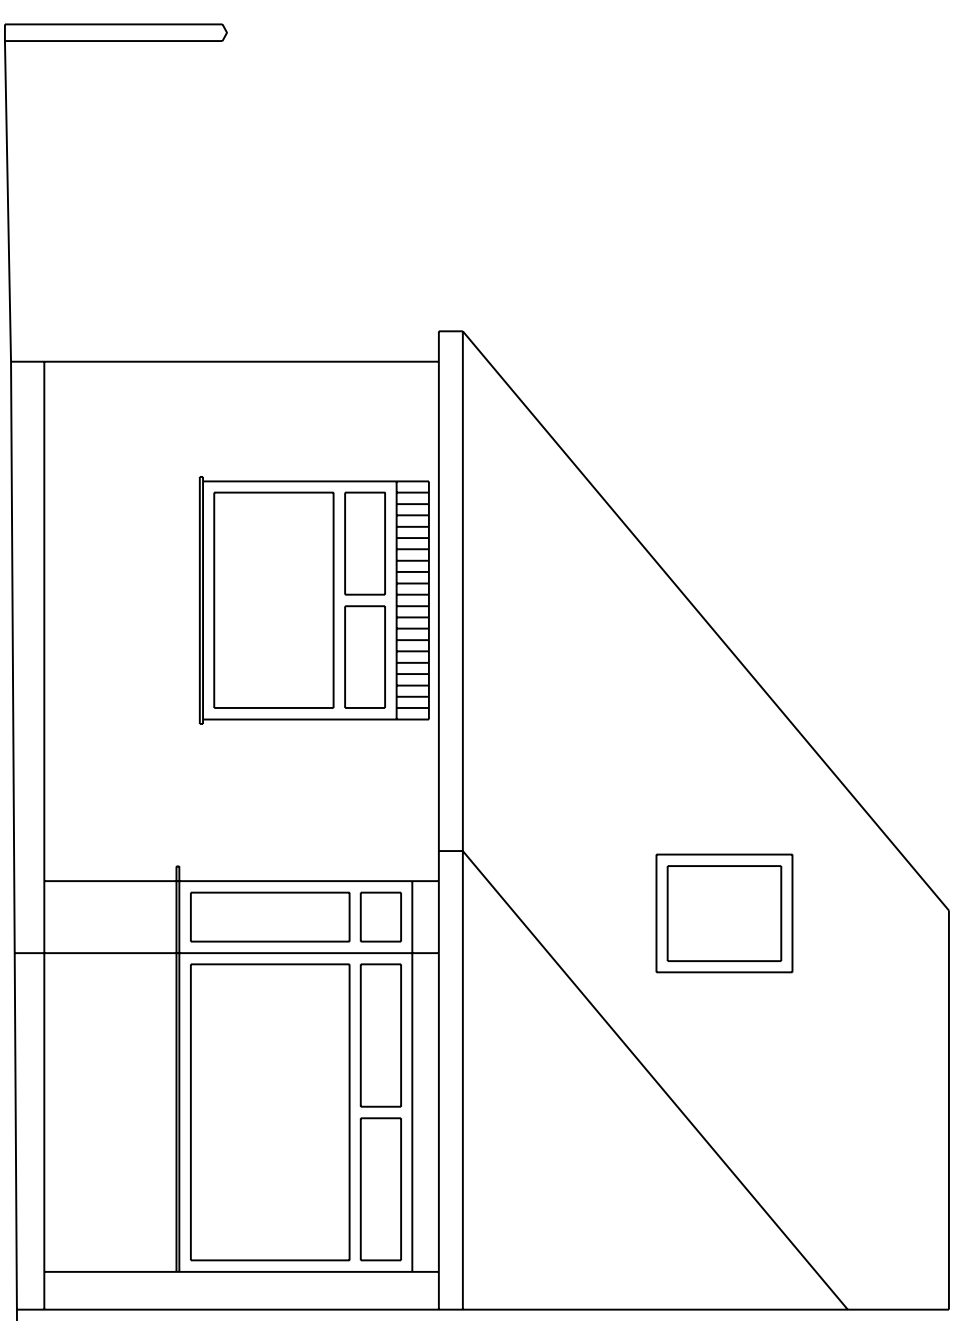

Proposed East Elevation

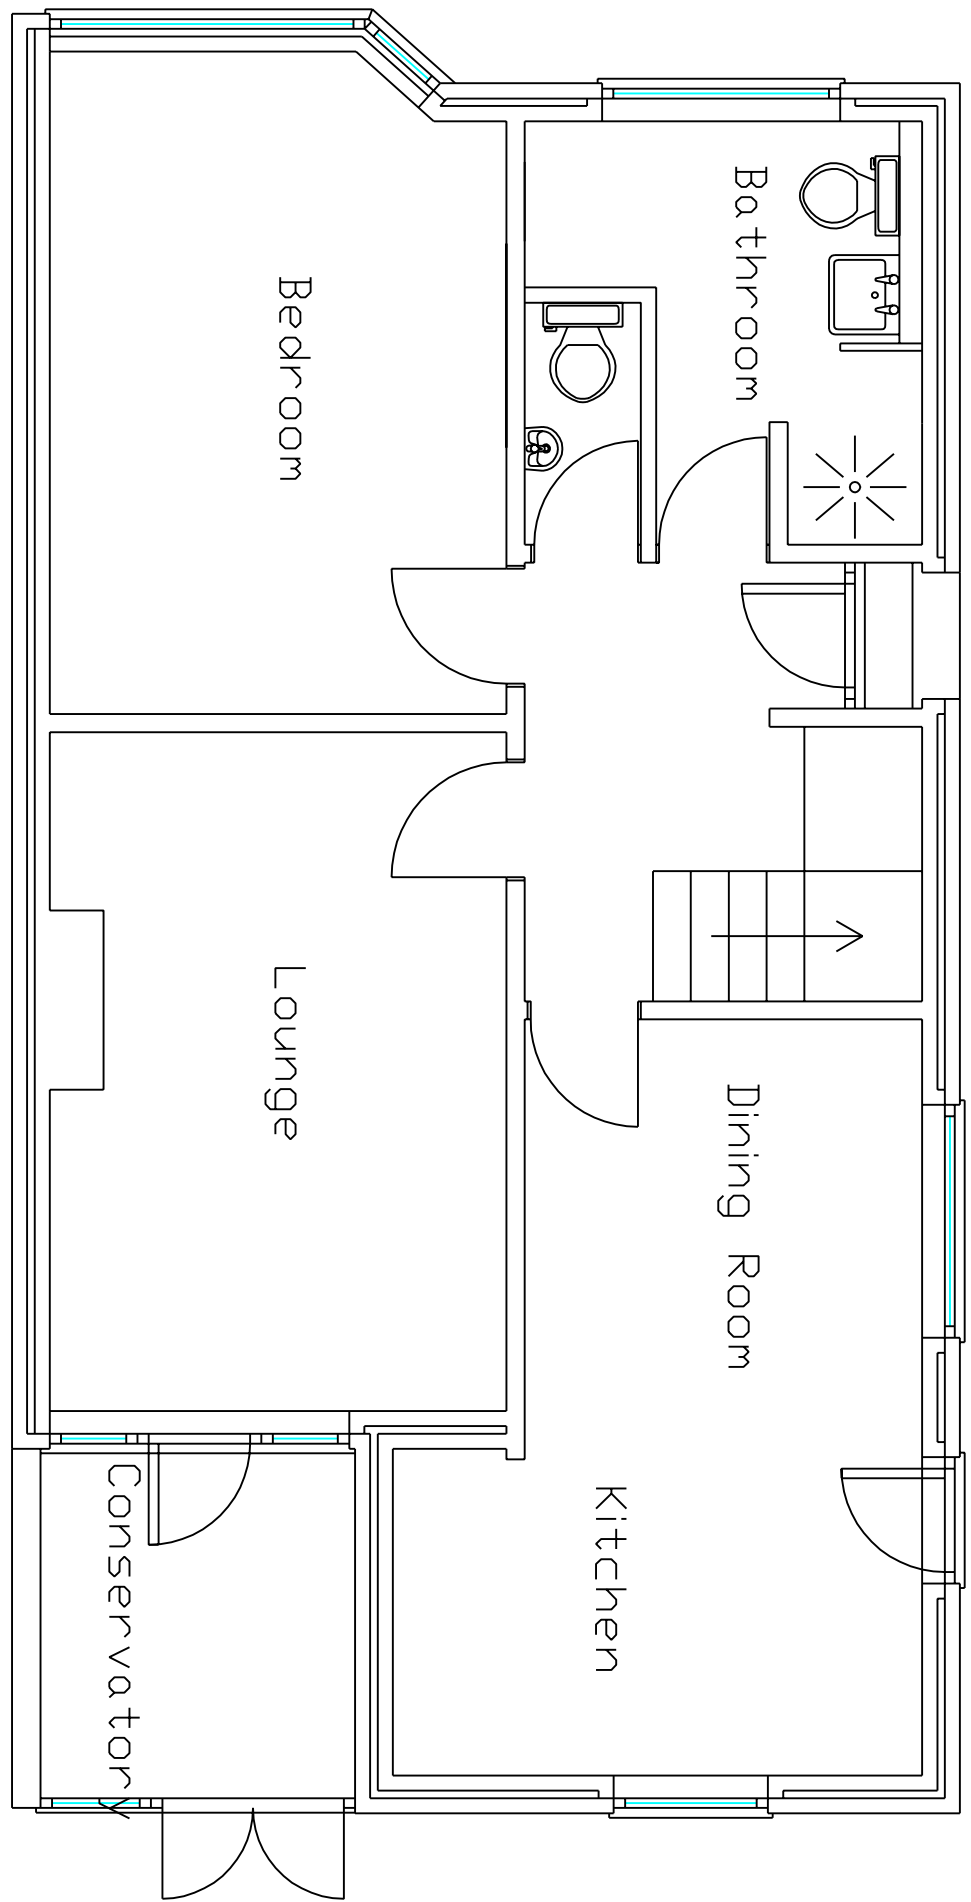

Existing Building Plan

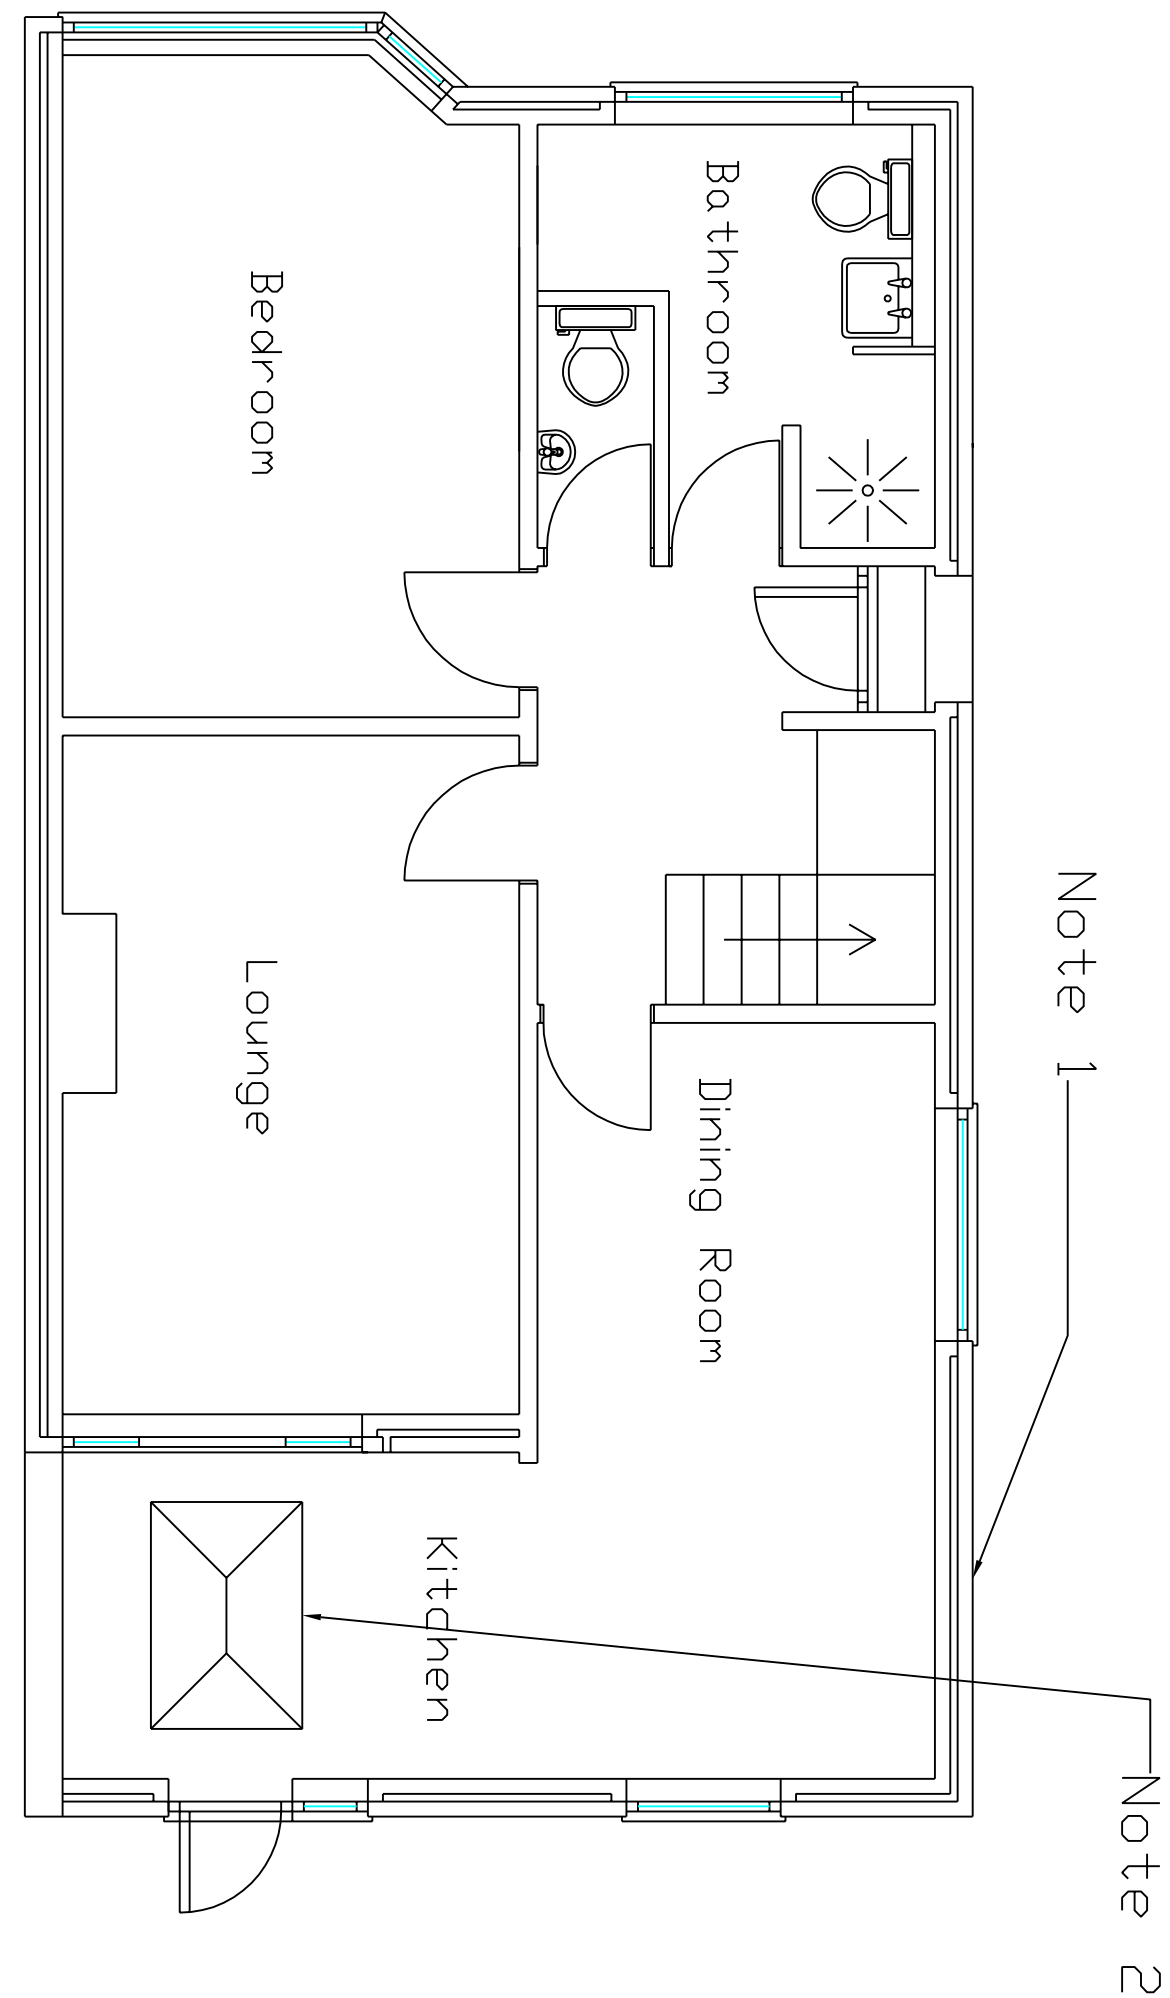

Proposed Building Plan

Notes

1. Remove existing side door and replace with insulated cavity wall to match existing on south elevation.
2. Demolish existing PVCu conservatory and external wall between conservatory & kitchen. Construct new brick built kitchen extension with 3 layer felt flat roof with lantern window and glazed external door with wing light to west elevation.

Proposed Alterations

39 Ingledene Close
Bedhampton
Havant

Existing & Proposed Plans
and Elevations

Date: April 2023

Scale: 1:50 @ A1

Revision: B