

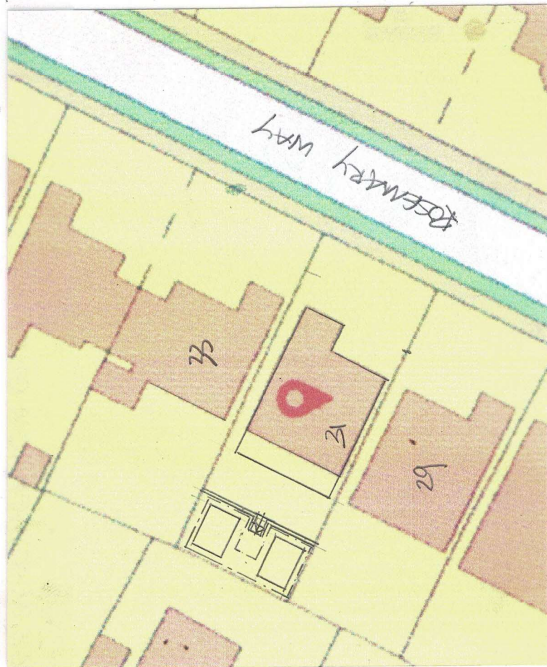
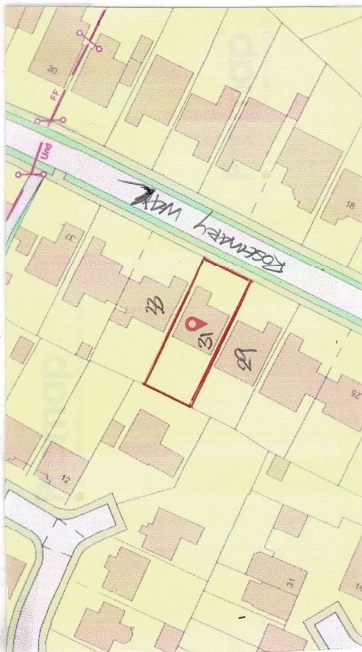


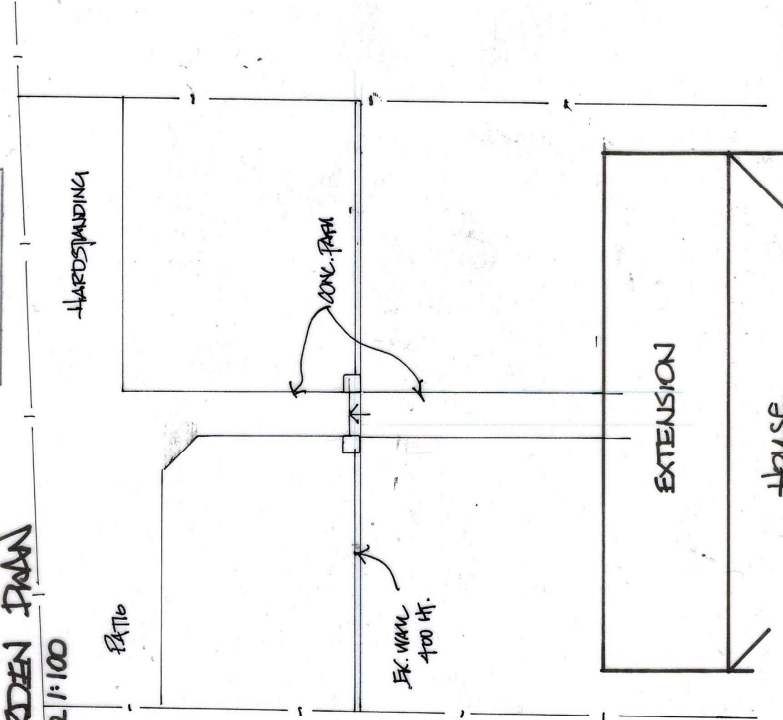

SITE PLAN
Scale 1:500

GARDEN PLAN
Scale 1:100

 

LOCATION PLAN

Scale 1:1250

65 UK 100065752



DEREK TREAGUS ASSOCIATES ARCHITECTURAL SERVICES Tel: 07956 624094 Email: derek.treagus@gmail.com					
Project	OUTBUILDINGS TO REAR OF 31 ROSEMARY WAY, COWPLAIN, WATERLOOVILLE, HAMPSHIRE.				
Client	Mr C Cole				
Subject	Planning Drawing Existing Details				
Date:	Nov 2022	Scale: 1:100, 1:1250, 1:500			
Rev:	A	Drg. No. 22/281/01			
• Copyright reserved. • All dimensions are to be site confirmed and should not be scaled unless for Planning purposes. • Verify all queries with the office.					