


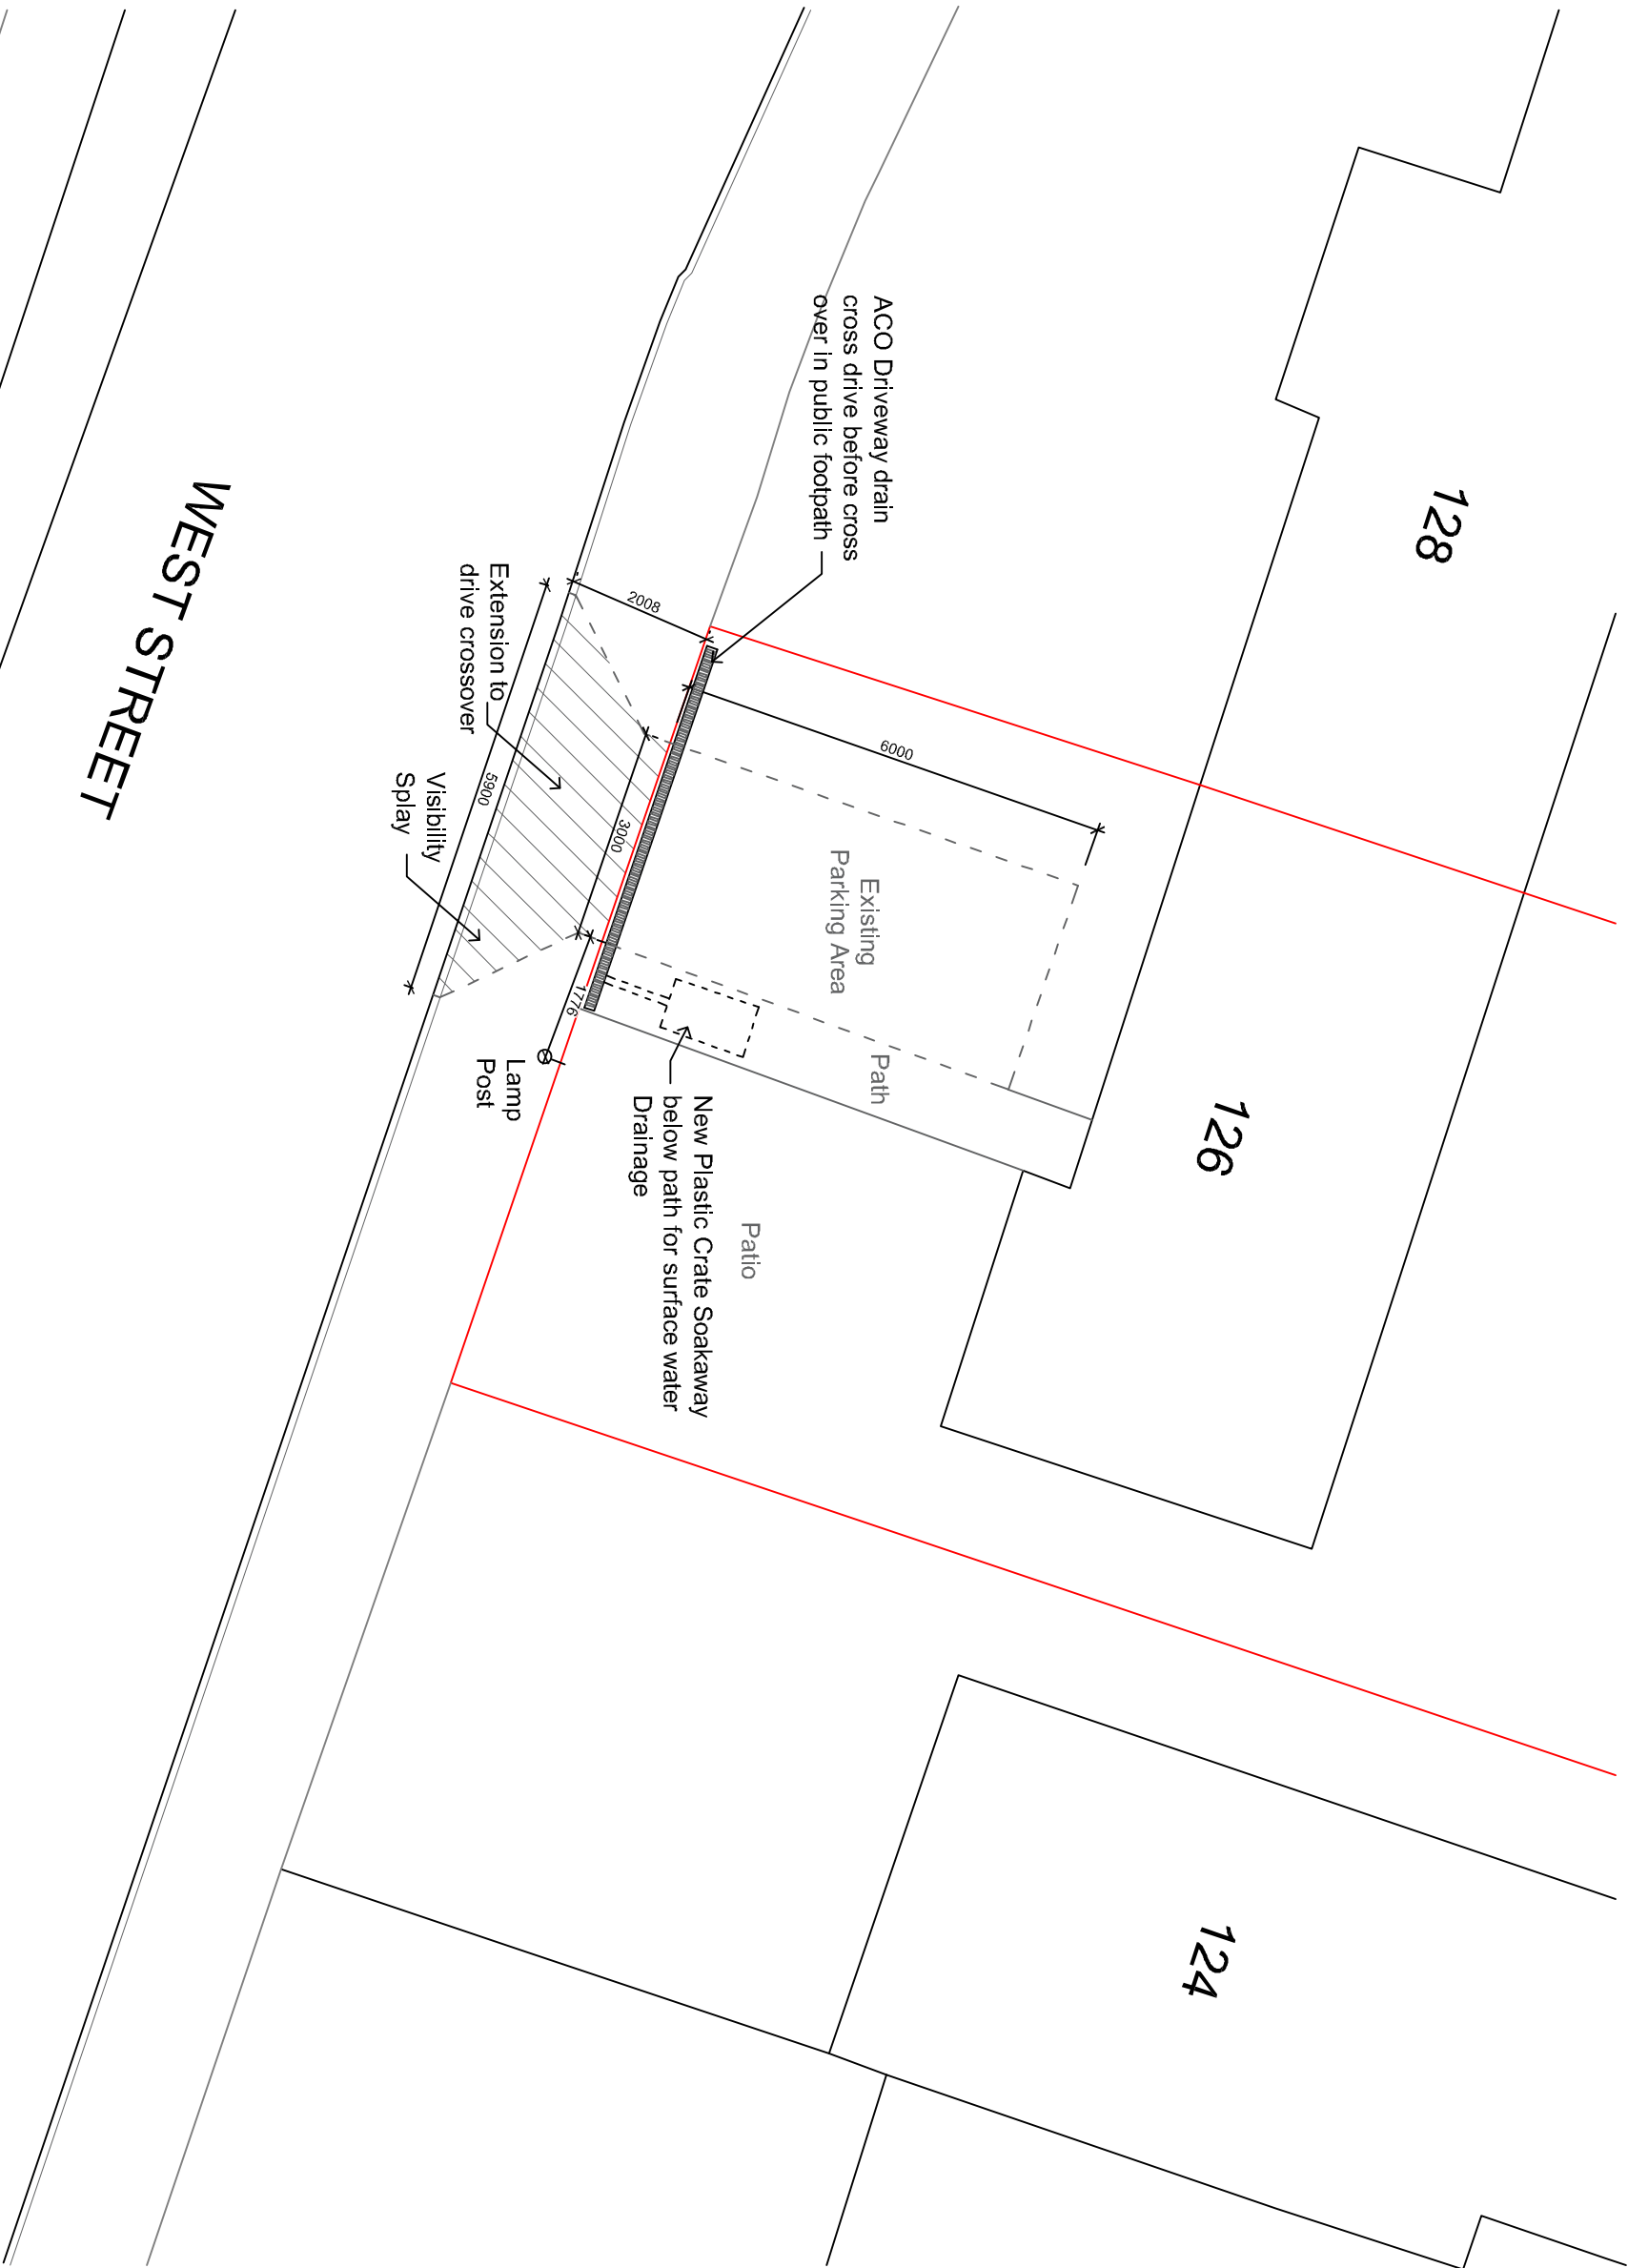

WEST STREET

128

126

124

ACO Driveway drain
cross drive before cross
over in public footpath

Existing
Parking Area

Path

Patio

New Plastic Crate Soakaway
below path for surface water
Drainage

Lamp
Post

Extension to
drive crossover

Visibility
Splay

2008

6000

3000

5000

176

Your Home Plans Ltd
Chichester Enterprise Centre, Terminus
Road, Chichester, PO19 8TX
01243 908064
june@yourhomeplans.co.uk

126 West Street
Havant
Hampshire
PO9 1LW

Site Plan

Project Number:	126WES-23	Drawing No:
Date:	17 July 2023	A101
Drawn By:	Your Home Plans Ltd	
Checked By:	JEG	Scale: 1:100 A3