
 


proposed garage 27 Rownhams - site plan

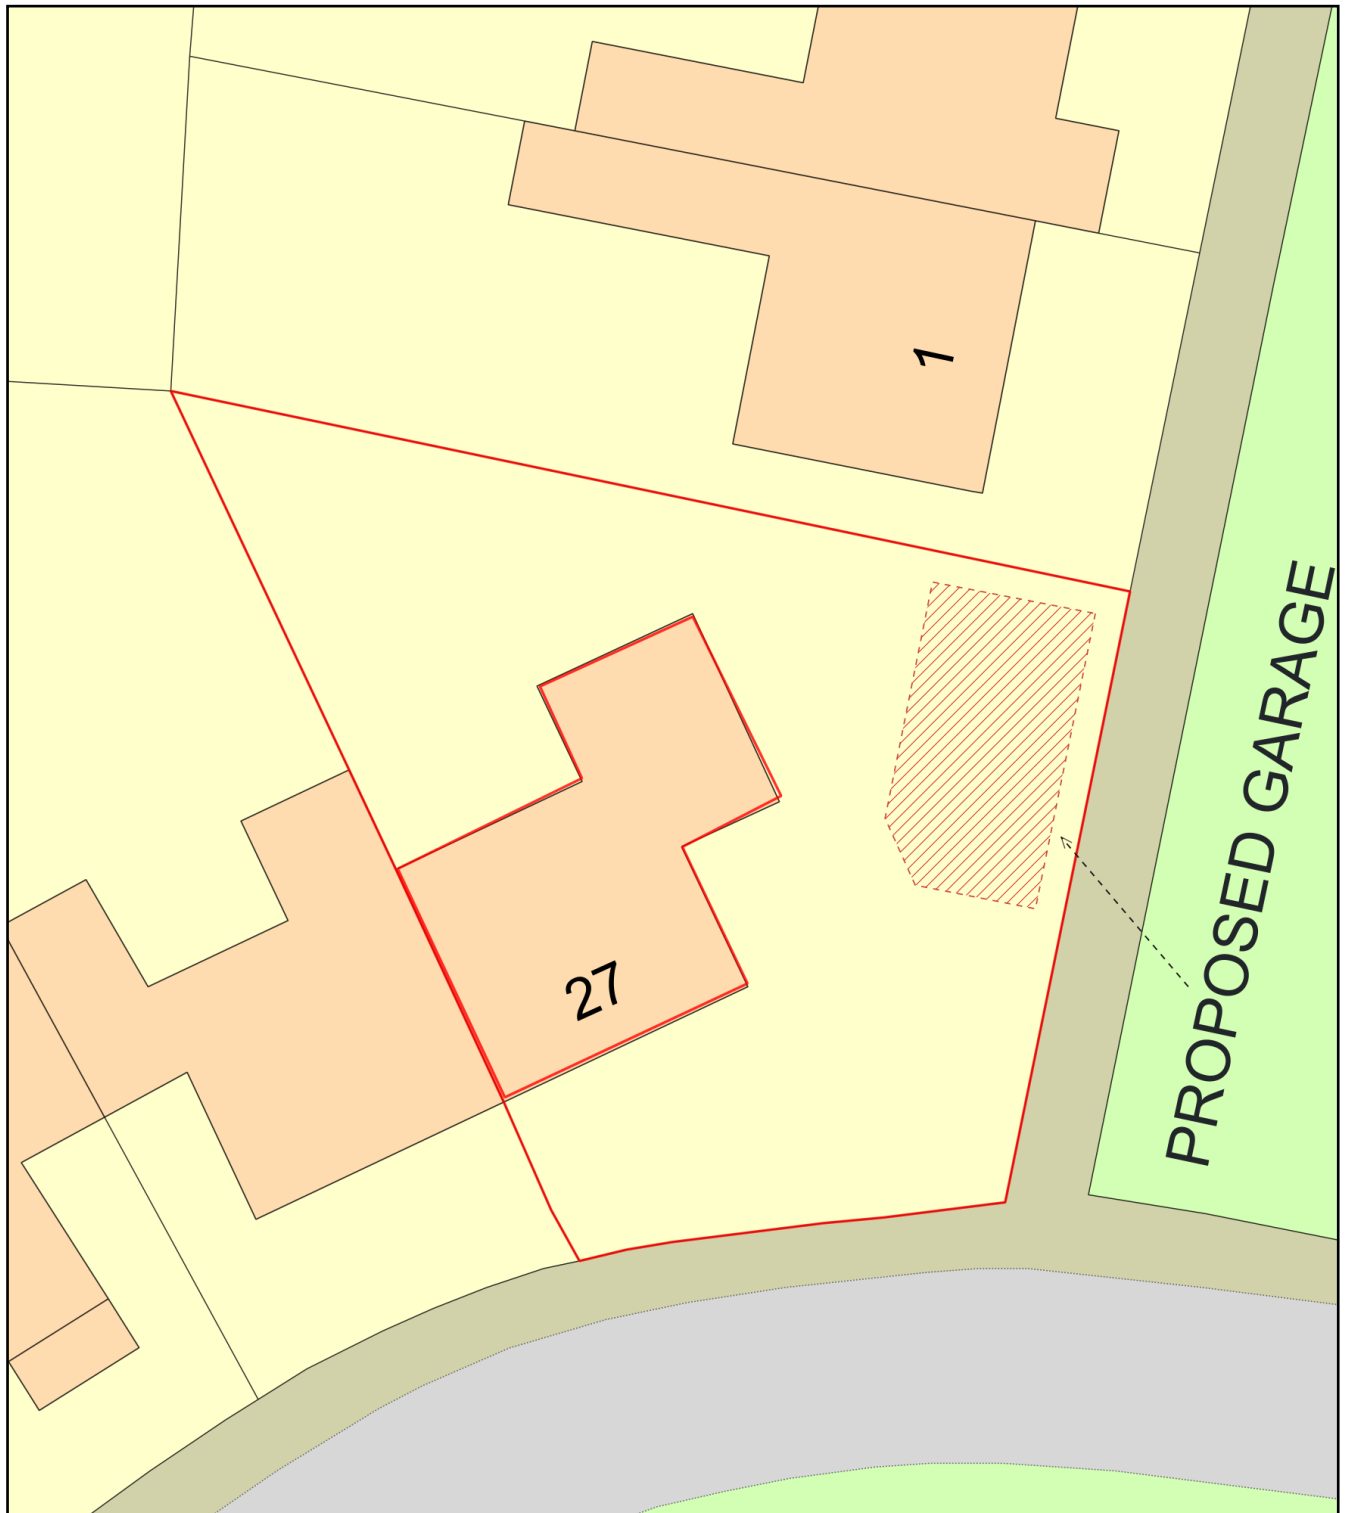

Plan Produced for: George Clayton

Date Produced: 02 Oct 2023

Plan Reference Number: TQRQM23275110527919

Scale: 1:200 @ A4