



Note:
Do not Scale from this Drawing (except for planning approval).
All dimensions are in millimetres and to be checked on site.
All Dimensions relating to subcontractors or suppliers work
must be checked and agreed between the main contractor and
the sub-contractors and suppliers.

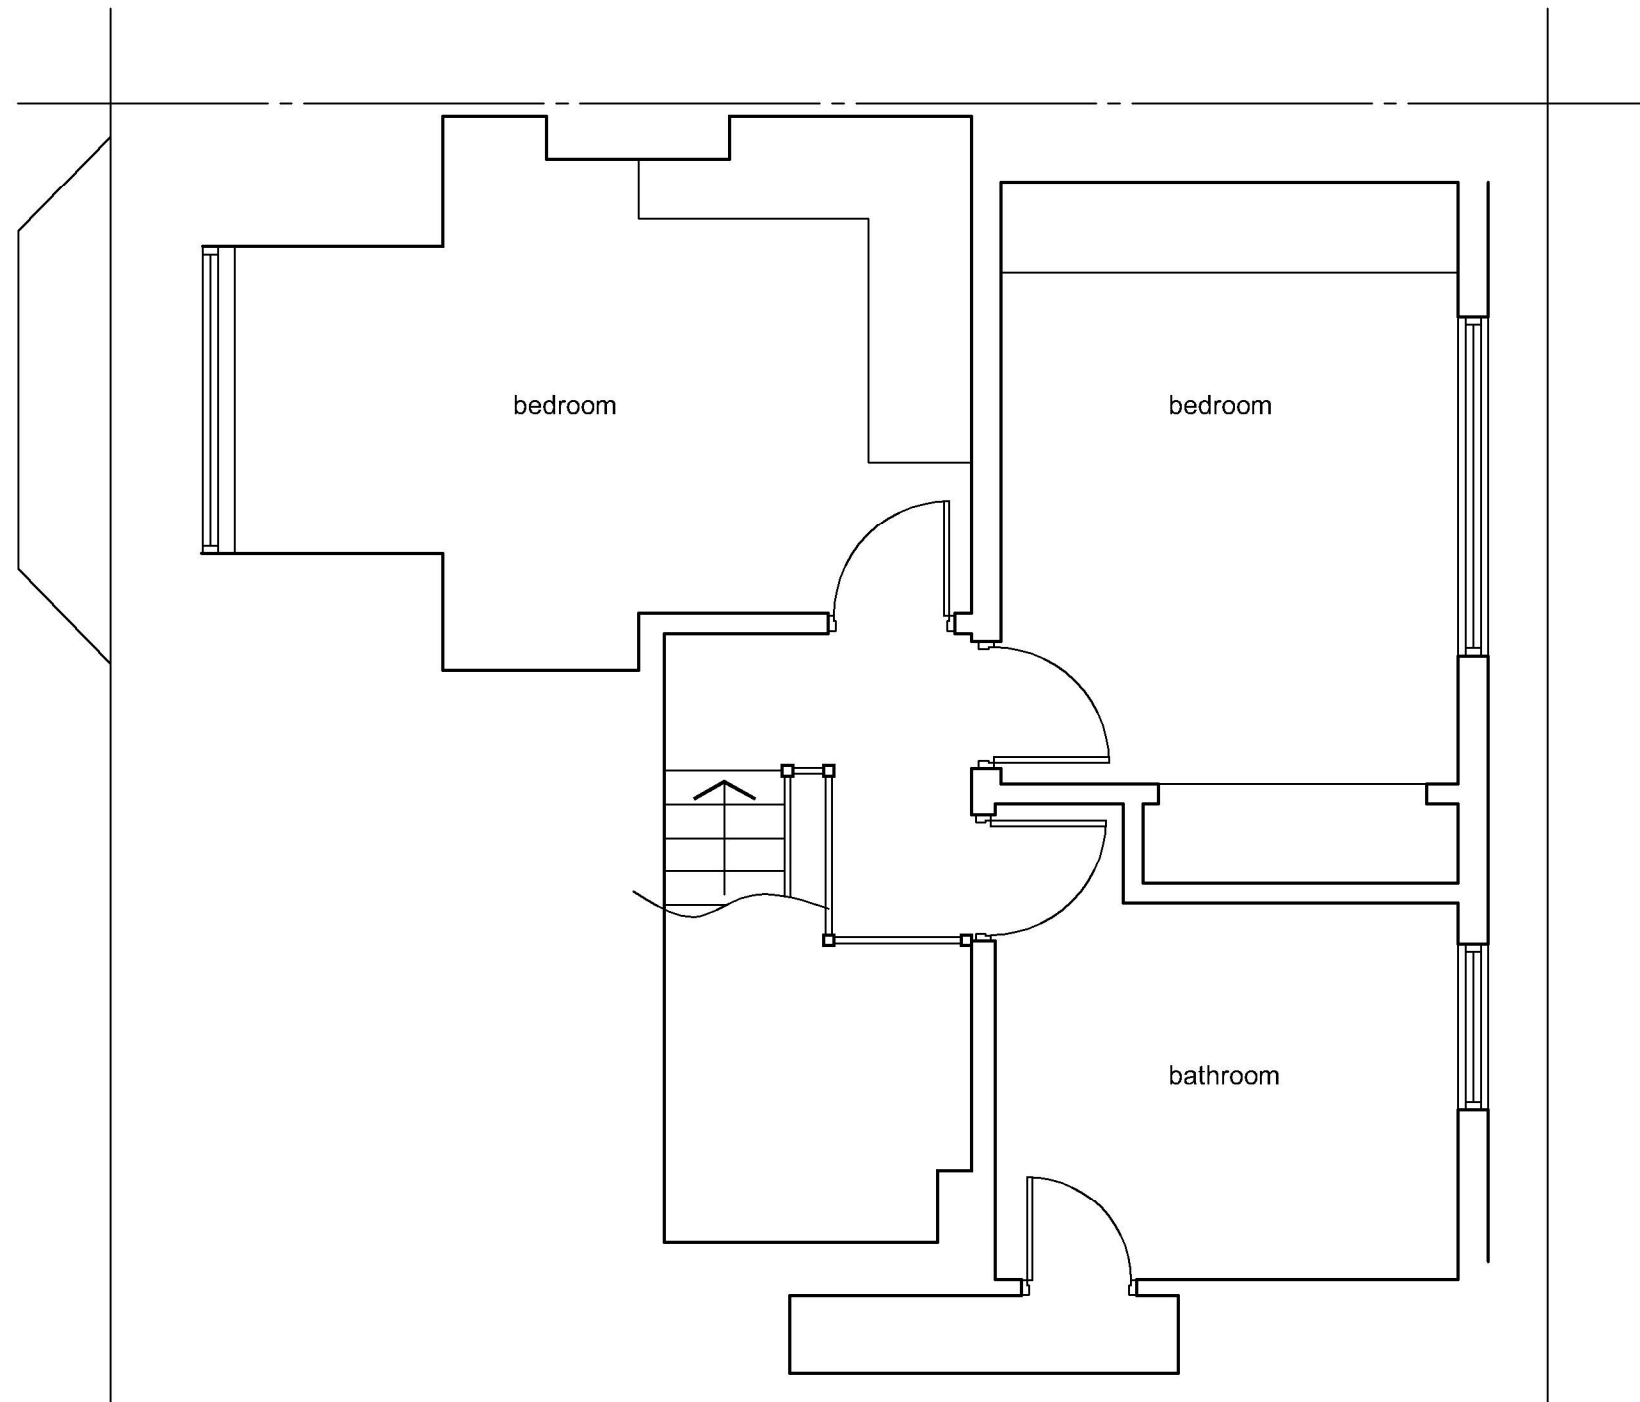

EXISTING FIRST FLOOR PLAN
SCALE 1:50

SCALE BAR 1:50

 

DRAWING TITLE - MEASURED SURVEY - EXISTING FIRST FLOOR PLAN	DATE - Feb 2023		SCALE - 1:50 @ A3		 t. 07747 011252 e. gavin.page77@gmail.com
	DRN - gp	CHK - -	DRAWING REF - 23225 EX101	Rev -	
CLIENT - Mr & Mrs Dowdeswell, 49 Lone Valley, Widley, Hants.					