







ReQuestAPlan  
Map number: TQRQM22242152404357  
Title: Primrose Cottage, Avenue Road PO11 0LX  
Map Produced for: Parkers Design  
© Crown copyright and database rights 2022 OS 100042766

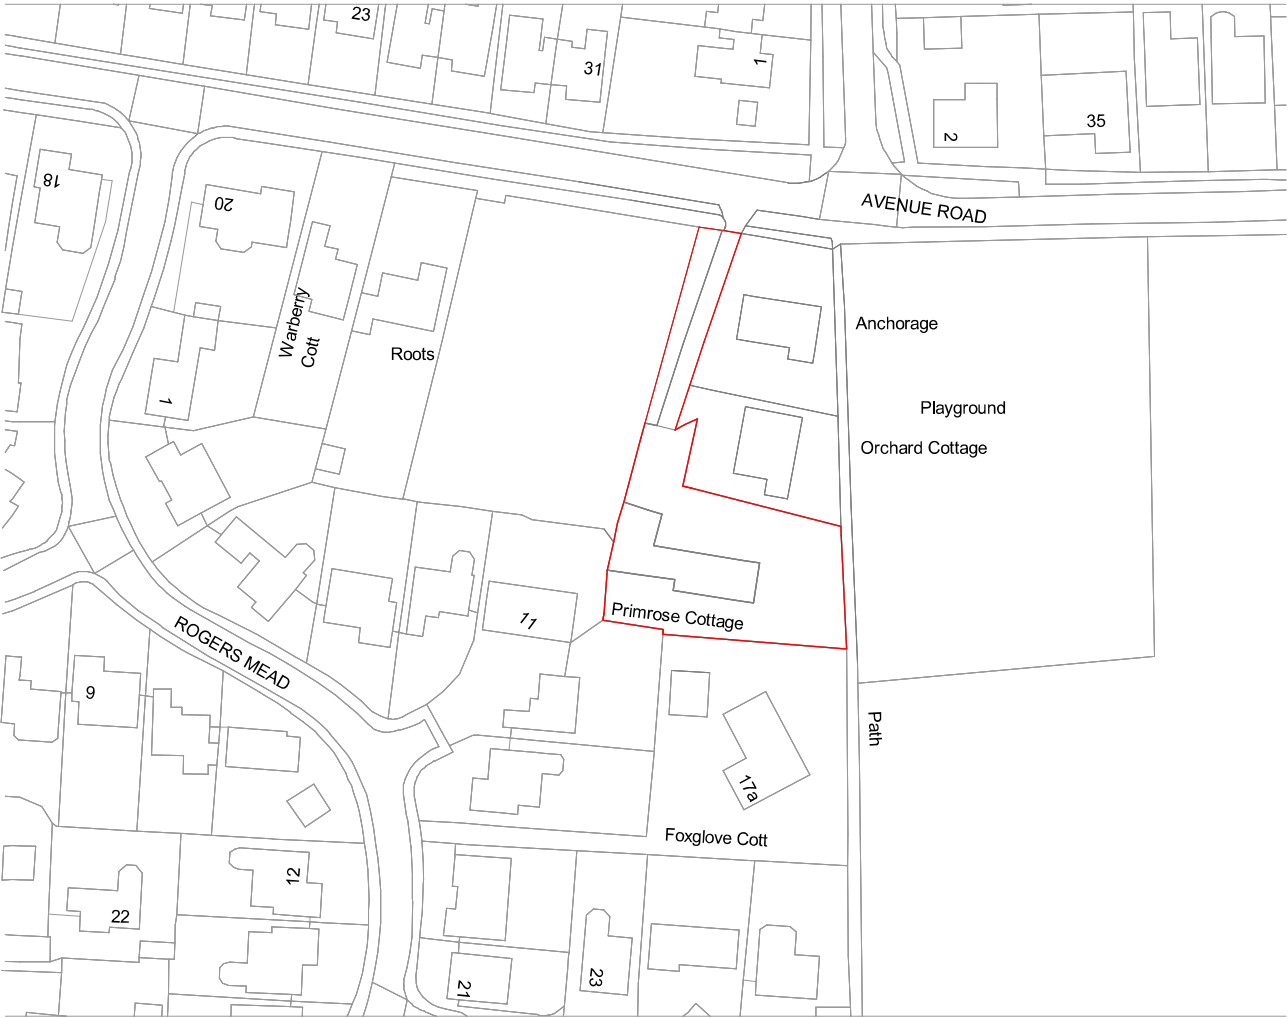

Location Plan

1:1250

 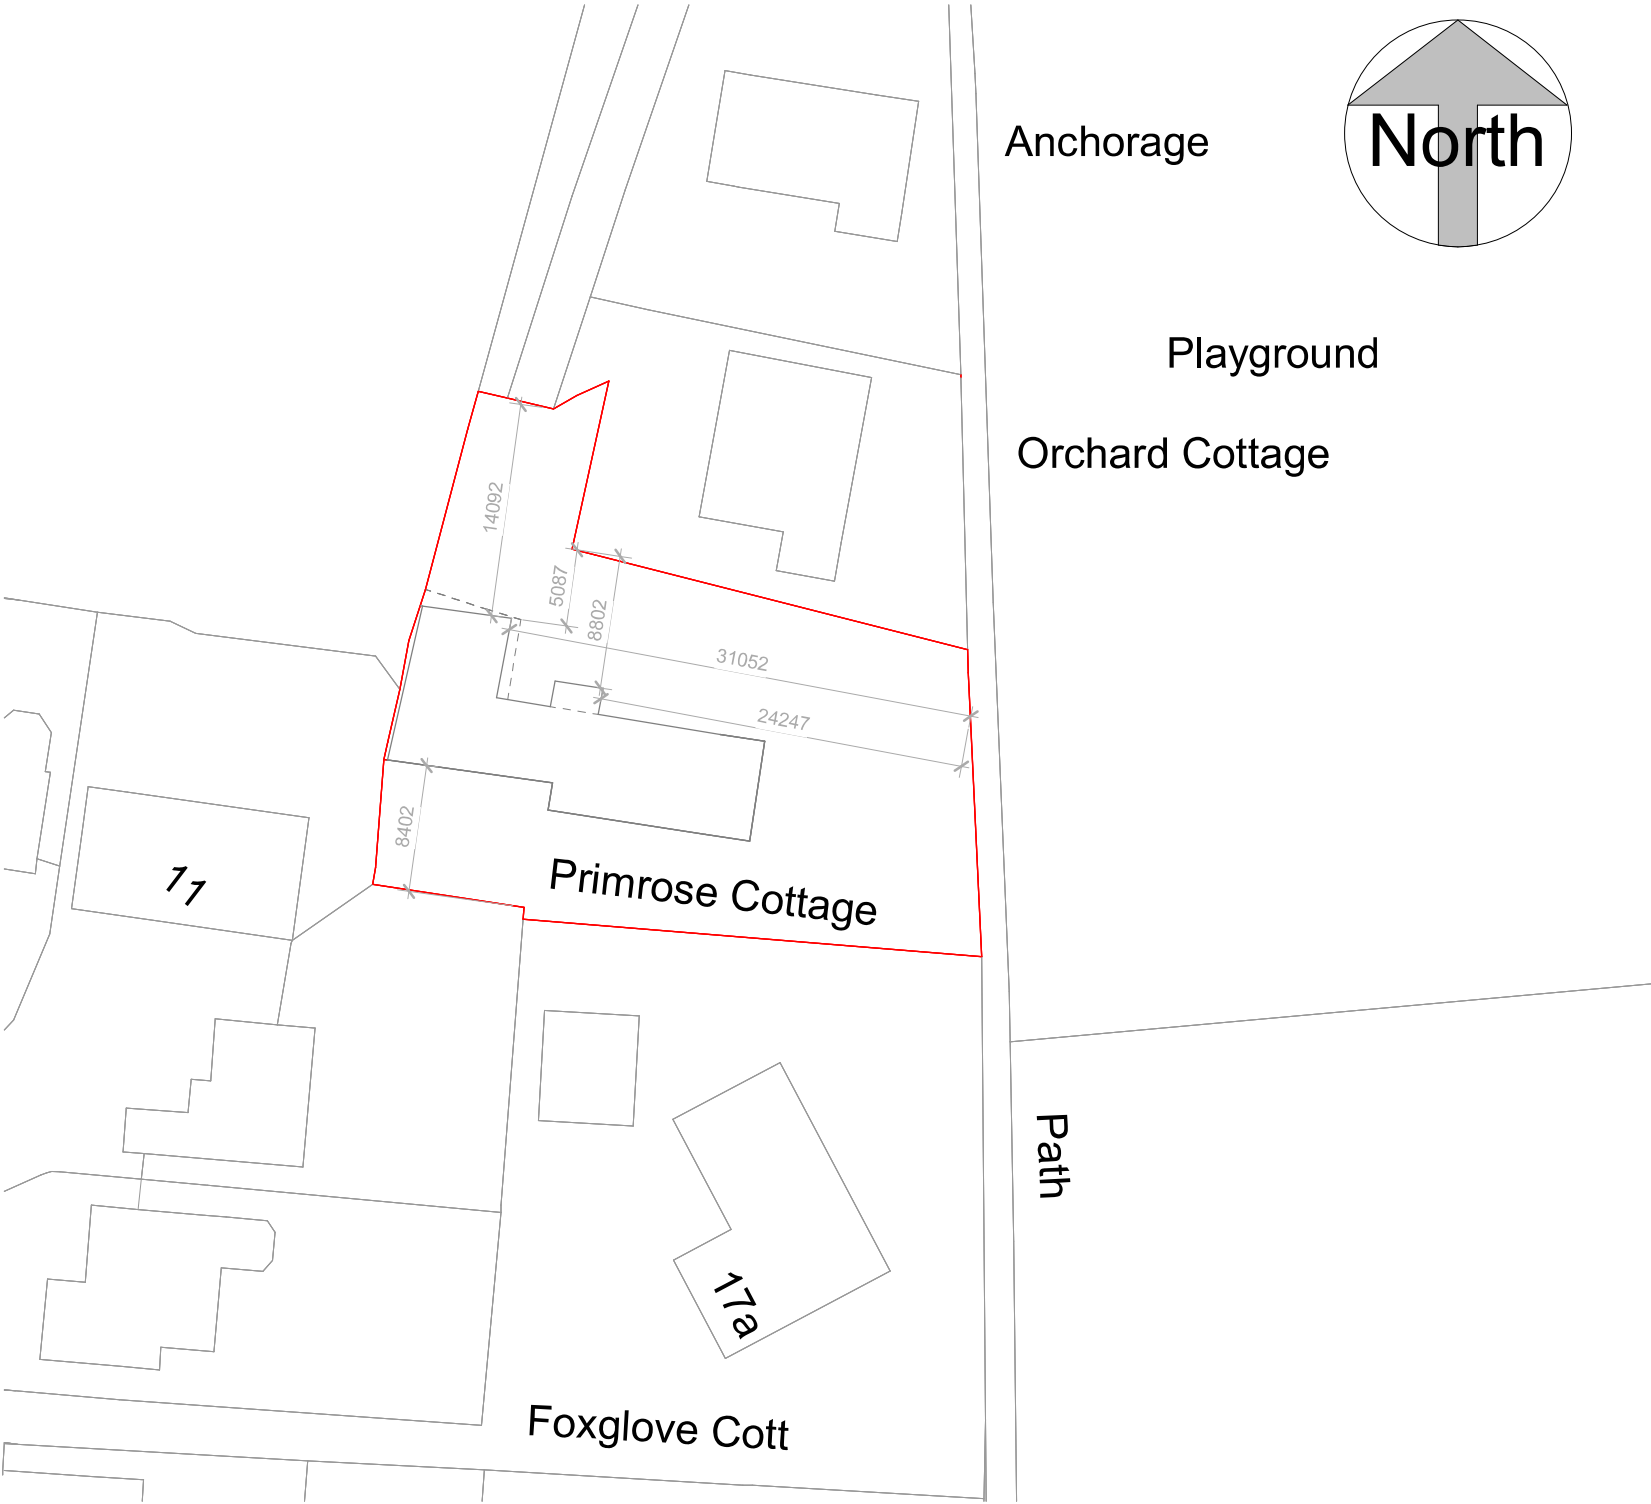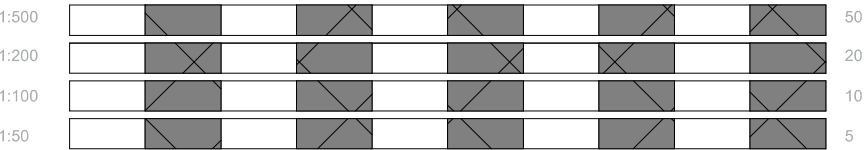

Block Plan DIMS

1:500

ReQuestAPlan  
Map number: TQRQM22242152404357  
Title: Primrose Cottage, Avenue Road PO11 0LX  
Map Produced for: Parkers Design  
© Crown copyright and database rights 2022 OS 100042766



All measurement to be checked on site prior to any commenment  
(C) Copyright of Parkers Design (Southern) Limited. Any reproduction of these drawings will require written authority from the copyright owner.

Parkers Design Limited - The Studio @ 90, PO9 2PR  
www.pexd.co.uk - info@parkersdesign.com - 07776 008822

|                                                     |  |                   |            |                              |
|-----------------------------------------------------|--|-------------------|------------|------------------------------|
| PROJECT<br>Primrose Cottage Avenue Road<br>PO11 0LX |  | CLIENT<br>Metcalf |            |                              |
| SHEET<br>Site Plan                                  |  | Date              | Issue Date | Scale (@ A3)<br>As indicated |
|                                                     |  | Drawn by          | SW         | DRAWING NUMBER<br>P 5 v2     |
|                                                     |  | Checked by        | SR         | REV                          |