


NOTES:


Dimensions to be checked on site before commencing work. Any discrepancies shall be reported to the architect immediately.

Do not scale from these drawings except for planning purposes. Use figured dimensions only.


Where applicable this drawing is to be read in conjunction with other consultants' drawings.

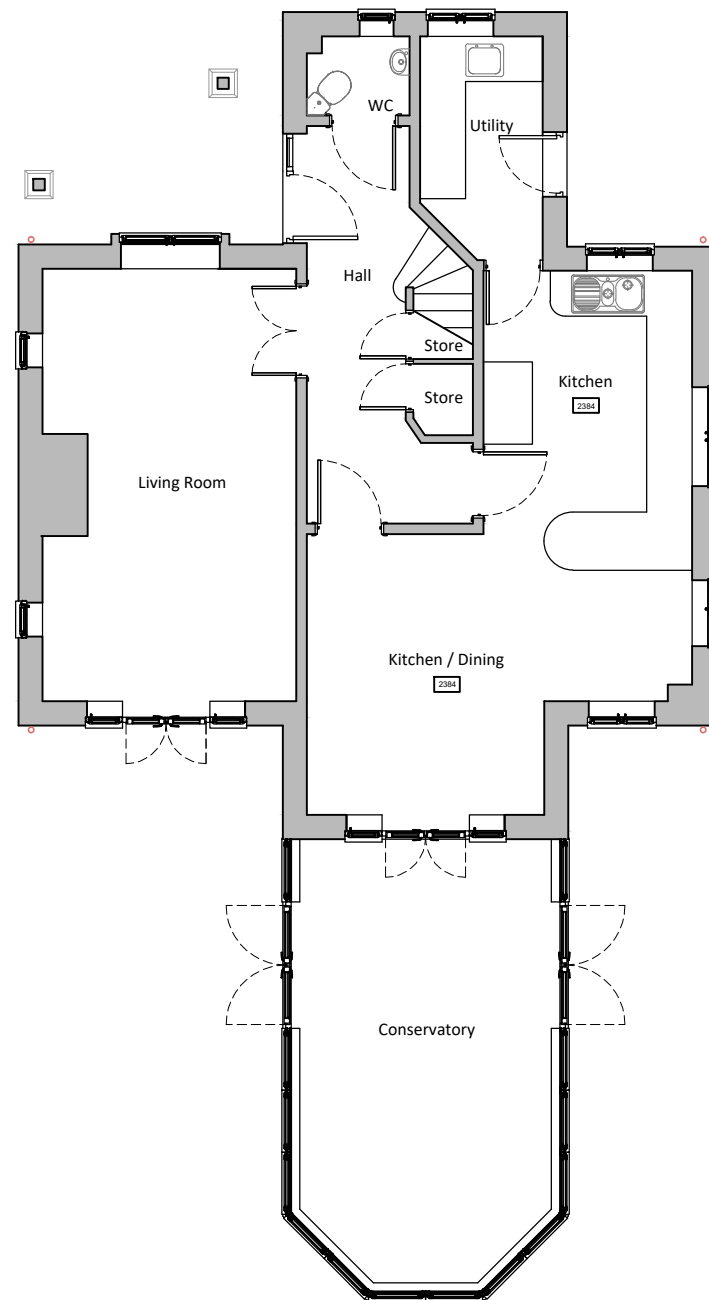


Ground floor plan scale 1:100

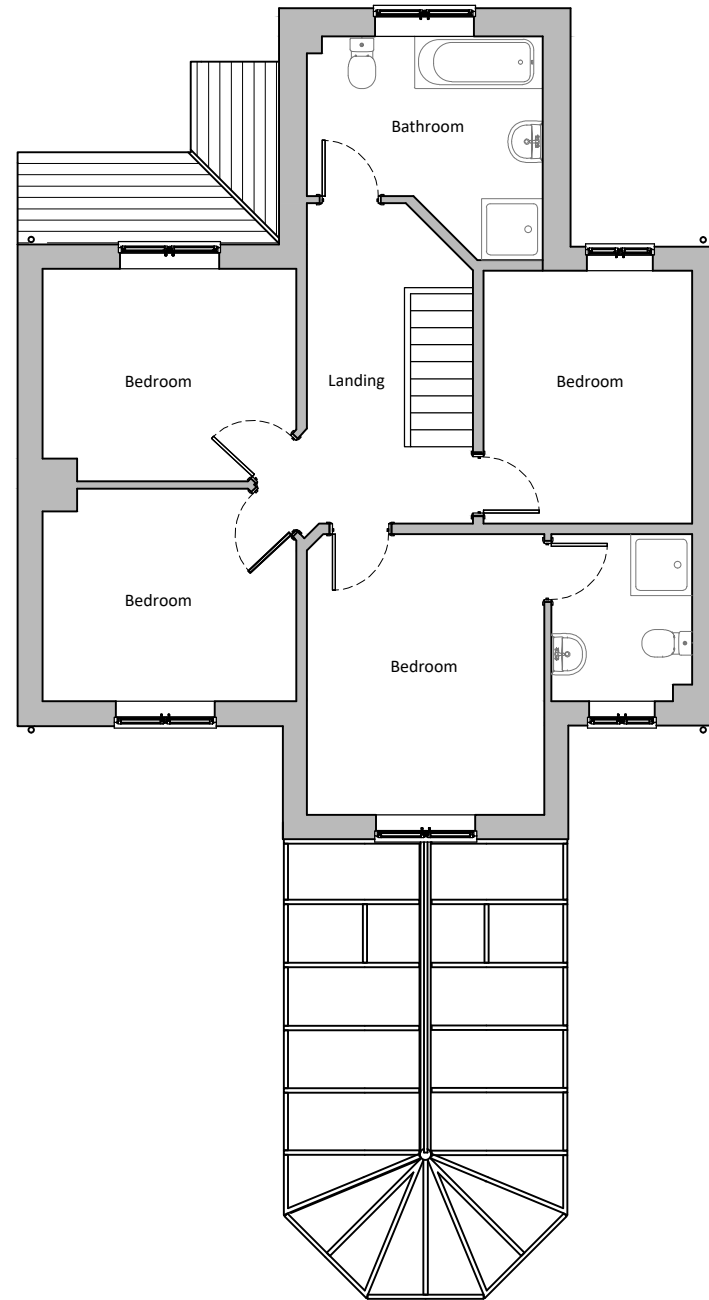

First floor plan scale 1:100

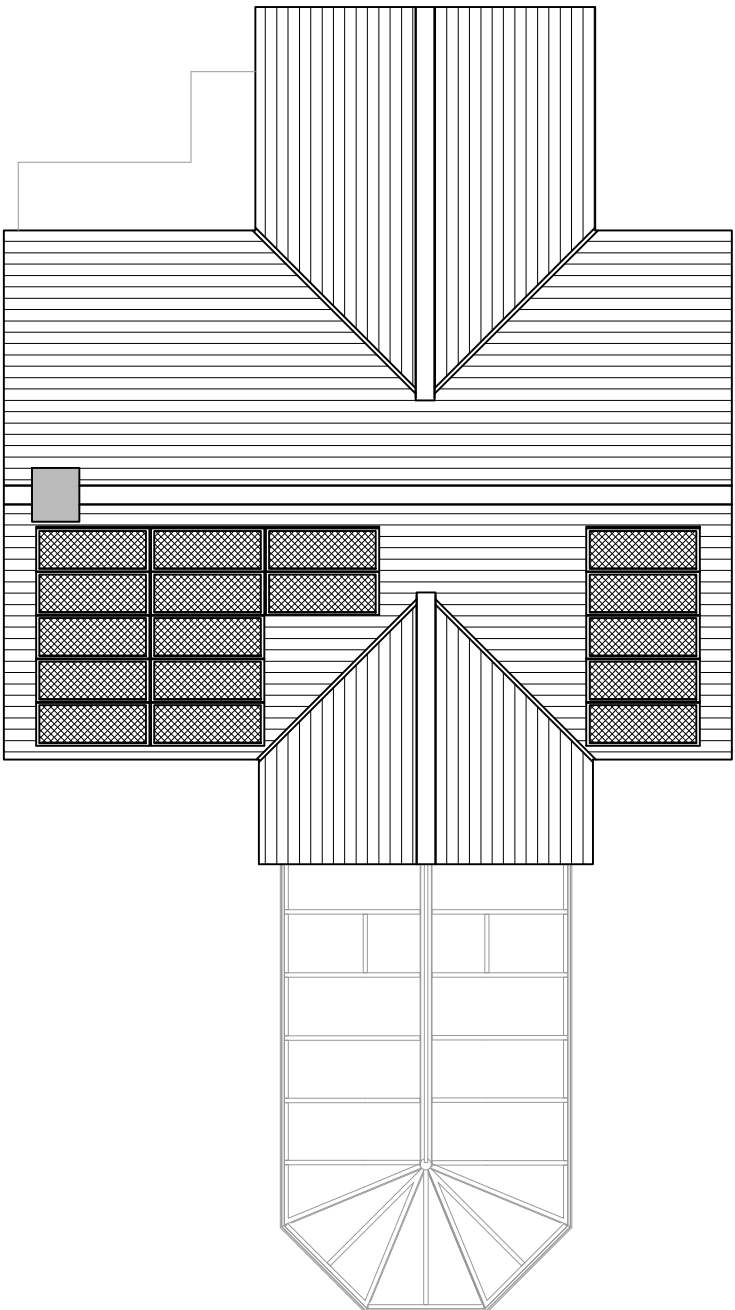

Roof plan scale 1:100

 

For MR & MRS CHILTON	Title PLANS AS EXISTING				Office Tel: 01243 933732
Project PROPOSED SINGLE STOREY REAR EXTENSION AT 80 HAVANT ROAD, EMSWORTH, HAMPSHIRE, PO10 7LH	Date JUNE 2023	Drawn SR	Scale as noted @ A3	Checked -	Email: admin@jb-architecturedesign.com
	Job Number PL.710.23		Drawing Number 01	Revision -	Web: www.jb-architecturedesign.com



