



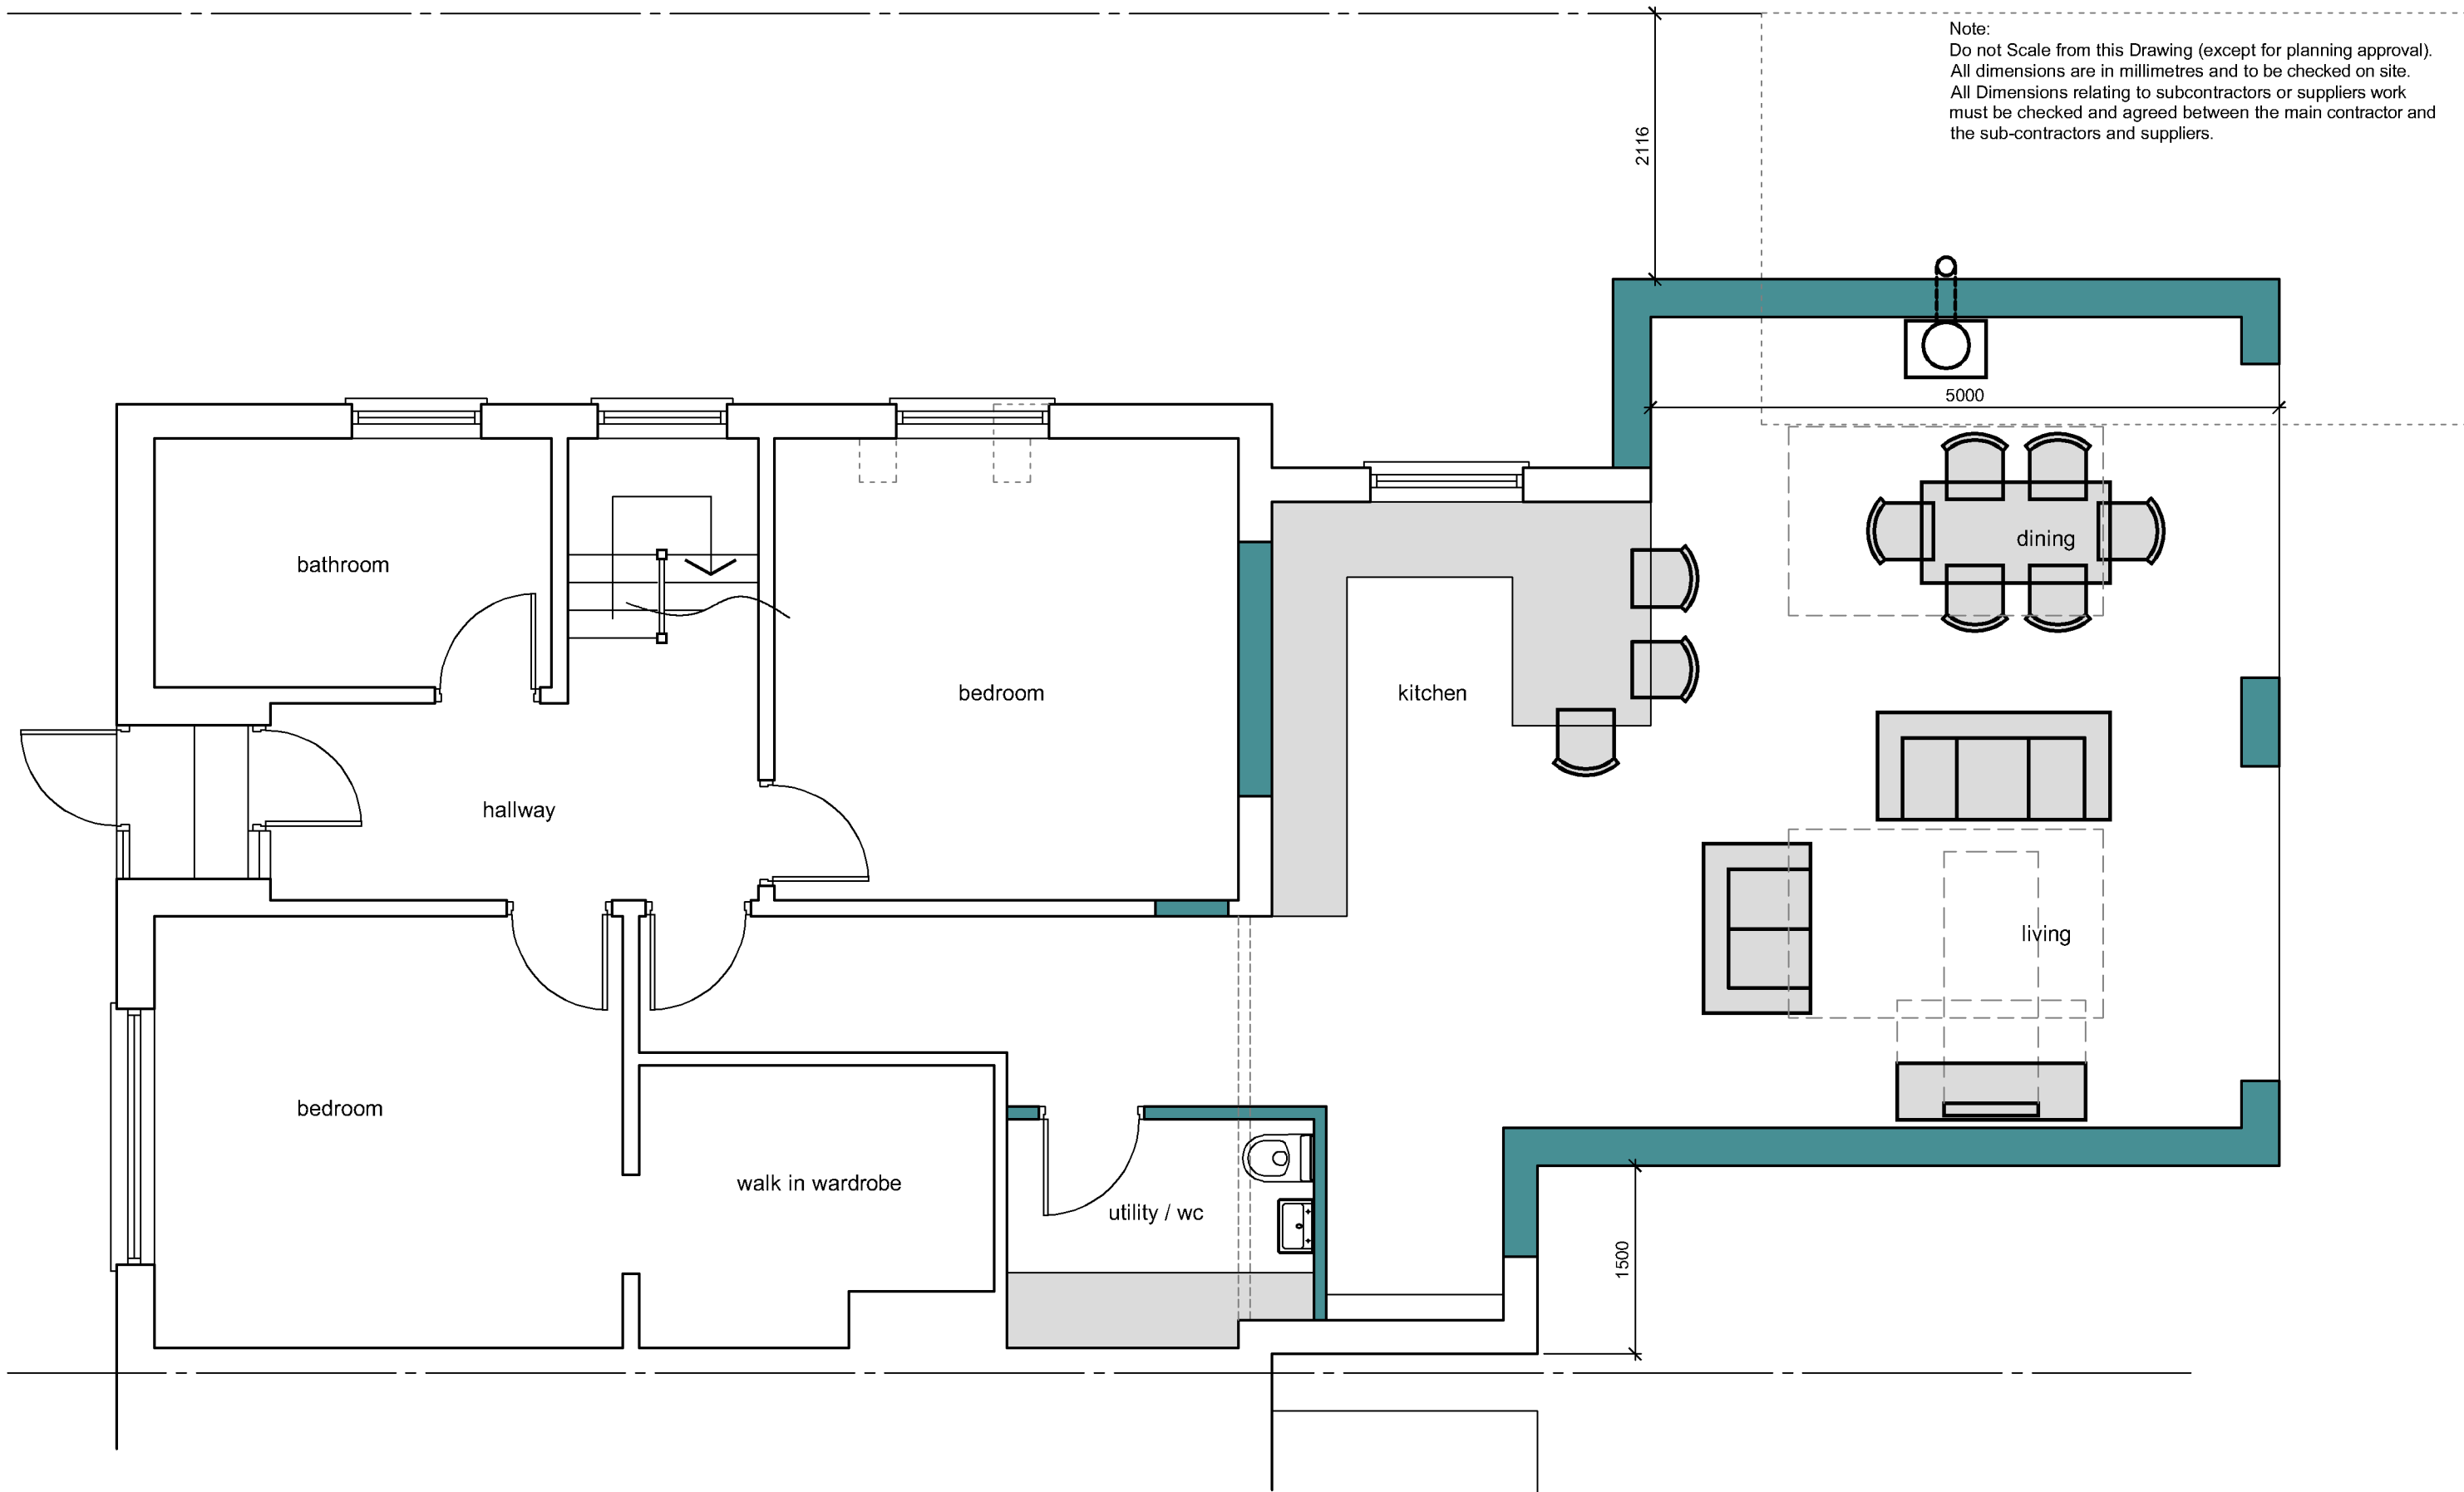

PROPOSED GROUND FLOOR PLAN
SCALE 1:50

 

DRAWING TITLE - PLANNING APPLICATION - PROPOSED GROUND FLOOR PLAN		DATE - March 2023	SCALE - 1:50 @ A3	grp architectural design t. 07747 011252 e. gavin.page77@gmail.com	
CLIENT - Mr & Mrs Griffin, 161a London Road, Cowplain, Waterlooville, Hants.		DRN - gp	CHK - -	DRAWING REF - 23228 PL300	Rev A