



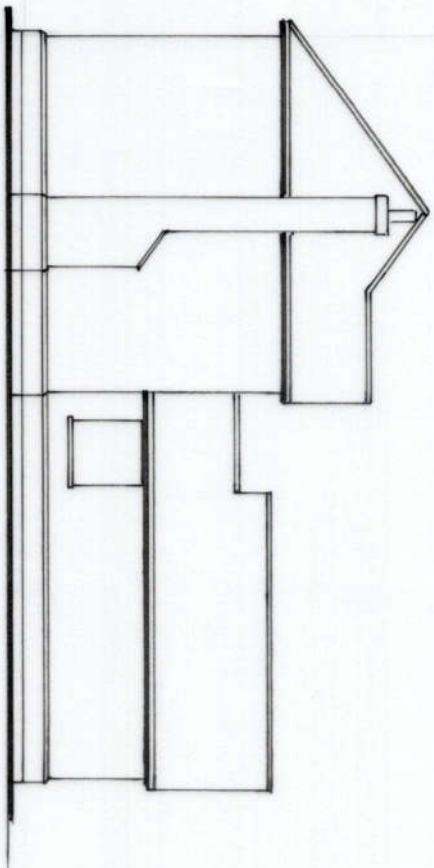

EXISTING SOUTH
ELEVATION

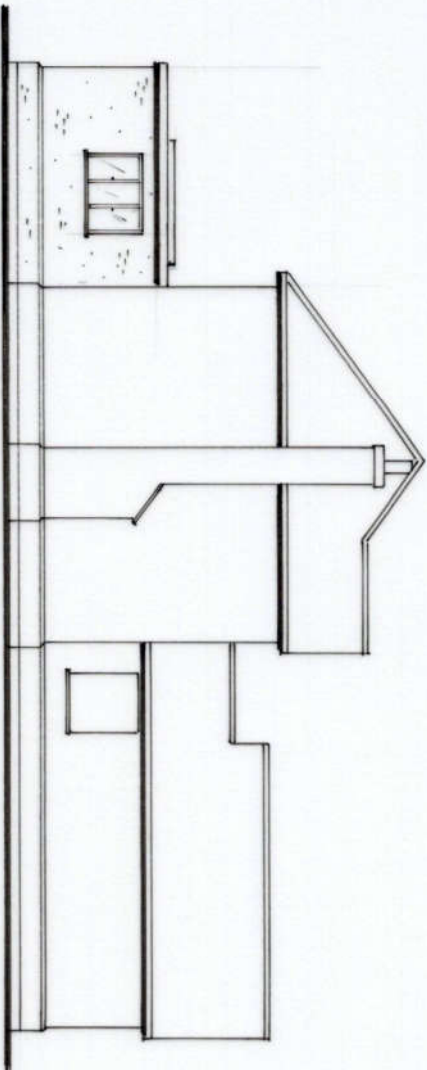

PROPOSED SOUTH
ELEVATION



Architectural & Planning Services
Building Plans

CHICHESTER, West Sussex
01243 775700

FOUR MARKS, Hampshire
01429 563103

Email: johnsonphs@johnsonphs.co.uk
www.johnsondesigns.co.uk

J
O
H
N
S
O
N
S
D
E
S
I
G
N
S

SOUTH ELEVATIONS

NOTES:

7 SPINNAKER GRANGE
PO11 0SJ

All dimensions must be checked on site and
not scaled from this drawing. EXCEPT H&C

Client

MRS D. JOHNSON

Job Title

REAR EXTENSION

Scale 1:100 A7 A3

0 1 2 3

Drawn by

JP

Date SEPT 23

Drawing Title

Dwg No.

100/03

Rev