



Scale in Metres
0 1 2 3 4 5
for 1:100


Existing Floor Plan

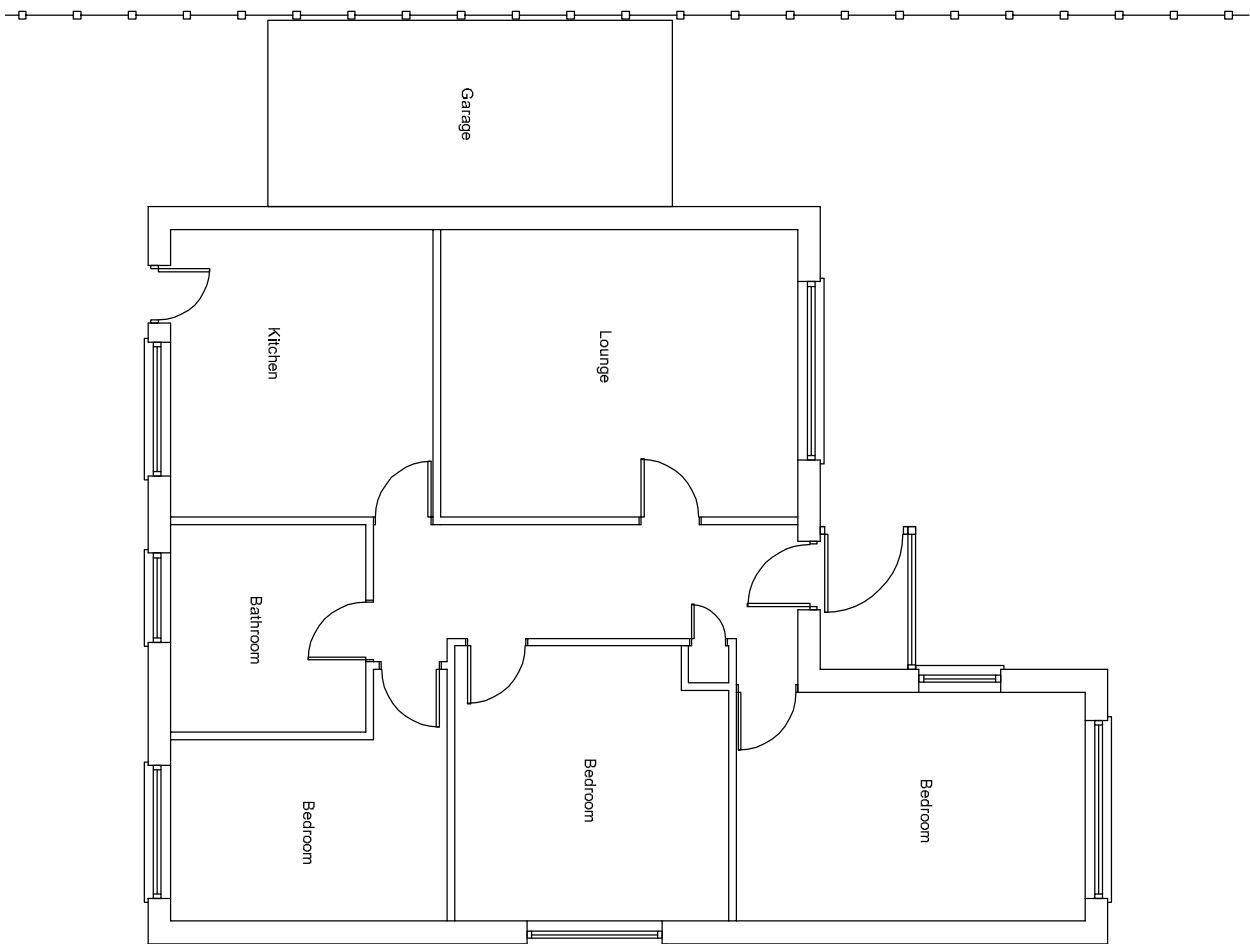


West Elevation

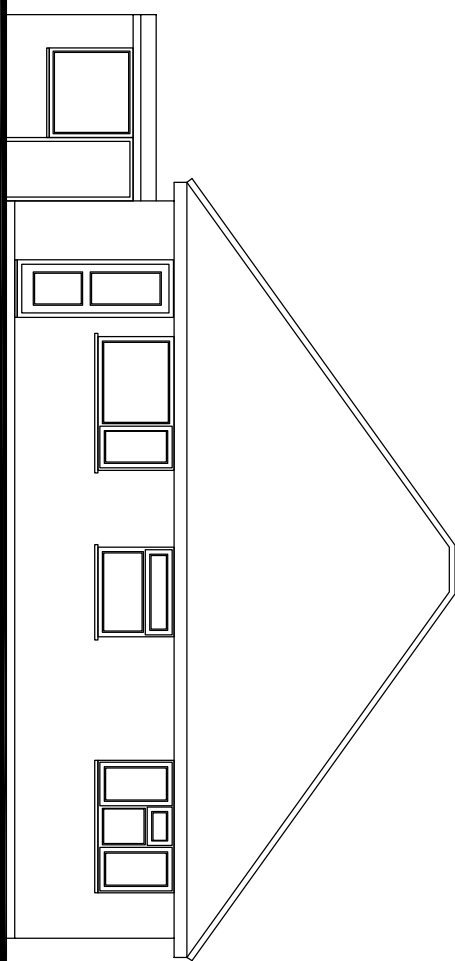



South Elevation

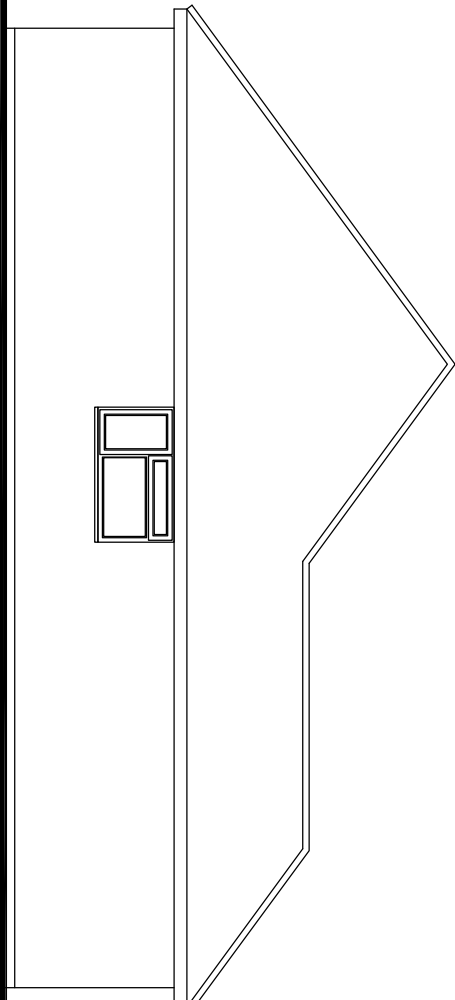

North Elevation

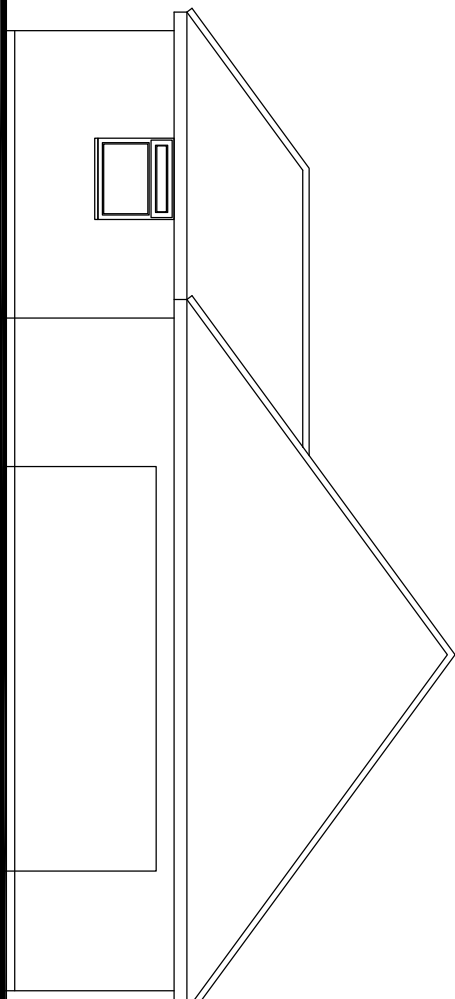


Proposed Single Storey Rear Extension

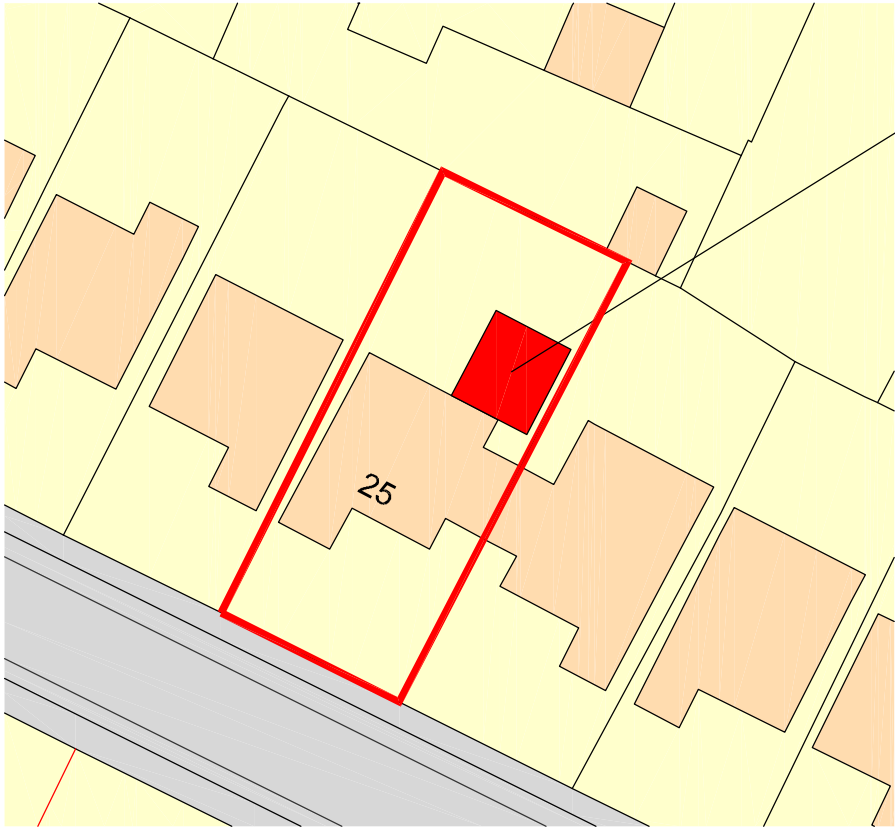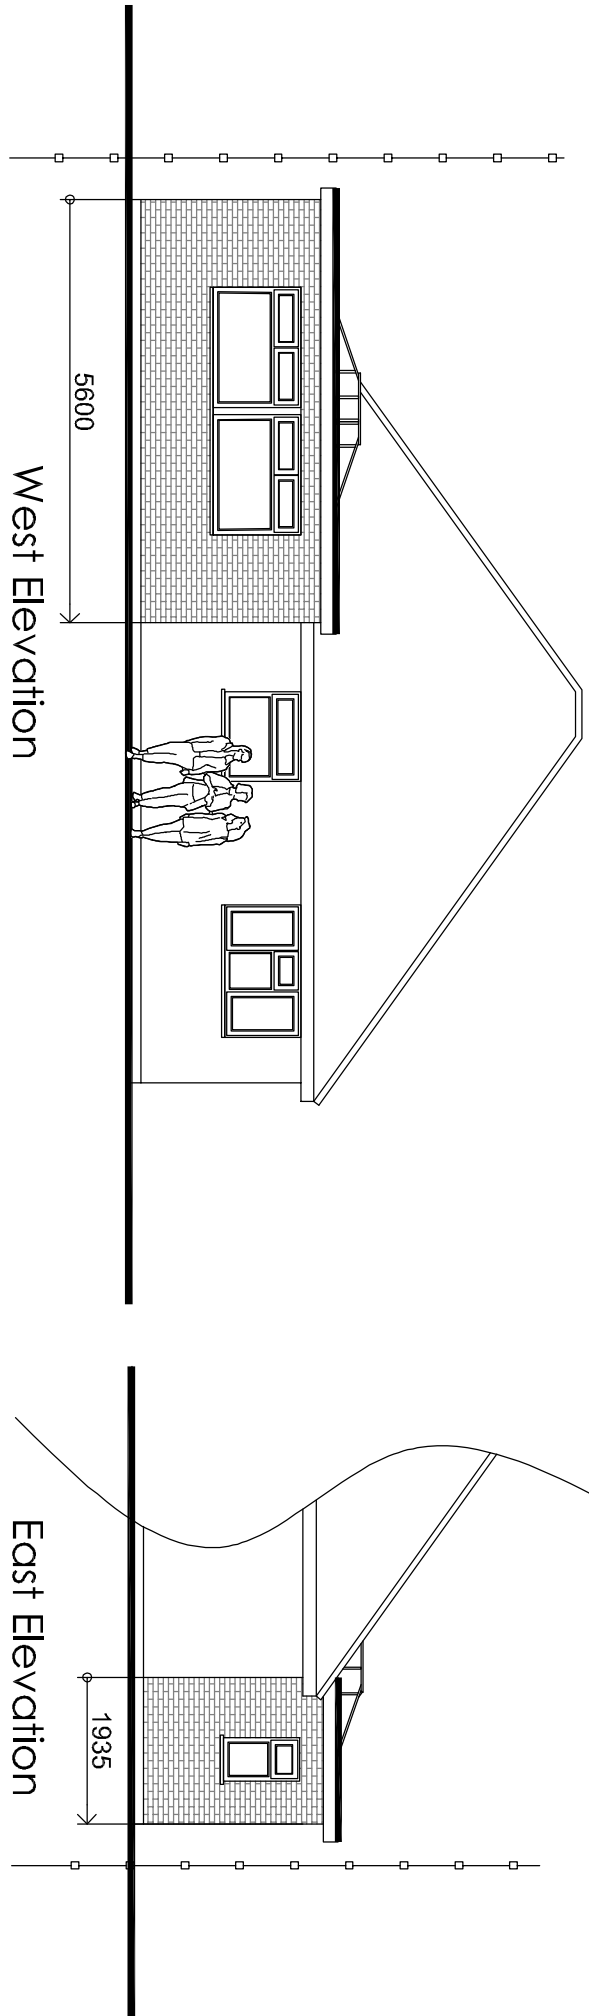


Scale in Metres
0 5 10 15 20 25
for 1:500

Scale in Metres
0 10 20 30 40 50 60
for 1:1250

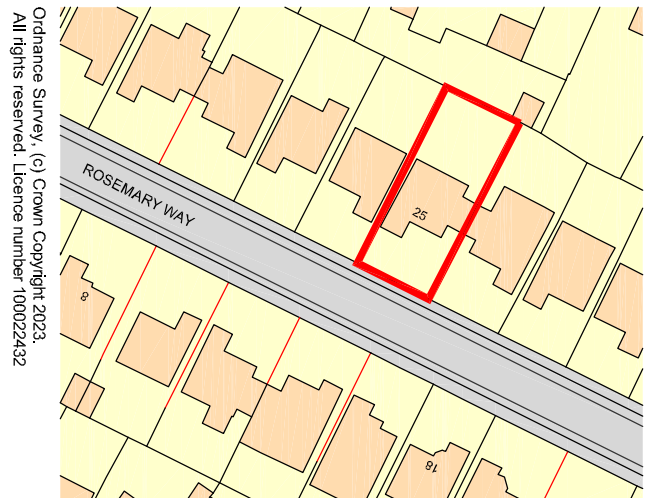


Outlines Survey, (c) Crown Copyright 2023
All rights reserved. Licence number 100022612

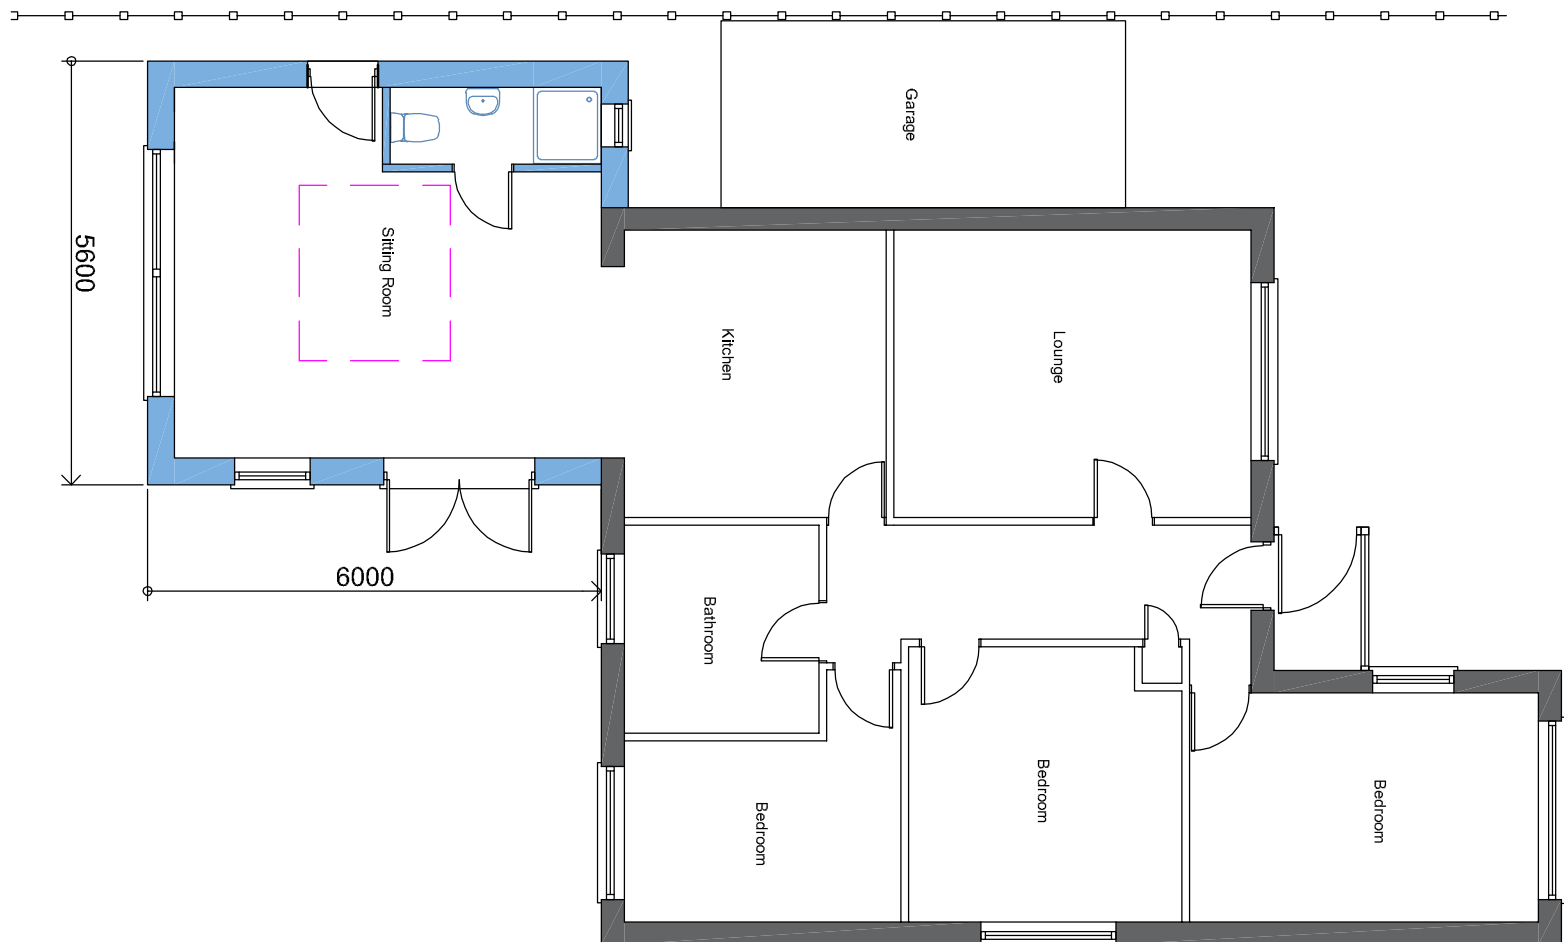


Proposed Floor Plan



Scale in Metres
0 1 2 3 4 5
for 1:100

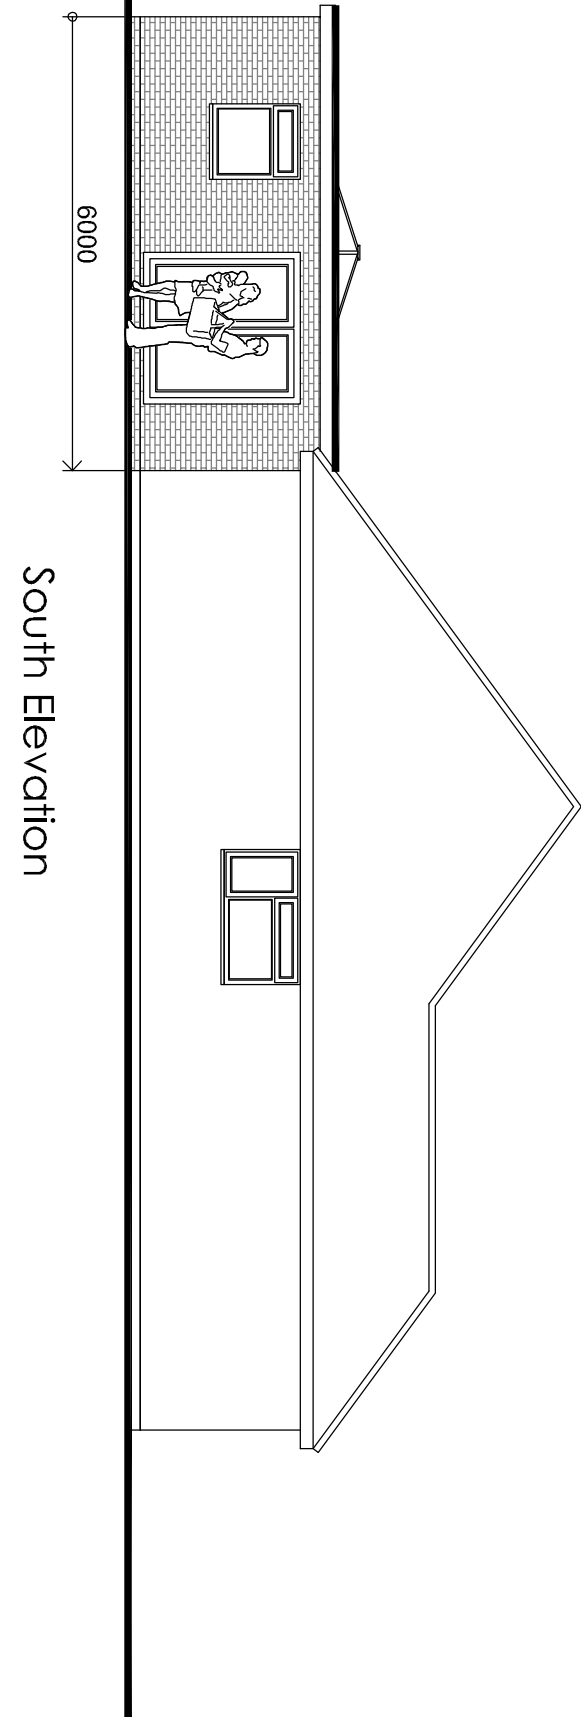

South Elevation

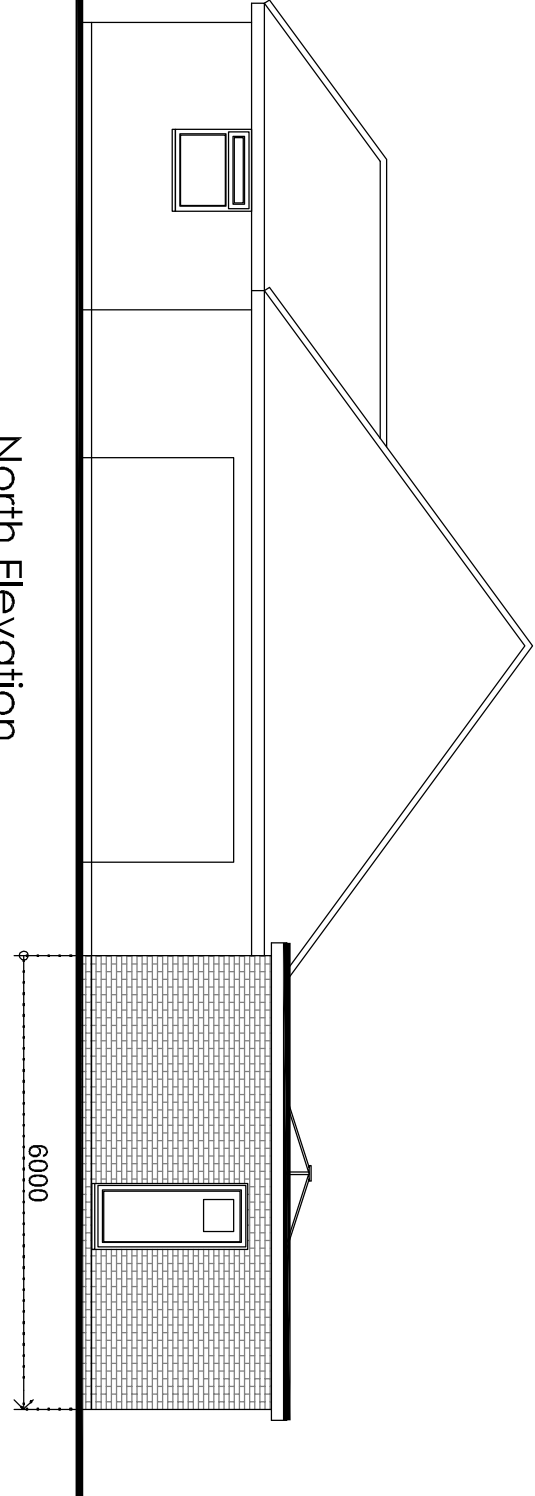

North Elevation

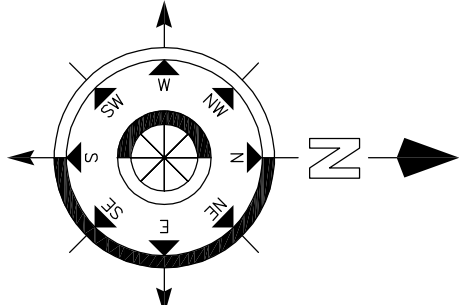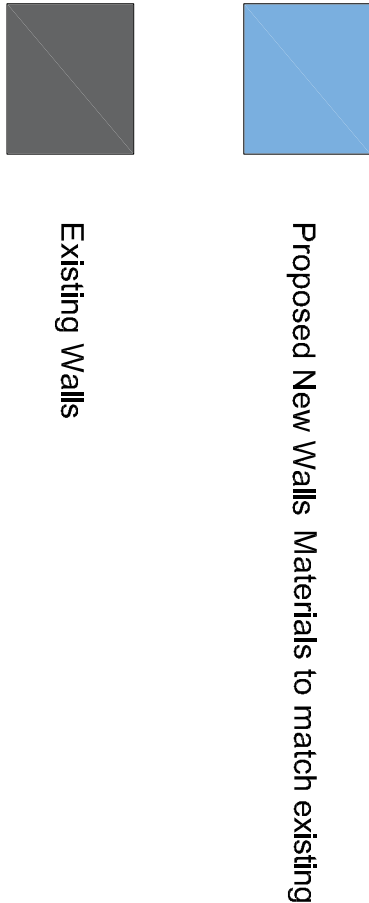

Revision	Description	Date	Drawn By
01	Issued for construction	10/07/23	CRF

Project:
Mr & Mrs Dodsworth
25 Rosemary Way
Waterlooville
Hampshire

Drawing Title:
Proposed Single Storey Rear Extension

Chris Flint Associates Ltd
CHARTERED SURVEYORS - PROJECT MANAGERS
DEVELOPMENT CONSULTANTS

Drawn By	Date	SHEET SIZE	Approved By	Date
CF	01/03/23	A1		

Drawn By	Date	SHEET SIZE	Approved By	Date
CFA	FULL	01	01	1-100

PLANNING

2 Emerald Close Waterlooville, Hants PO7 8NZ
Tel: 023 92 432484 Fax: 023 92 338554
Email: chrisflintassociates@gmail.com