
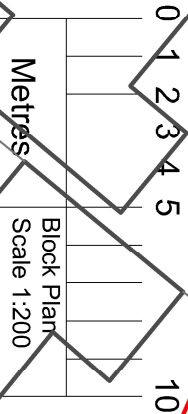


Metres

© Crown copyright and database rights 2023 OS AC0000806982

Site Plan - scale 1:1250

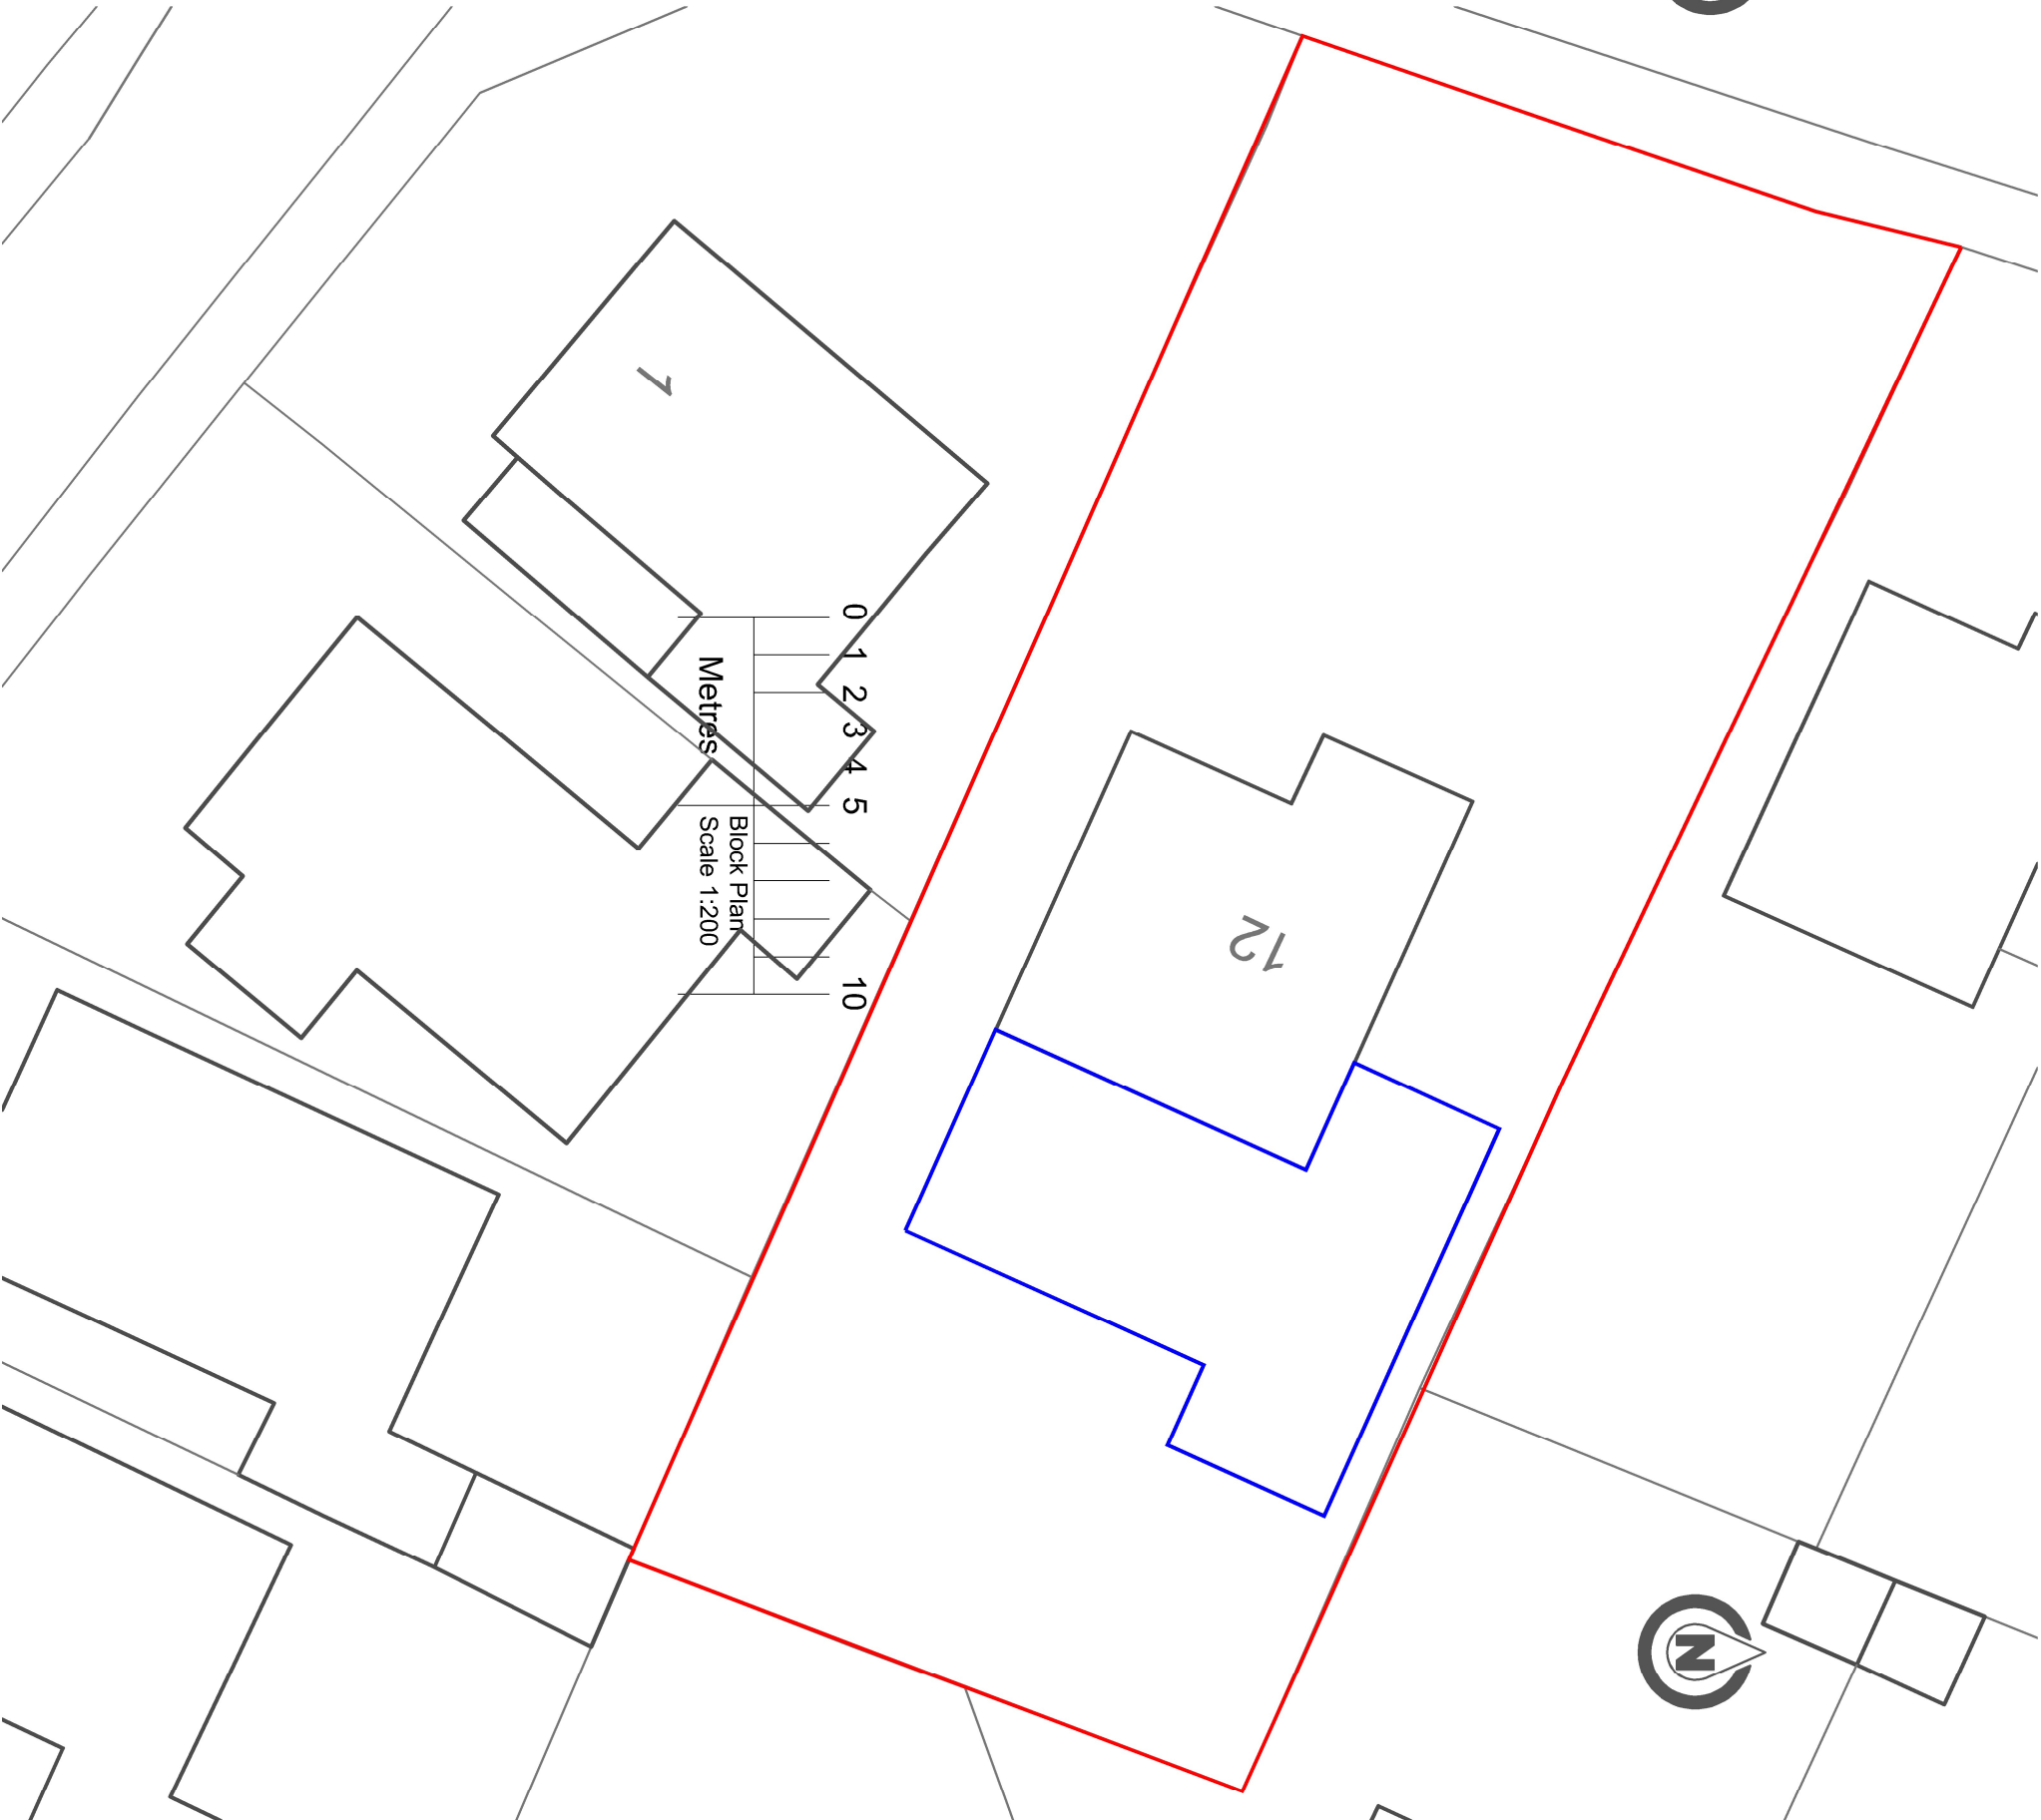

Metres

Block Plan
Scale 1:200

Rev	Date	Notes	By



Client:	Mr & Mrs Dougan		
Project:	12 Frogmore Lane Waterlooville Hampshire PO8 9QL		
	Extension / Alterations		
Title:	Site and Block Plans		
Drawing No.	1373 - E.01.01	Rev:	.
Scale:	As shown @ A3	Date:	10.07.23
Drawn By:	TC	Checked By:	LBC
Issue:	Planning		