



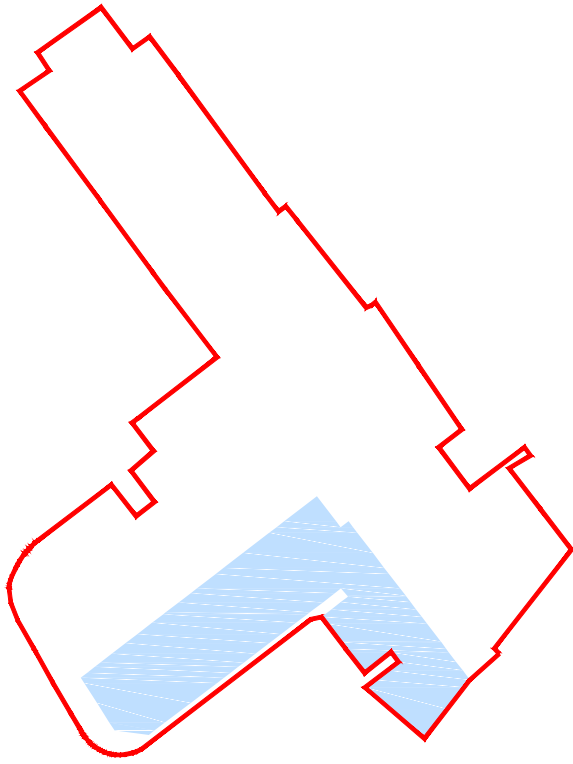

- KEY
- 2no bed flat
 - 1no bed flat
 - Open to air corridor/ buffer zone
 - Private Corridor

Flat No	Min M2 *	Prop M2
1	61	76
2	39	55
3	39	50
4	39	55
5	39	46
6	39	56
7	39	54
8	39	55
9	39	58
10	39	47
11	39	54
12	39	56
13	39	42
14	61	62

Block D
First Floor Plan
AS PROPOSED
Scale 1:100

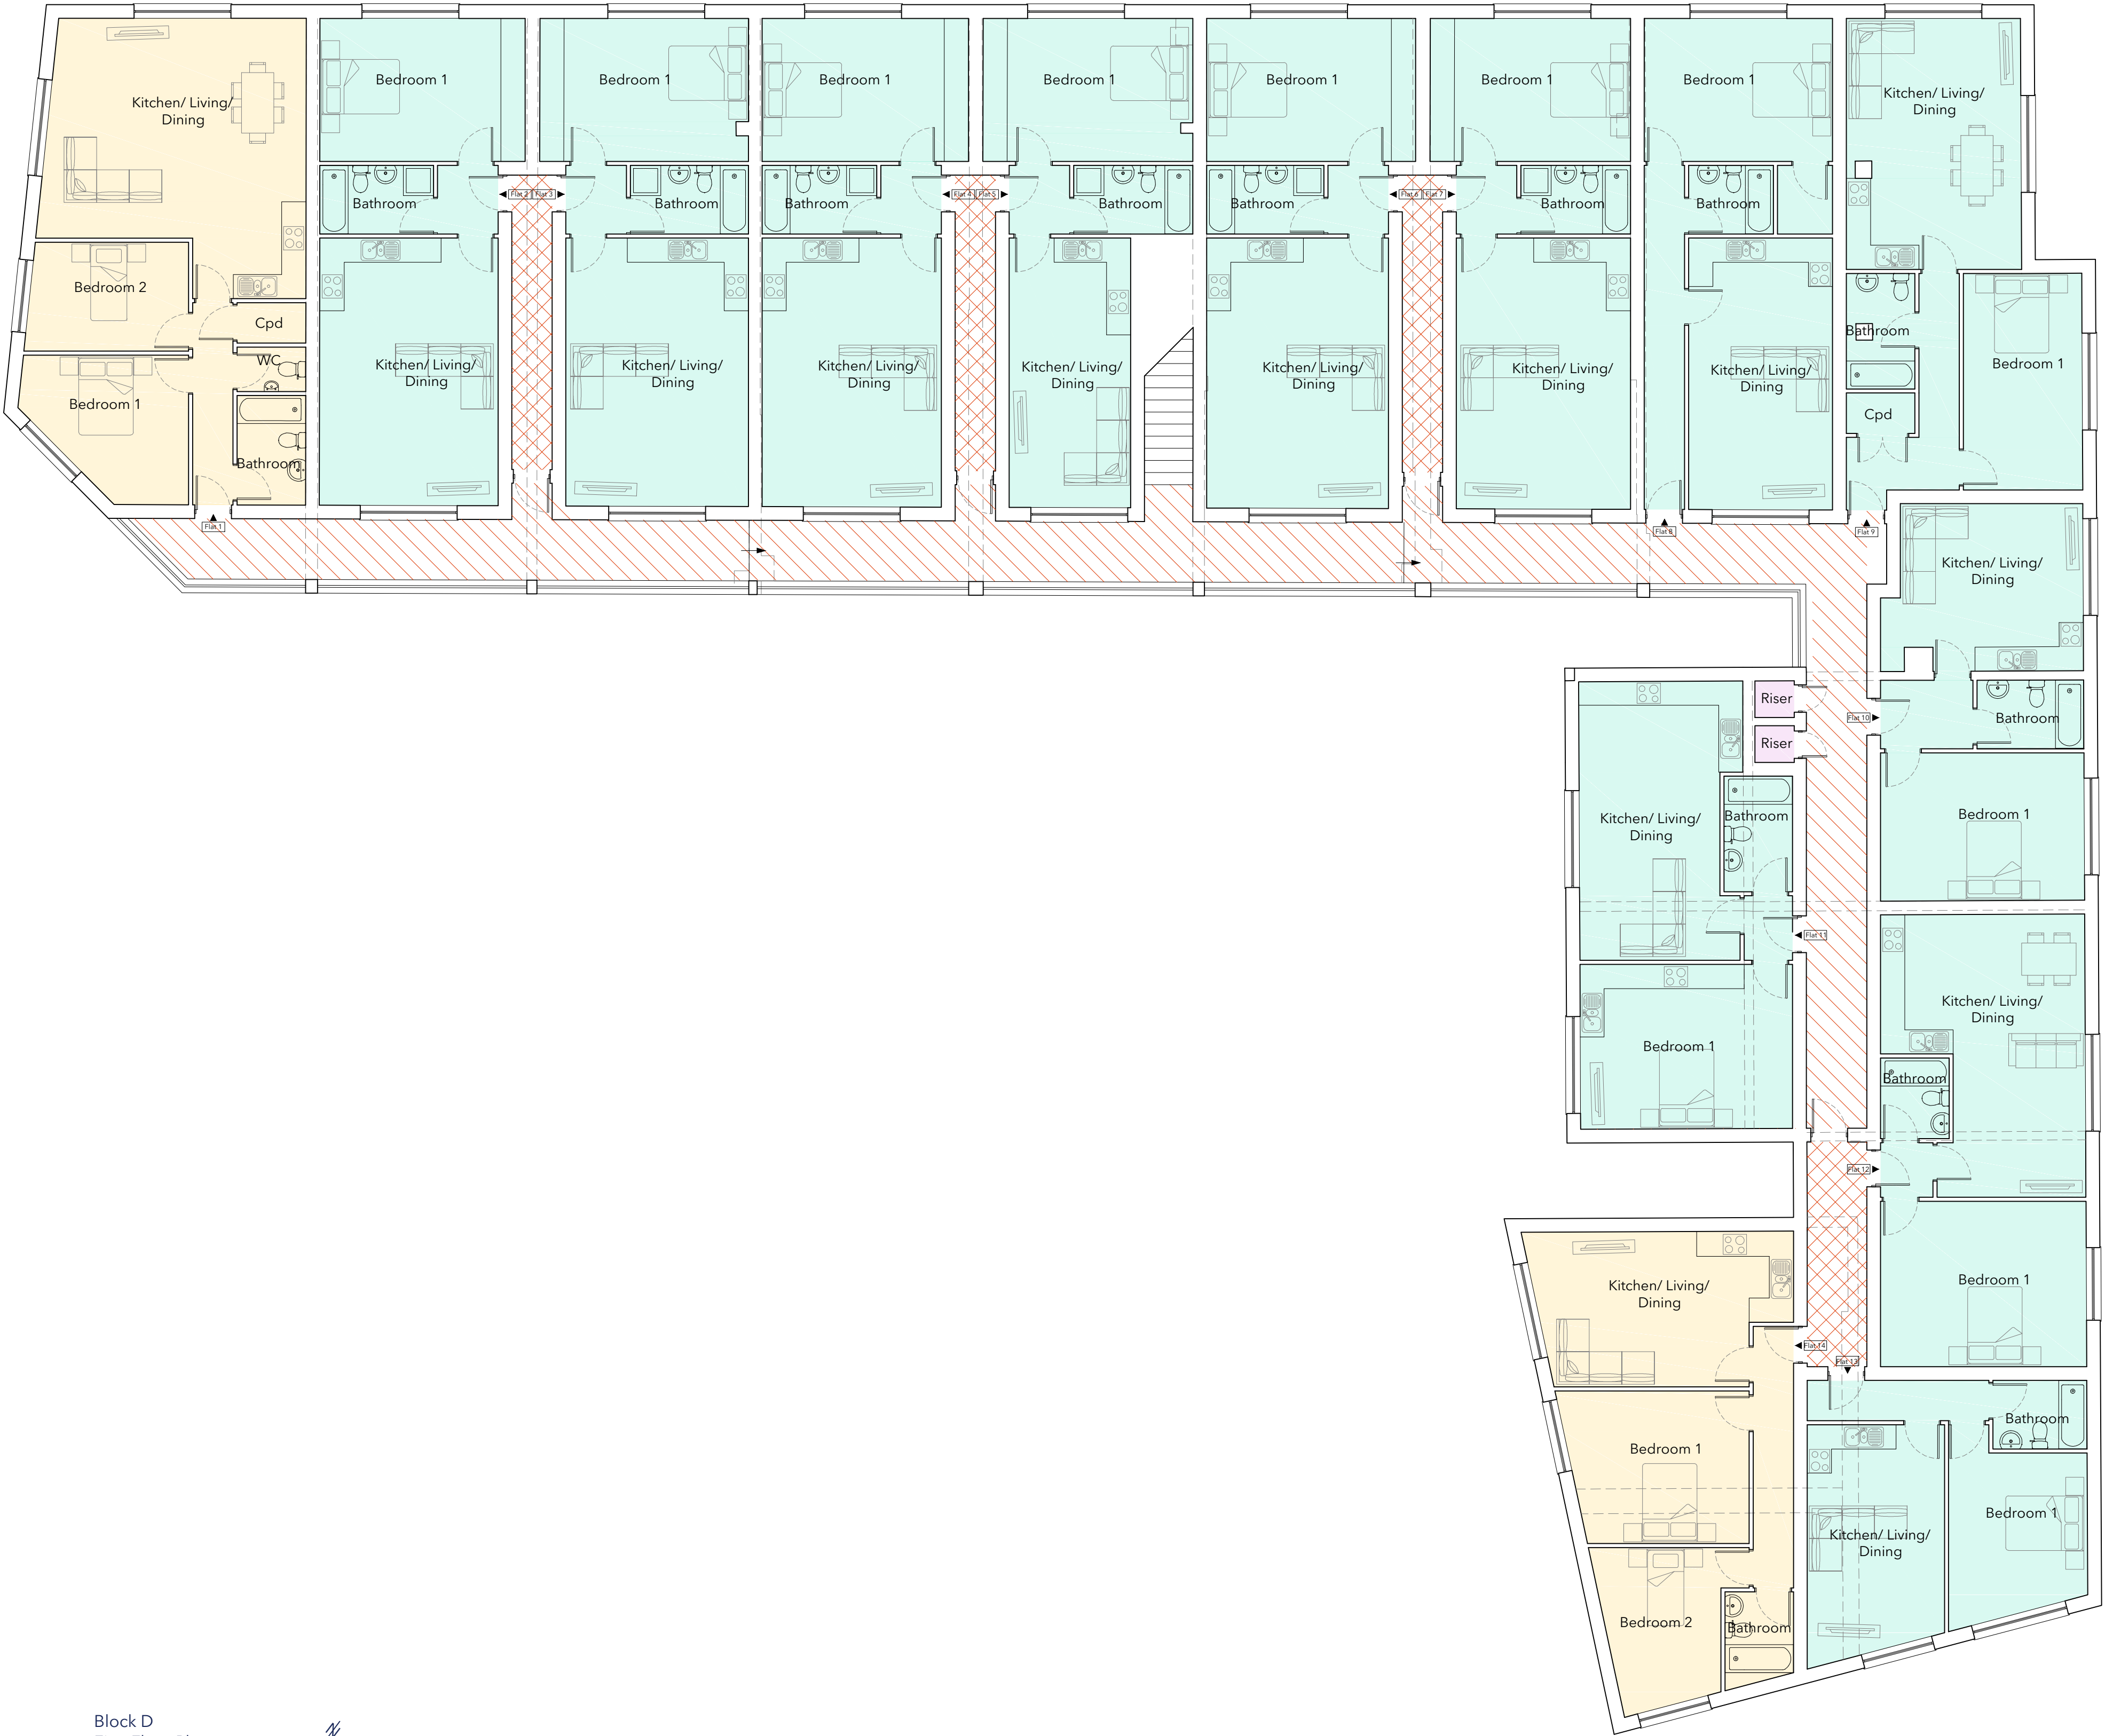

0 1m 2m 3m 4m 5m

No.	Description	Date

studio

t. 02382 542011
e. info@rs-studio.co.uk
w. www.rs-studio.co.uk

Drawing Title:
BLOCK D- First Floor Plan
AS PROPOSED

Project Title:
Wellington Way Shopping
Centre, Waterlooville,
PO7 7EB

Drawing No.:

1548-P-402

Date: February 2023

Scale: 1:100

Drawn: LD

Checked: RS

This drawing is the copyright of the company and must not be reproduced or used without permission. Annotated dimensions are to be taken in preference to scaled dimensions and site dimensions must be checked before work is commenced