




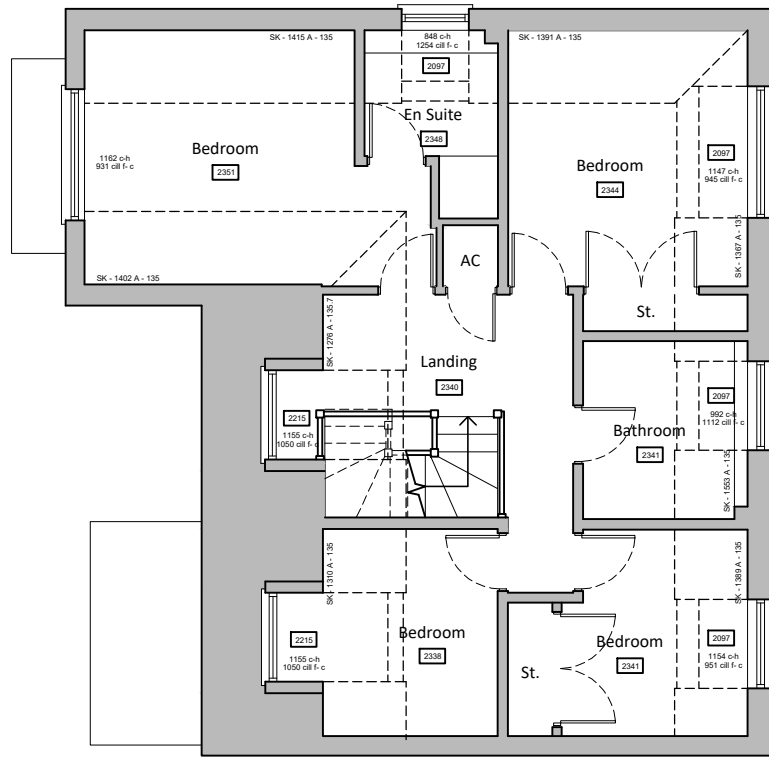


Existing first floor plan

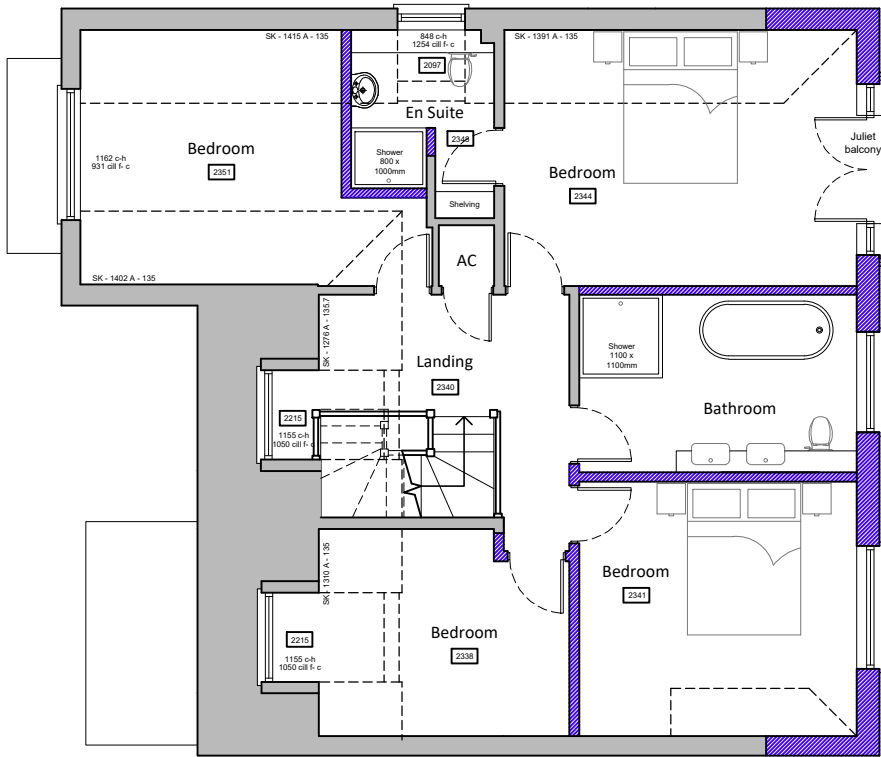


Proposed first floor plan

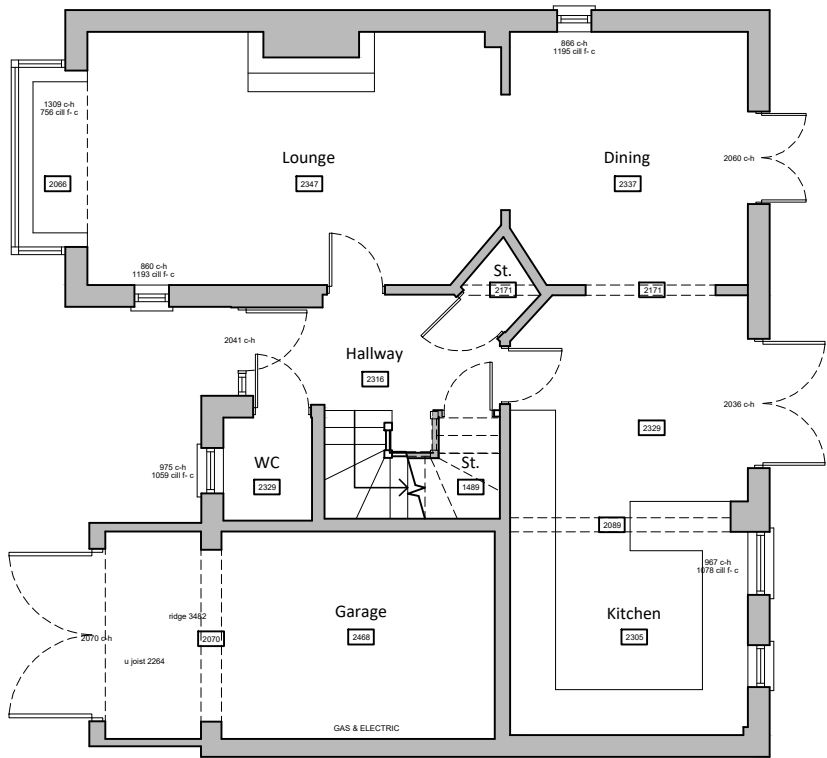


Existing ground floor plan

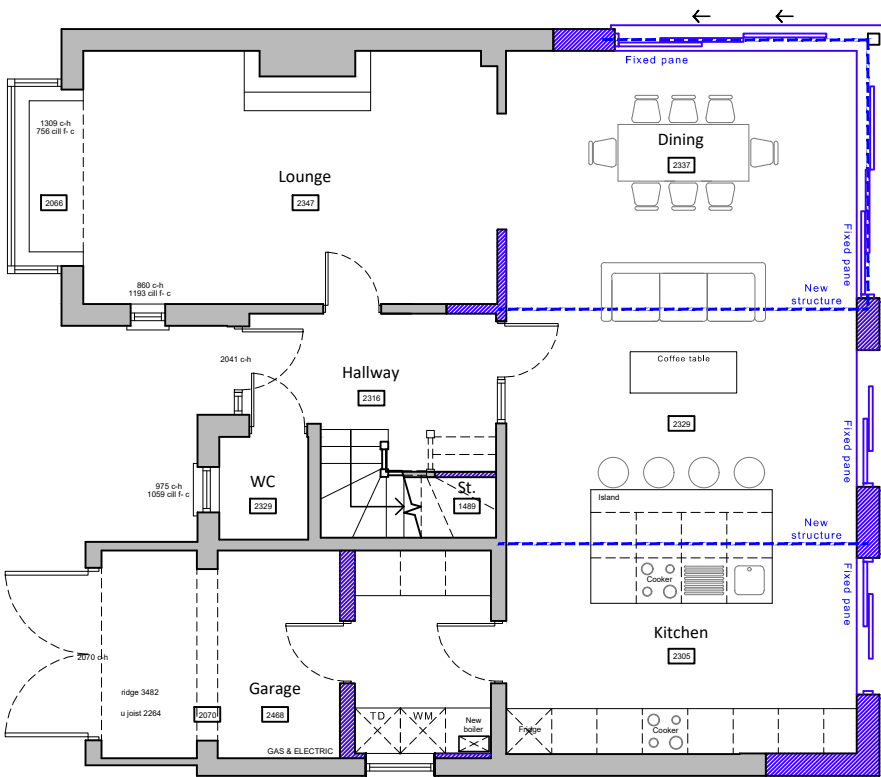

Proposed ground floor plan

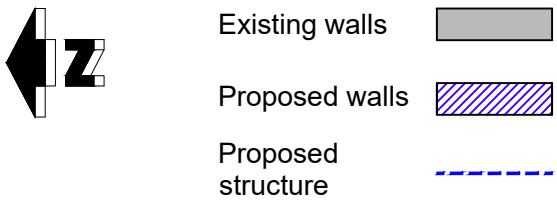

Existing & proposed floor plans scale 1:100

 

For MRS BRIDGE	Title EXISTING & PROPOSED FLOOR PLANS				Office Tel: 01243 933732 Email: admin@jb-architecturedesign.com Web: www.jb-architecturedesign.com
	Project PROPOSED EXTENSION AT 2a WOODBURY AVENUE, HAVANT, PO9 1RH	Date MARCH 2023	Drawn JB	Scale 1:100 @ A3	
		Job Number PL.689.23	Drawing Number -02	Checked - Revision C	

