

Project Details

Client Name Charlotte Holt and Luke Holly

Project Name Extension/Reno

Client Address 4 Pembury Road
Havant
PO92TS

Drawing Details

Sheet Name Elevations & Block Plan

Drawing number 202/01


Stage Planning

Date 15/05/2023


Drawn by AP

Scale @ A1 As indicated

Revisions

 

Scale Bar 1:100

 

Scale Bar 1:200

Notes


Do not scale except for planning purposes. Use figured dimensions only.

Contractor is responsible for taking all measurements on site including all fabricated items.

This drawing is subject to copyright and must not be reproduced without the consent of Forty Four Properties Ltd.



1 Front Elevation Existing
1 : 100

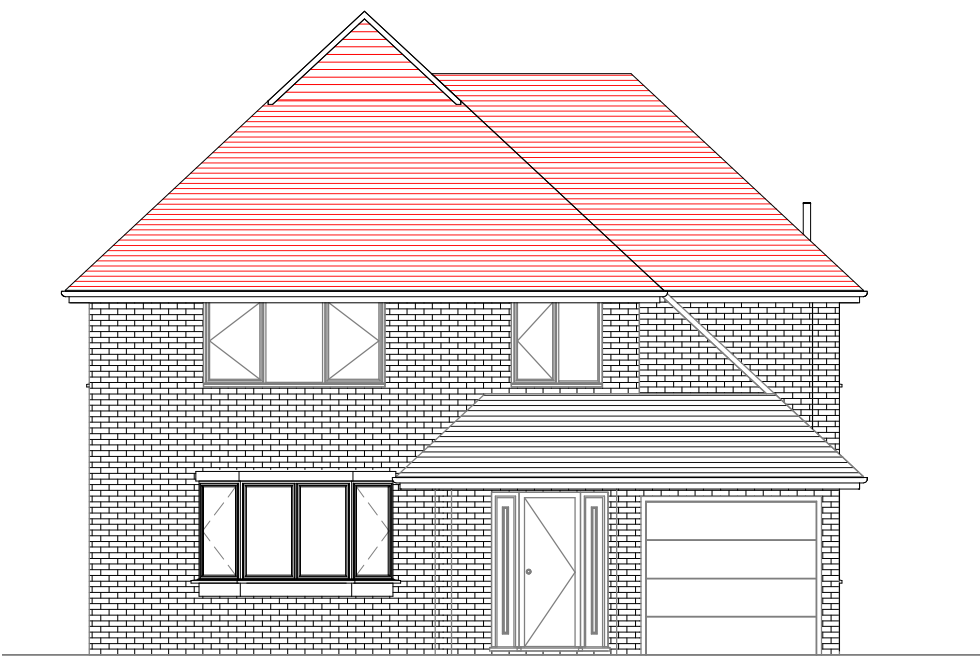


2 Front Elevation Proposed
1 : 100




3 Rear Elevation Existing
1 : 100




4 Rear Elevation Proposed
1 : 100

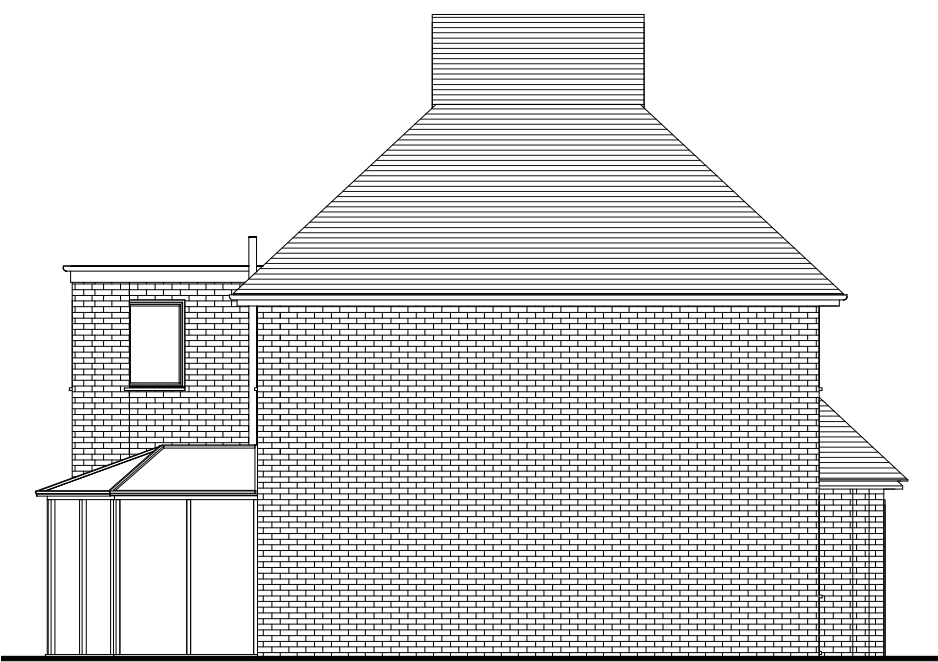


5 West Elevation Existing
1 : 100

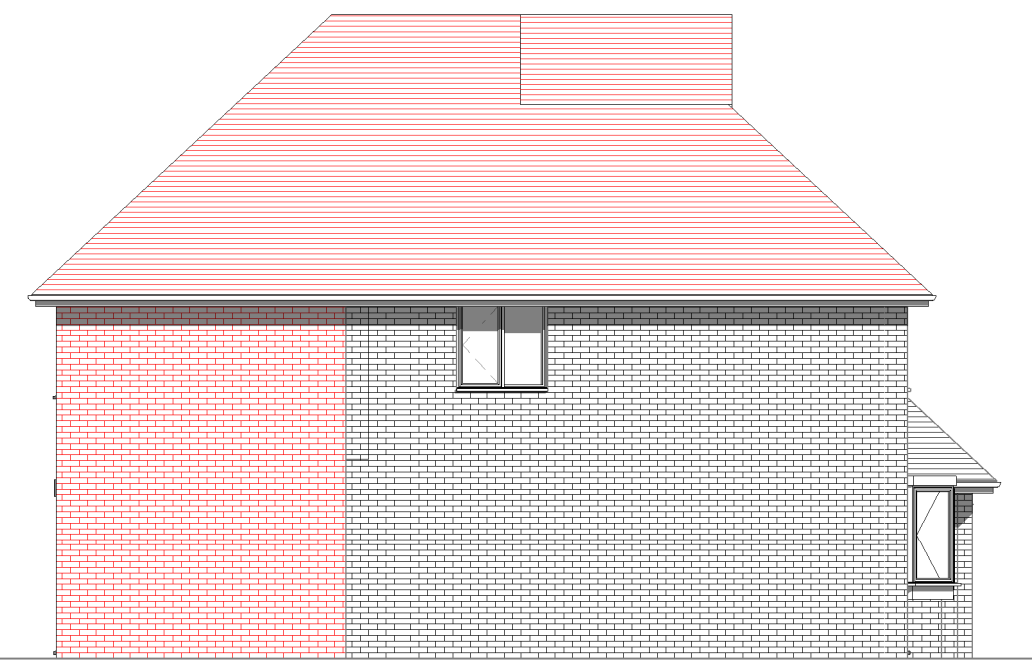


6 West Elevation Proposed
1 : 100

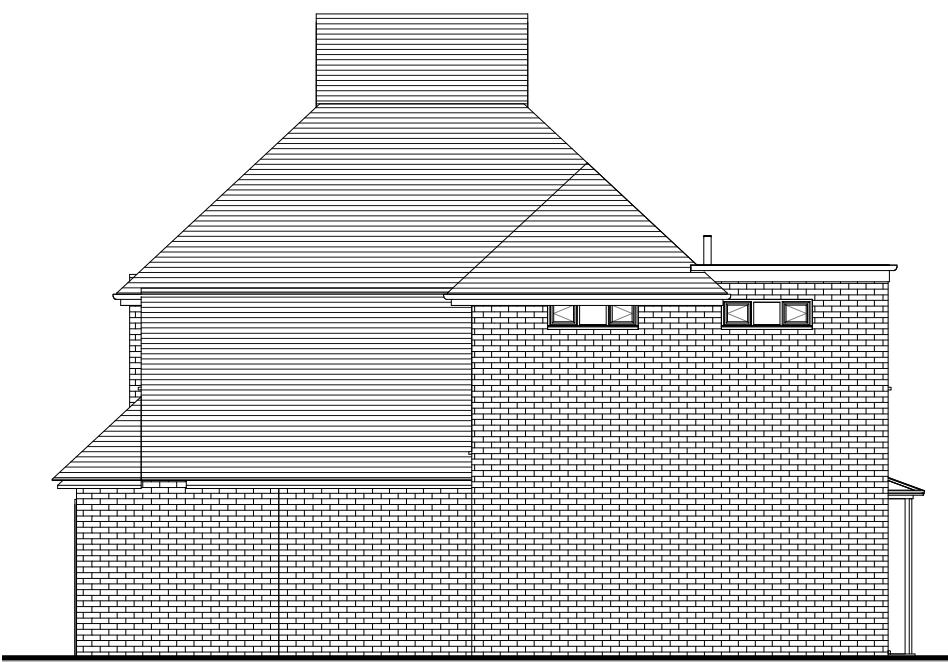

7 East Elevation Existing
1 : 100

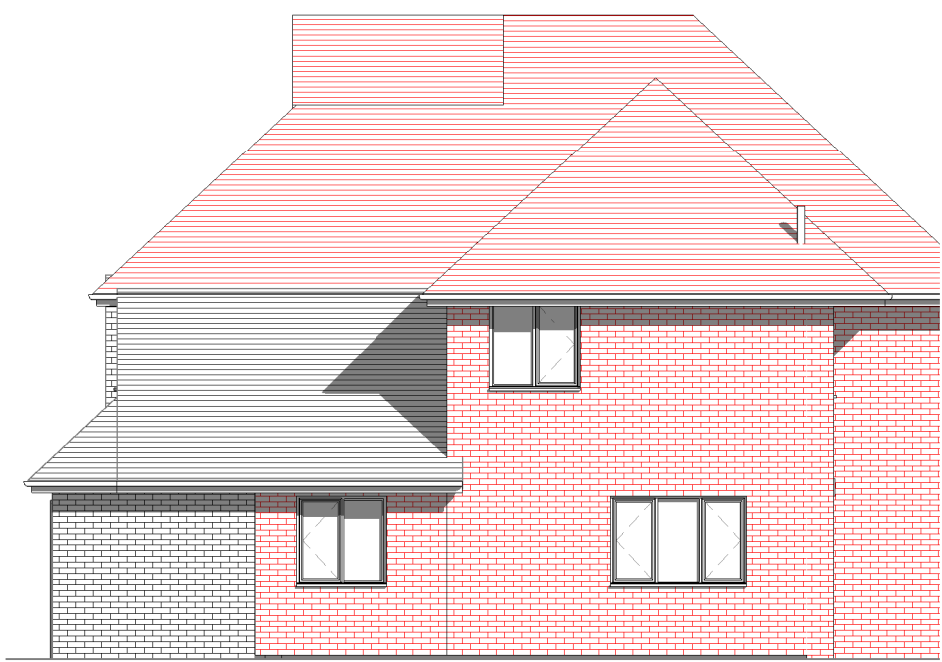

8 East Elevation Proposed
1 : 100

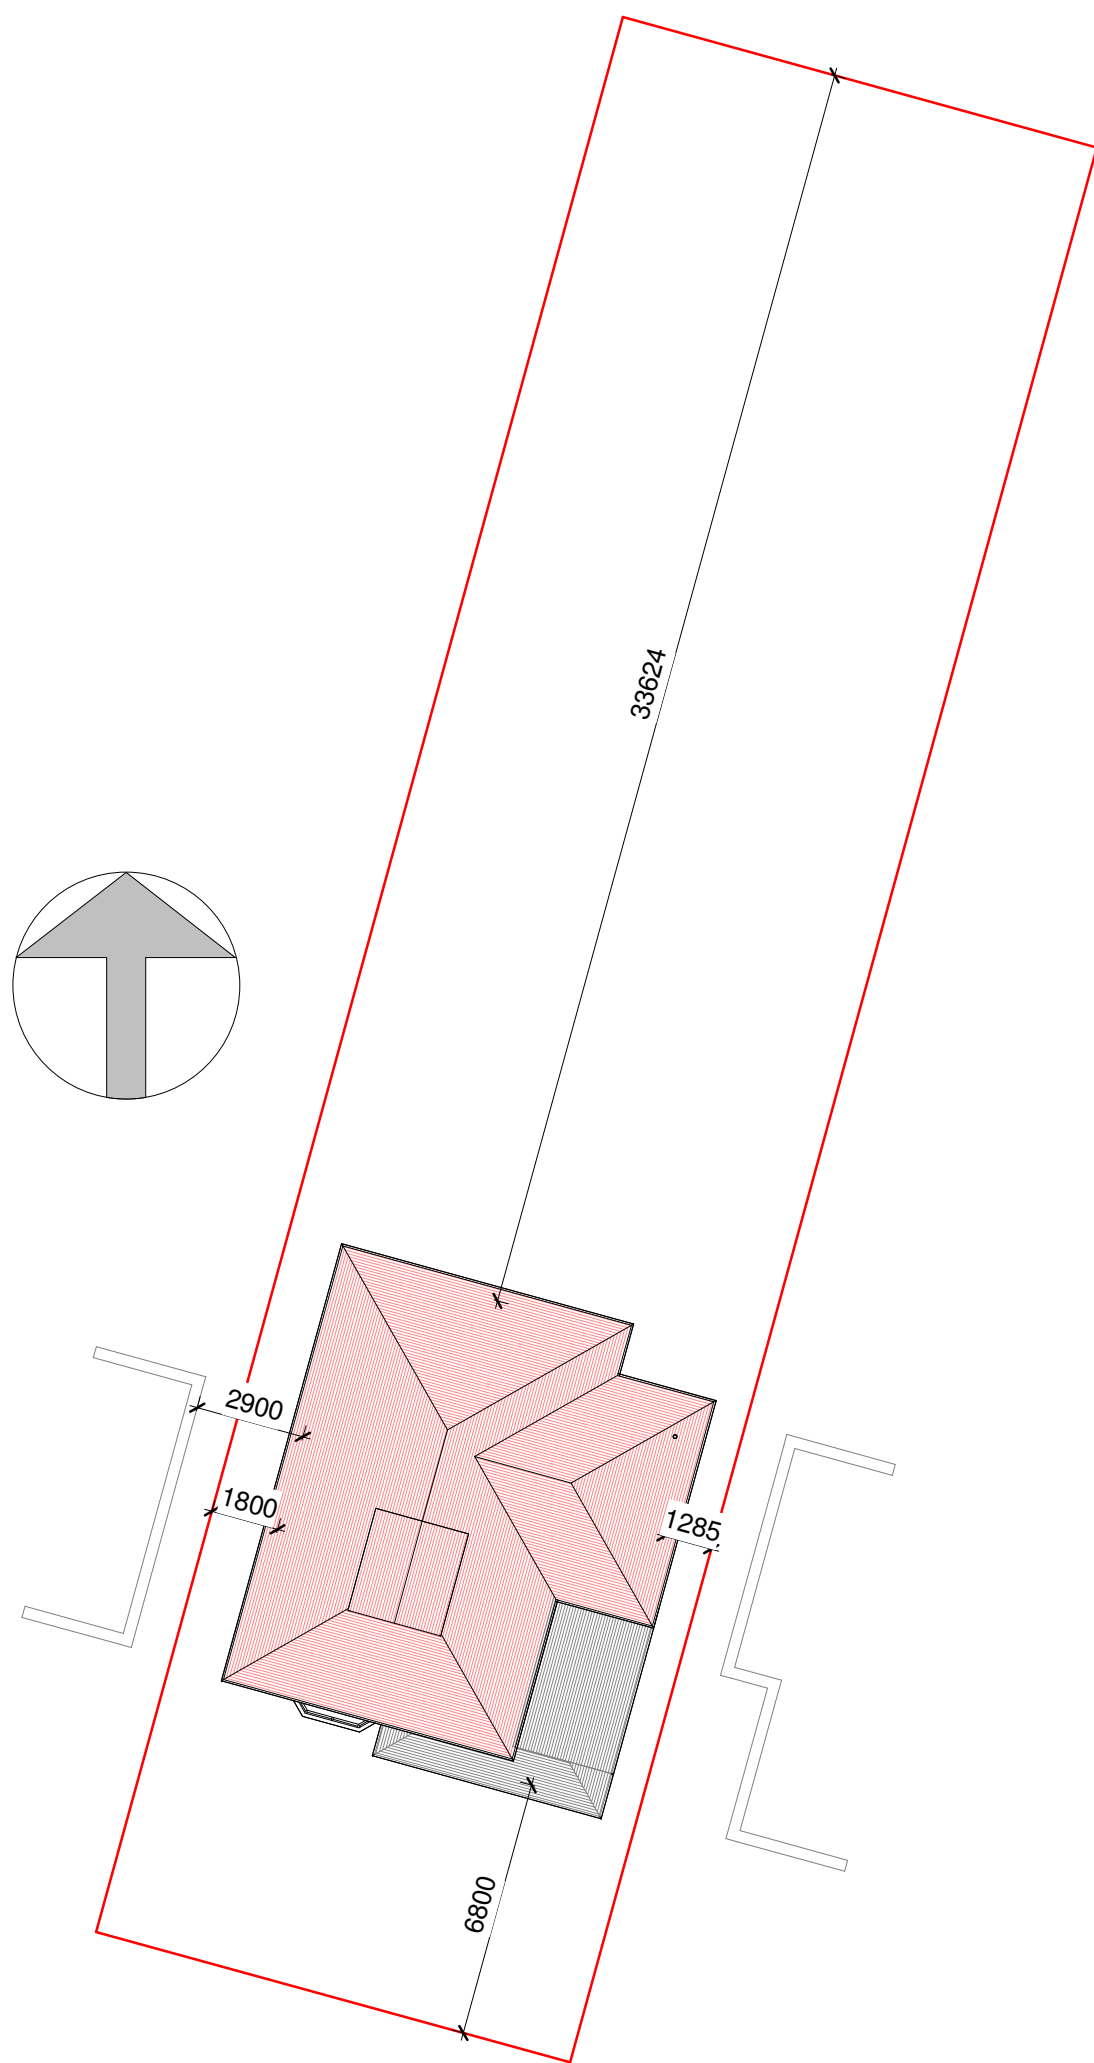

9 Block Plan Proposed
1 : 200