



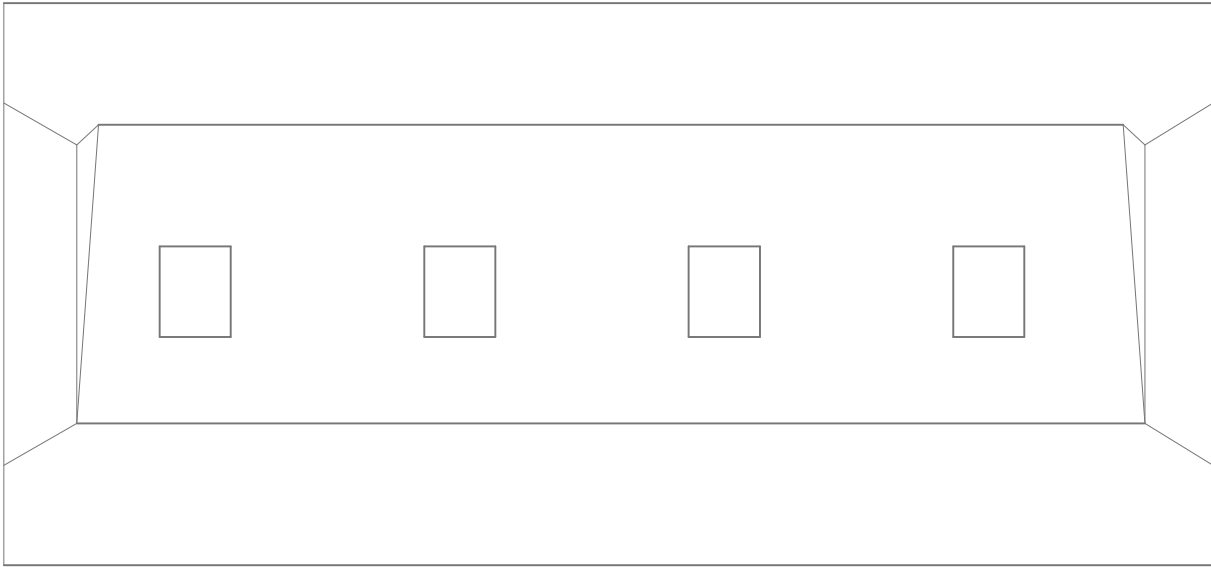

Insitu ground bearing concrete slab with finished level approximately 375mm above existing ground level.
The slab is 250mm on a compacted stone layer a minimum 200mm.

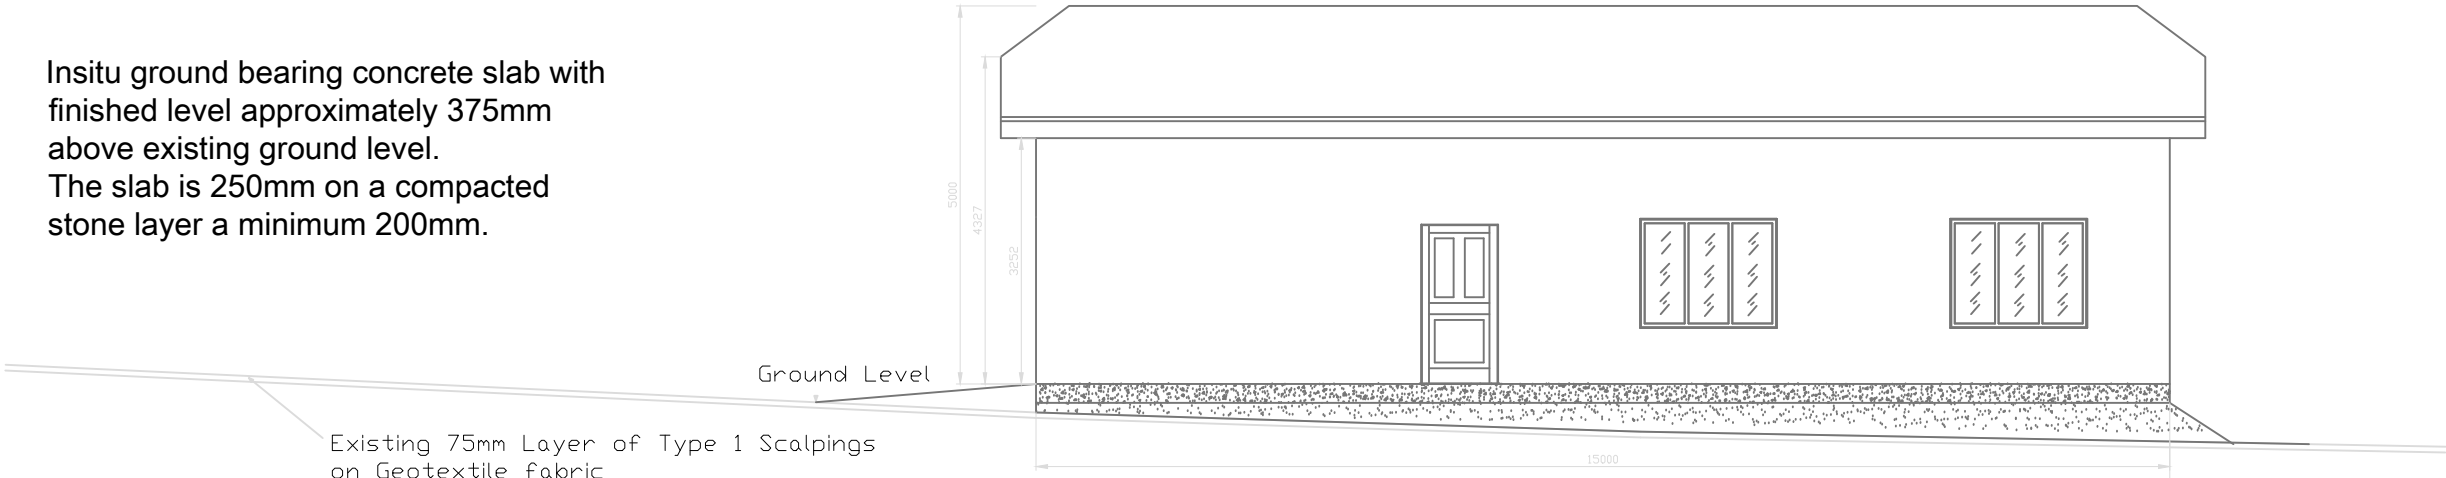

SOUTH ELEVATION

Date	20.11.23	Drawn	EM	Checked by		Date checked		Client	Mr&Mrs MILLERS
Scale	1/100	Drawing title			Proposed Elevations South			Project	Boat shed
	105/28							Address	8 Northlands Park Emsworth,Hants,PO10 7EY

Merco Place Ltd

8 Northlands Park,
Emsworth, Hampshire
PO10 7EYTel: 01243378222
www.mercoplace.co.uk