



Part south
(side) elevation

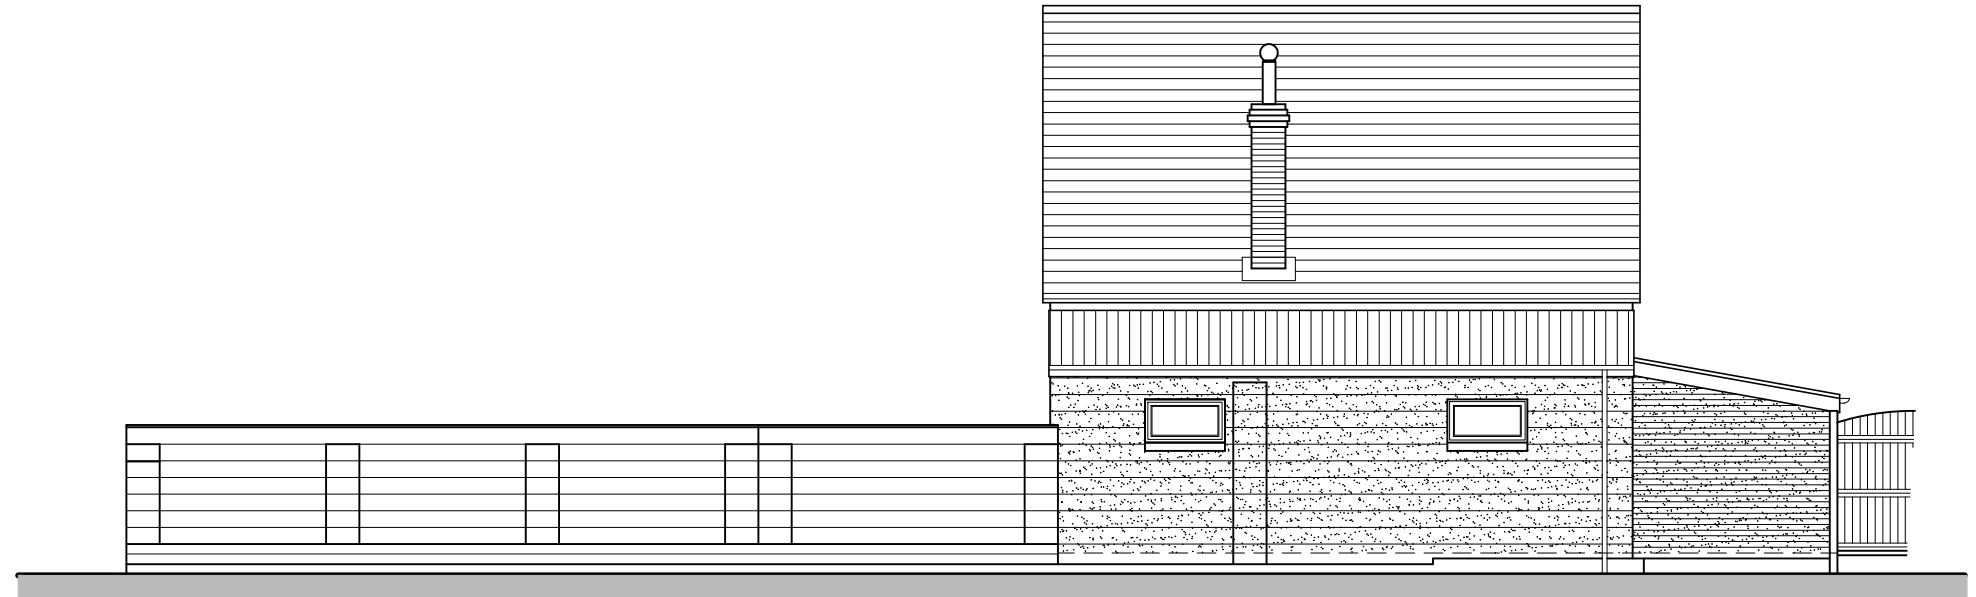


North (side) elevation

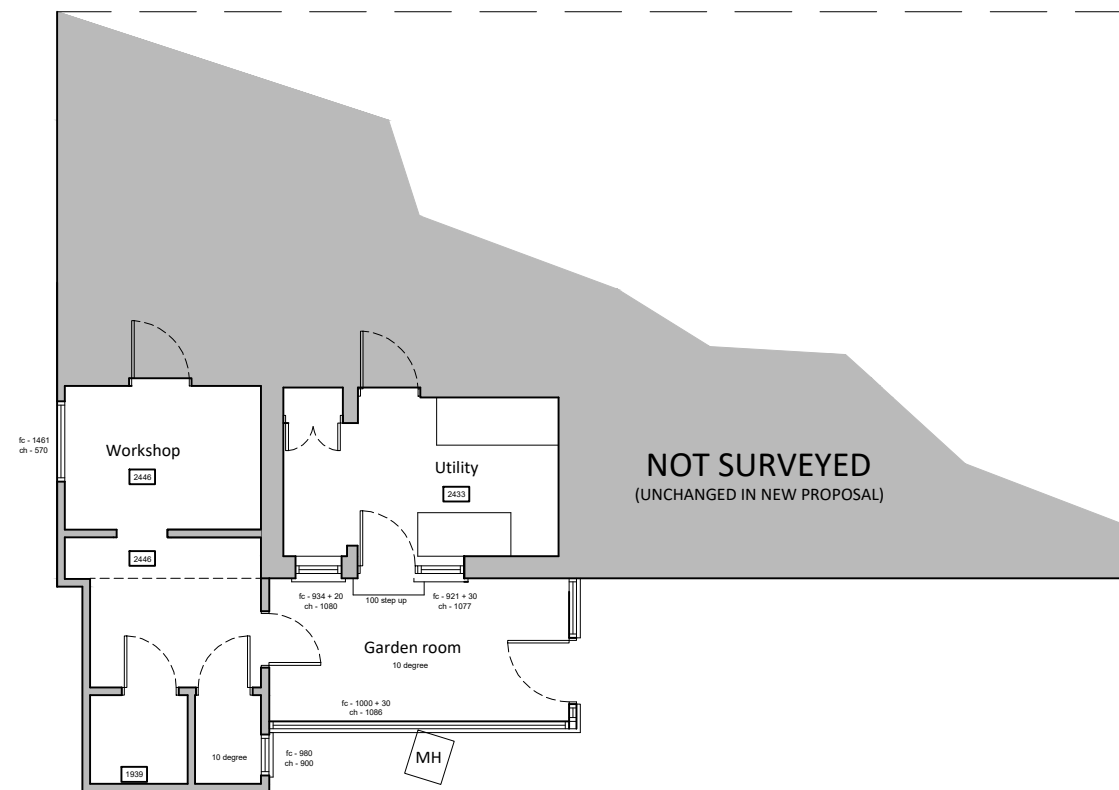

Existing (part) ground floor plan scale 1:100



West (rear) elevation

 

For MRS RICHARDSON	Title EXISTING (PART) FLOOR PLAN & ELEVATIONS			Office Tel: 01243 933732
Project PROPOSED EXTENSIONS AT 145 HAVANT ROAD, HAYLING ISLAND PO11 0LE	Date FEB 2023	Drawn JB	Scale 1:100 @ A3	Checked -
	Job Number PL677.23	Drawing Number -01	Revision A	Email: admin@jb-architecturedesign.com Web: www.jb-architecturedesign.com

