




1 West Elevation - Units 1 - 3
1 : 100

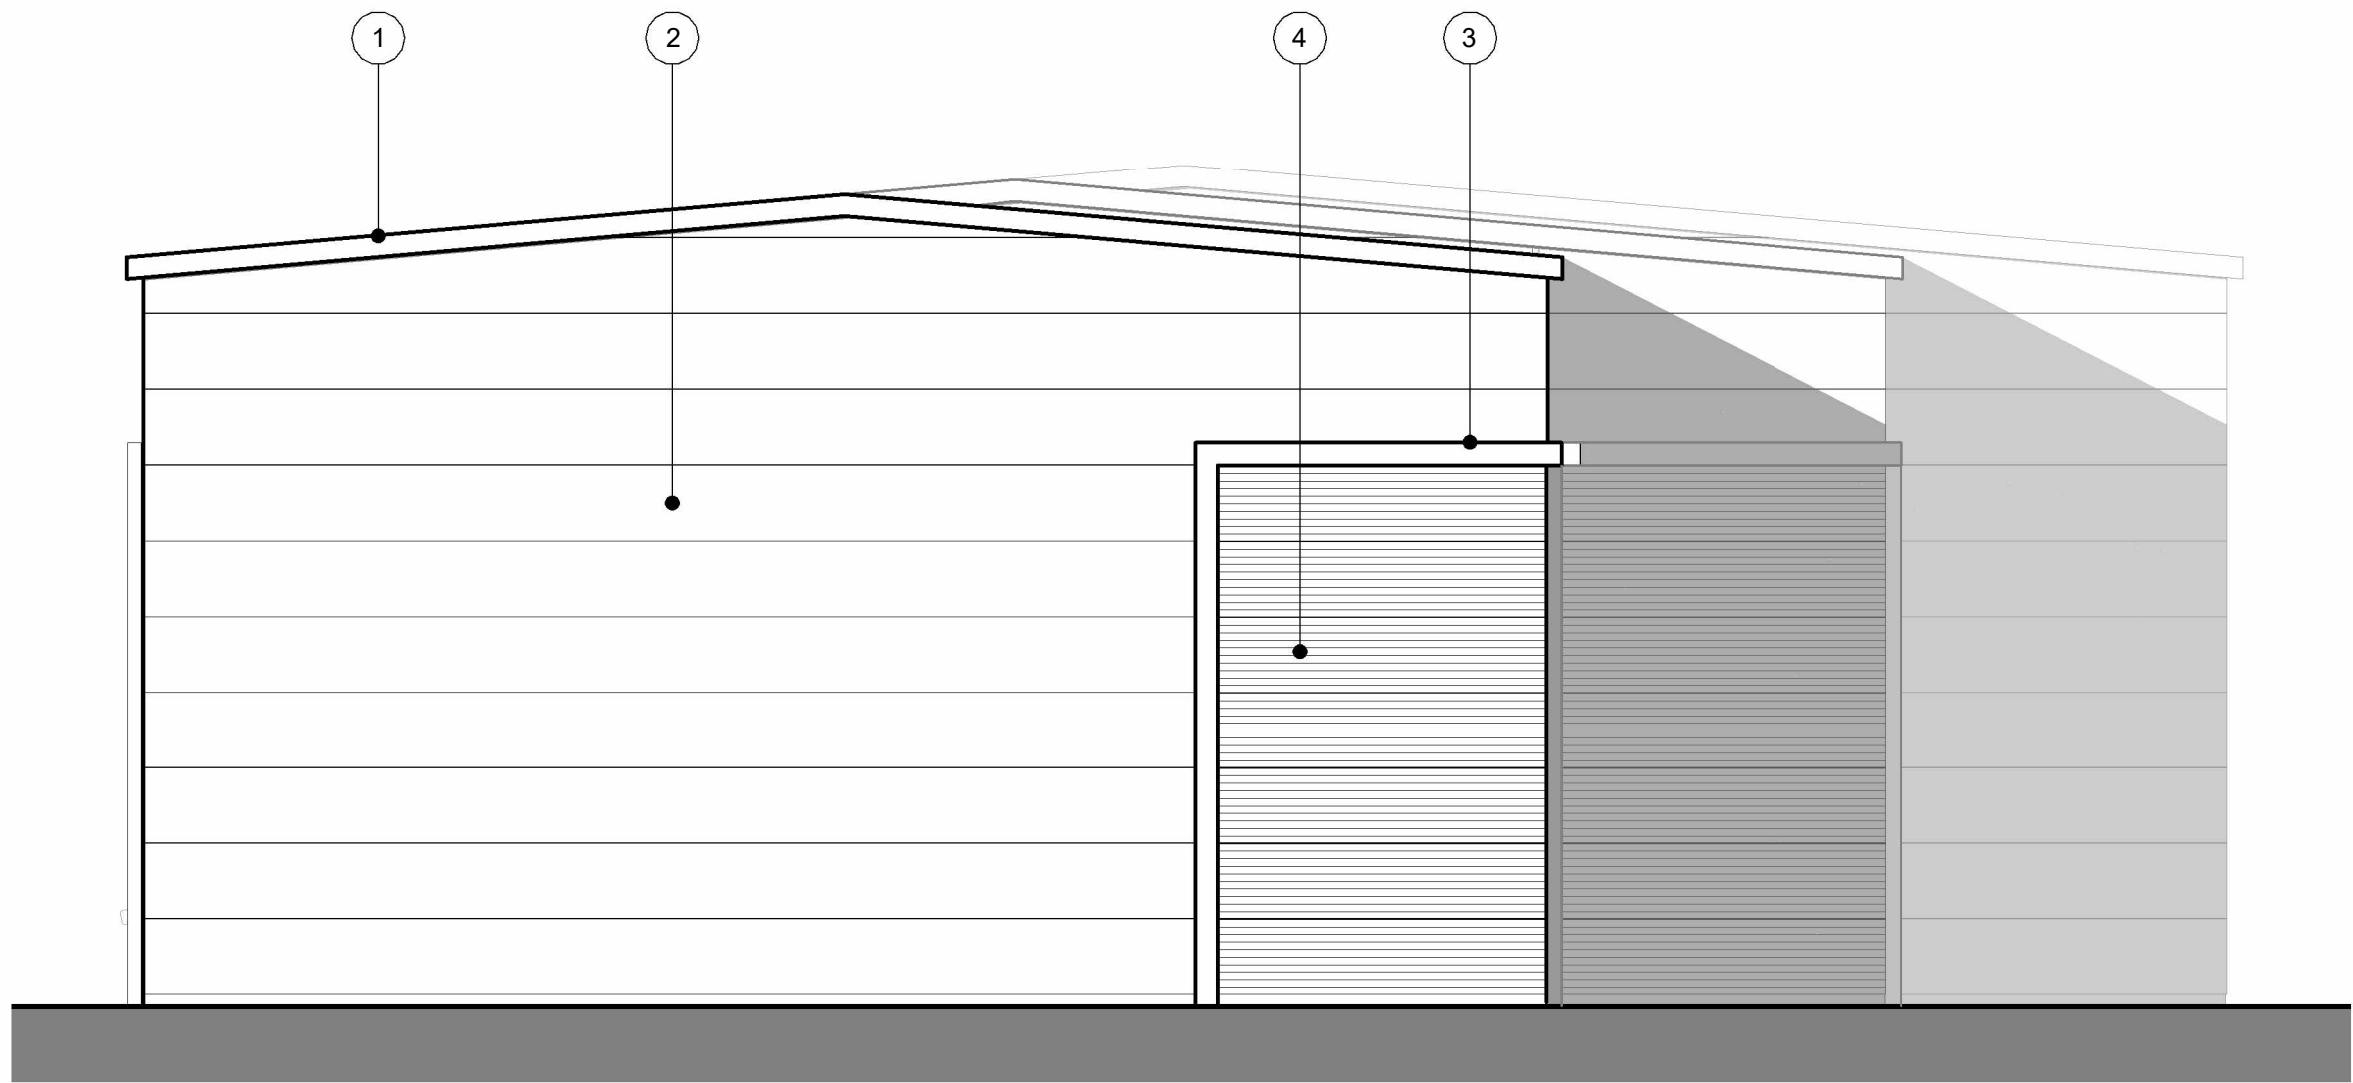

2 North Elevation - Units 1 - 3
1 : 100

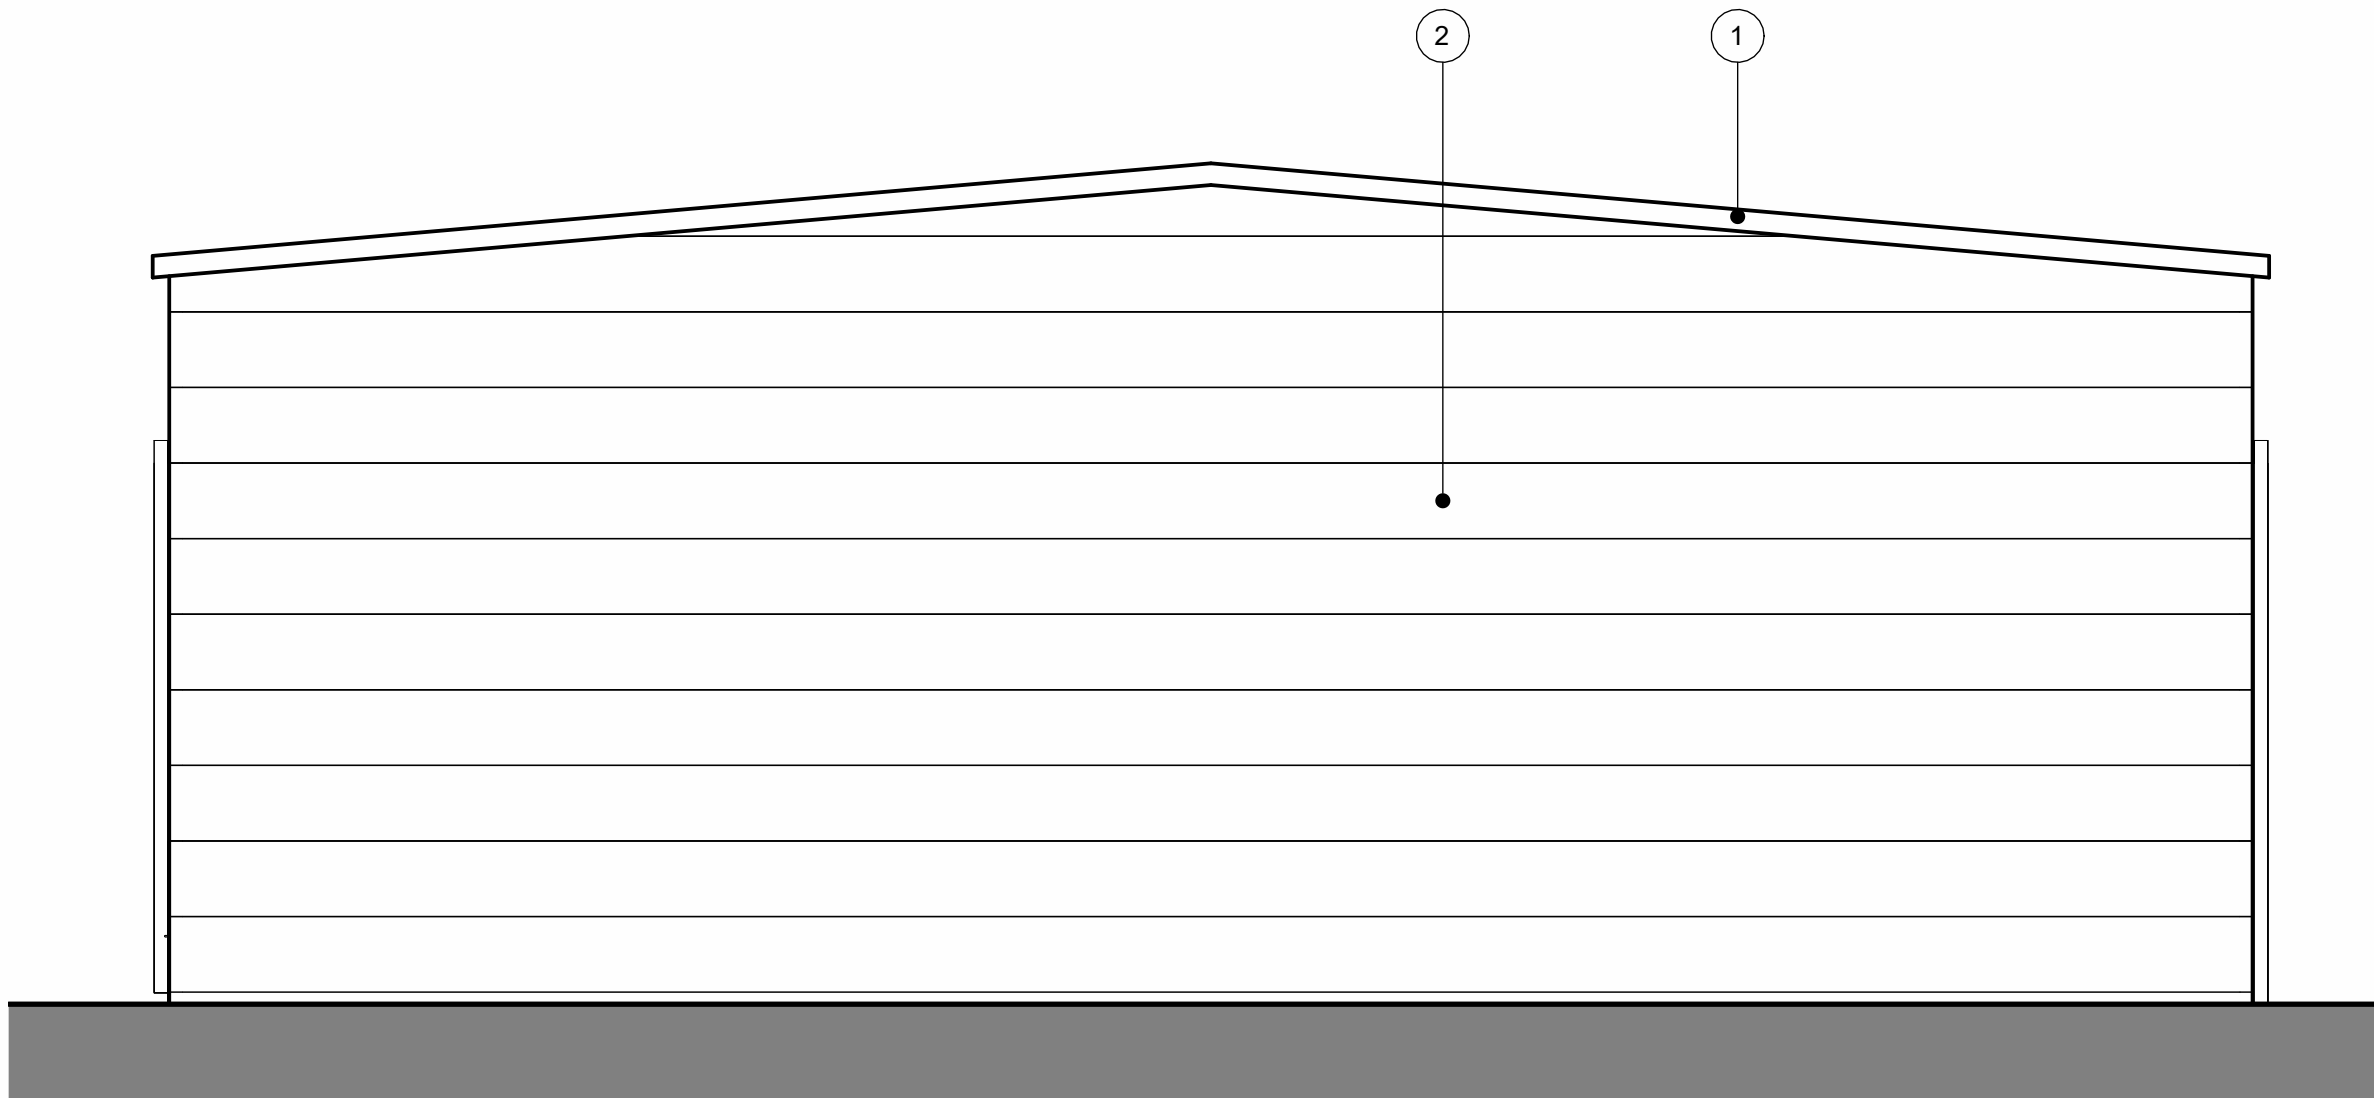

3 South Elevation - Units 1 - 3
1 : 100

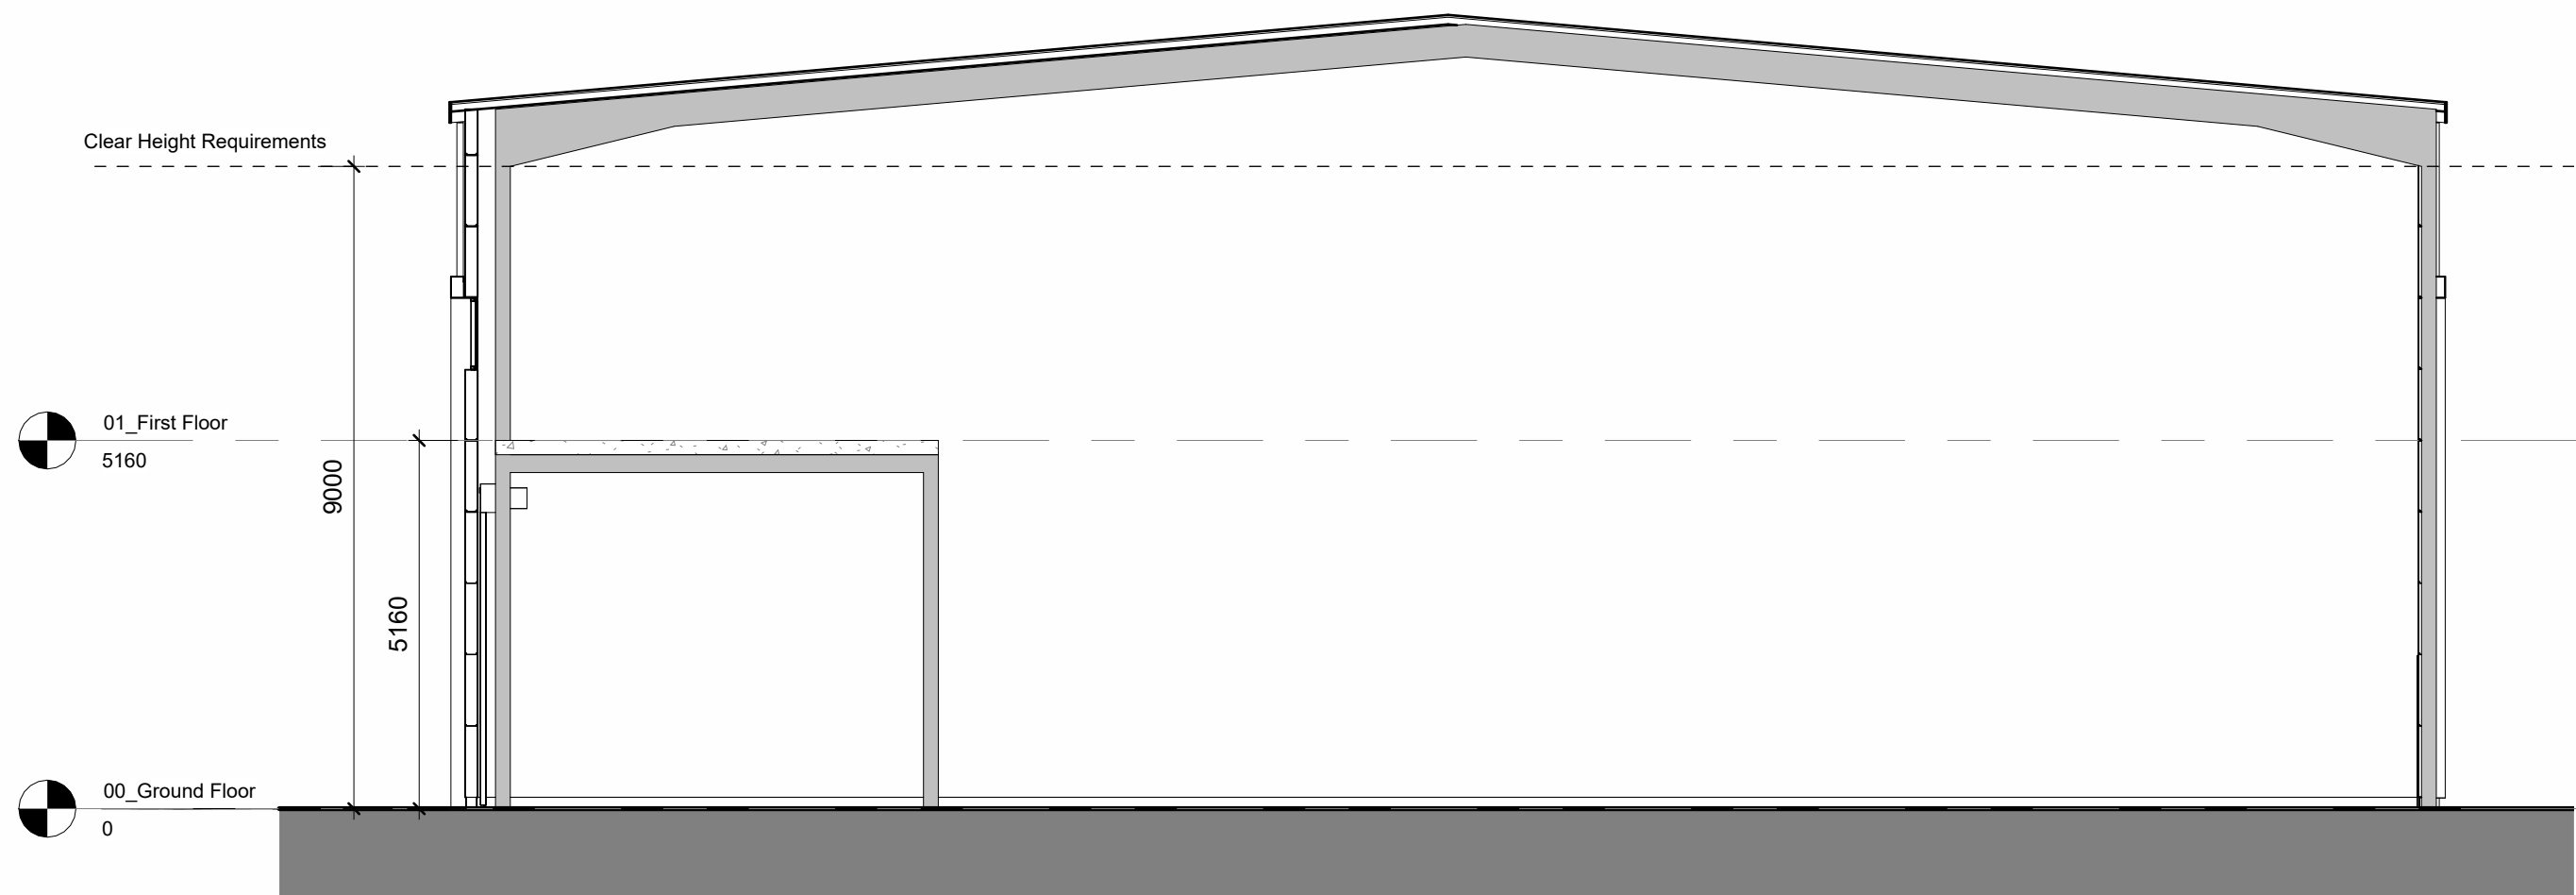

4 Section
1 : 100



Please Note:

This drawing can only be scaled for planning purposes. Dimensions to be checked on site and any discrepancies are to be highlighted to the Architect prior to construction.


Topographical / Ordnance Survey information shown has been prepared by a third party. HGP accept no responsibility for accuracy or completeness of the survey.

This drawing is to be read in conjunction with all other project drawings, construction notes and / or project specifications including those by other project consultants and specialists. All discrepancies should be reported immediately.

Design subject to detail development / approval. Measurements and accommodation schedules subject to amendments following coordinated input by others. Costings cannot be finalised until approval / confirmation by relevant authorities and Client.

Material Legend

- 1 - Metal insulated cladding panels, colour Goosewing Grey, with integrated rooflights.
- 2 - Metal insulated flat cladding panels, colour Merlin Grey.
- 3 - Feature polyester powder coated box aluminium flashing, colour Umber Grey RAL 7022.
- 4 - Metal insulated micro rib cladding panels, colour Bronze Metallic.
- 5 - Polyester powder coated windows and glazed entrance doors, colour Umber Grey RAL 7022.
- 6 - Insulated roller shutter loading door, Umber Grey RAL 7022.
- 7 - Polyester powder coated aluminium rainwater pipe, colour Black.
- 8 - Polyester powder coated solid metal escape door, Umber Grey RAL 7022.

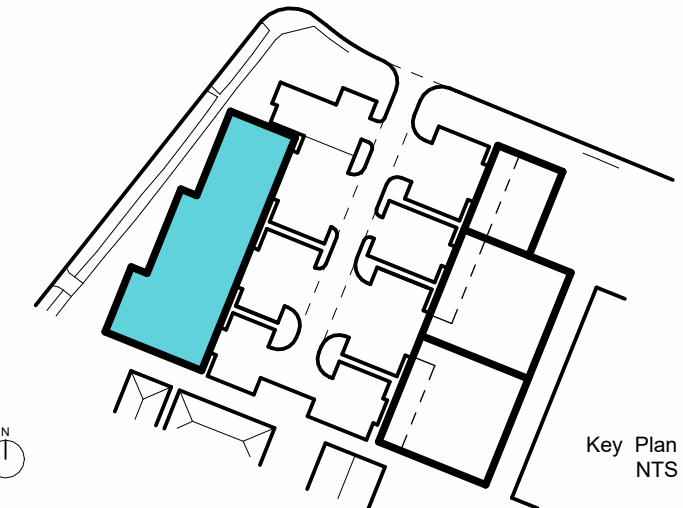

P3	Building height reduced by 1m.	14.06.23	NC	LM
P2	Drawing issued for planning	07.10.22	NC	LM
P1	First issue, for Review and comment	30.09.22	NC	LM
Rev.	Description	DATE	DB	CB

Units 1-3 - Elevations and Section

PROJECT NEW LANE, HAVANT	JOB NO. 22.015
SCALE As indicated@ A1	DATE Sept. 2022
DRAWN BY/CHECKED BY AP /LM	REVISION P3
DWG# 22.015_HGP_XX_00_DR_A_0013	STATUS PLANNING

hgp