


Project Details

Client Name	Beardsley
Project Name	Extension
Client Address	41 Havant Road, Emsworth

Drawing Details

Sheet Name	Elevations
Drawing number	196/01
Date	Issue Date
Drawn by	AP
Checked by	AP
Scale @ A1	1 : 100

Revisions

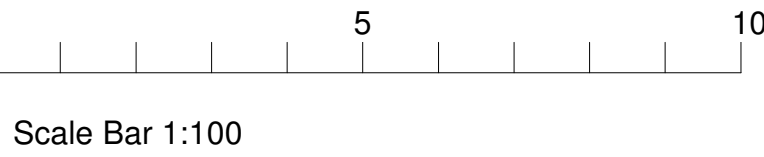

Notes

Do not scale except for planning purposes. Use figured dimensions only.

Contractor is responsible for taking all measurements on site including all fabricated items.


This drawing is subject to copyright and must not be reproduced without the consent of Forty Four Properties Ltd.




1 Front Elevation Existing
1 : 100




2 Front Elevation Proposed
1 : 100

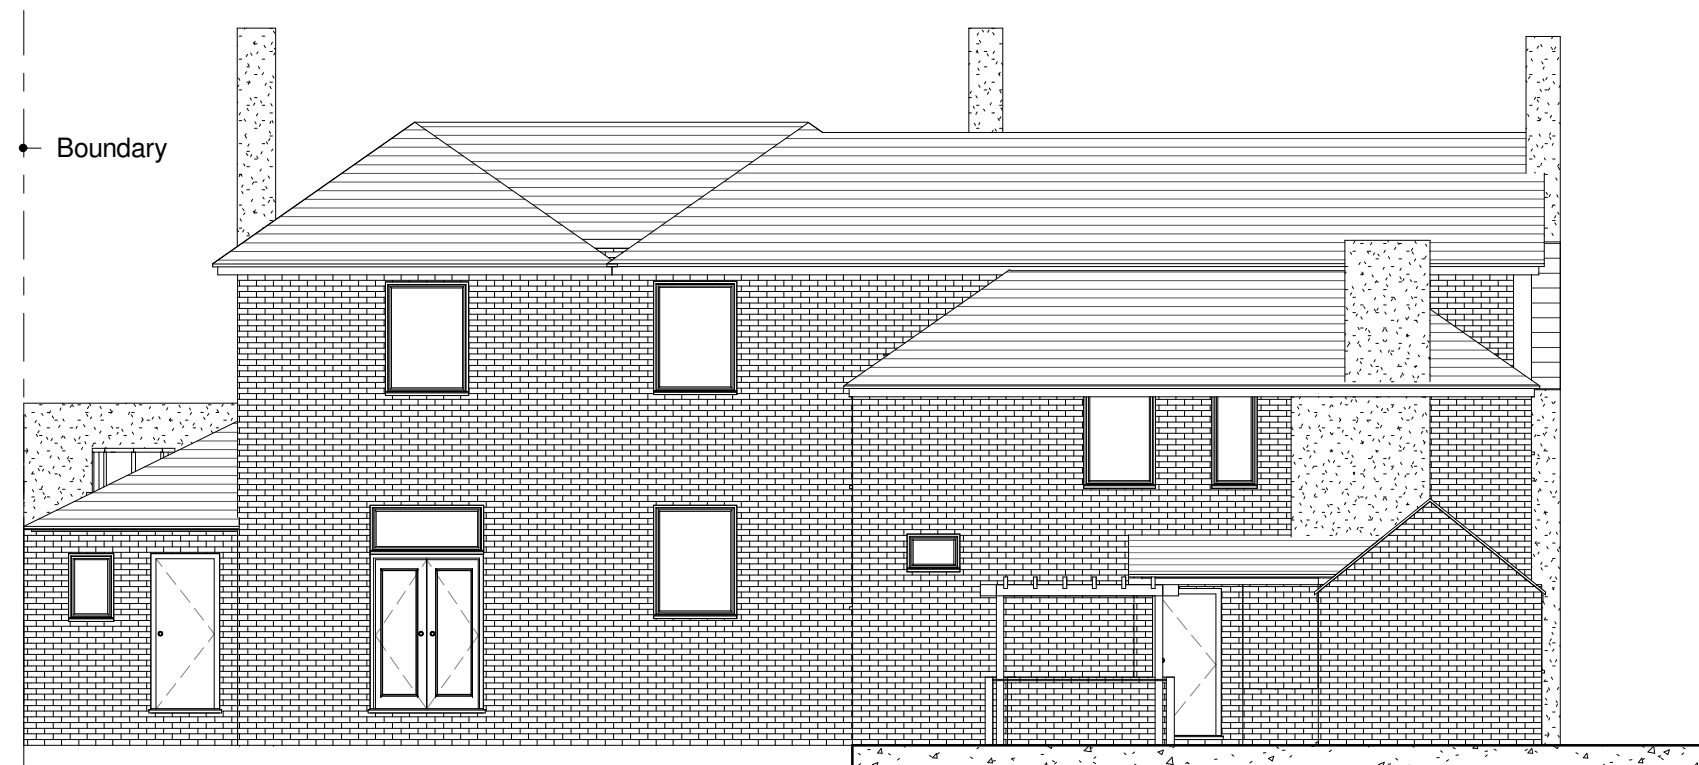


3 Rear Elevation Existing
1 : 100

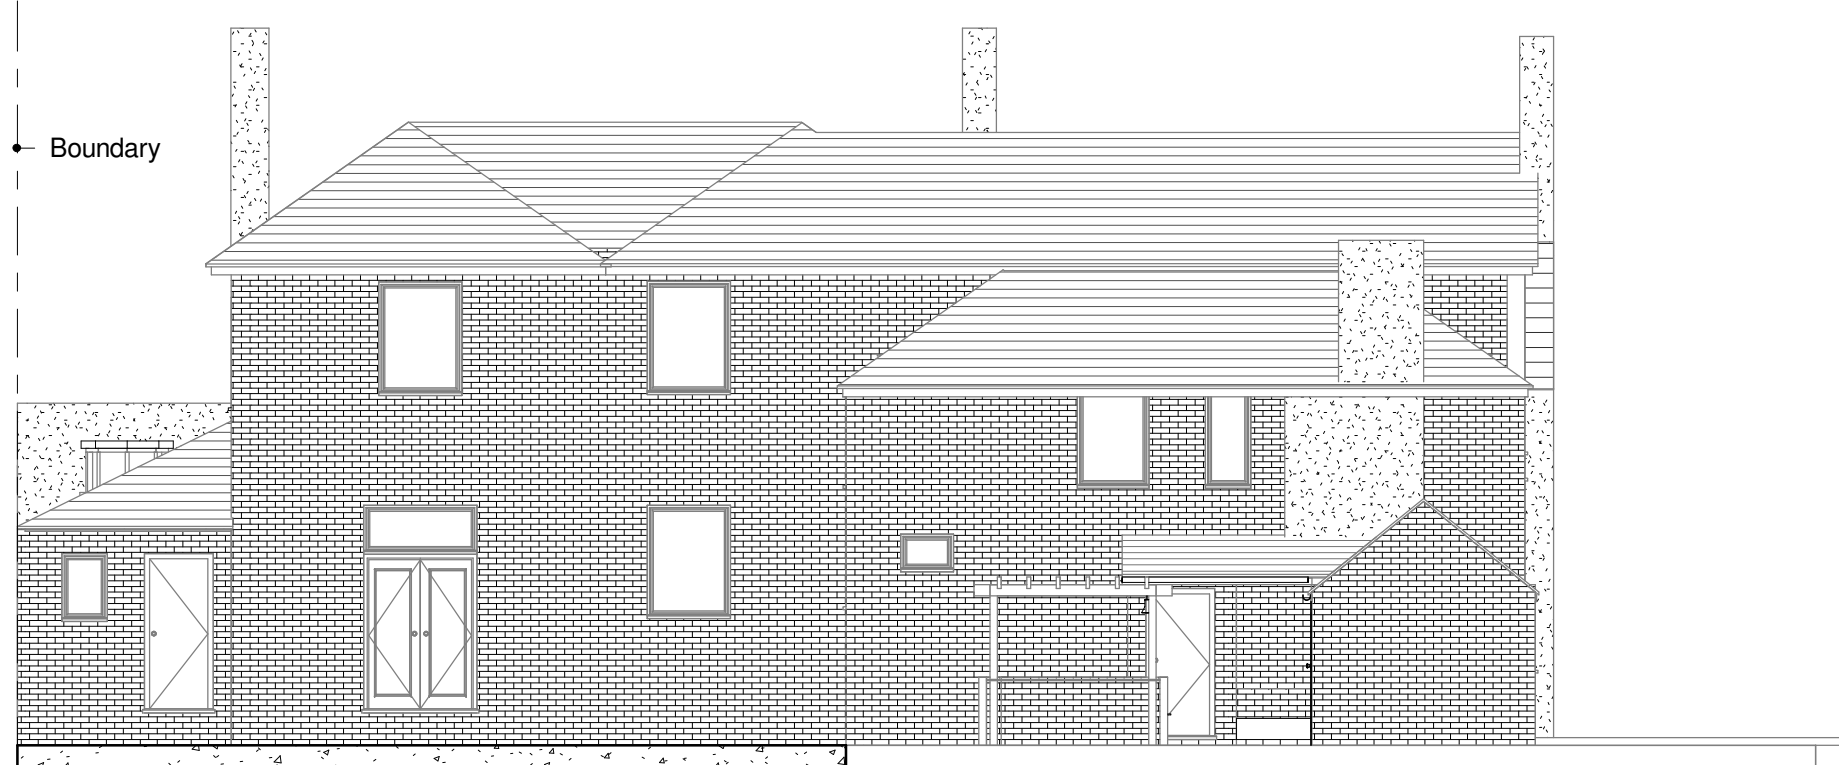

4 Rear Elevation Proposed
1 : 100

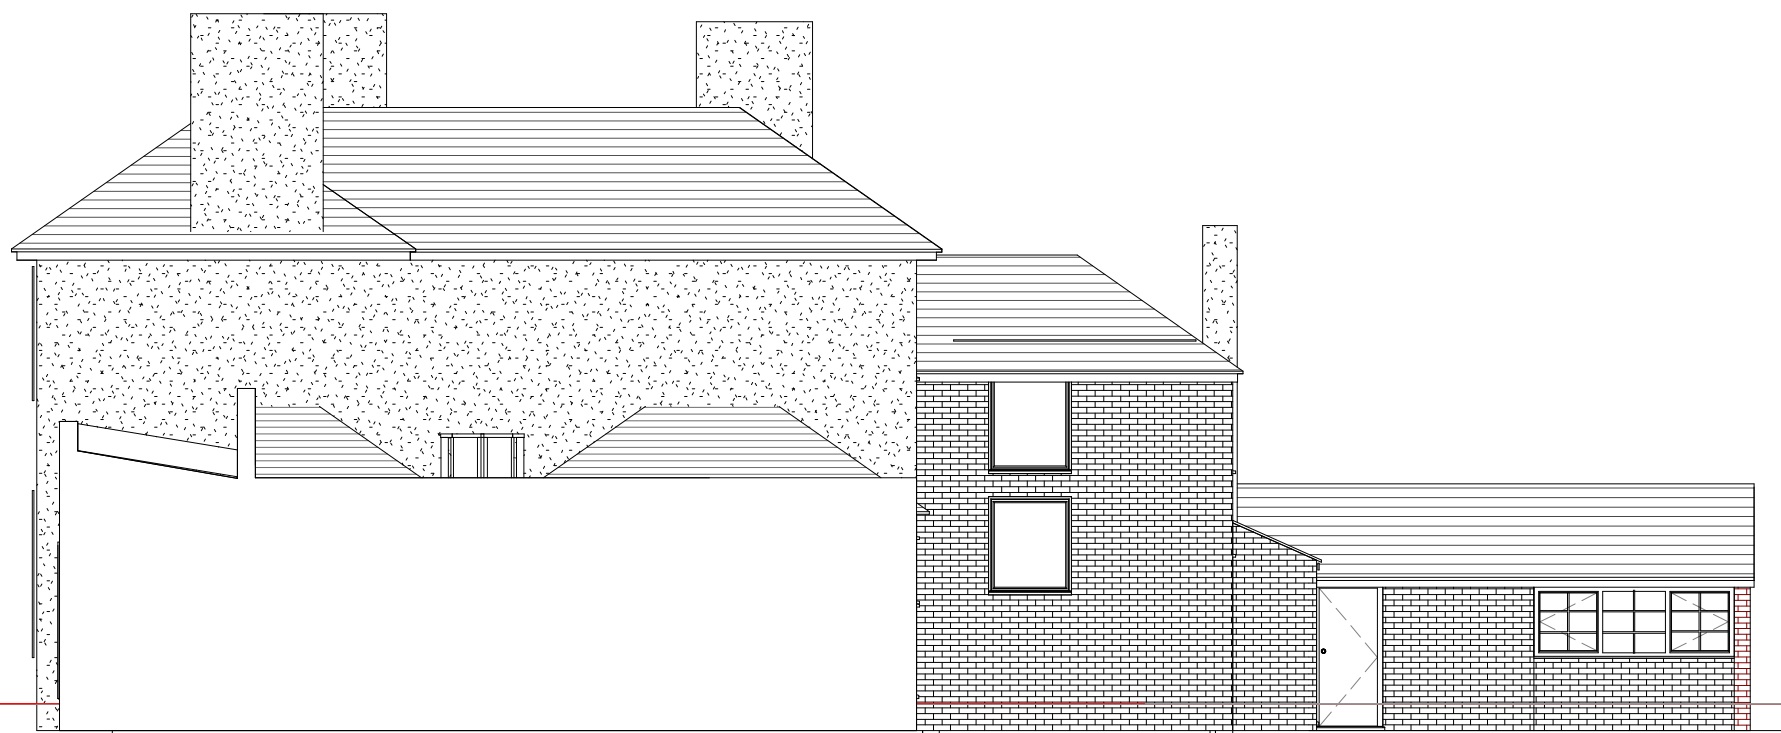

5 East Elevatioon Existing
1 : 100

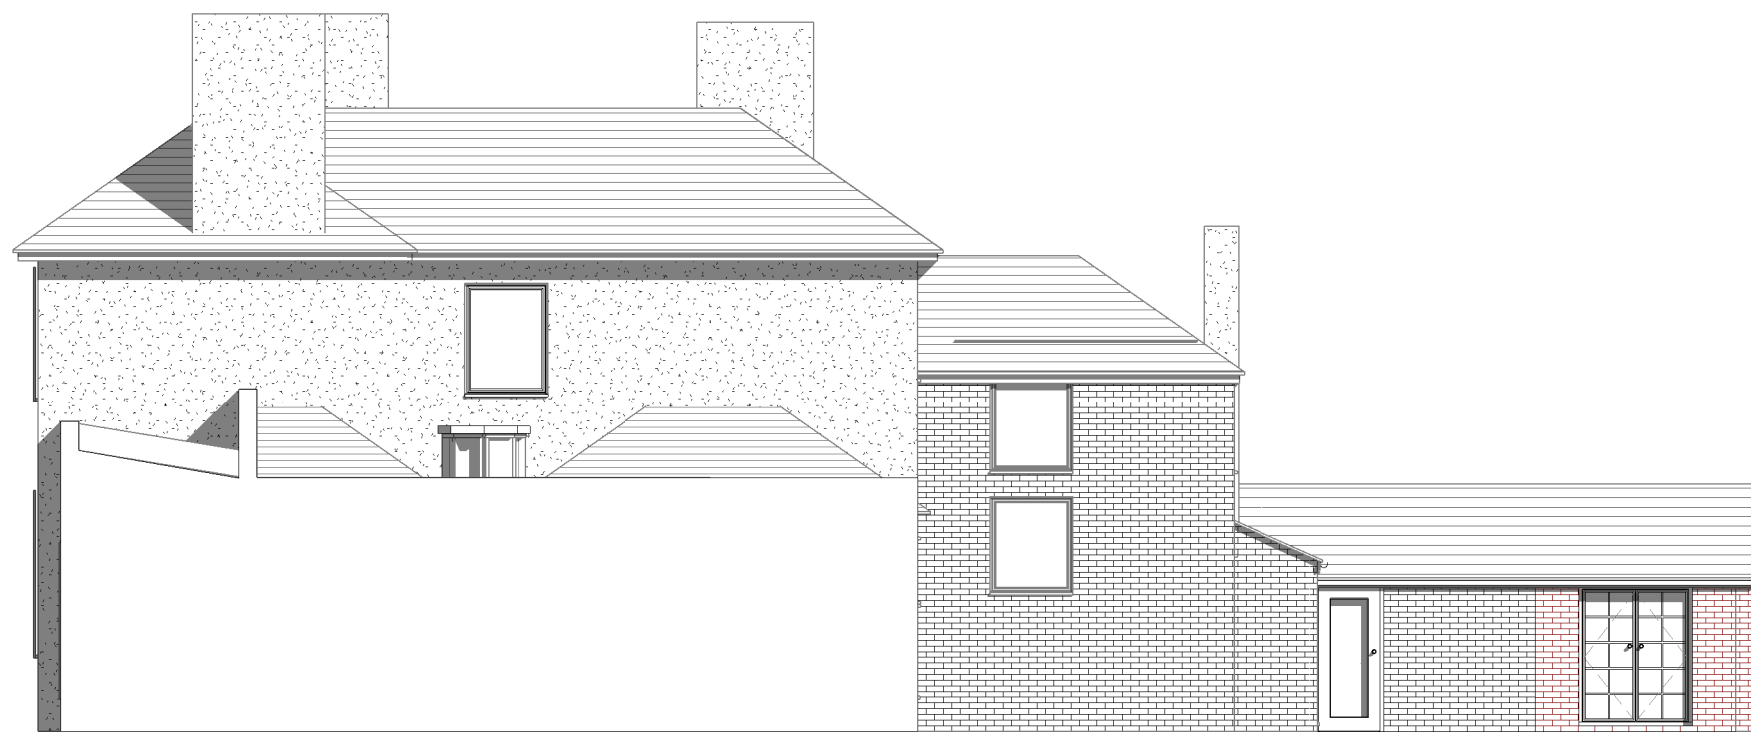

6 East Elevation Proposed
1 : 100



7 West Elevation Existing
1 : 100



8 West Elevation Proposed
1 : 100