

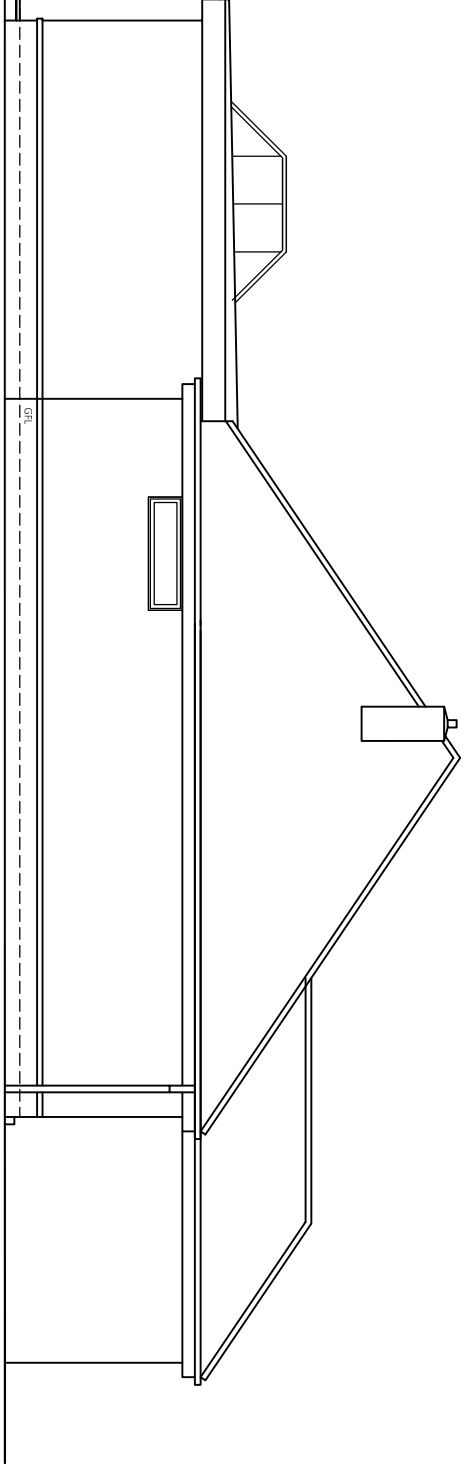
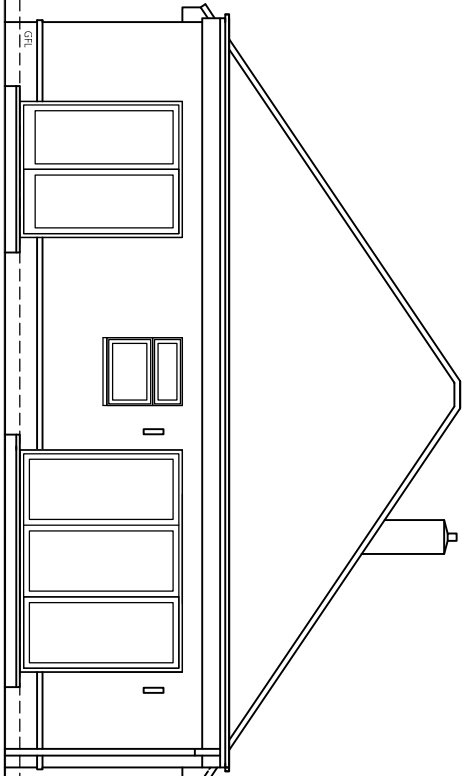
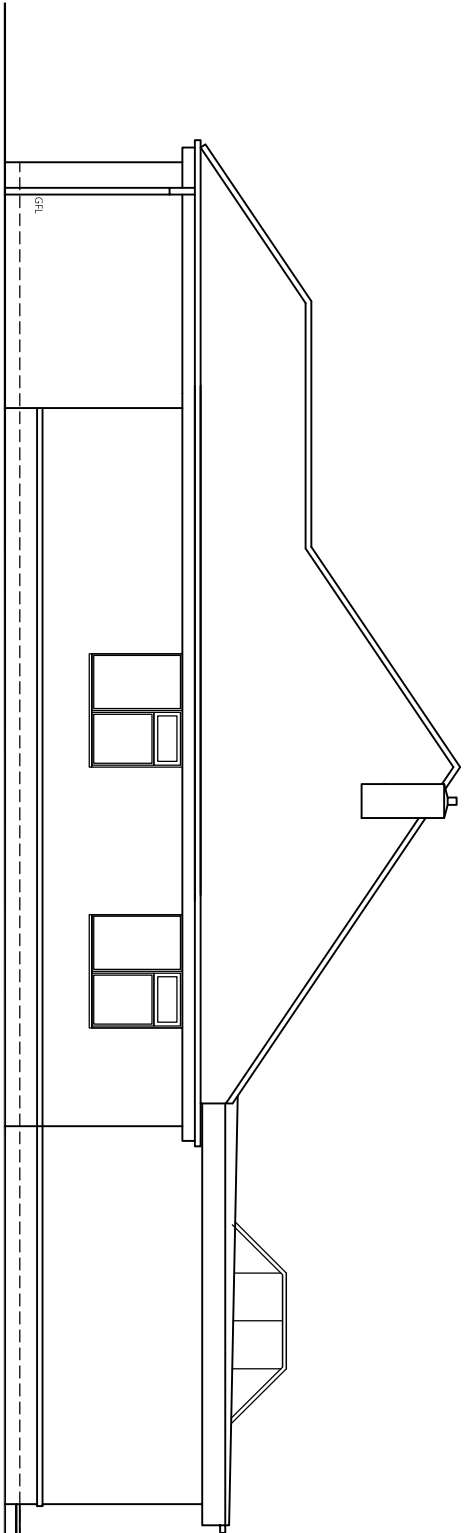
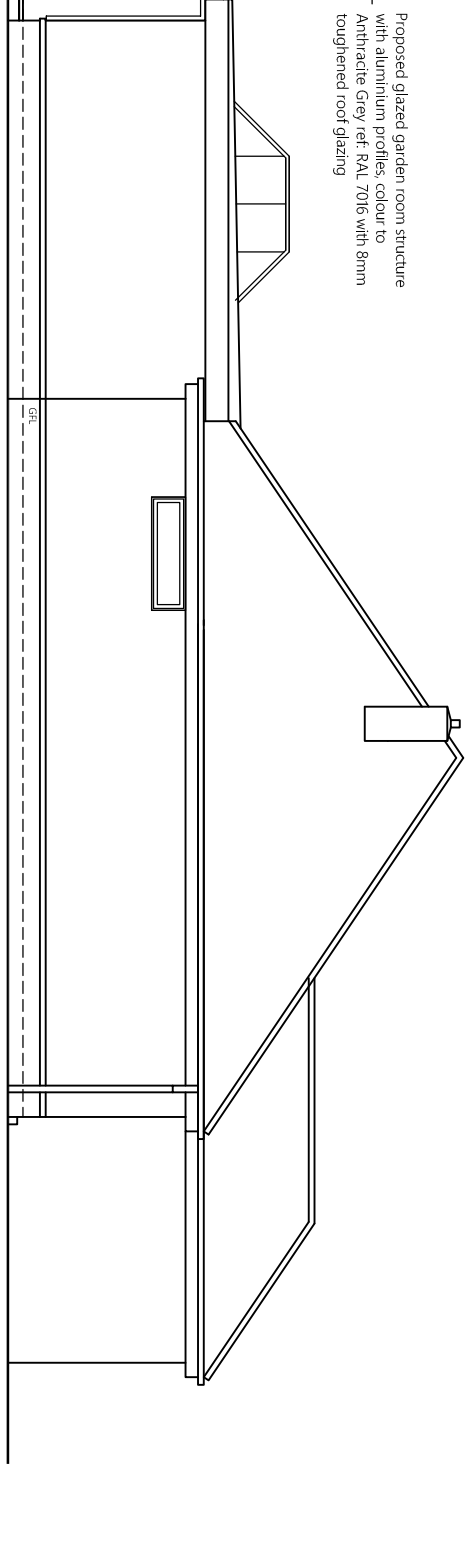
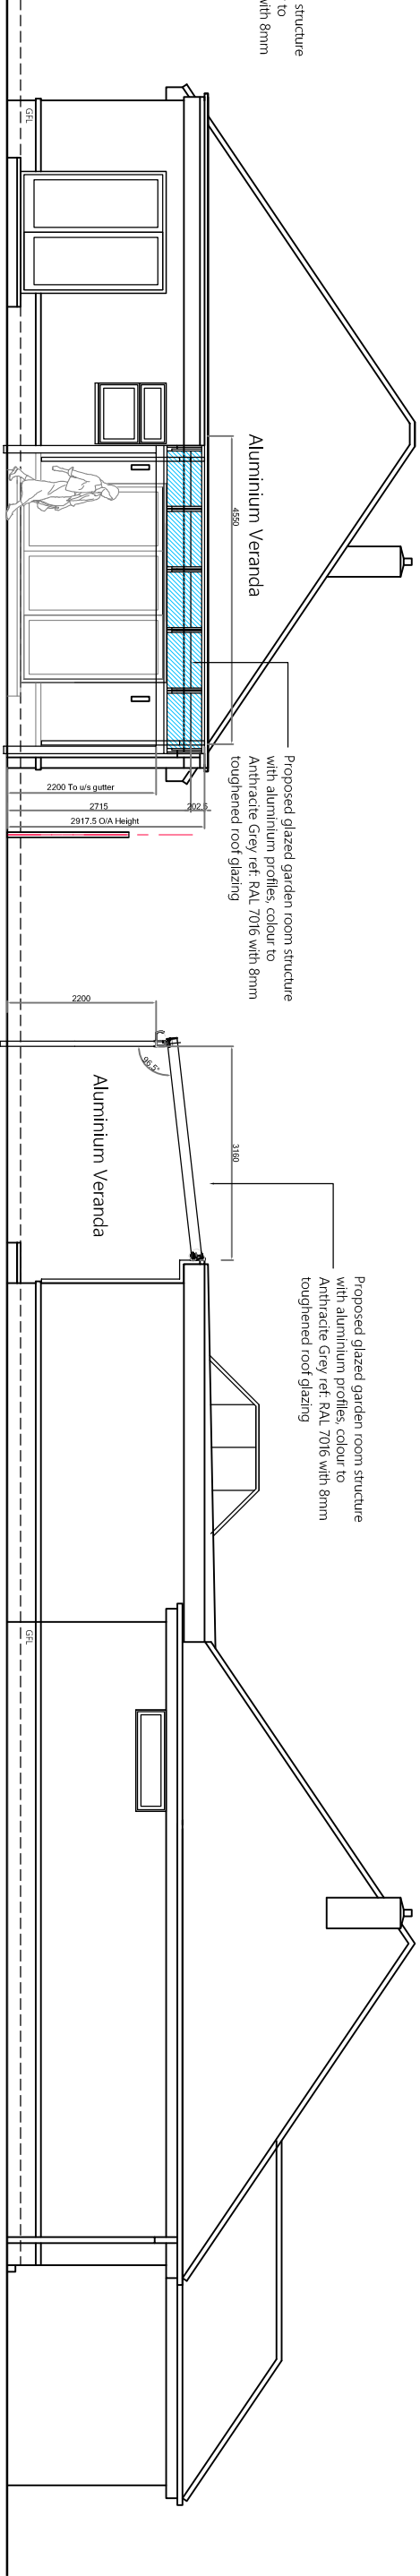
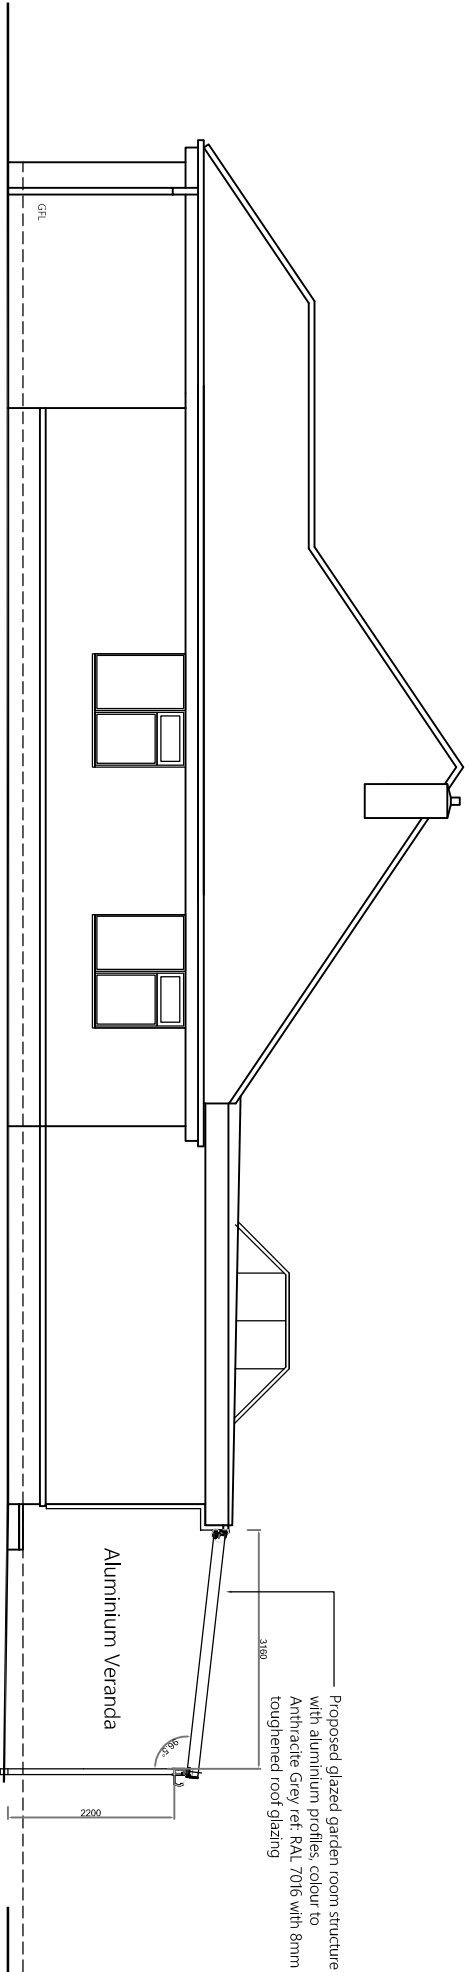
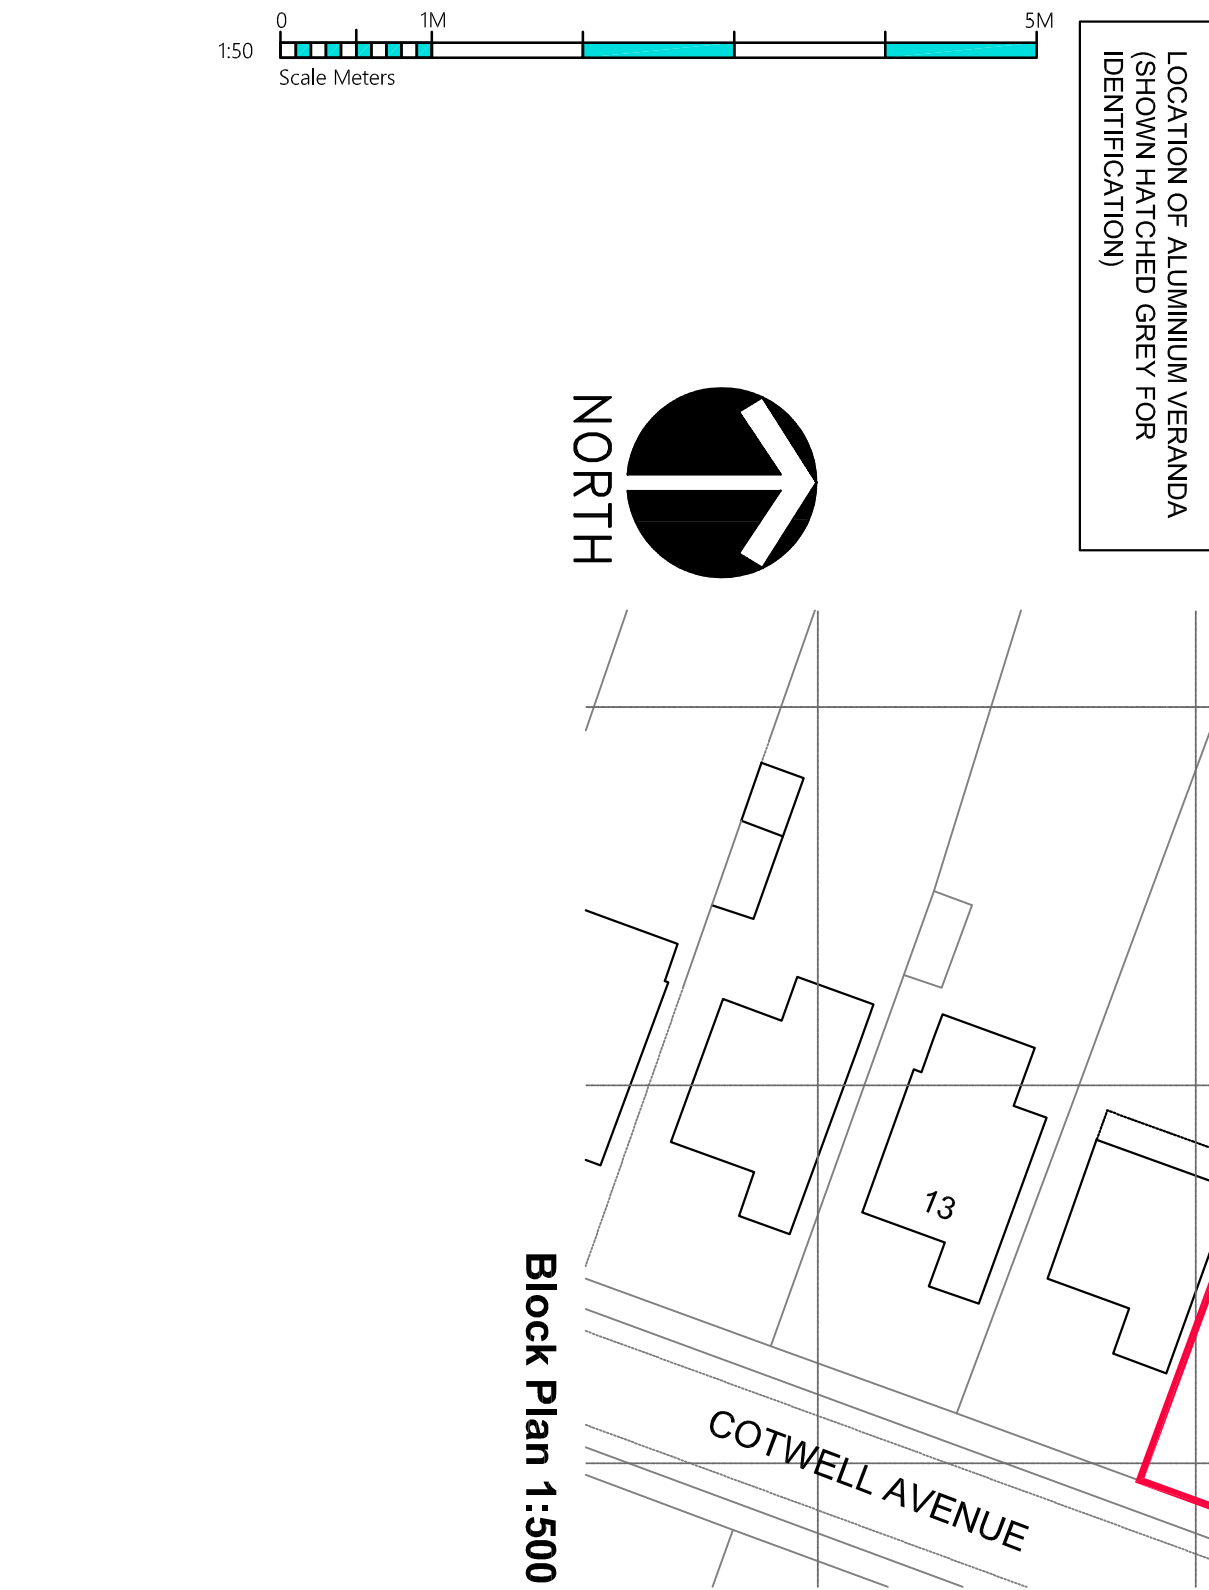


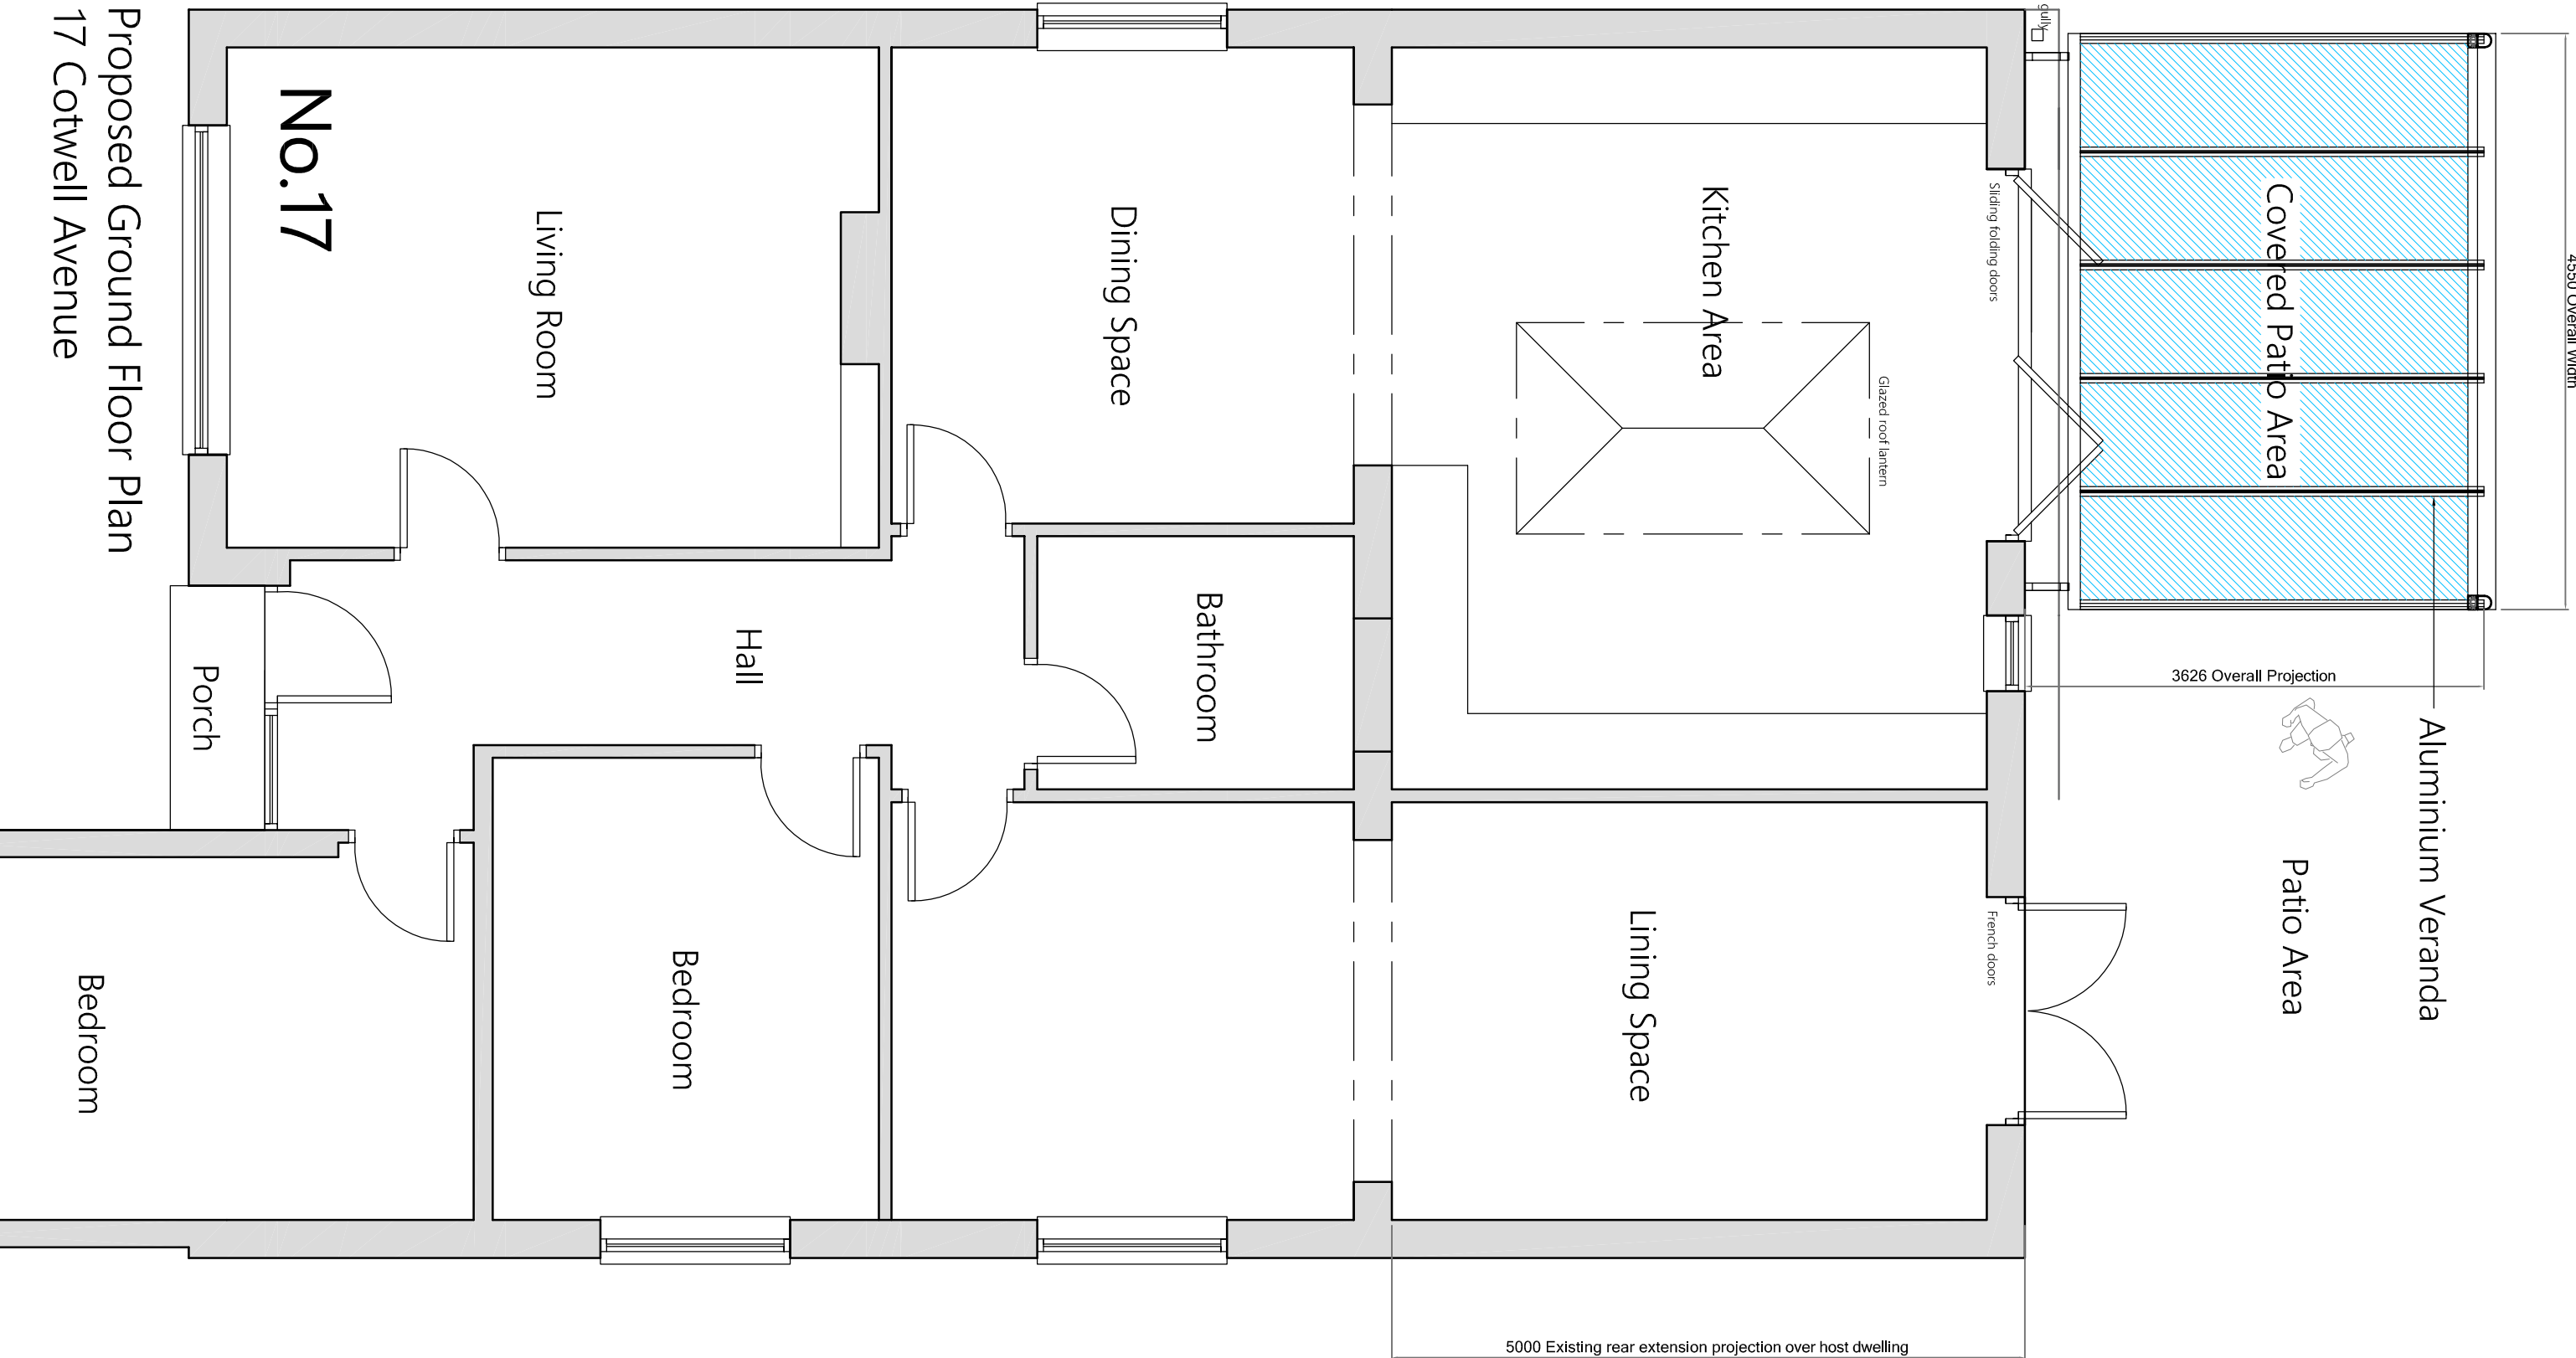

Existing North East Elevation
17 Cotwell Avenue

Existing North West Elevation
17 Cotwell Avenue

Existing South West Elevation
17 Cotwell Avenue

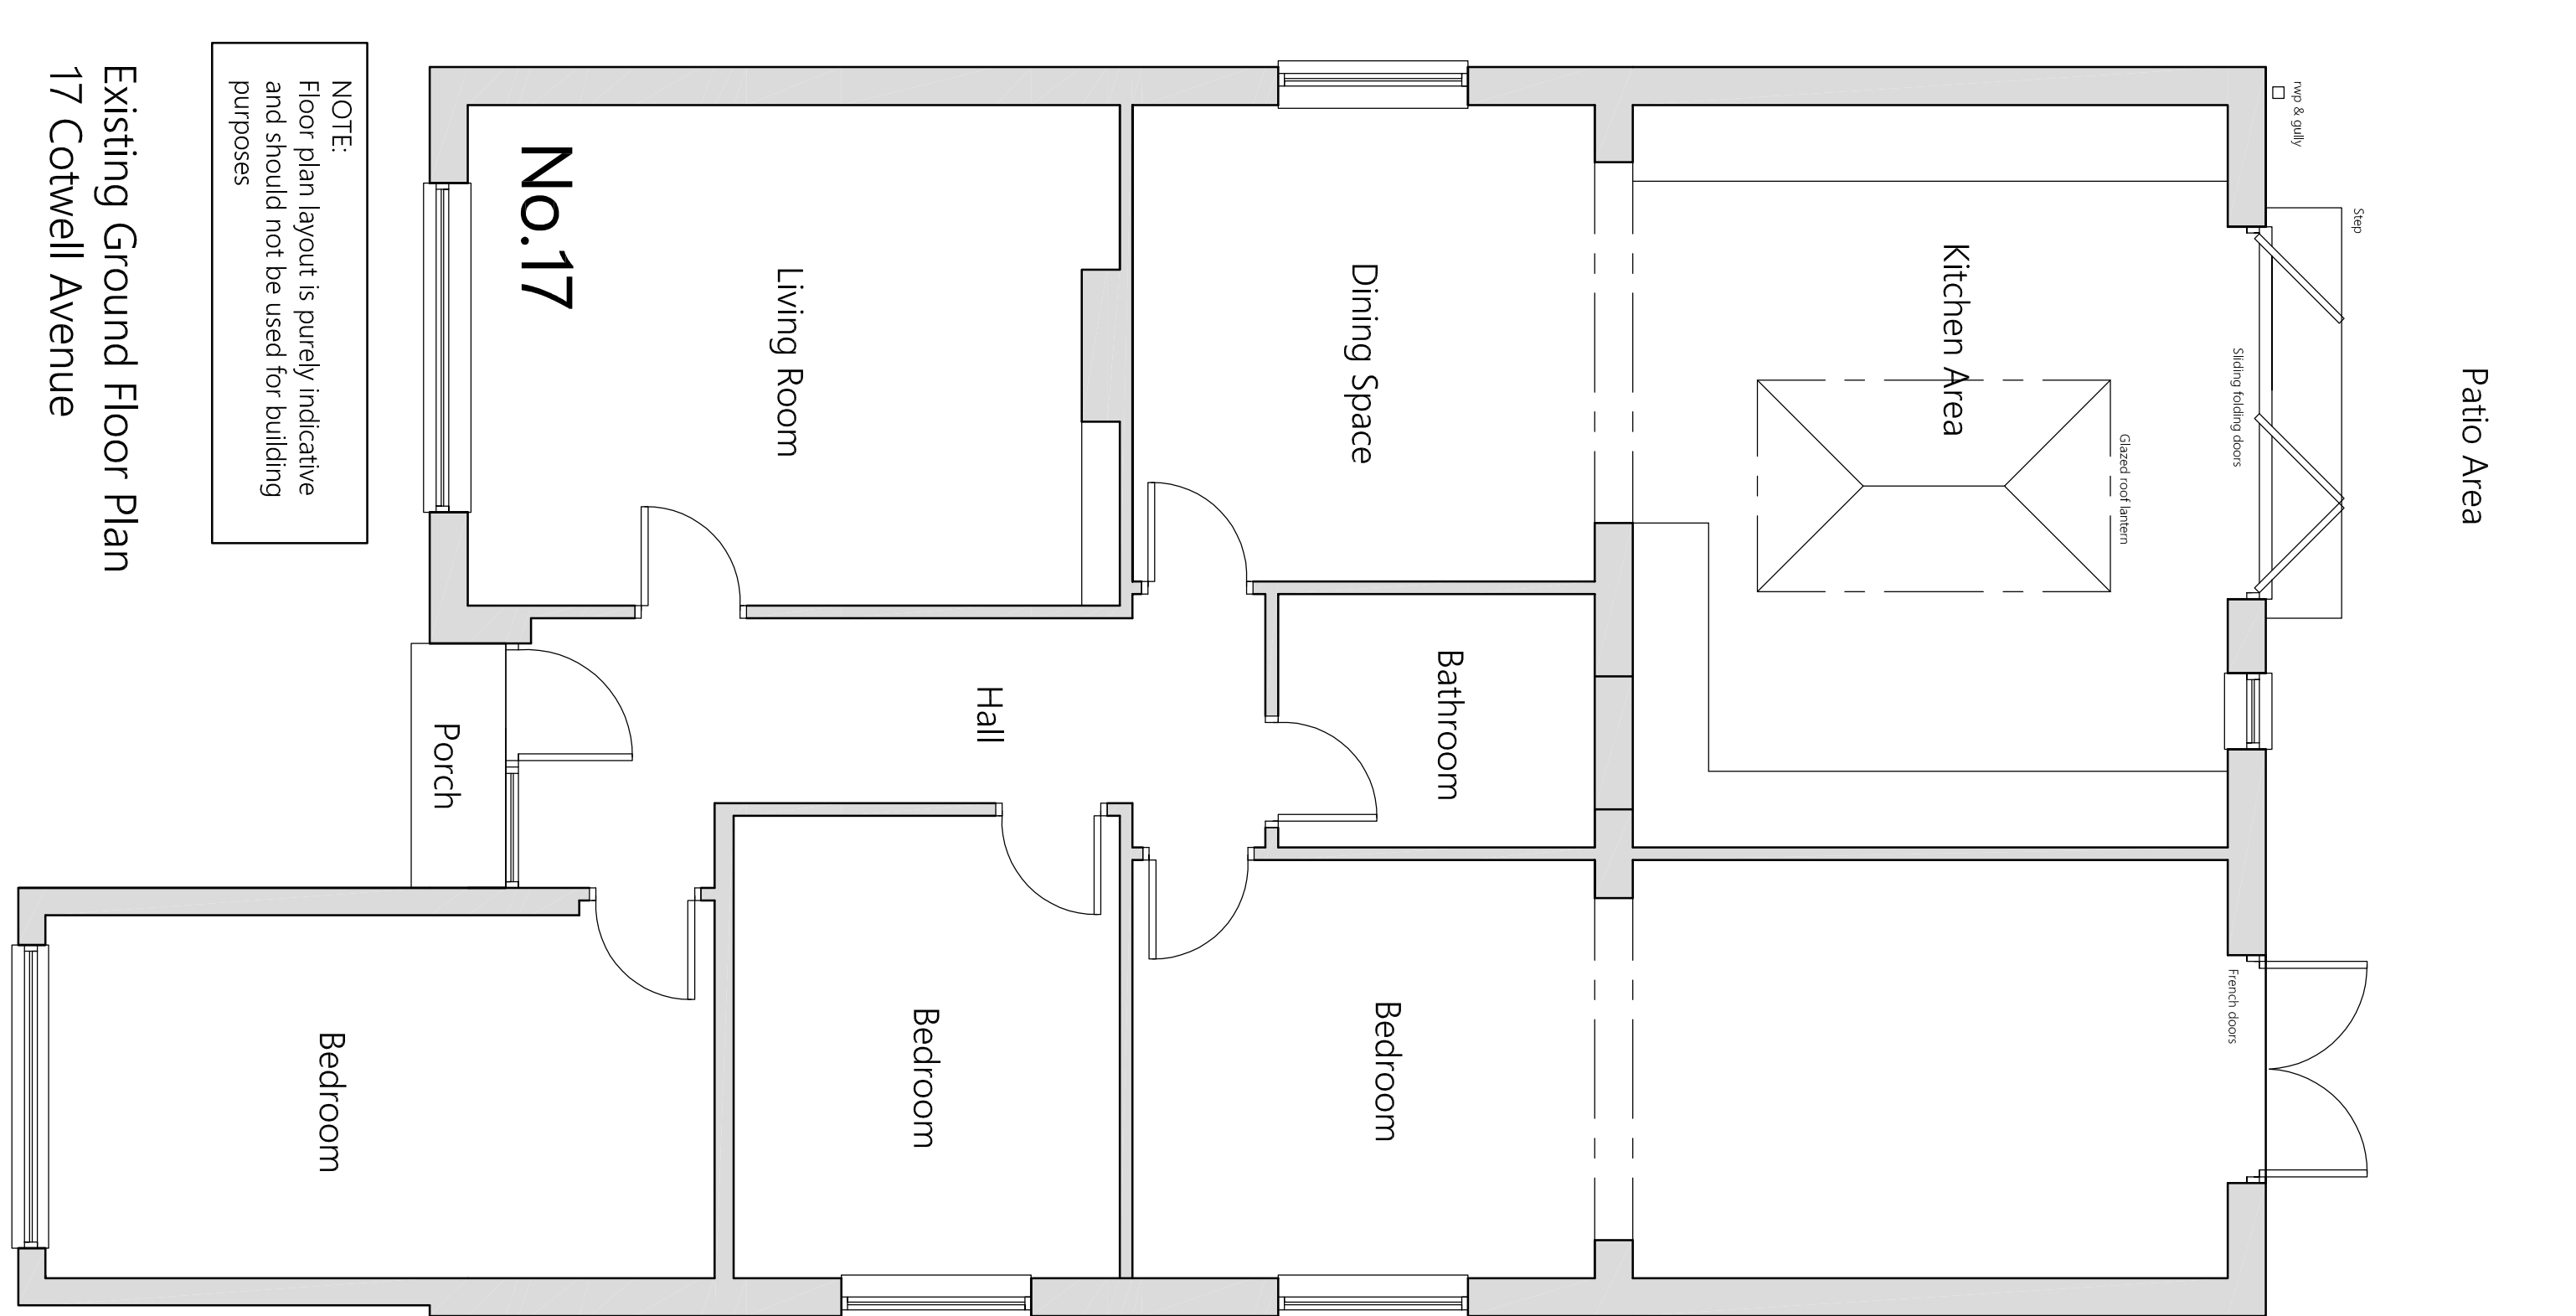

LOCATION OF ALUMINIUM VERANDA
(SHOWN HATCHED GREY FOR
IDENTIFICATION)



DESIGN AND PROJECT PLANNING ON BEHALF OF:
CROCODILE PRODUCTS LTD

- GENERAL NOTES:
1. THE DRAWING SHALL BE READ IN CONJUNCTION WITH ALL RELEVANT STRUCTURAL AND MECHANICAL SERVICES DRAWINGS WHEN REQUIRED.
 2. ALL MEASUREMENTS WHEN SHOWN TO BE CHECKED ON SITE SHALL BE TO THE CENTRE OF THE VERANDA. THE DRAWING IS COPYRIGHT AND PROPERTY OF CROCODILE. AND SHALL NOT BE REPRODUCED OR COPIED IN ANY WAY WITHOUT THE WRITTEN PERMISSION OF CROCODILE. IF YOU HAVE REQUESTED THIS DRAWING IN PDF FORMAT THEN ASSUME IT IS TO SCALE ALWAYS CHECK WITH THE AUTHOR.
 3. PLEASE DO NOT SCALE - THIS DRAWING IS FOR PLANNING PURPOSES ONLY. IF IN DOUBT ALWAYS ASK. INDICATED DIMENSIONS TO BE TAKEN IN PREFERENCE TO SCALED DIMENSIONS.

REV	BY	DATE	NOTE
1	AB	15/01/2023	Initial Design
2	AB	15/01/2023	Revised Design
3	AB	15/01/2023	Final Design

THE
Aluminium Glazed Veranda
to rear elevation
17 Cotwell Avenue
Watlingtonville
PO8 9AP
Mr. Mrs. Guiton
Crocodile Products Ltd.
Existing and Proposed Layout

Design Line Industries Ltd.
62 Tom Lane, Glazed Moor
Watlingtonville, Watlingtonville
Telephone No.: 01464 444444
Mobile: 07830 151721
Email: info@designlineindustries.co.uk

Date: SEPT 2023
Scale: 1:50/1:100

Drawn: SB
Project No.: DL828
Checked: AB
Dwg. No.: 01
Rev:

PLANNING 2023