



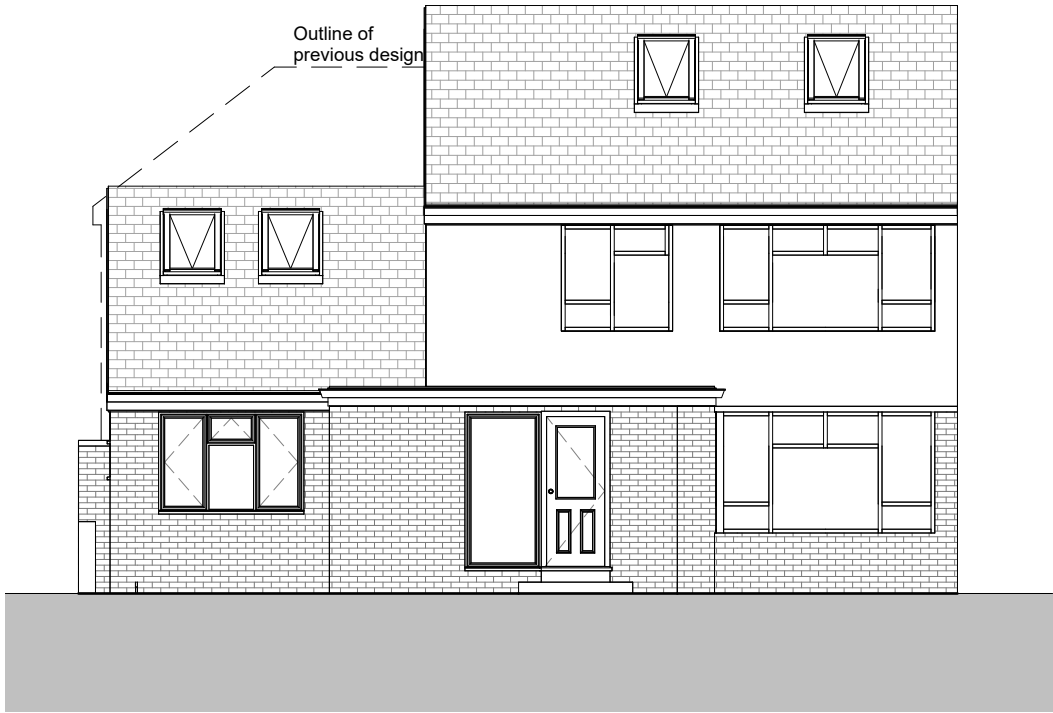


Proposed Front Elevation

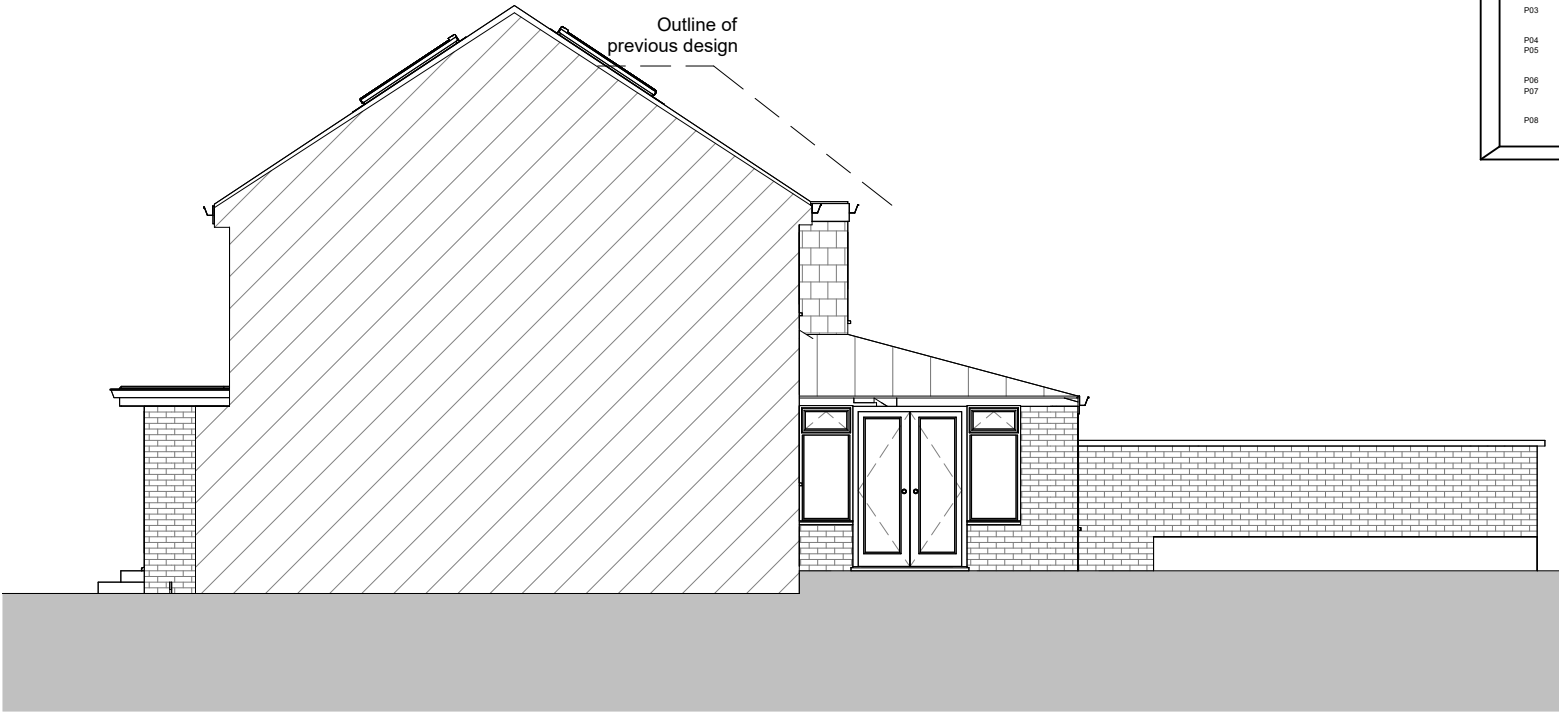

Proposed Adjoining Elevation



Proposed Rear Elevation

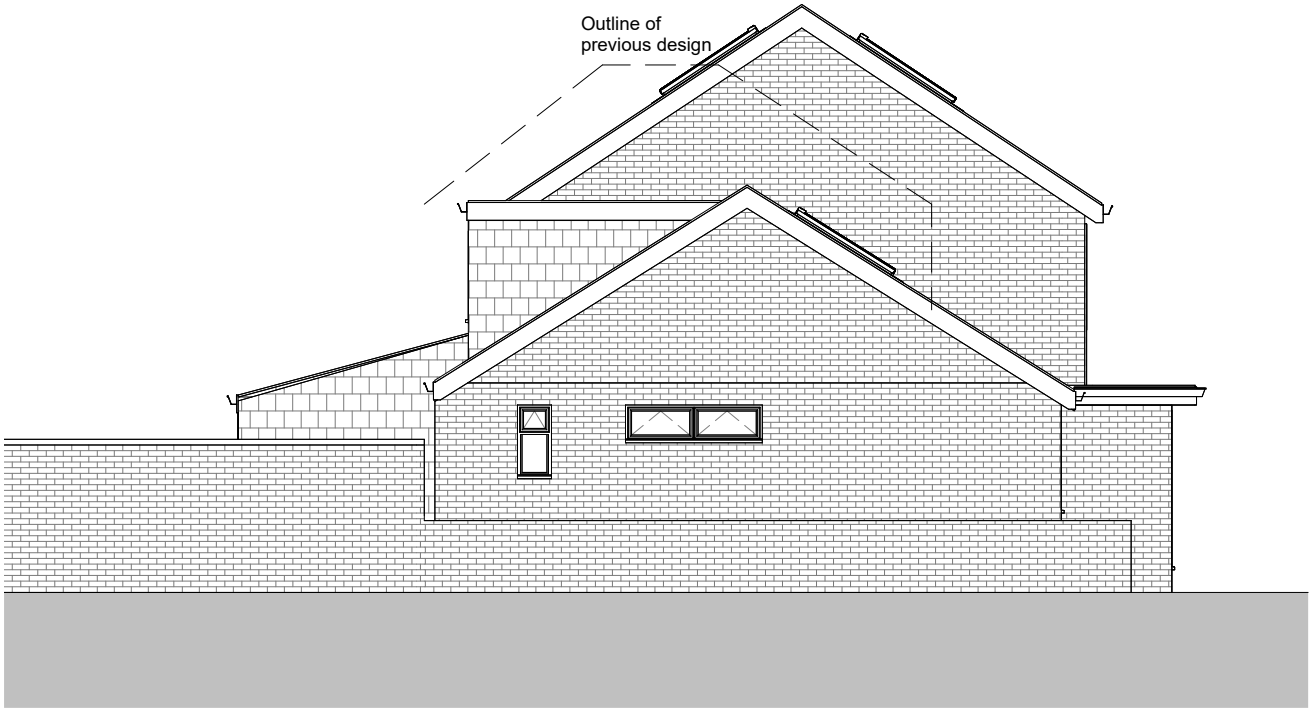

Proposed Side Elevation

PLANNING					
REV.	DATE	DESCRIPTION	BY	CHK.	
P01	14.04.2021	First Issue	RR	RR	
P02	25.08.2021	Ground floor porch reduced in size. Flat roof added above front portion of living room. Access door and handrail added to flat roof. Roof style adjusted to align with existing.	RR	RR	
P03	06.02.2022	Porch removed. Roof hipped to reduce roof height. Handrail and door to balcony removed.	RR	RR	
P04	25.03.2022	Planning Issue	RR	RR	
P05	01.09.2022	Material Amendment: First storey removed and dormer added to rear to provide a chert bungalow.	RR	RR	
P06	22.05.2023	Planning Issue	RR	RR	
P07	28.07.2023	Ground floor wall adjacent to conservatory altered to hanging tiles to align with dormer	RR	RR	
P08	07.08.2023	External walls adjusted to remove connection to adjoining building	RR	RR	

Note
Details and dimensions of proposed plans to be checked on site by appointed contractor prior to any commencement/ordering of materials or work.



Solent Architecture
76 Beauchamp Avenue
Gosport
PO13 0LQ

07305 456633
solentarchitecture.co.uk
info@solentarchitecture.co.uk

CLIENT

Margaret Carpenter

PROJECT

36 Cowan Road, Waterloooville

TITLE

Proposed Elevations

CREATION DATE

SCALE @ A3

REVISION

Feb 2022

1 : 100

P08

DRAWN

CHECKED

STATUS

R Reade

R Reade

BR

SHEET NO.

21007 - STA - ZZ - ZZ - DR - A - 2300

Project No - Originator - Zone - Level - Type - Role - Number

© Copyright: All Rights Reserved.

This drawing must be read in conjunction with all other relevant drawings and information.

Any discrepancies must be reported to Solent Architecture immediately.

The drawing or information must not be used for construction unless expressly issued for construction.

Do not scale off drawings. Use displayed dimensions.