



Existing Elevations

Scale 1:100@A3 + 1:50@A1

 

Existing South/Front Elevation

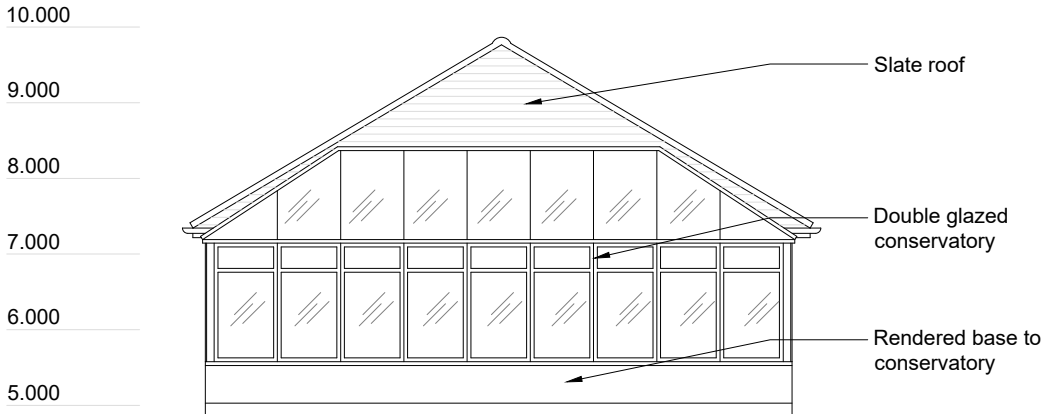

Existing North/Rear Elevation



Existing West/Side Elevation



Existing East/Side Elevation

PLANNING



RS ARCHITECTURE

CLIENT:

PROJECT:
6 Webb Close

TITLE: Existing Elevations

DRAWING NUMBER : 020EE

Scale : 1:100 @ A3

DATE: 4 July 2023
DRAWN BY: AS APPROVED BY: RS

194 Southwood Road, Hayling Island,
Hampshire, PO11 9QL
07887933281
rob@rs-architecture.co.uk
www.rs-architecture.co.uk