



Dimensions to be checked on site before commencing work. Any discrepancies shall be reported to the architect immediately.

Do not scale from these drawings except for planning purposes. Use figured dimensions only.


Where applicable this drawing is to be read in conjunction with other consultants' drawings.

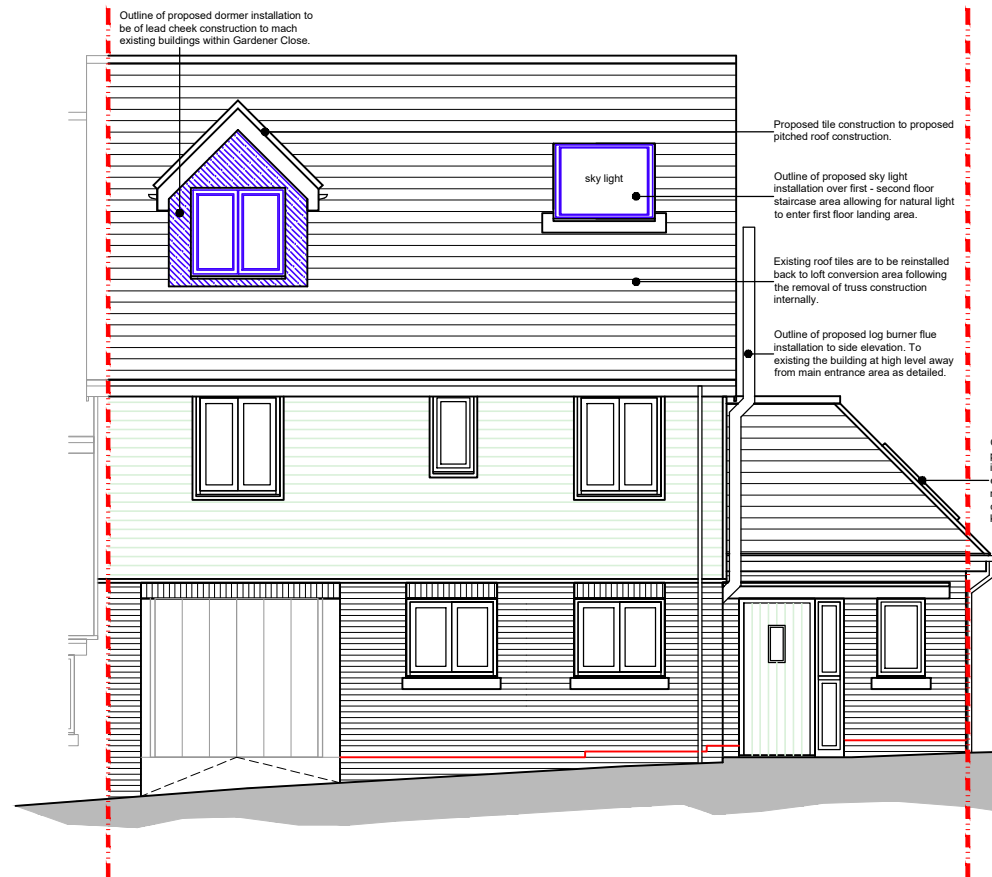


North elevation scale 1:100

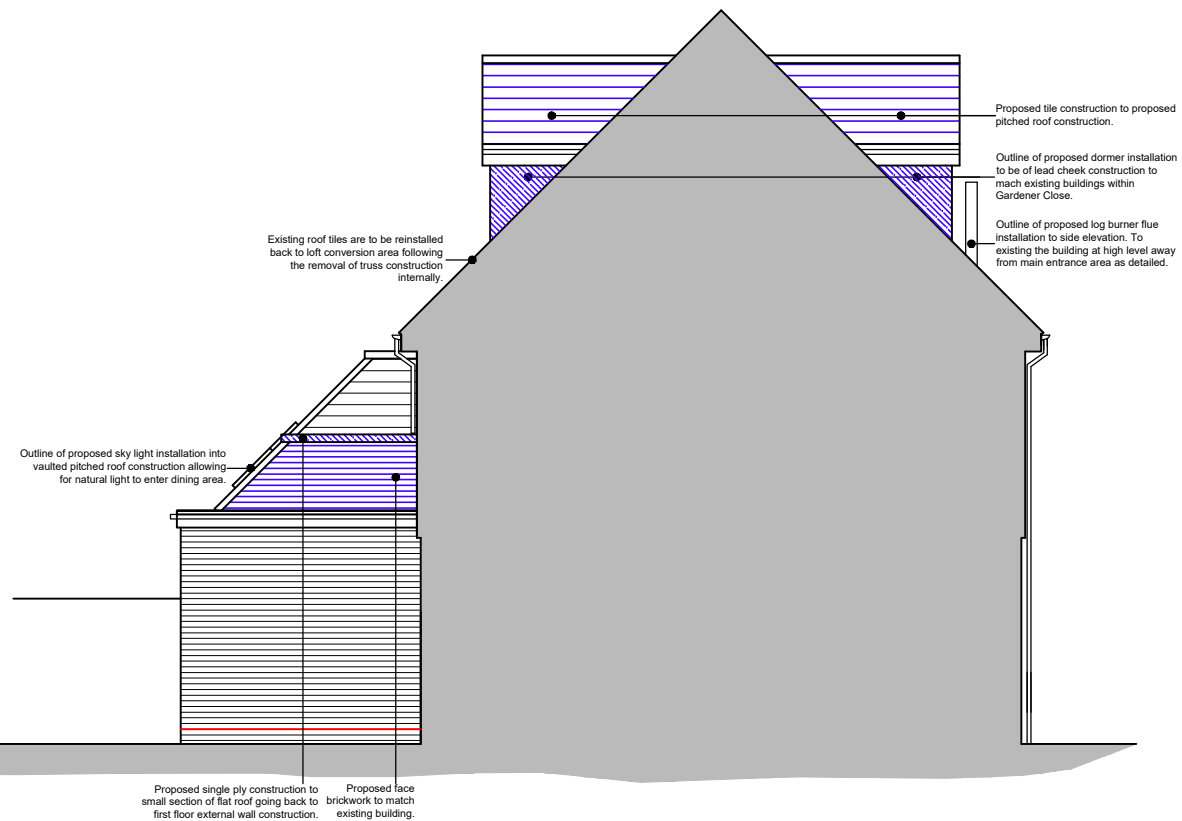


East elevation scale 1:100

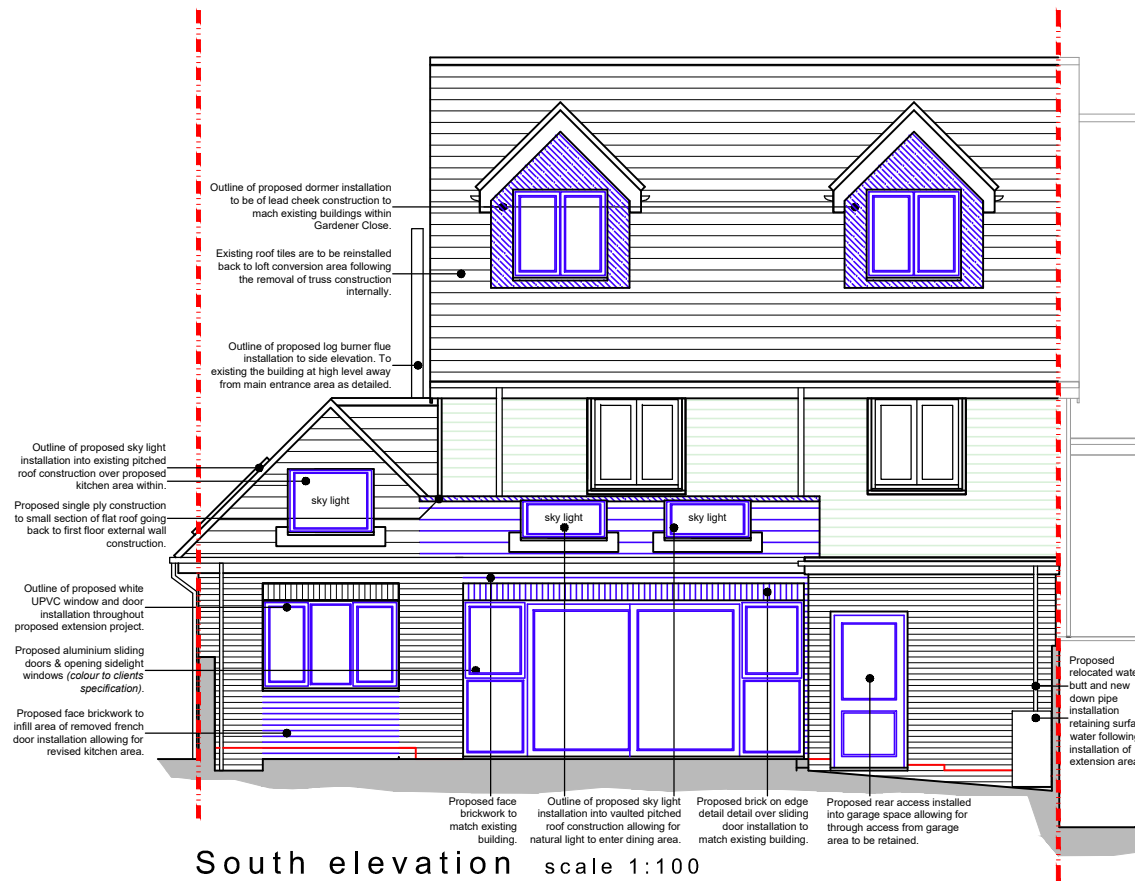

South elevation scale 1:100

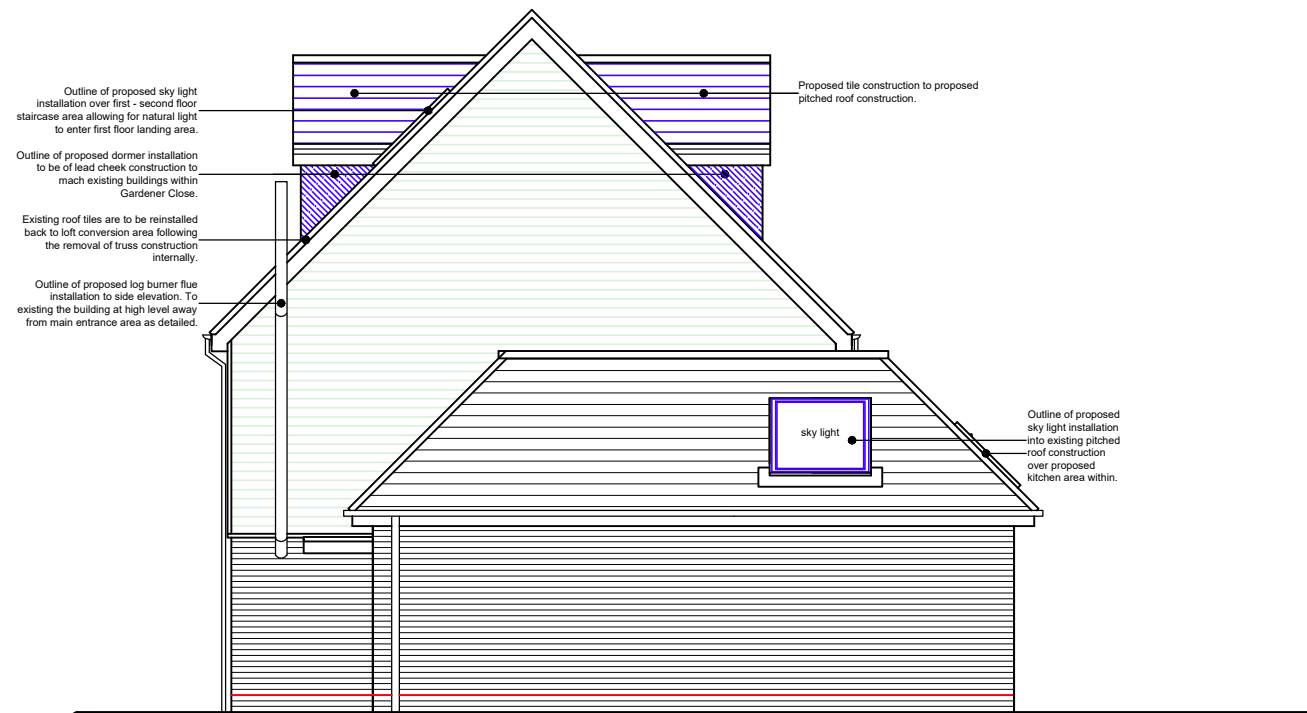

West elevation scale 1:100

 

For MR & MRS SHACKLADY	Title ELEVATIONS AS PROPOSED	Office Tel: 01243 933732
Project PROPOSED SINGLE STOREY REAR EXTENSION AT 8 GARDENER CLS, WATERLOOVILLE, HAMPSHIRE, PO7 7GW.	Date JULY 2023	Email: admin@jb-architecturedesign.com
	Drawn SR	Web: www.jb-architecturedesign.com
	Scale as noted @ A3	
	Checked -	
	Job Number PL 714.23	Revision C
	Drawing Number 10	