



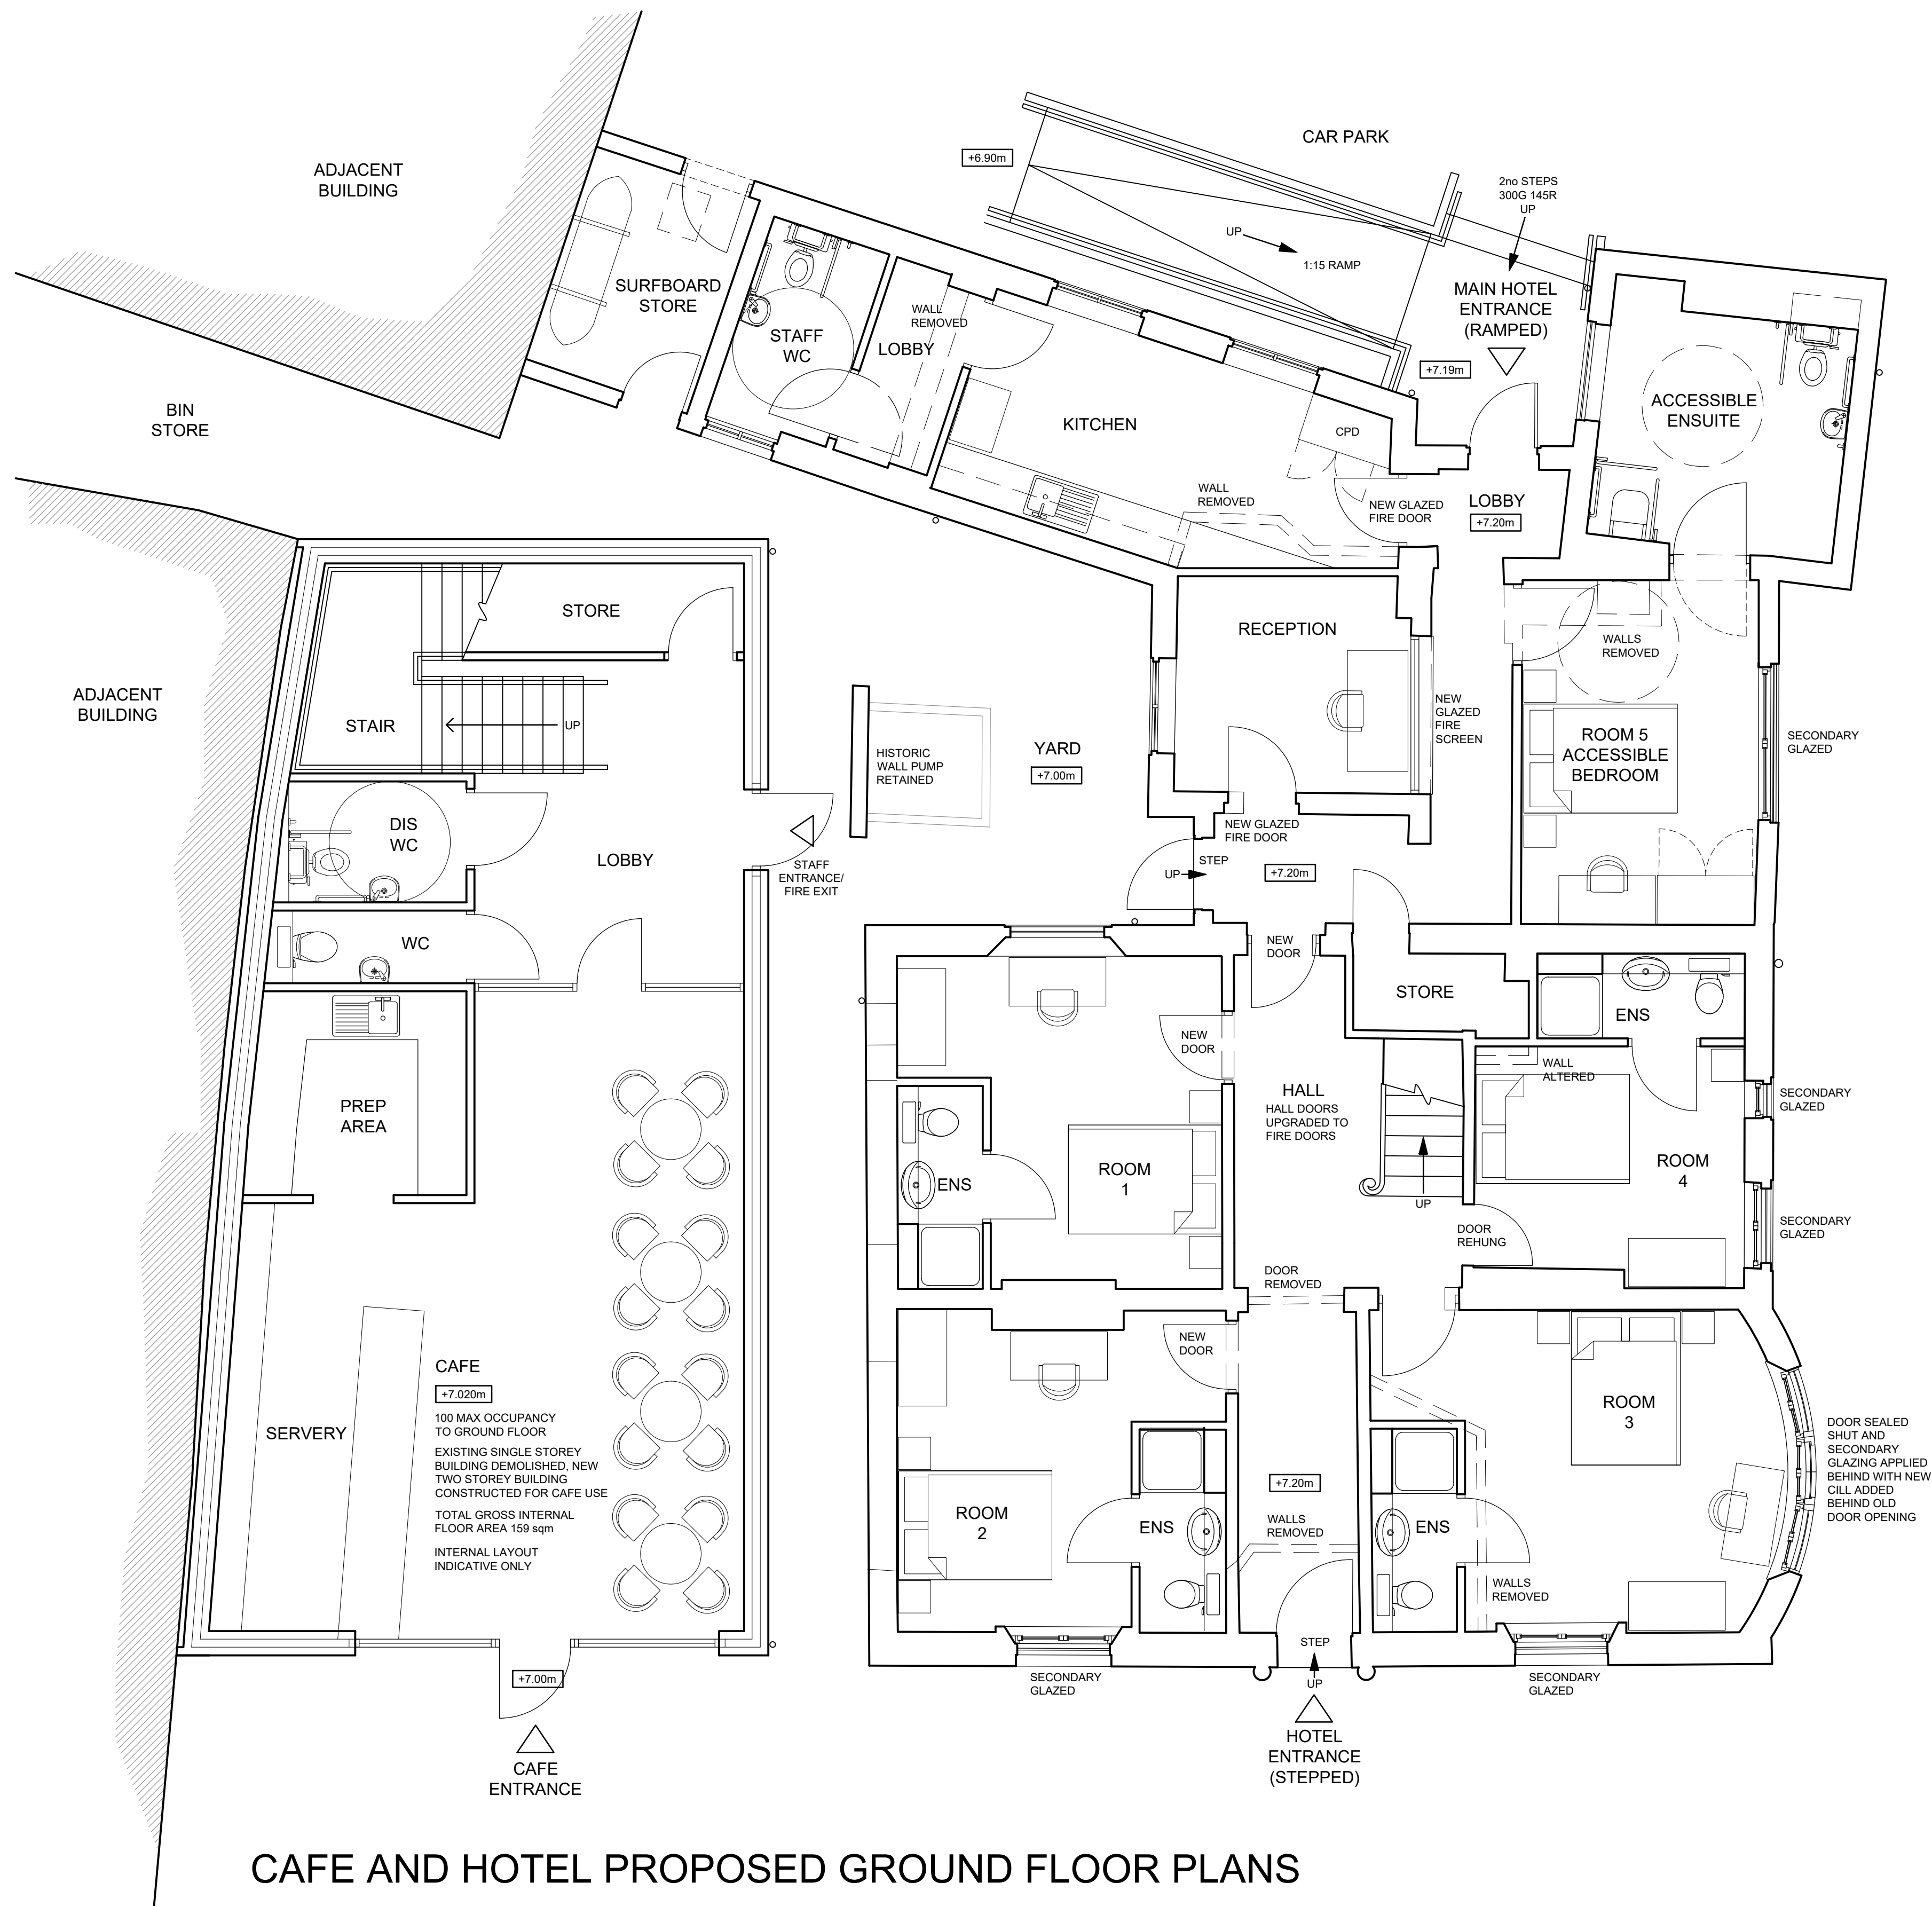

CAFE AND HOTEL PROPOSED GROUND FLOOR PLANS

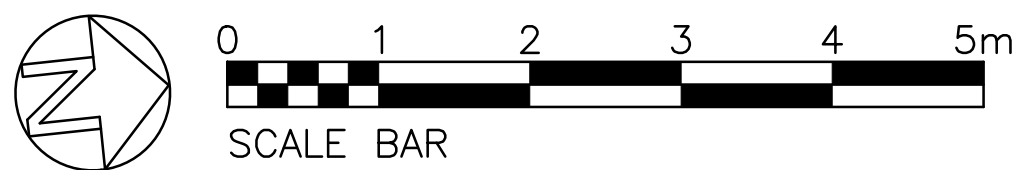

NOTES

THE CONTRACTOR IS RESPONSIBLE FOR CHECKING ALL DIMENSIONS AND NOTIFYING ALL DISCREPANCIES TO THE DESIGNER.

USE FIGURED DIMENSIONS IN PREFERENCE TO SCALED DIMENSIONS.

ALL WORK TO BE IN ACCORDANCE WITH CURRENT BUILDING REGULATIONS.

COPYRIGHT OF THIS DRAWING IS RESERVED BY G.I.A. LIMITED, AND IS ISSUED ON THE CONDITION THAT IT IS NOT COPIED, REPRODUCED OR DISCLOSED TO ANY THIRD PARTY EITHER WHOLLY OR IN PART WITHOUT THE CONSENT IN WRITING OF G.I.A. LIMITED.

R	CAFE FRONTAGE AMENDED	03/07/23
Q	CAFE LAYOUT AMENDED	12/05/23
P	CAFE LAYOUT ADDED. RAMP RELOCATED.	11/05/23
N	NOTE ADDED FOR CILL BEHIND DOOR	14/03/23
M	SECONDARY GLAZING ADDED	13/03/23
L	SECONDARY GLAZING ADDED	03/03/23
K	NEW / EXISTING WINDOWS INDICATED	27/02/23
J	CAFE DOOR ALTERED	24/10/22
H	INDICATIVE CAFE FLOOR PLAN ADDED	02/09/22
G	PRELIMINARY CAFE LAYOUT REMOVED. DOOR RELOCATED TO HOTEL CORRIDOR.	02/09/22
F	CAFE USE SHOWN	01/09/22
E	TOTAL AREA ADDED TO RETAIL	31/08/22
D	RAMP SHOWN. CAFE CHANGED TO RETAIL. INTERNAL LAYOUT REMOVED. FRONT DOOR SHIFTED ACROSS.	25/08/22
C	TO CAFE: WINDOW REMOVED FROM KITCHEN. WALL ADDED TO STAIR. STORE REMOVED. OCCUPANCY ADDED. TABLES REVISED. TOILETS REVISED.	10/08/22
B	PIERS ADDED TO CAFE. HOTEL LAYOUT AMENDED AS EMAILED CLIENT COMMENTS. LOBBY ADDED TO STAFF WC. STAFF WC SHIFTED TO STORE AREA AND WC WALLS UPGRADED. ENSUITE LAYOUTS STANDARDISED.	17/06/22

A	ACCESSIBLE BEDROOM ADDED AND ONE BEDROOM REMOVED. DIS WC ADDED TO STAFF ROOM.	15/06/22
---	---	----------

REV	DESCRIPTION	DATE
-----	-------------	------

AMENDMENTS	
------------	--

CLIENT	
--------	--

BG DOODLES HOLDINGS LTD	
-------------------------	--

JOB	
-----	--

EMSWORTH SURGERY CONVERSION P010 7DD	
--------------------------------------	--

DRAWING	
---------	--

GROUND FLOOR PLAN AS PROPOSED	
-------------------------------	--

JOB NO.	2992	DRAWING NO.	20 R
---------	------	-------------	------

SCALE	1:50 @ A1
-------	-----------

DRAWN BY	NAS	DATE	JUNE 2022
----------	-----	------	-----------



GIA LTD, 3 Foxglove Park, Common Road, Dunnington, York, YO19 5RZ.
t 01904 481 480 f 01904 486 730 e design@gia.co.uk w www.gia.co.uk
INCORPORATED IN ENGLAND REG. NO. 2784136