

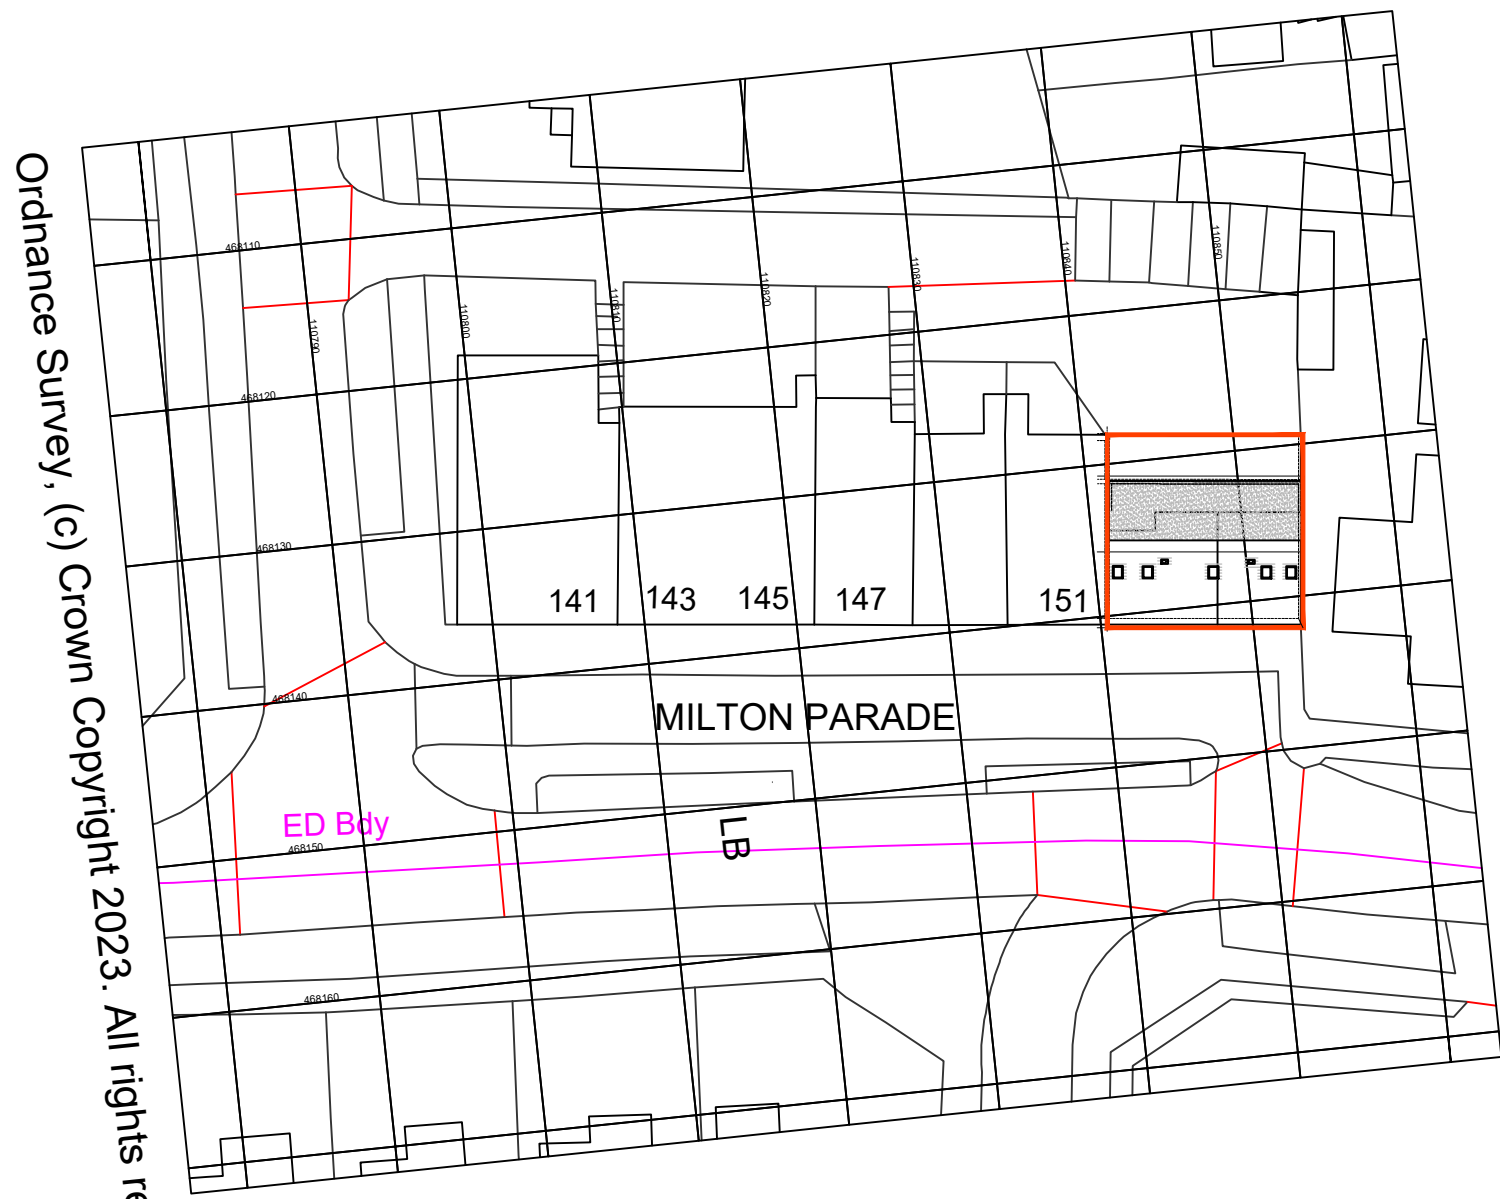



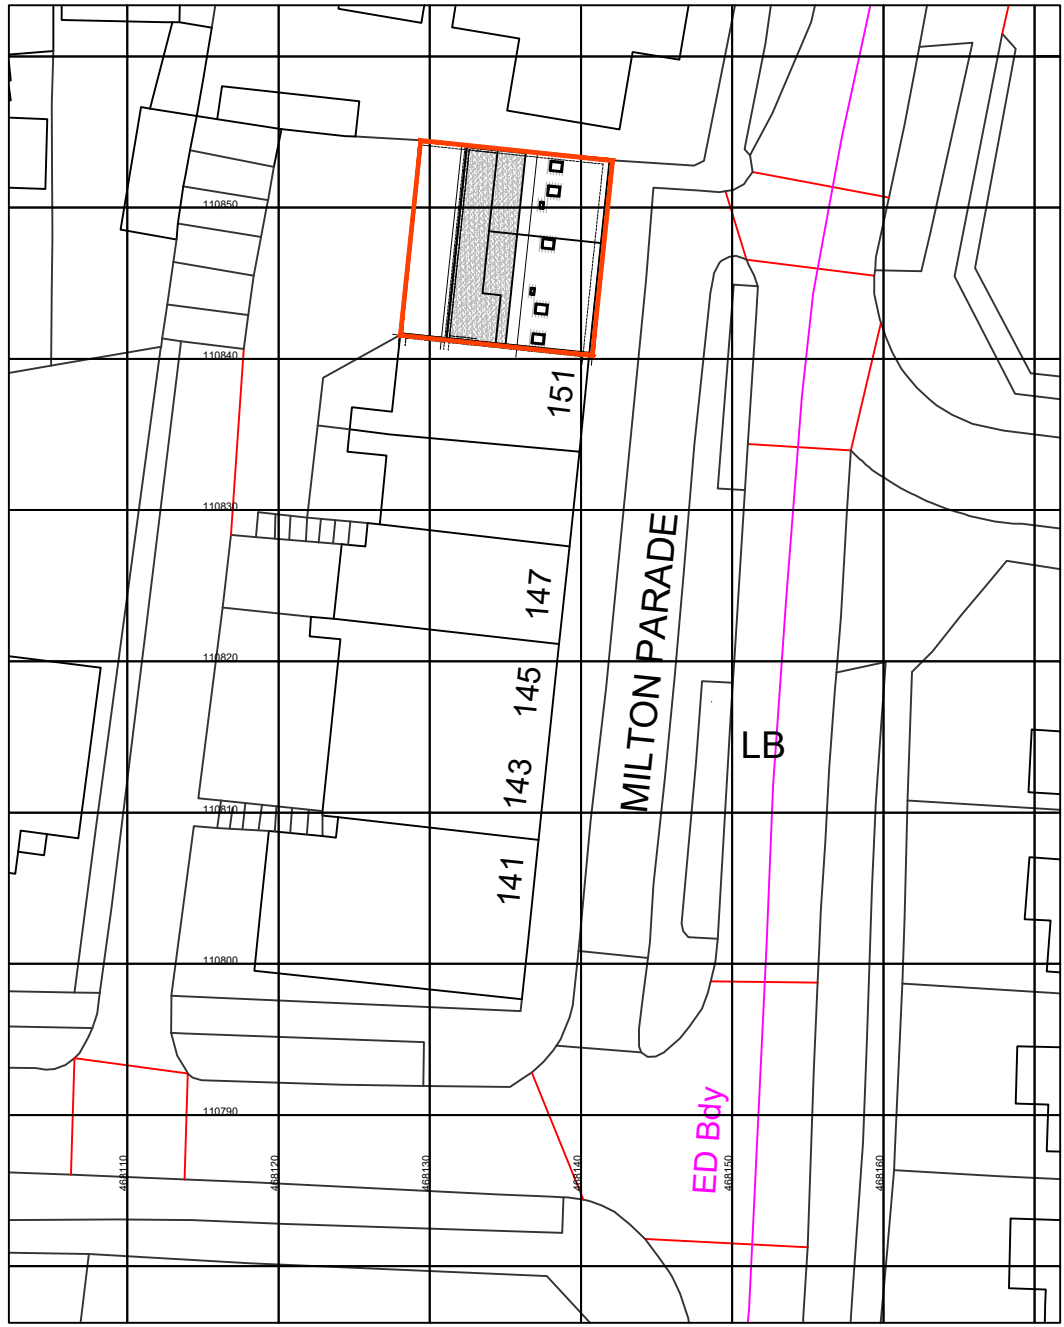


Block Plan
(Scale 1:500)


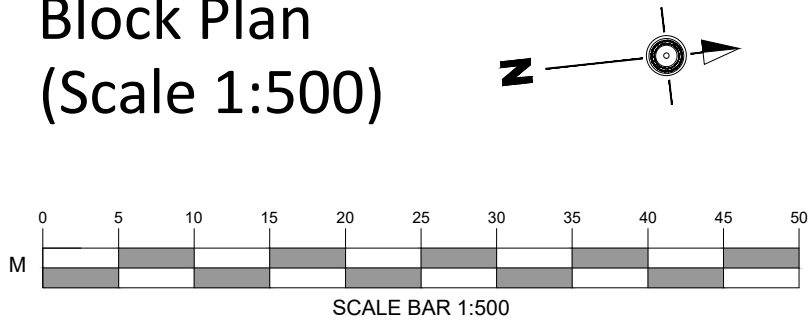


Ordnance Survey, (c) Crown Copyright 2023. All rights reserved. Licence number 100022432

Location Plan
(Scale 1:500)

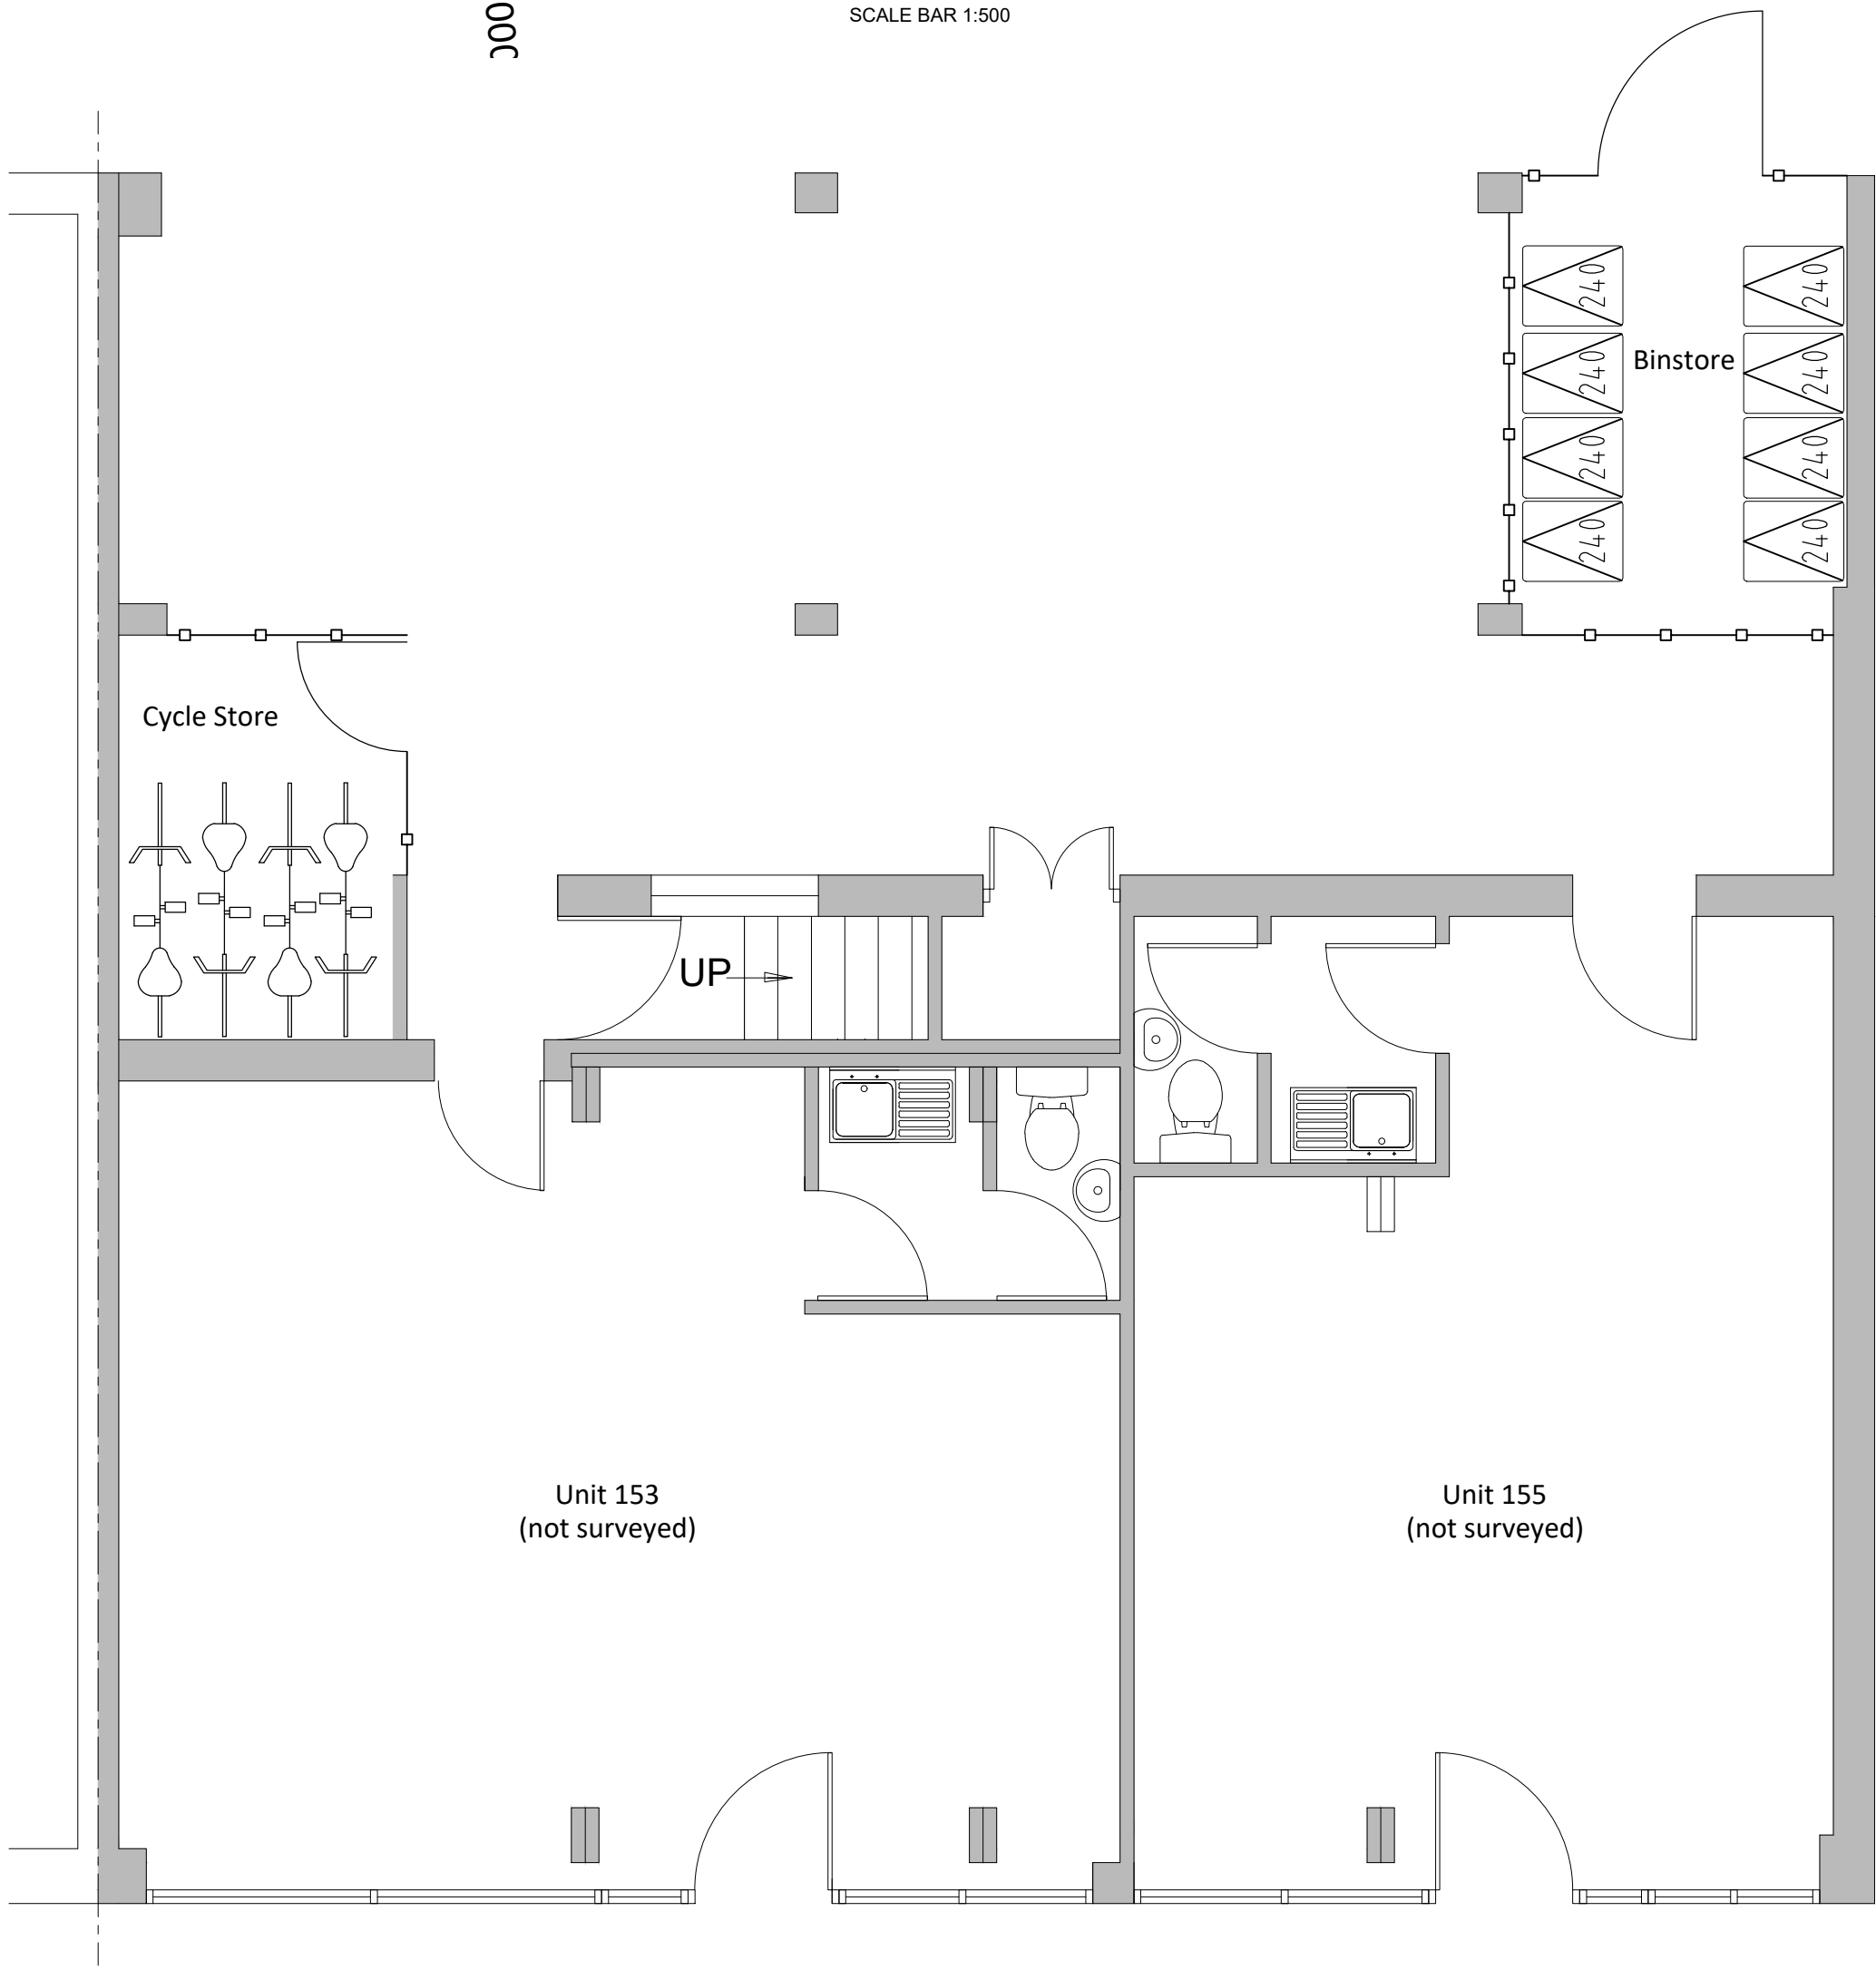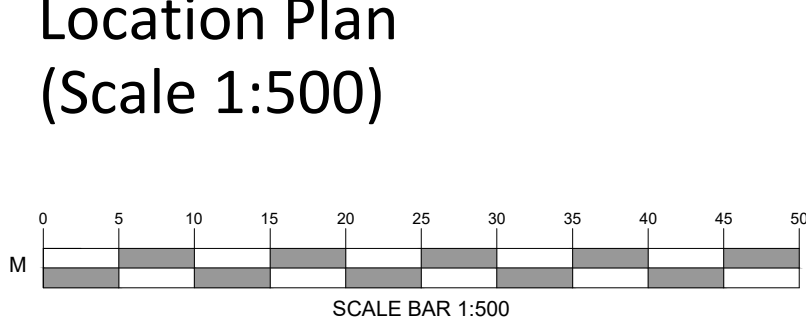

Proposed Ground Floor Plan
(Scale 1:50)

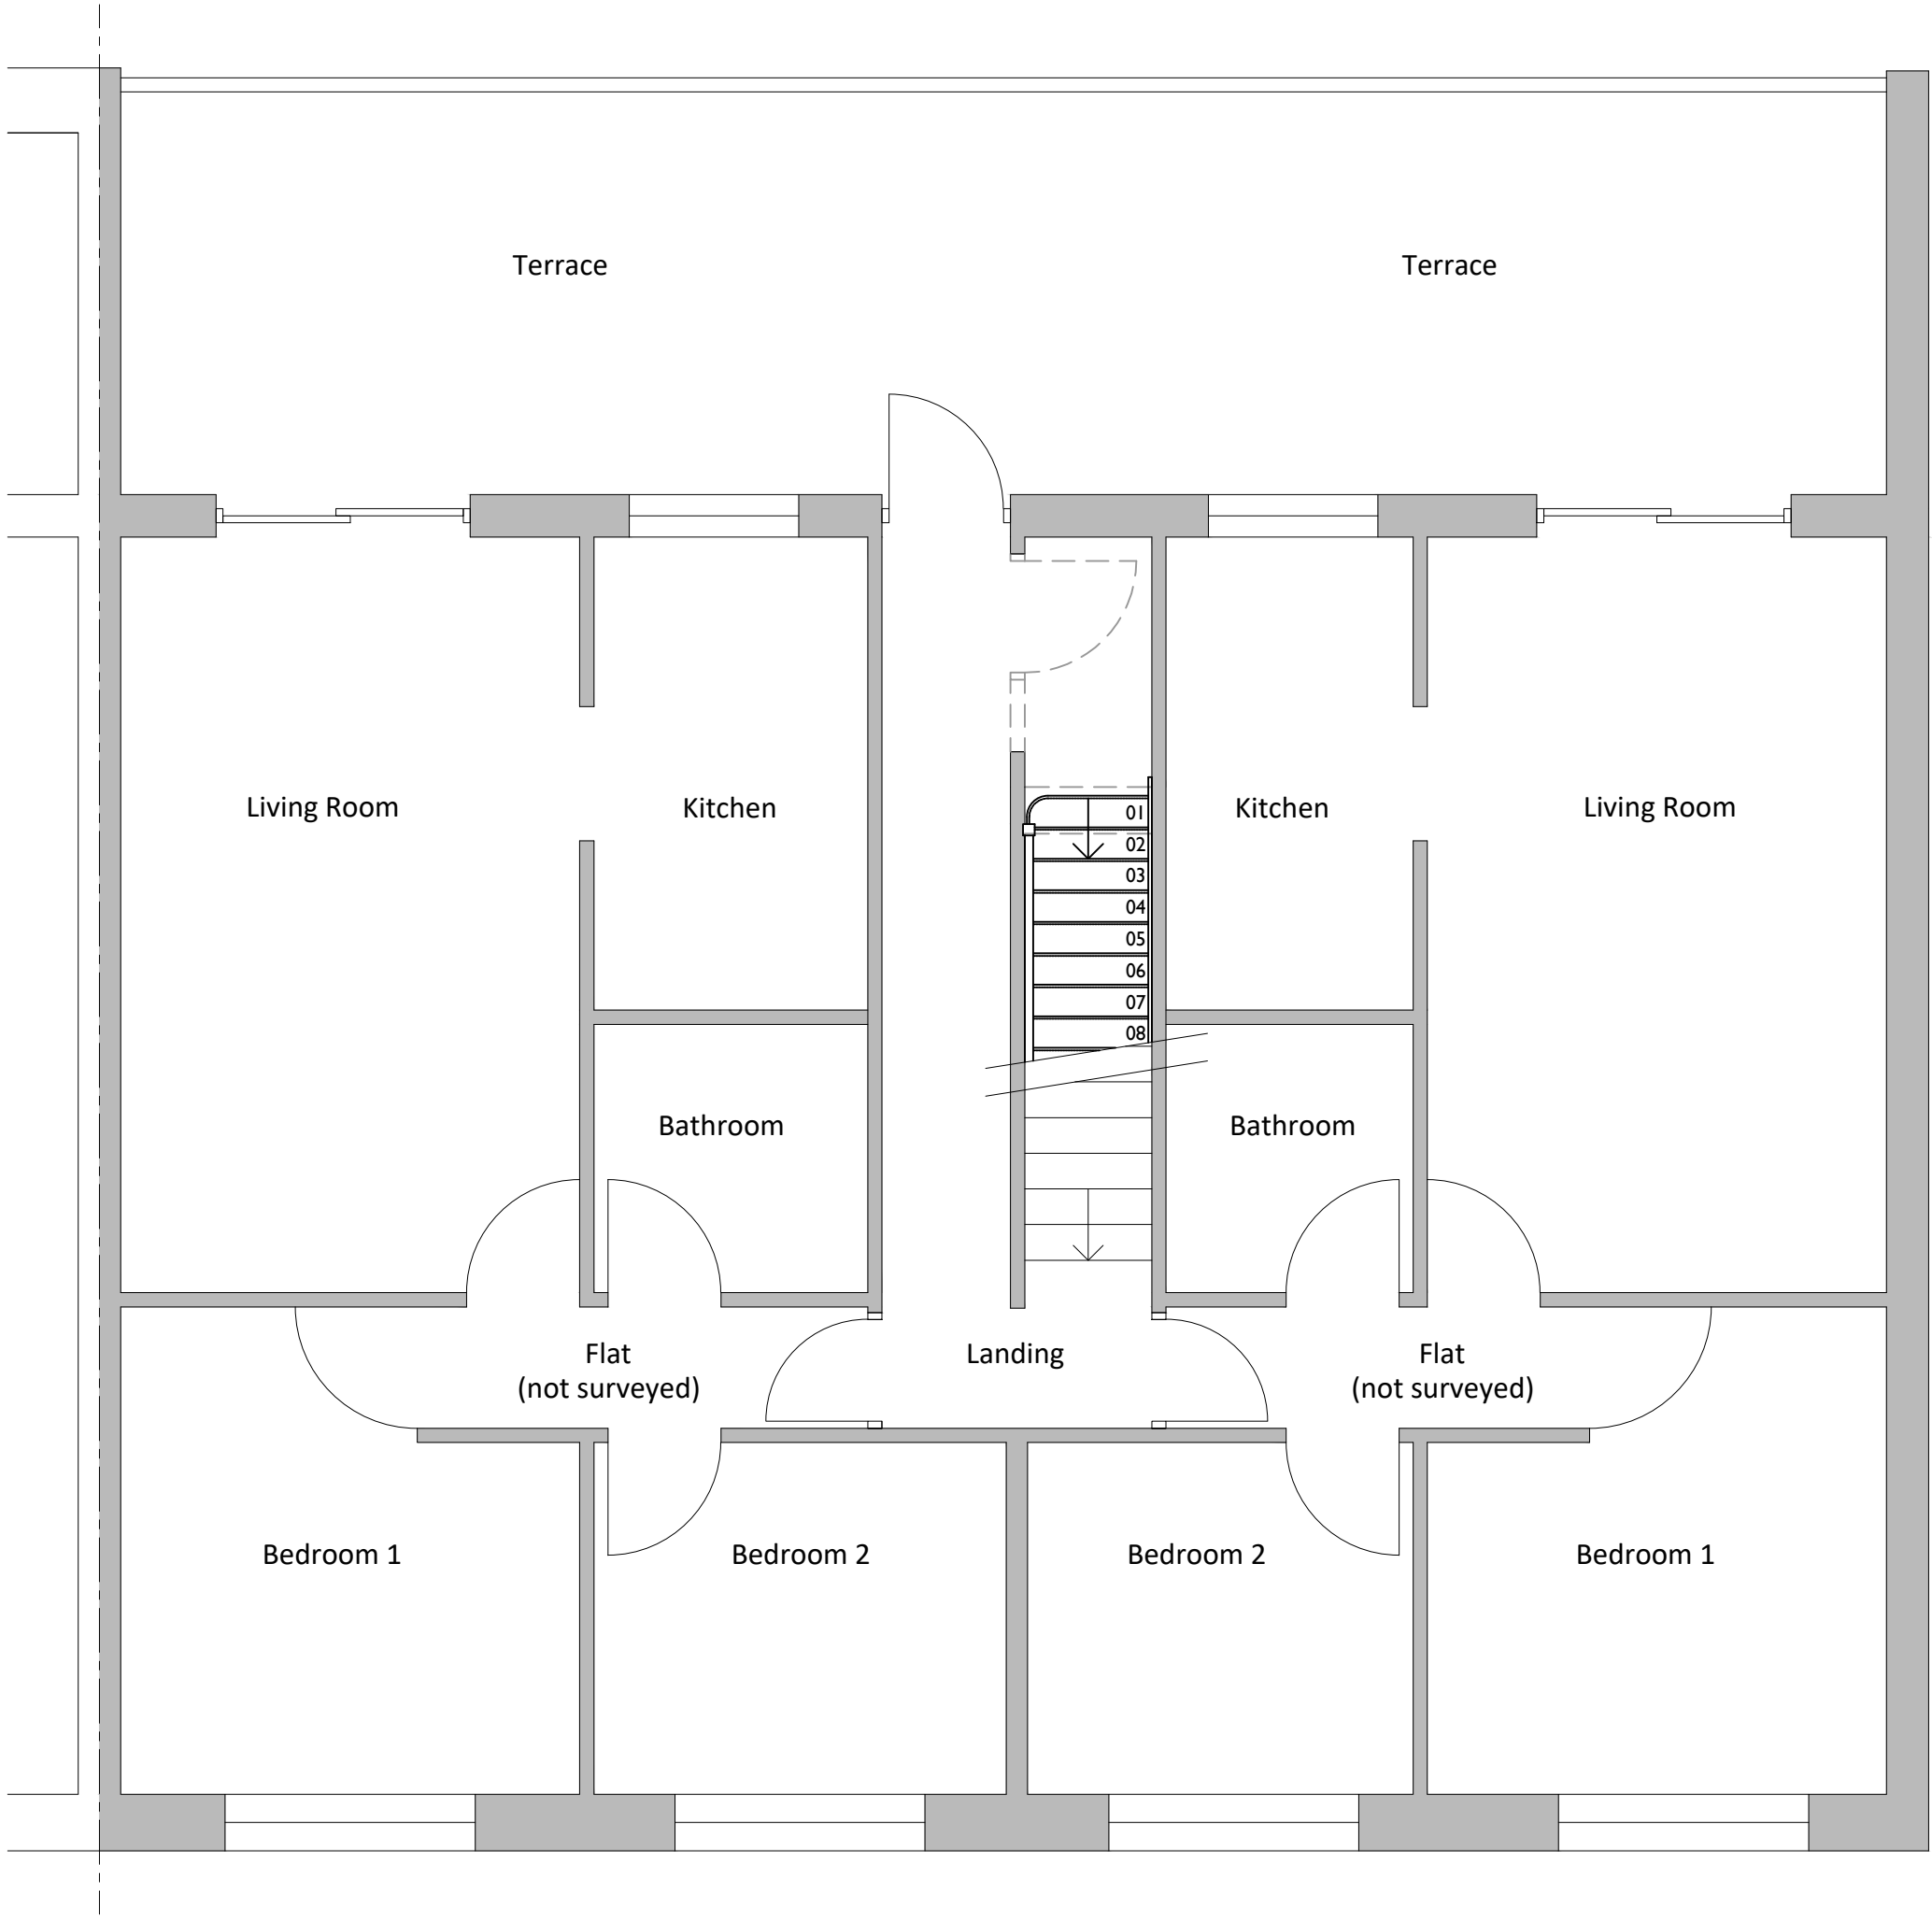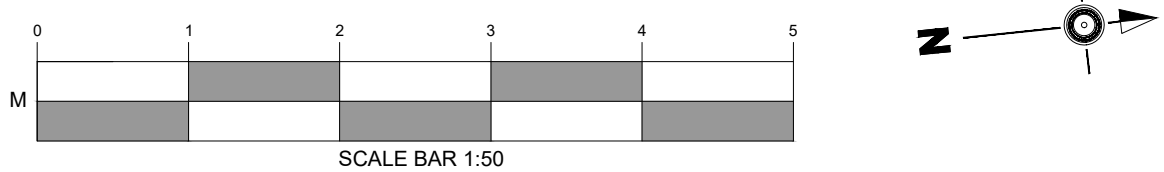

Proposed First Floor Plan
(Scale 1:50)

NOTES:
All dimensions to be checked on site and any discrepancy notified to The Martin Ralph Group. Written dimensions are to be used in preference to scaled dimensions.

This drawing is the property of The Martin Ralph Group and must not be reproduced, in part or whole, or deviated from, without their permission.

It is essential that prior to commencement and during construction works, the contractor reviews the drawings and specification and discusses with the practice any inconsistencies, anomalies, non-industry standard features or other concerns.

For both pricing and construction purposes Structural, Mechanical and Electrical Engineers designs, calculations and sizes etc are to take preference over the layout drawings. Any discrepancies are to be brought to the immediate attention of The Martin Ralph Group.

PURPOSE		
DRAFT FOR COMMENT		
AMENDMENTS		DATE
CLIENT Richard Martin 11 Dragoon House Hussar Court Bramble Business Park Waterlooville PO7 7SF		
PROJECT Loft Conversion to form 2 No 1 Bed Flats 153-155 Milton Road Waterlooville Hampshire		
DRAWING TITLE Proposed Ground & First Floor Plans Block Plan & Location Plan		
DATE 22/08/23	SCALE 1:50 & 1:500	PAPER SIZE A1
DRAWN BY JE		REVIEWED BY RM
DRAWING No. 23.001.D010		REVISION P1