

23 BATH ROAD, EMSWORTH
PROPOSED

NOTES:


Dimensions to be checked on site before commencing work.
Any discrepancies shall be reported to the architect immediately.

Do not scale from these drawings except for planning purposes.

Use figured dimensions only.


Where applicable this drawing is to be read in conjunction with other consultants' drawings.

All drawings to be read in conjunction with specification and all other drawings including structural engineer and mechanical and electrical drawings / specification

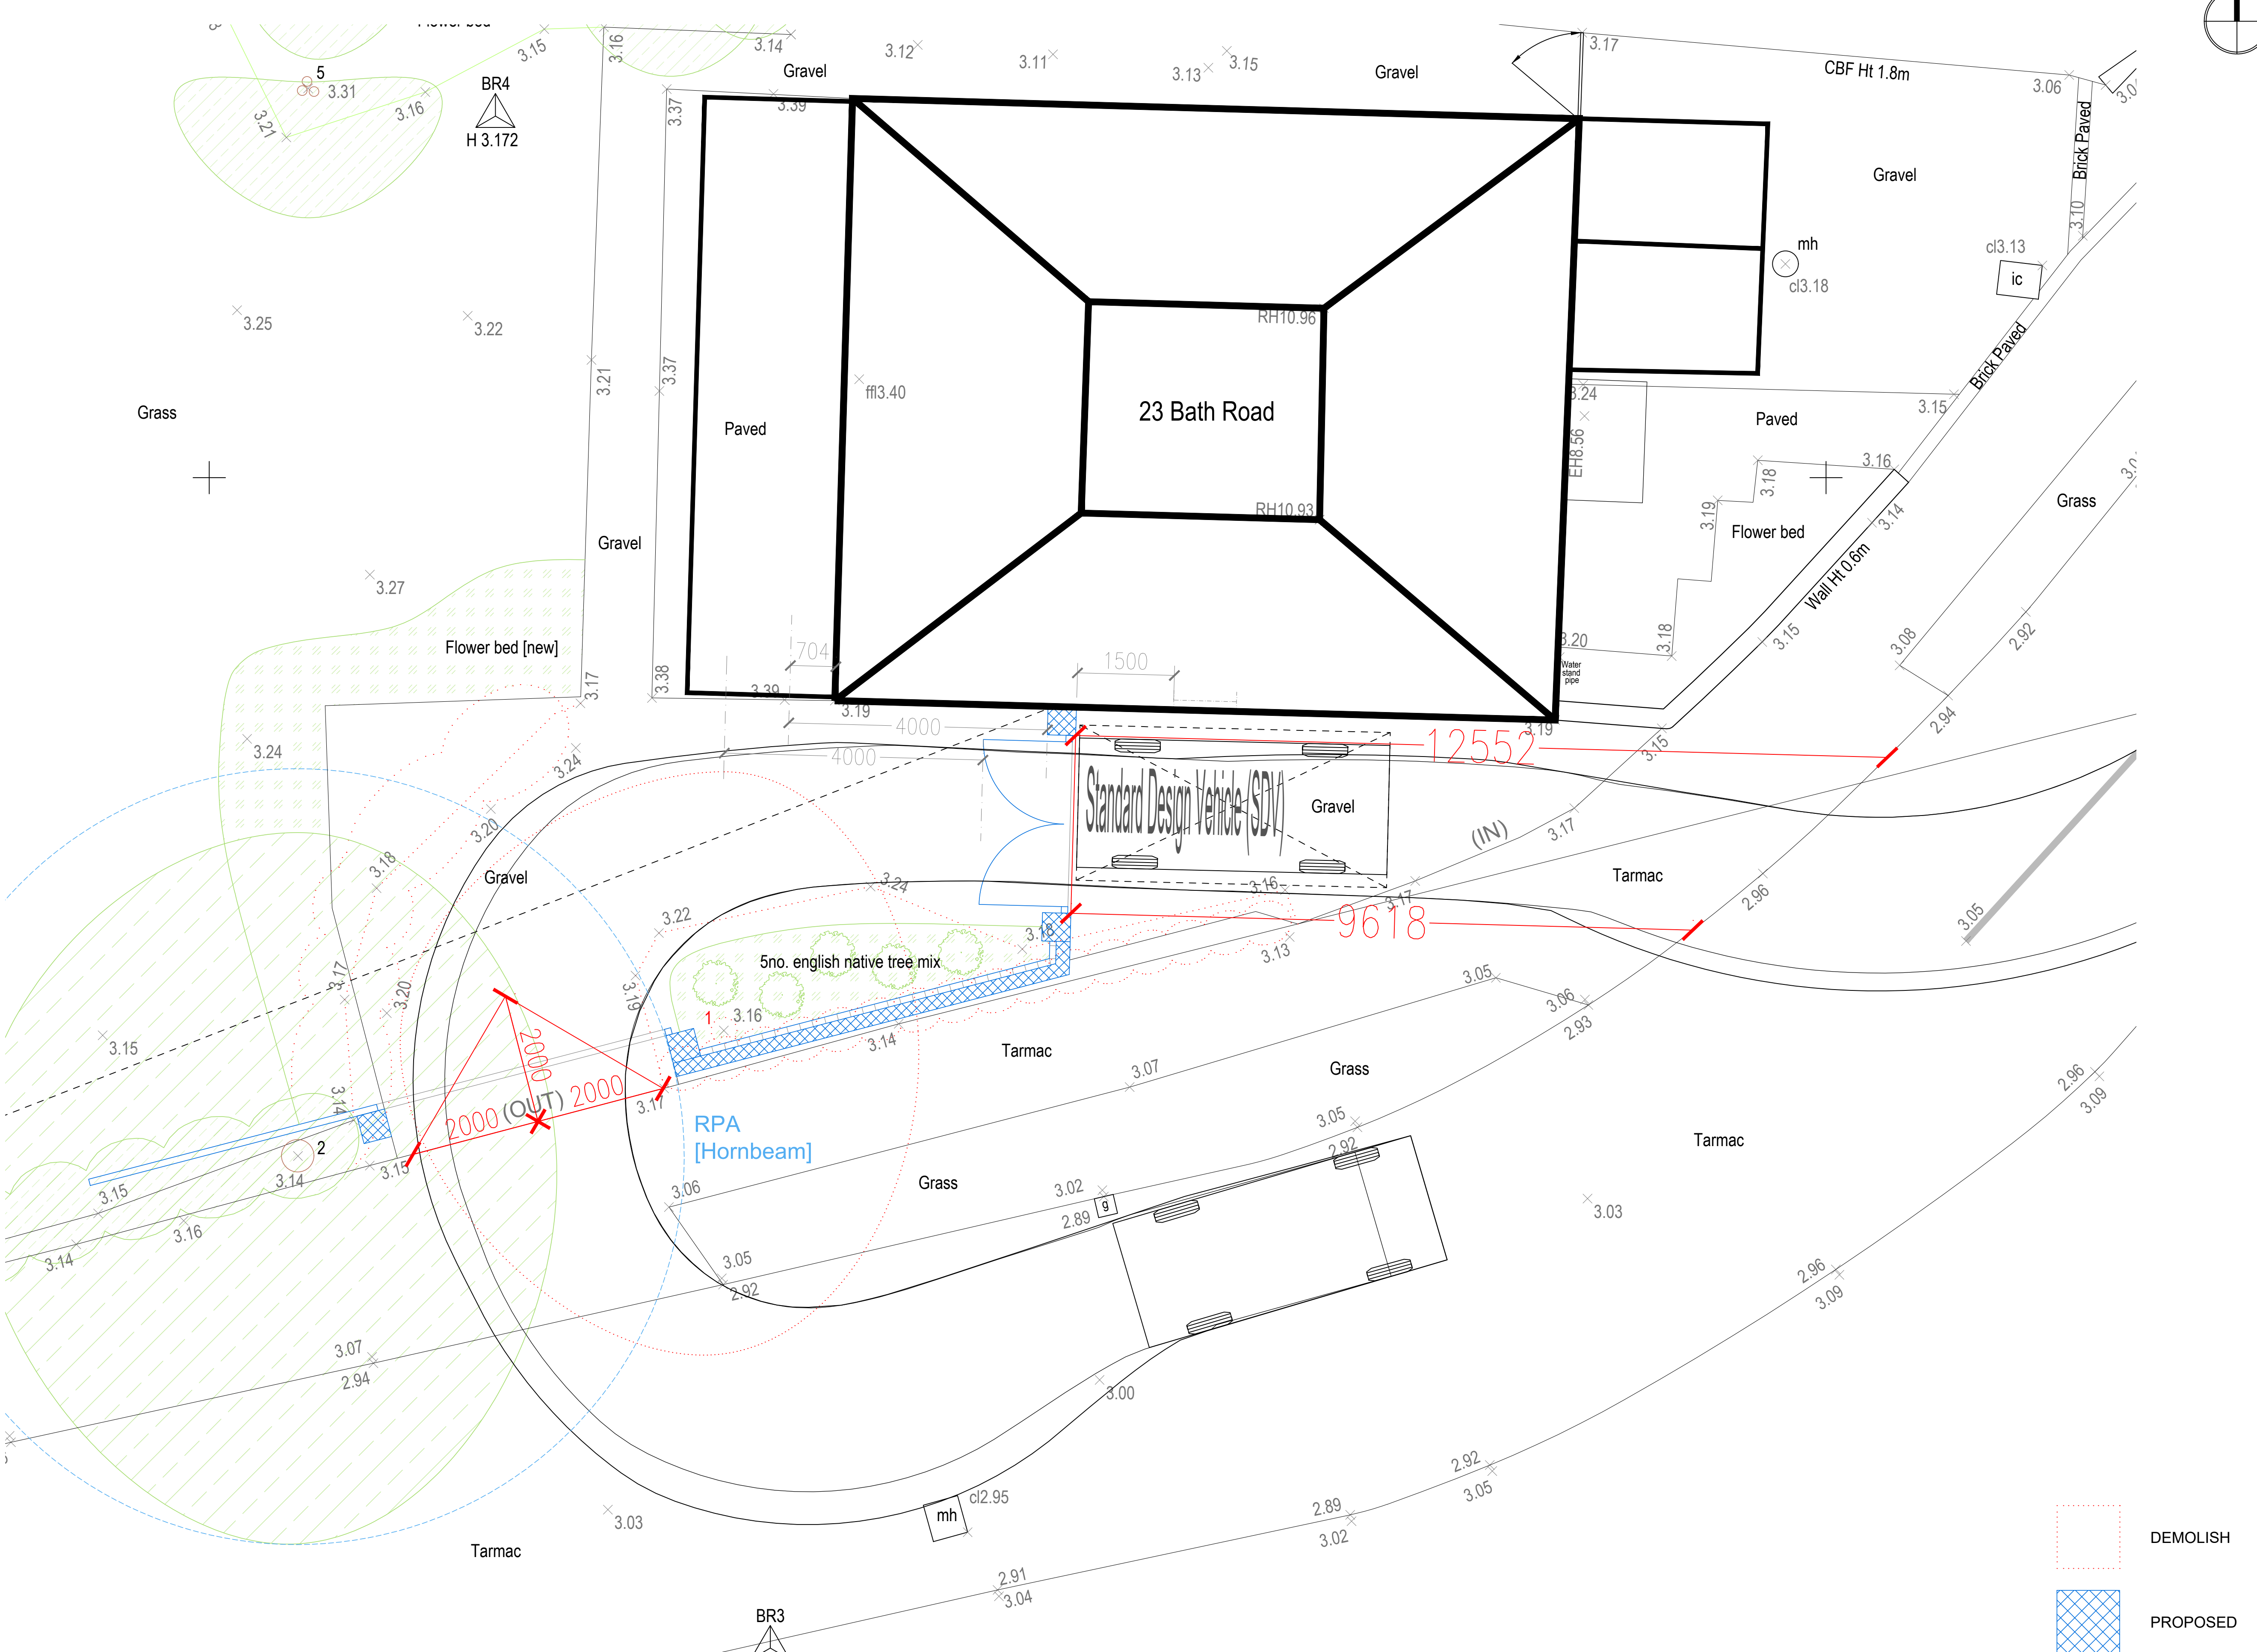

SITE PLAN

1:50

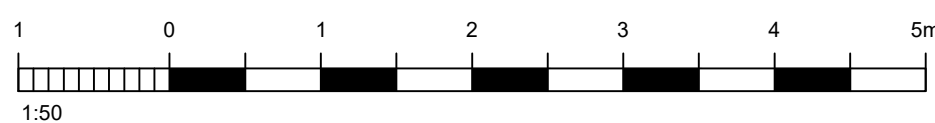

REV	DATE	AMENDMENT	DRAWN
 Helyer Davies Architects Ltd 1 The Old Flour Mill, Emsworth, PO10 7BT 01243 370 715 www.hdarchitects.co.ukmail@hdarchitects.co.uk			
PROJECT 23 BATH ROAD EXSWORTH HAMPSHIRE			
DRAWING PROPOSED Highway plan		SCALE as noted @ A1	
DATE JULY 2022		DRAWN TW	
DRAWING NUMBER 22062-03		REVISION *	