


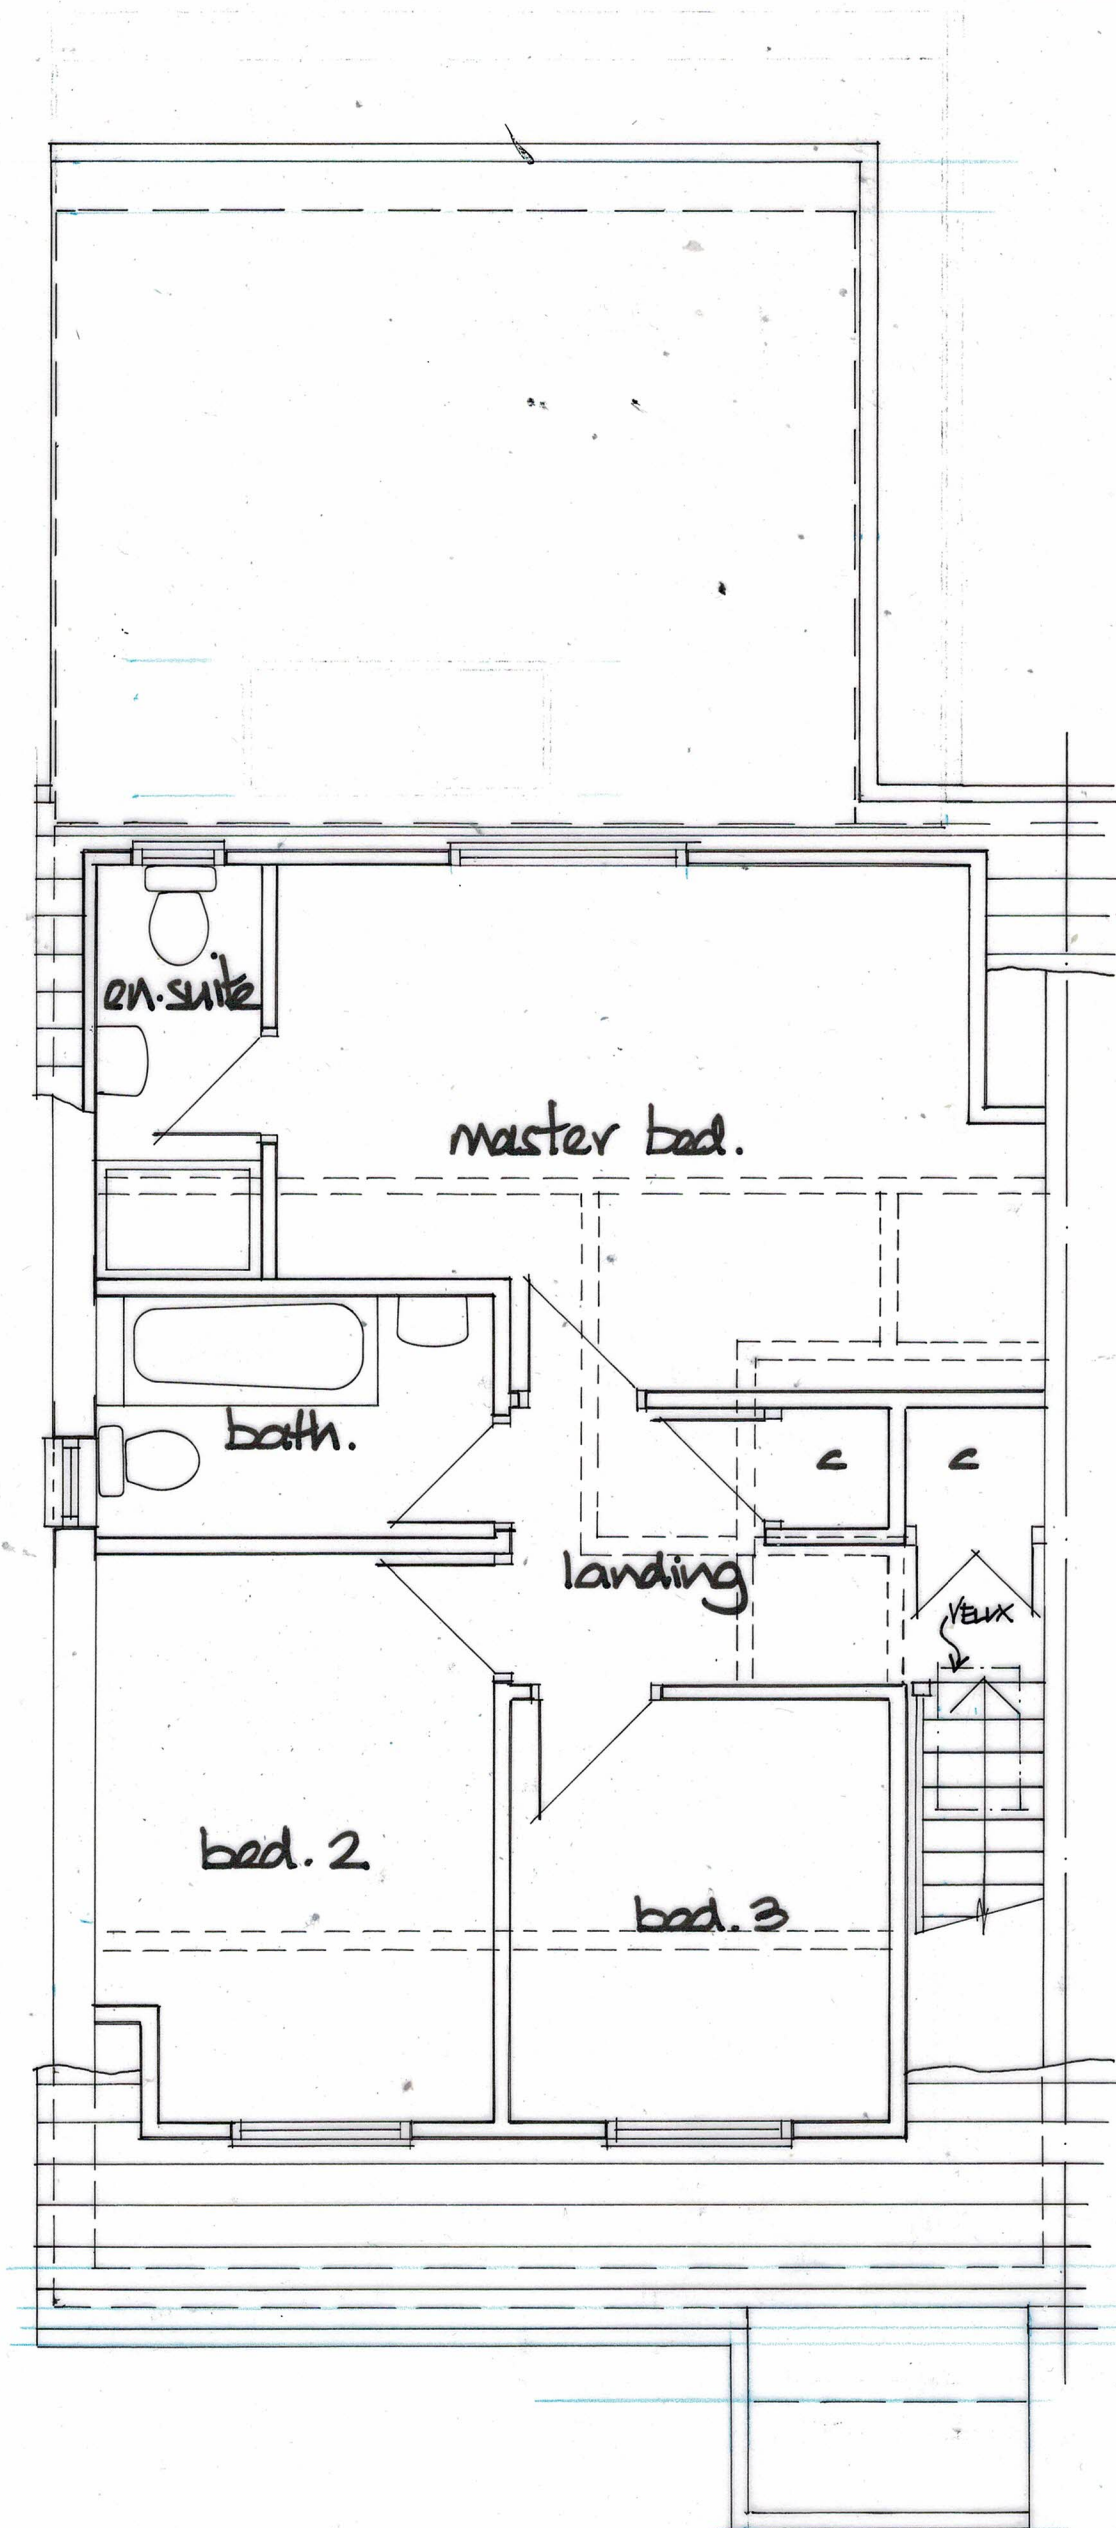

|   |                                                                                             |          |           |
|---|---------------------------------------------------------------------------------------------|----------|-----------|
|   |                                                                                             |          |           |
|   |                                                                                             |          |           |
| <b>DEREK TREAGUS ASSOCIATES</b><br><b>ARCHITECTURAL SERVICES</b><br>Tel: 07956 624094<br>Email: <a href="mailto:derek.treagus@gmail.com">derek.treagus@gmail.com</a>                                                         |                                                                                             |          |           |
| Project   | REAR EXTENSION &<br>LOFT CONVERSION AT<br>20 LANSDOWNE AVENUE,<br>WATERLOOVILLE, HAMPSHIRE. |          |           |
| Client   | Mr & Mrs A Kryemadhi                                                                        |          |           |
| Subject   | Planning Drawing<br>Proposed First Floor Plan                                               |          |           |
| Date:   | Nov 2023                                                                                    | Scale:   | 1: 50     |
| Rev:   |                                                                                             | Drg. No. | 23/351/03 |
| <ul style="list-style-type: none"><li>• Copyright reserved.</li><li>• All dimensions are to be site confirmed and should not be scaled unless for Planning purposes.</li><li>• Verify all queries with the office.</li></ul> |                                                                                             |          |           |