



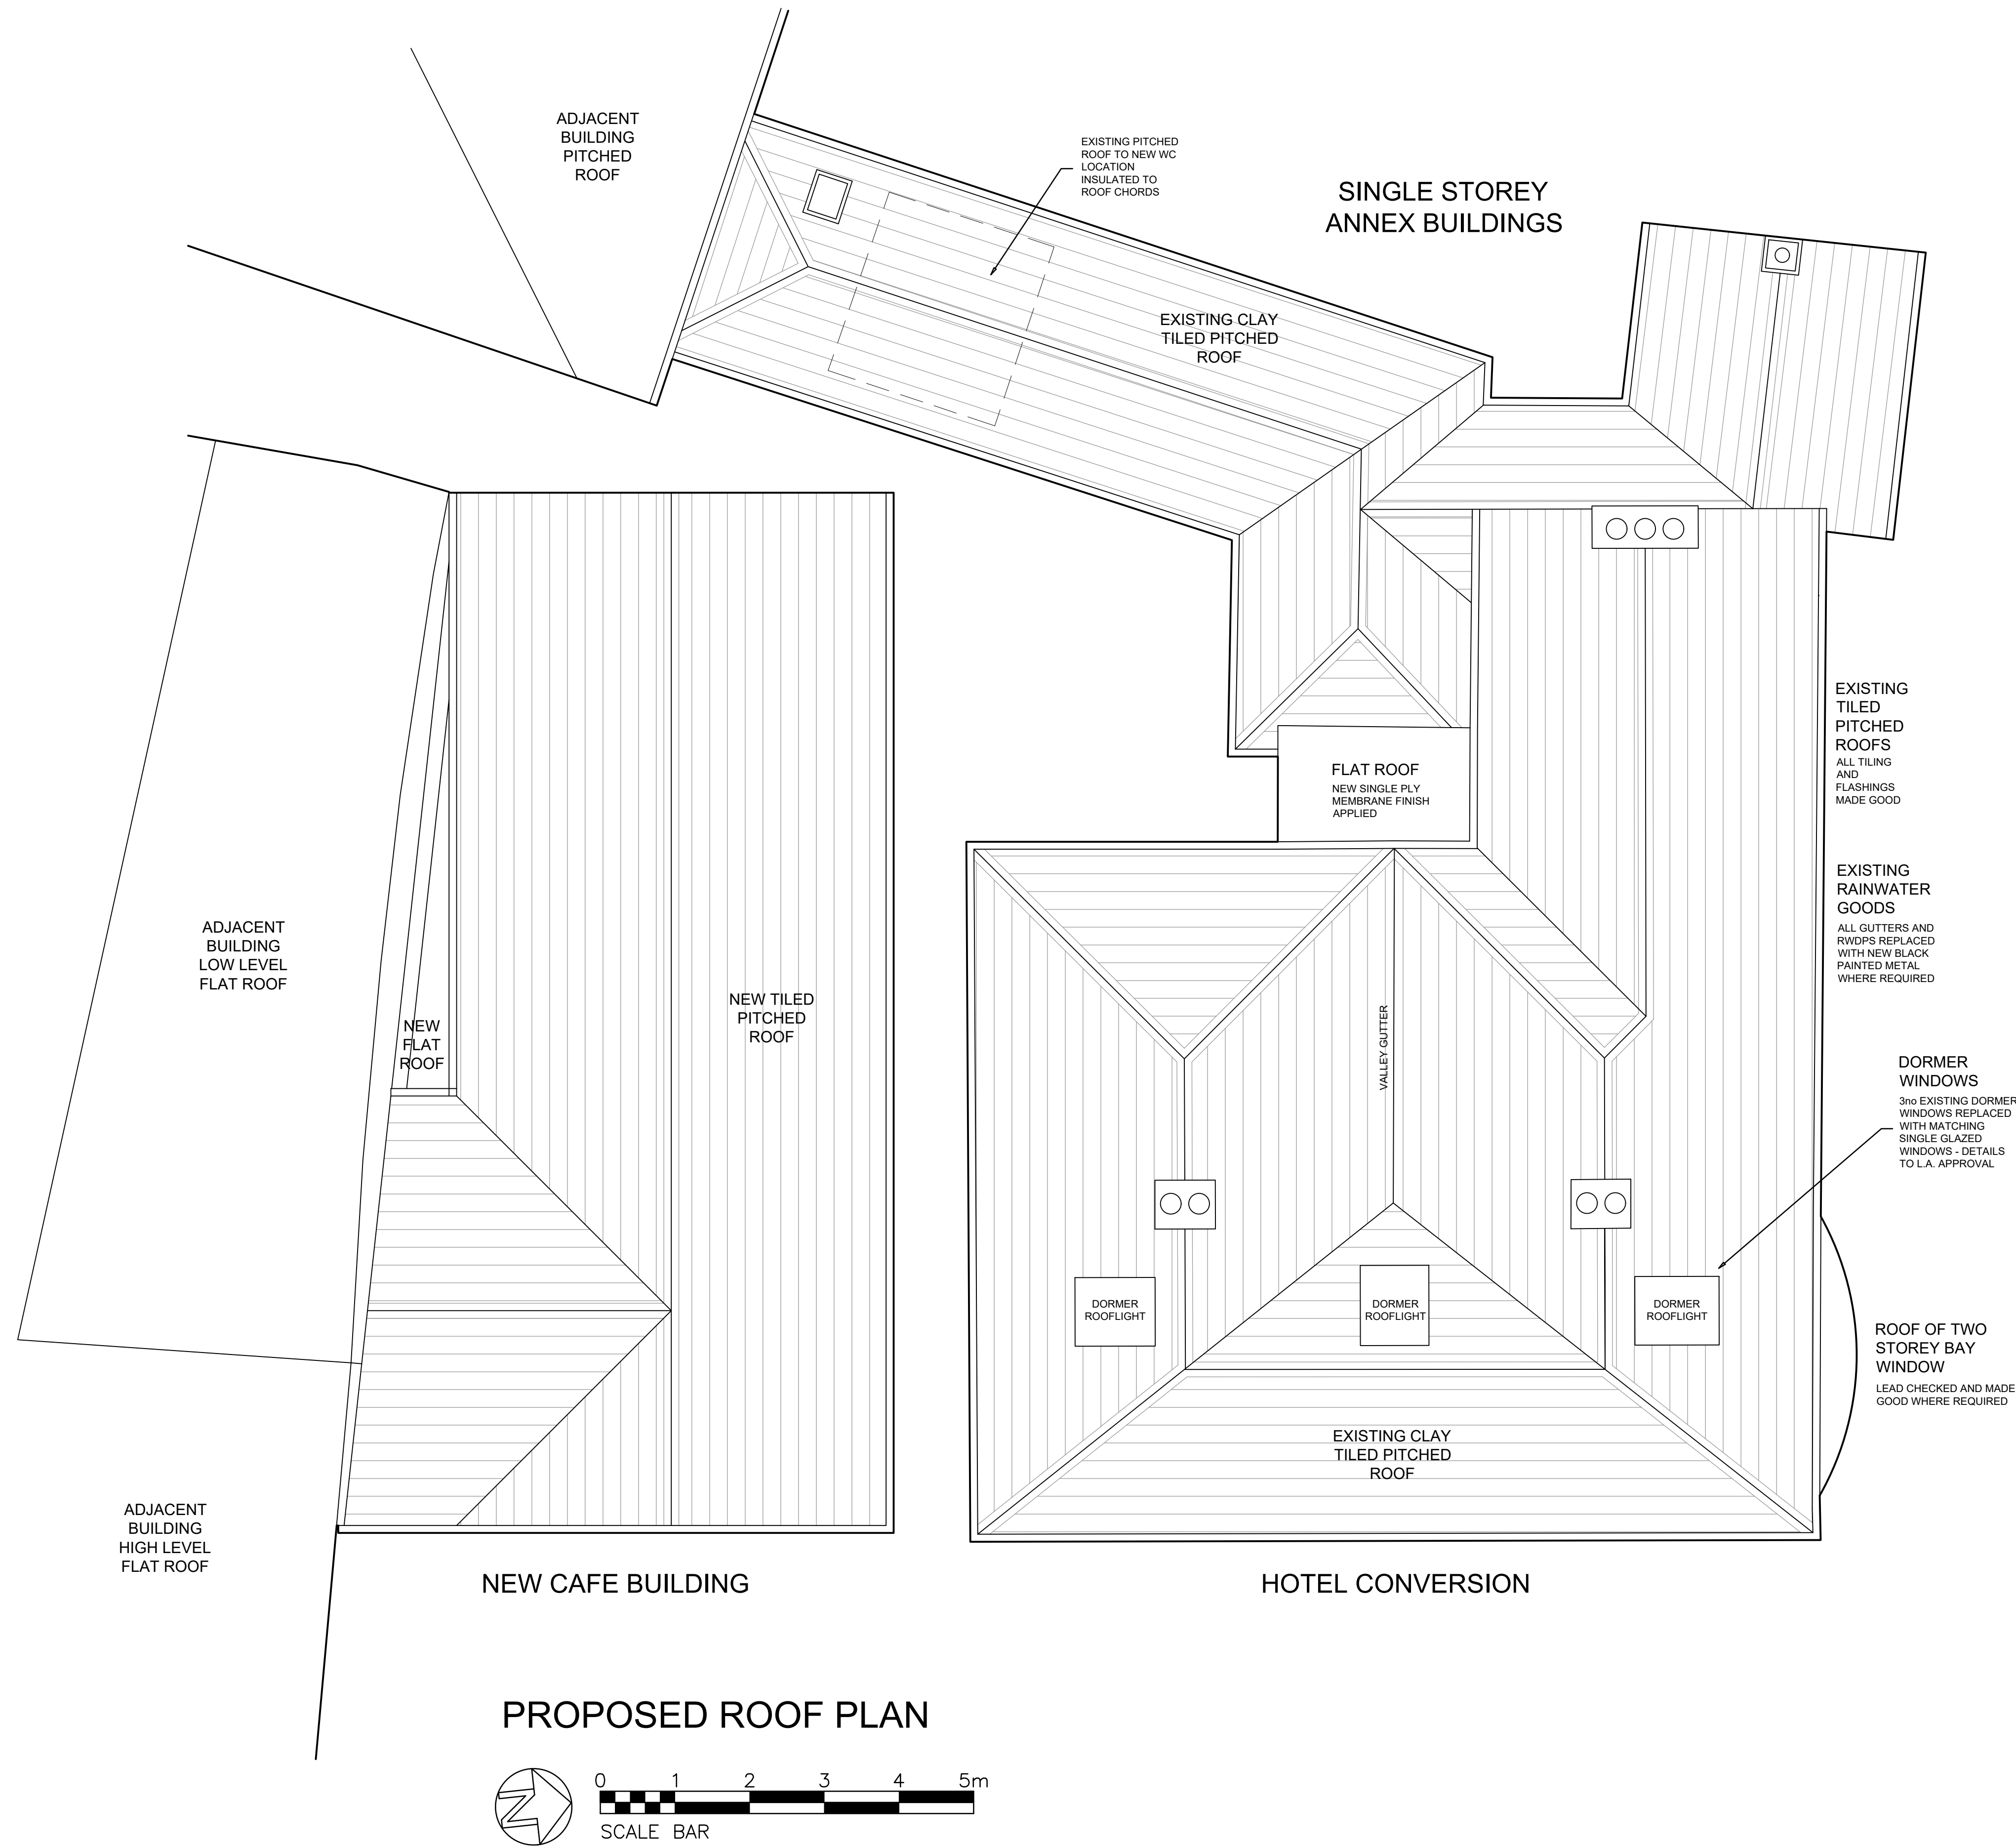

PROPOSED ROOF PLAN

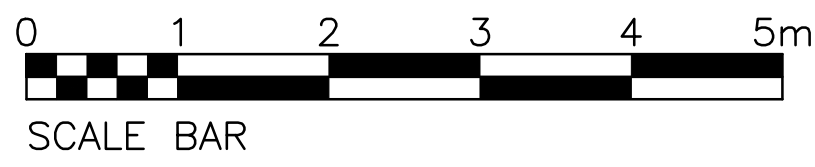

NOTES

THE CONTRACTOR IS RESPONSIBLE FOR CHECKING ALL DIMENSIONS AND NOTIFYING ALL DISCREPANCIES TO THE DESIGNER.

USE FIGURED DIMENSIONS IN PREFERENCE TO SCALED DIMENSIONS.

ALL WORK TO BE IN ACCORDANCE WITH CURRENT BUILDING REGULATIONS.

COPYRIGHT OF THIS DRAWING IS RESERVED BY G.I.A. LIMITED, AND IS ISSUED ON THE CONDITION THAT IT IS NOT COPIED, REPRODUCED OR DISCLOSED TO ANY THIRD PARTY EITHER WHOLLY OR IN PART WITHOUT THE CONSENT IN WRITING OF G.I.A. LIMITED.

C	DORMER WINDOWS CHANGED TO SINGLE GLAZED	06/07/23
B	NOTE ON LOFT WINDOW REPLACEMENT ADDED	27/02/23
A	CAFE USE SHOWN	01/09/22
REV	DESCRIPTION	DATE
AMENDMENTS		
CLIENT		
BG DOODLES HOLDINGS LTD		
JOB		
EMSWORTH SURGERY CONVERSION P010 7DD		
DRAWING		
ROOF PLAN AS PROPOSED		
JOB NO.	2992	DRAWING NO.
		30 C
SCALE		
1:50 @ A1		
DRAWN BY		DATE
NAS		JUNE 2022



GIA LTD, 3 Foxglove Park, Common Road, Dunnington, York, YO19 5RZ.
t 01904 481 480 f 01904 486 730 e design@gia.co.uk w www.gia.co.uk
INCORPORATED IN ENGLAND REG. NO. 2786136