



FRONT ELEVATION

SIDE (NORTH) ELEVATION

REAR ELEVATION

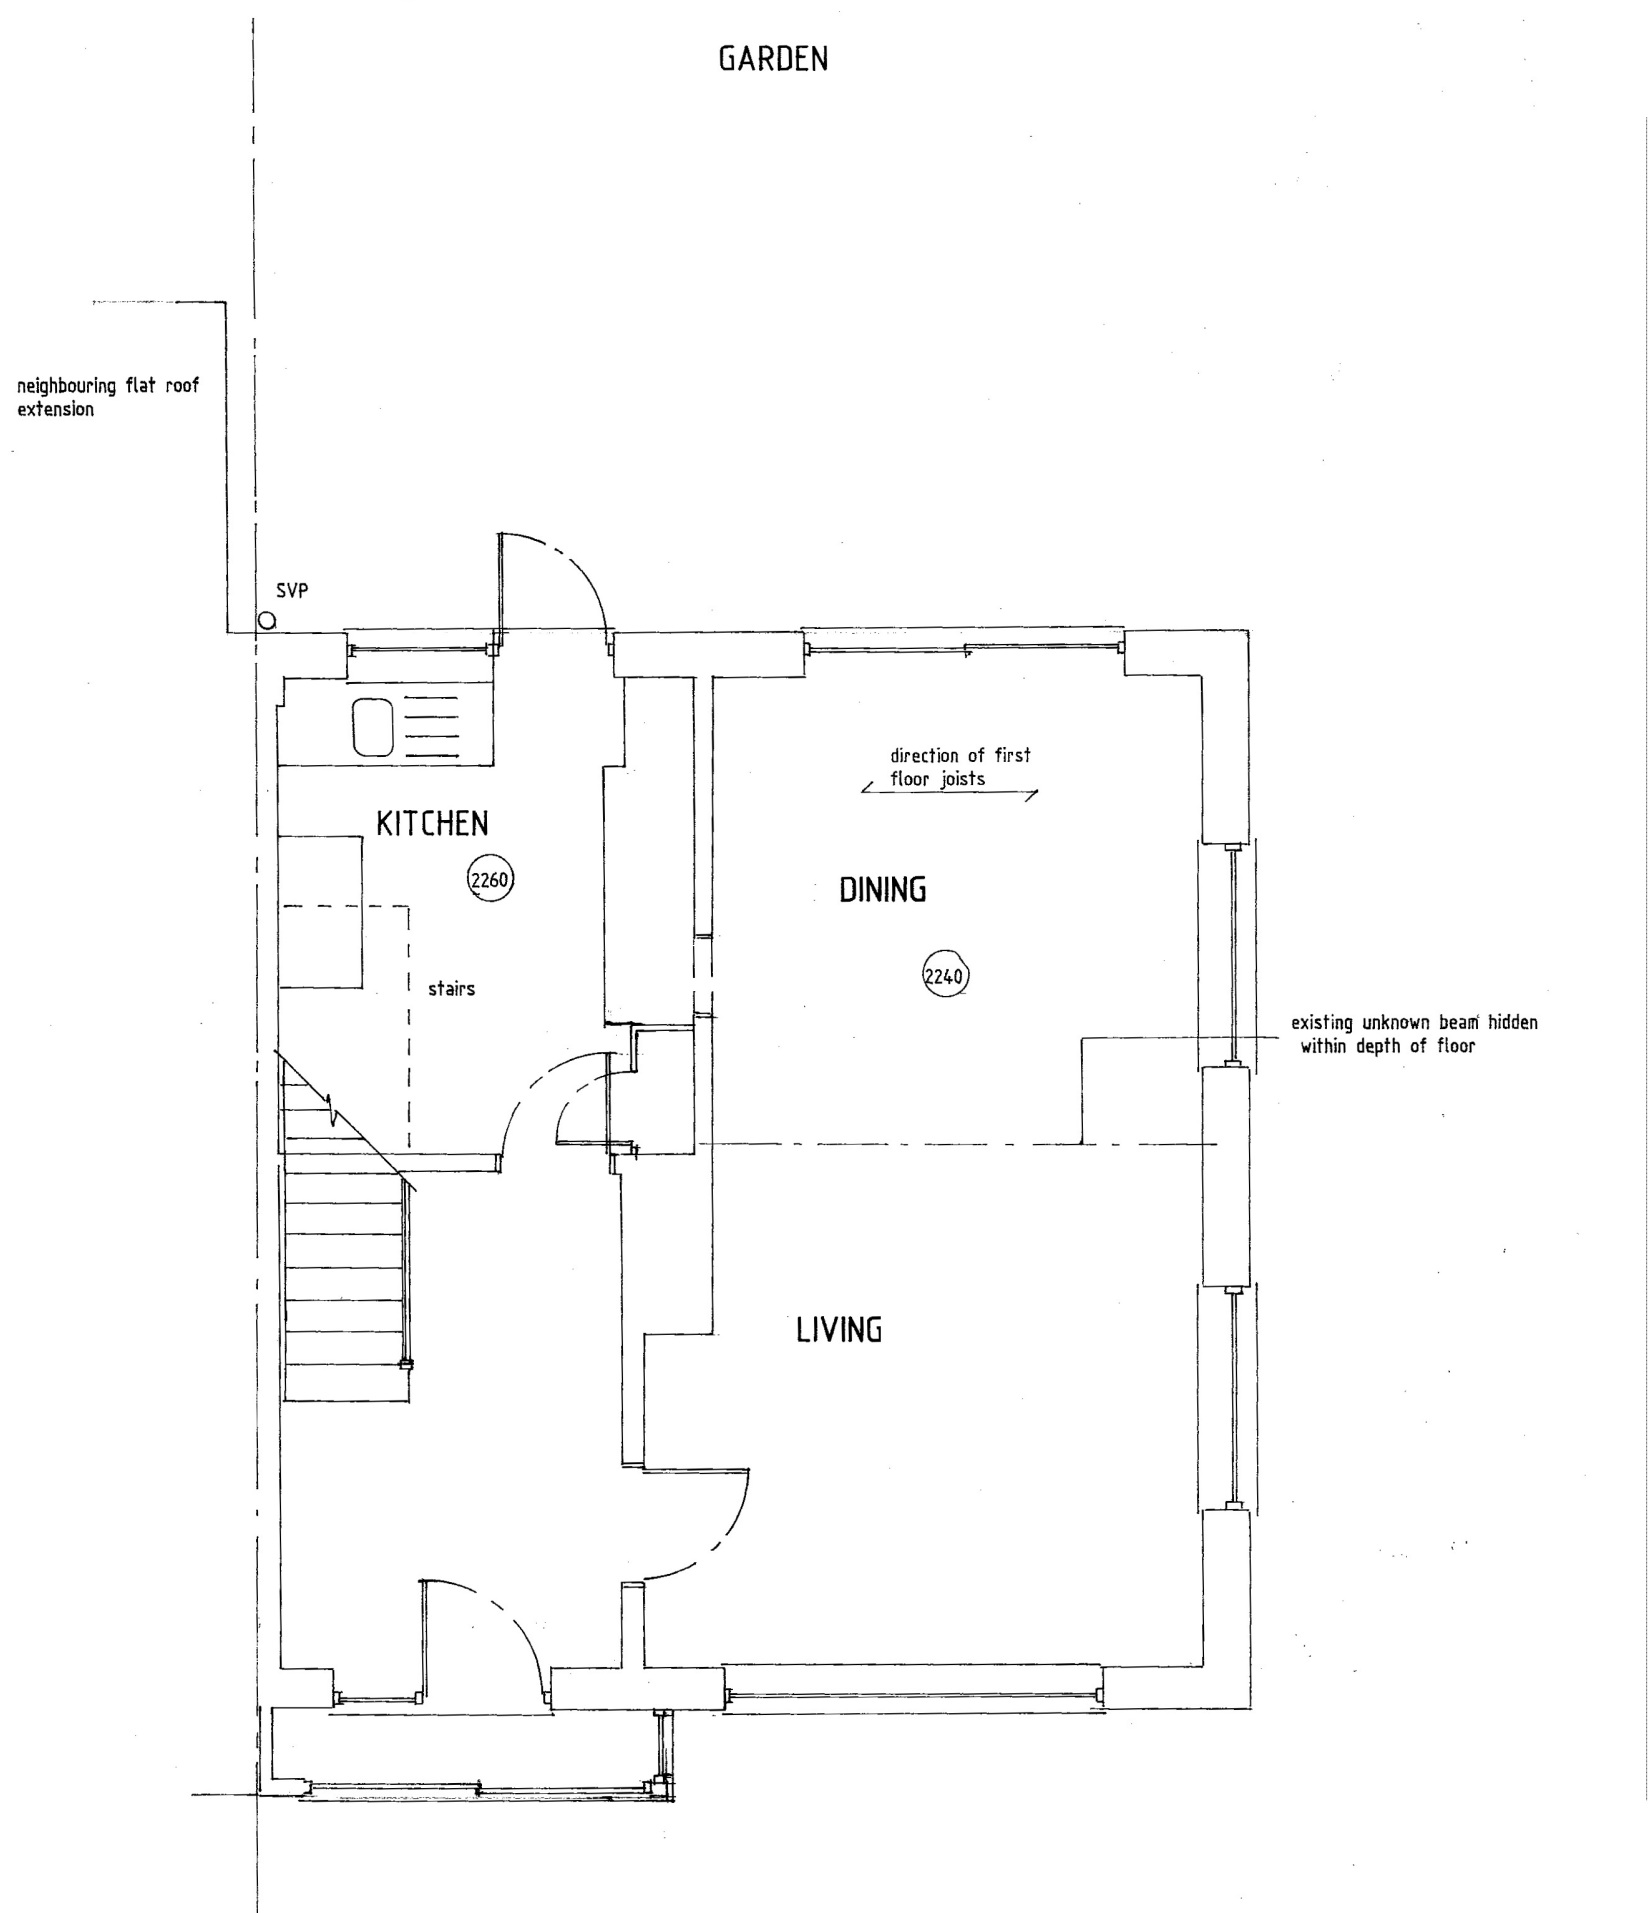


GROUND FLOOR

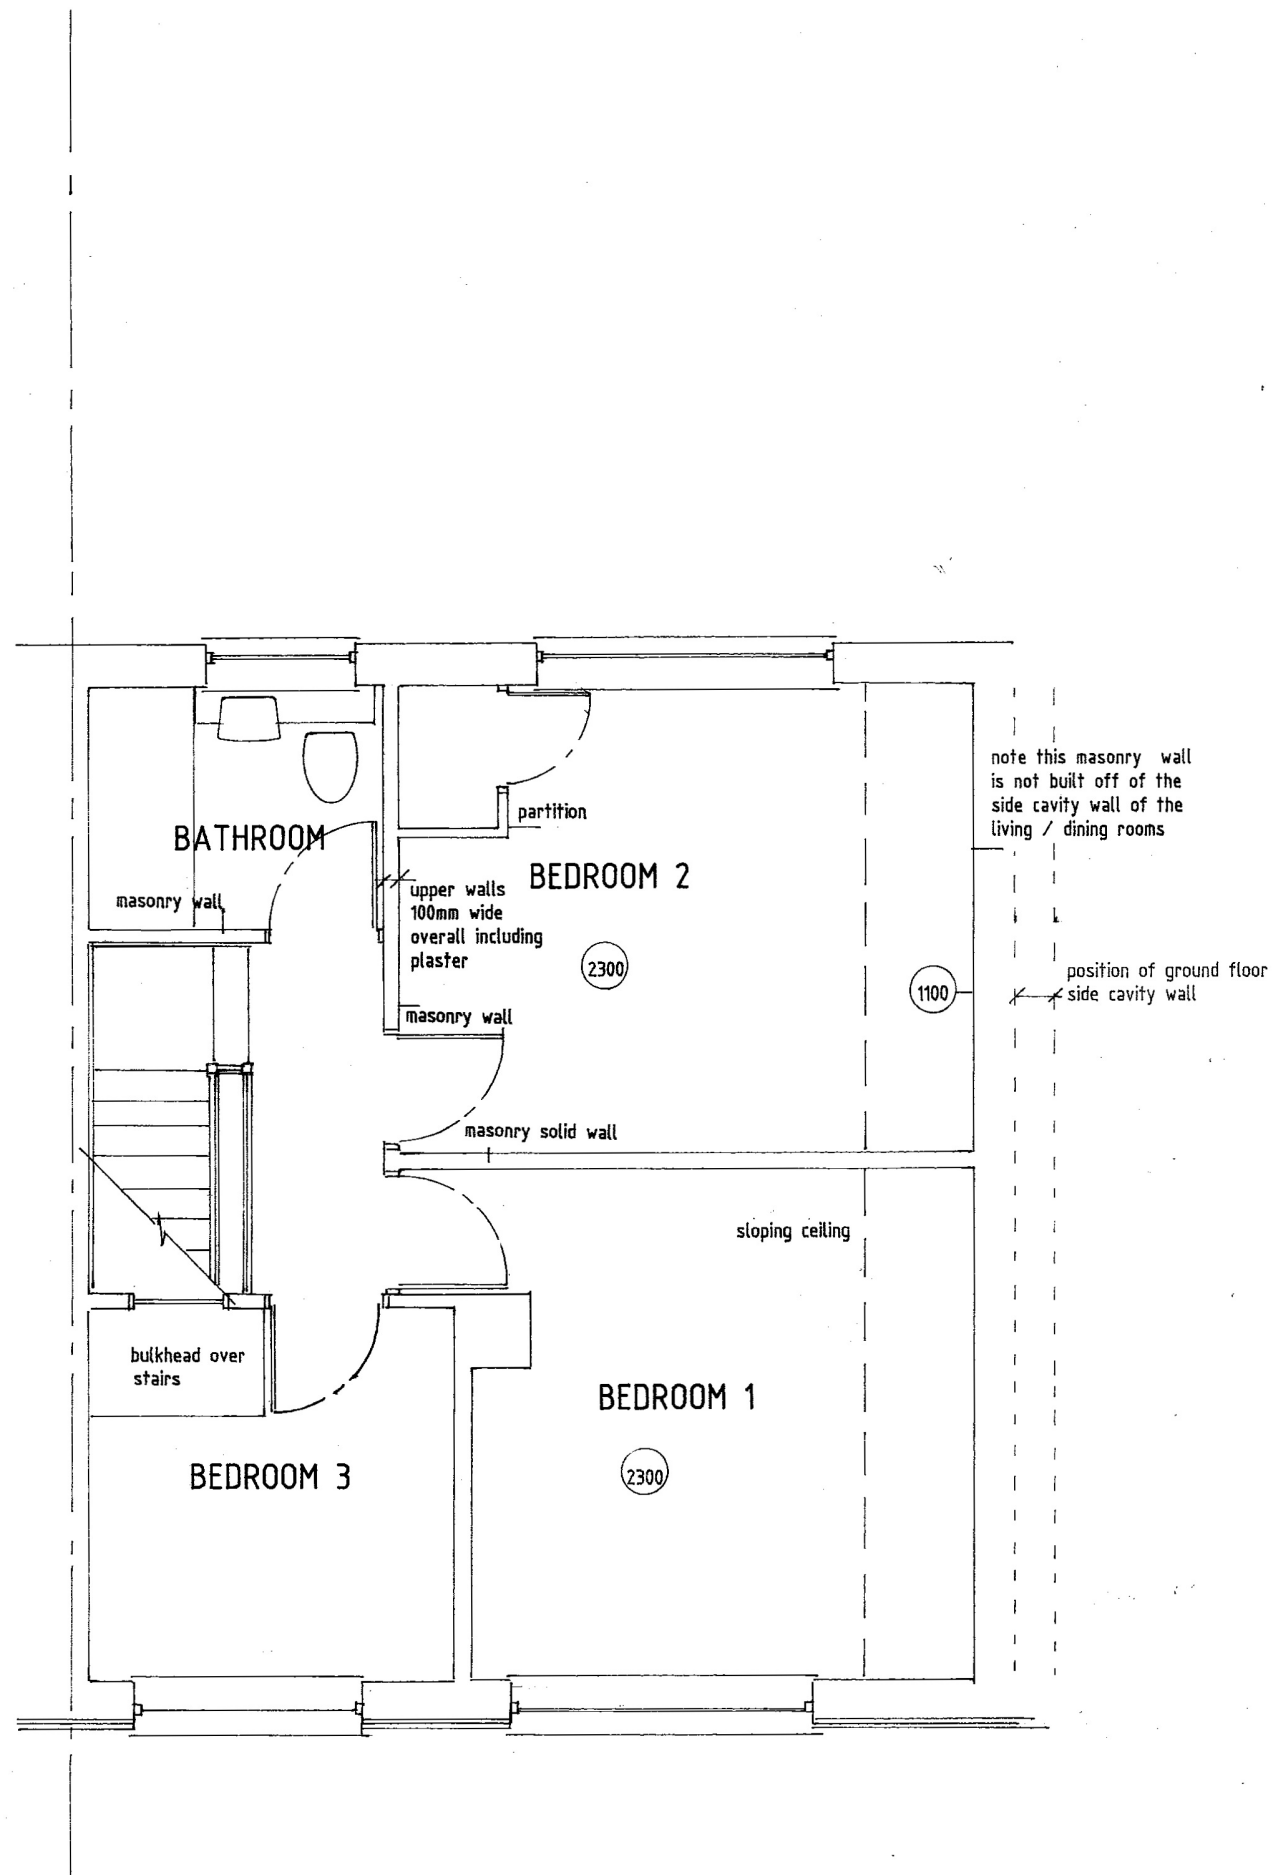

FIRST FLOOR

15.03.2023 Notes added to elevations showing materials.

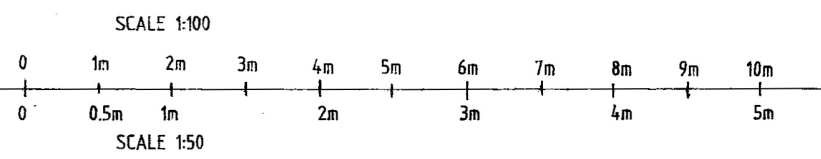

PROPOSED EXTENSIONS & ALTERATIONS

117A HART PLAIN AVENUE
WATERLOOVILLE
HAMPSHIRE
PO8 8PW

MRS SEALE

DRAWING: EXISTING PLANS & ELEVATIONS

SCALE: 150 1:100

DRG No. 1287/1 **DATE:** MARCH 2023



Space & Style Home Design
Cornerways,
Gomer Lane,
Alverstoke,
Hampshire
PO12 2QW
www.spaceandstyle.co.uk
Tel: 02392 525 100

This drawing is to be read in conjunction with any accompanying calculations, drawings, notes or specification. All dimensions on site supersede the drawing and to be checked and verified by contractor prior to ordering materials. Any discrepancies or changes to be referred to Space & Style Home Design.

© Copyright 2023, this drawing cannot be copied, reproduced or used without the consent of Space & Style Home Design.