




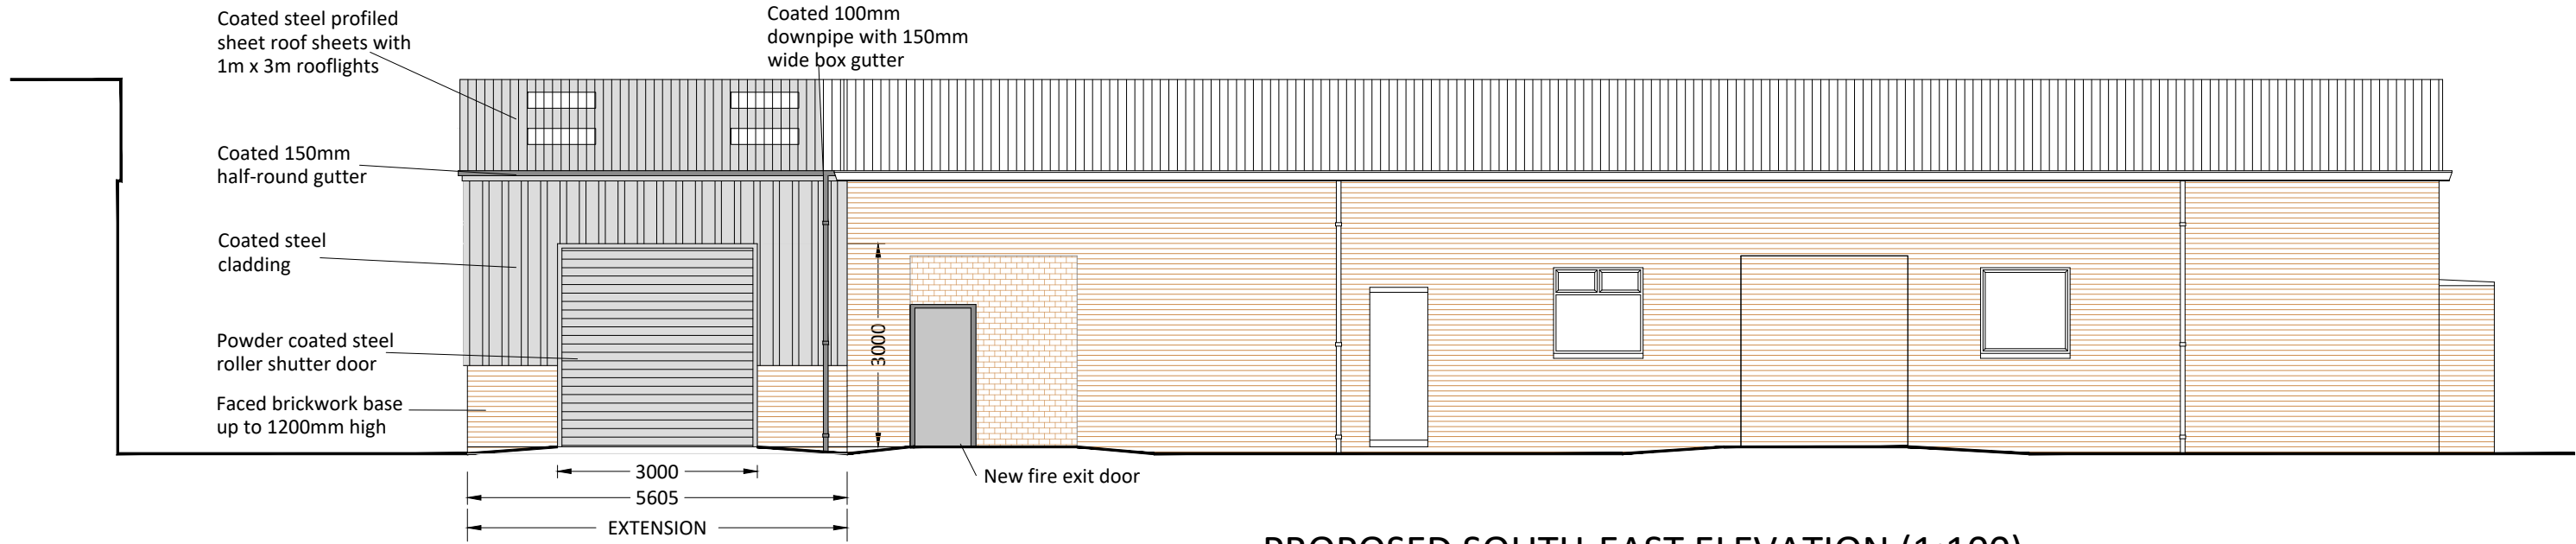


PROPOSED SOUTH-EAST ELEVATION (1:100)

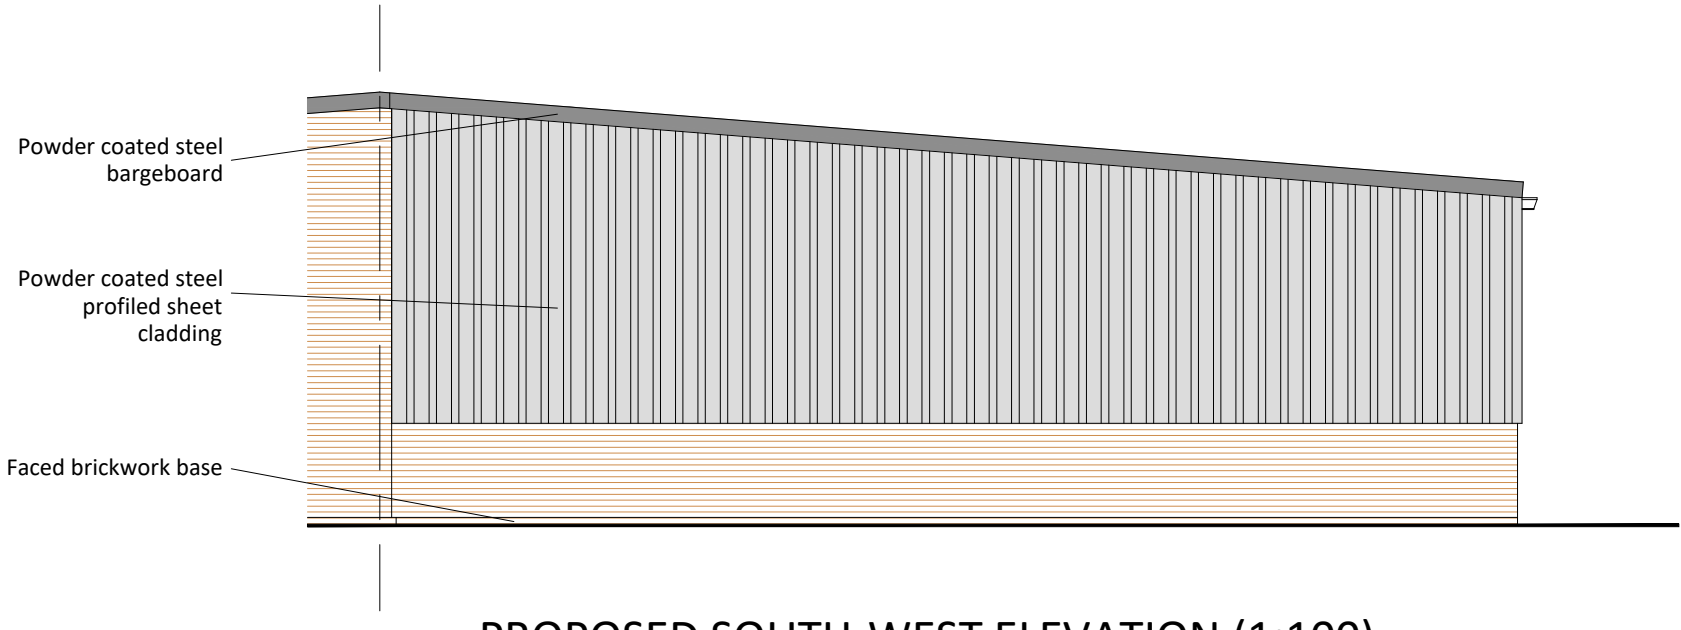


PROPOSED SOUTH-WEST ELEVATION (1:100)

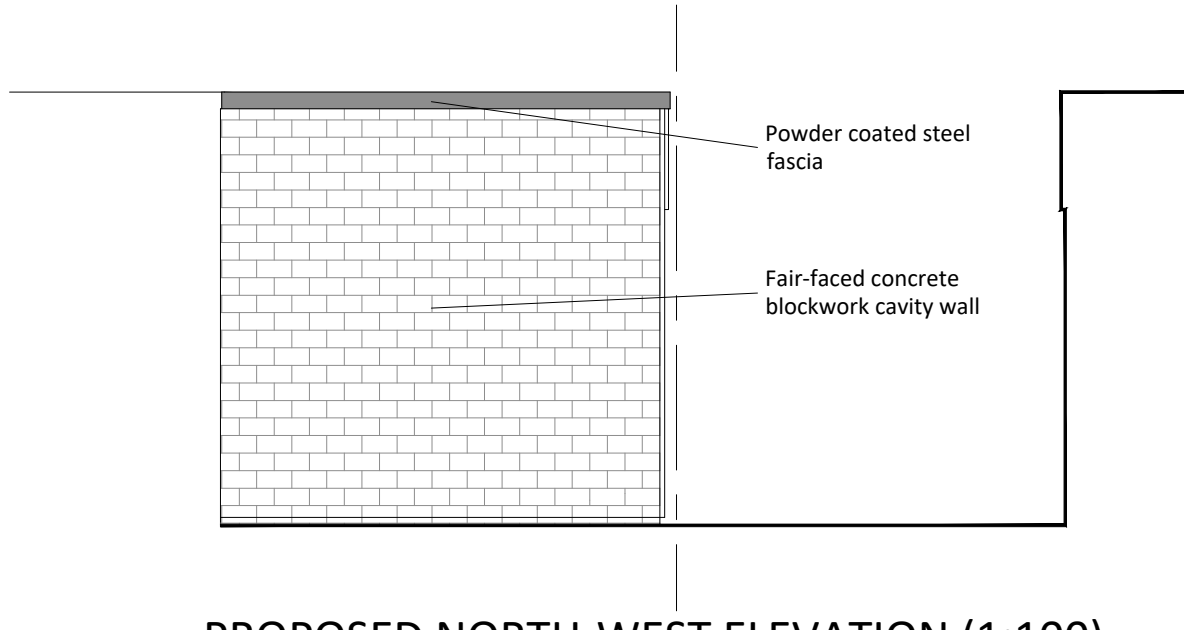


PROPOSED NORTH-WEST ELEVATION (1:100)

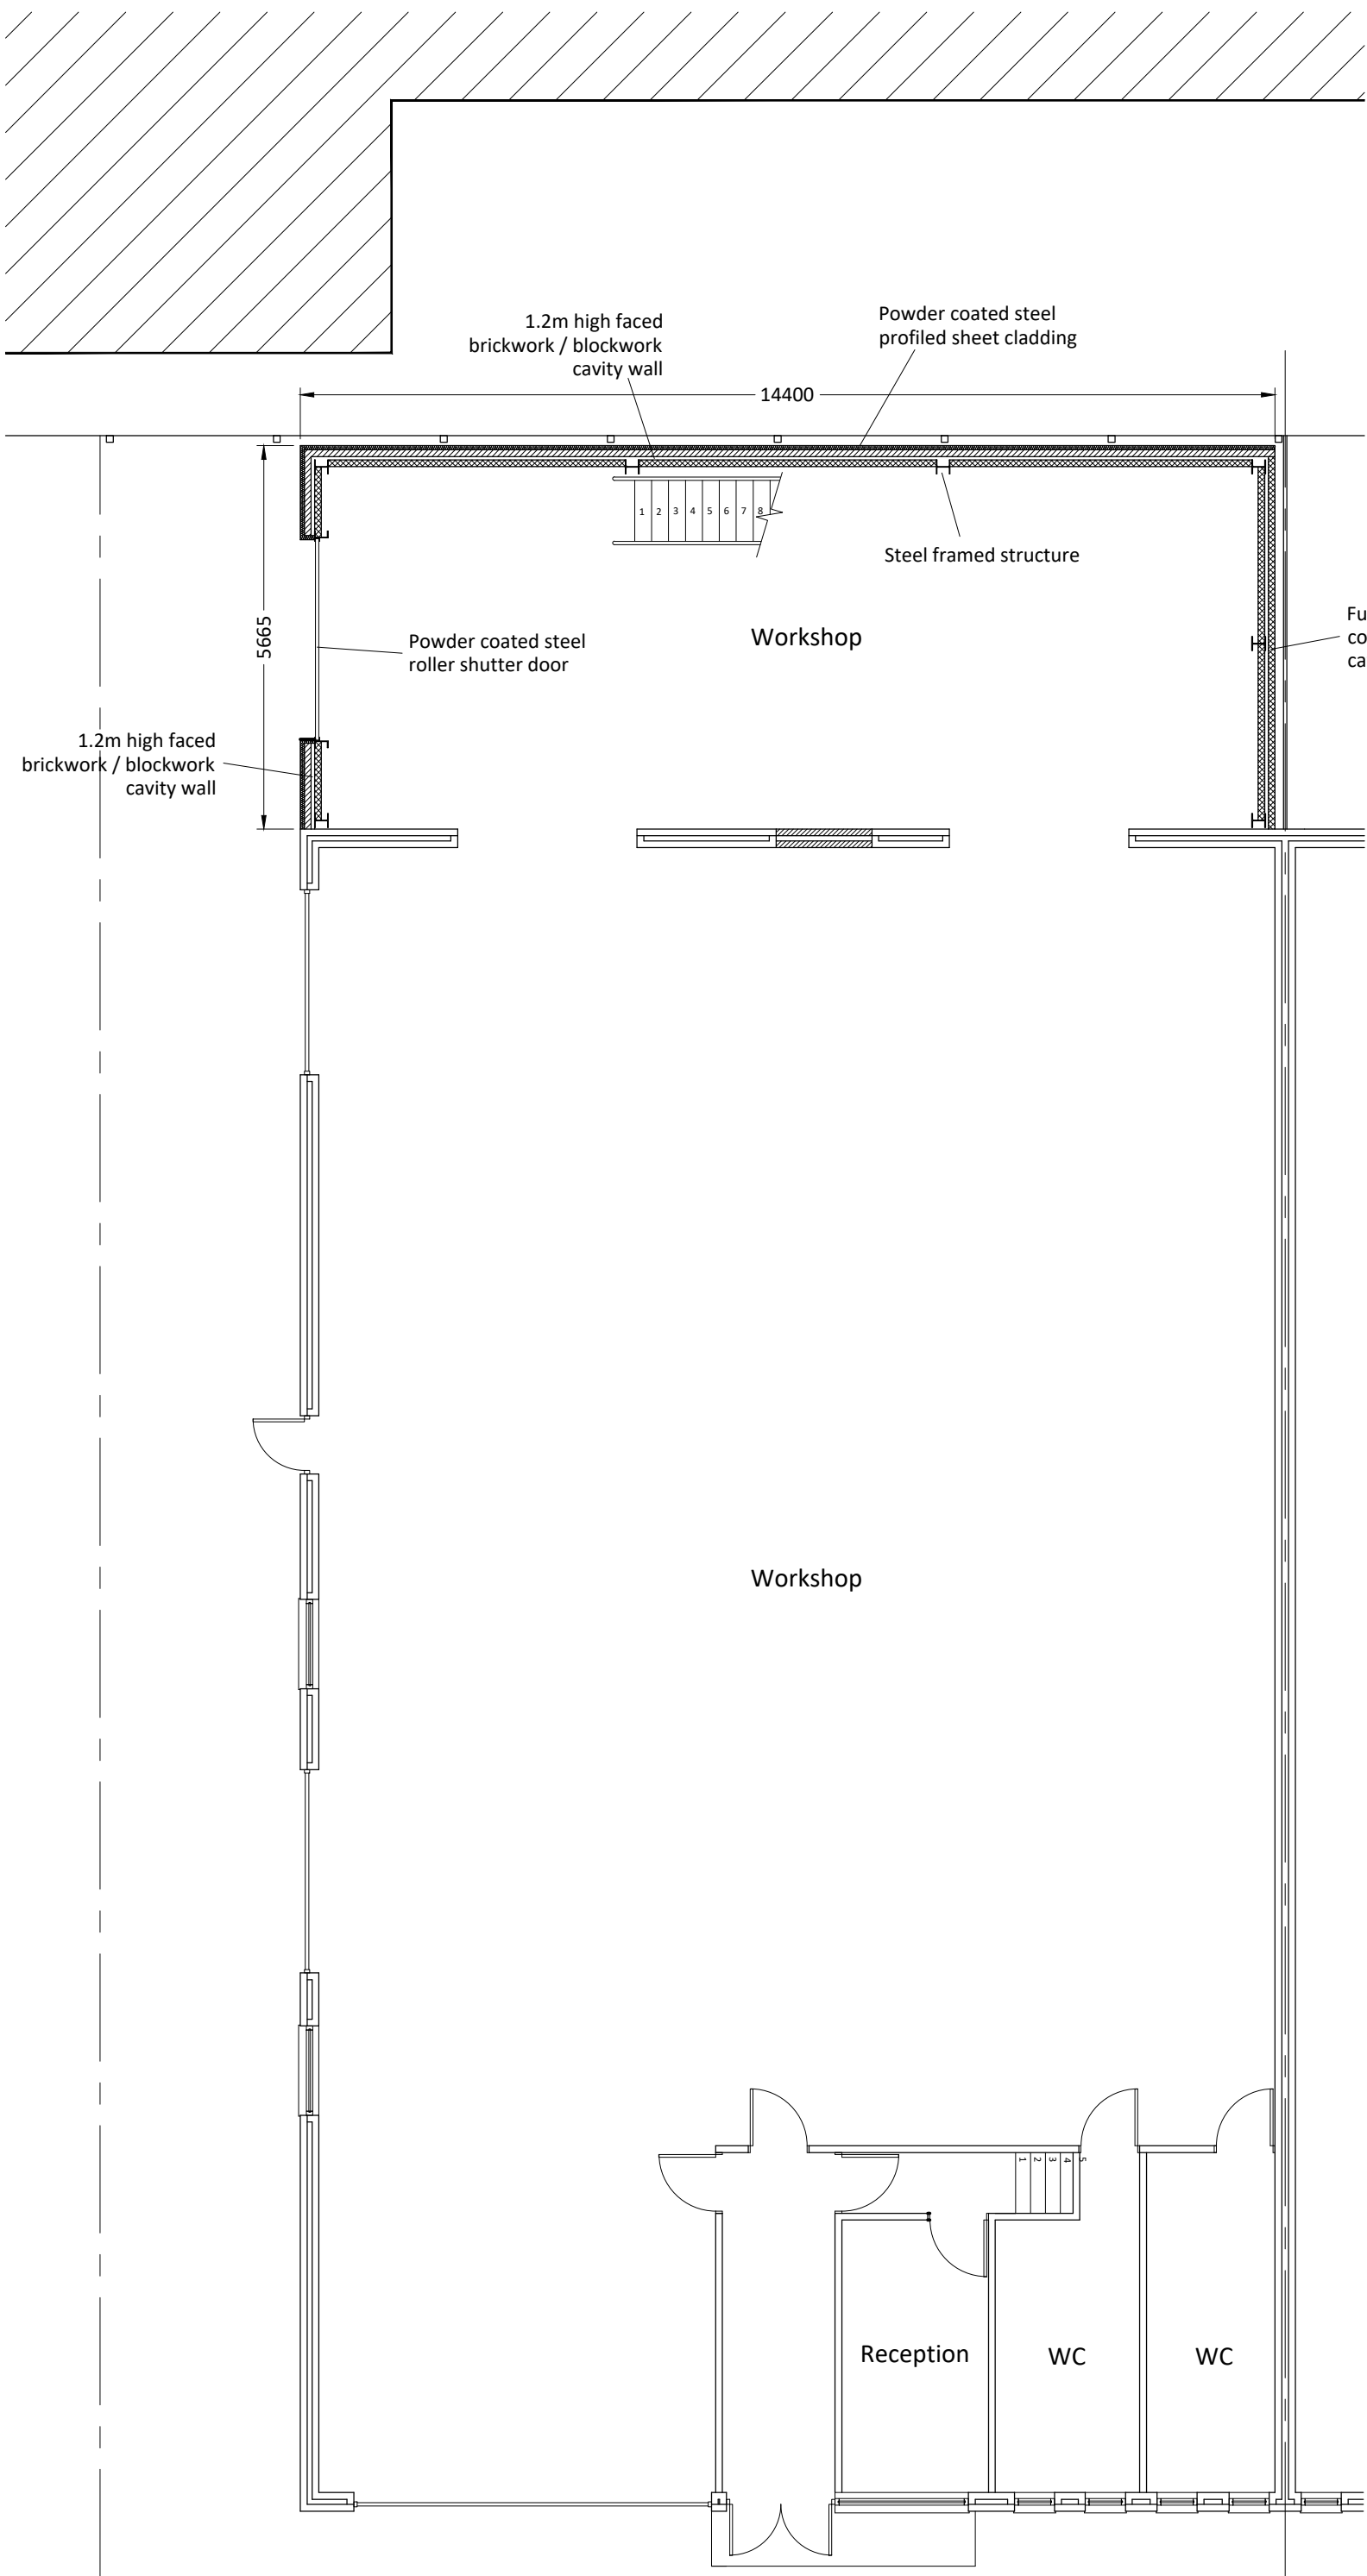


PROPOSED GROUND FLOOR PLAN (1:100)

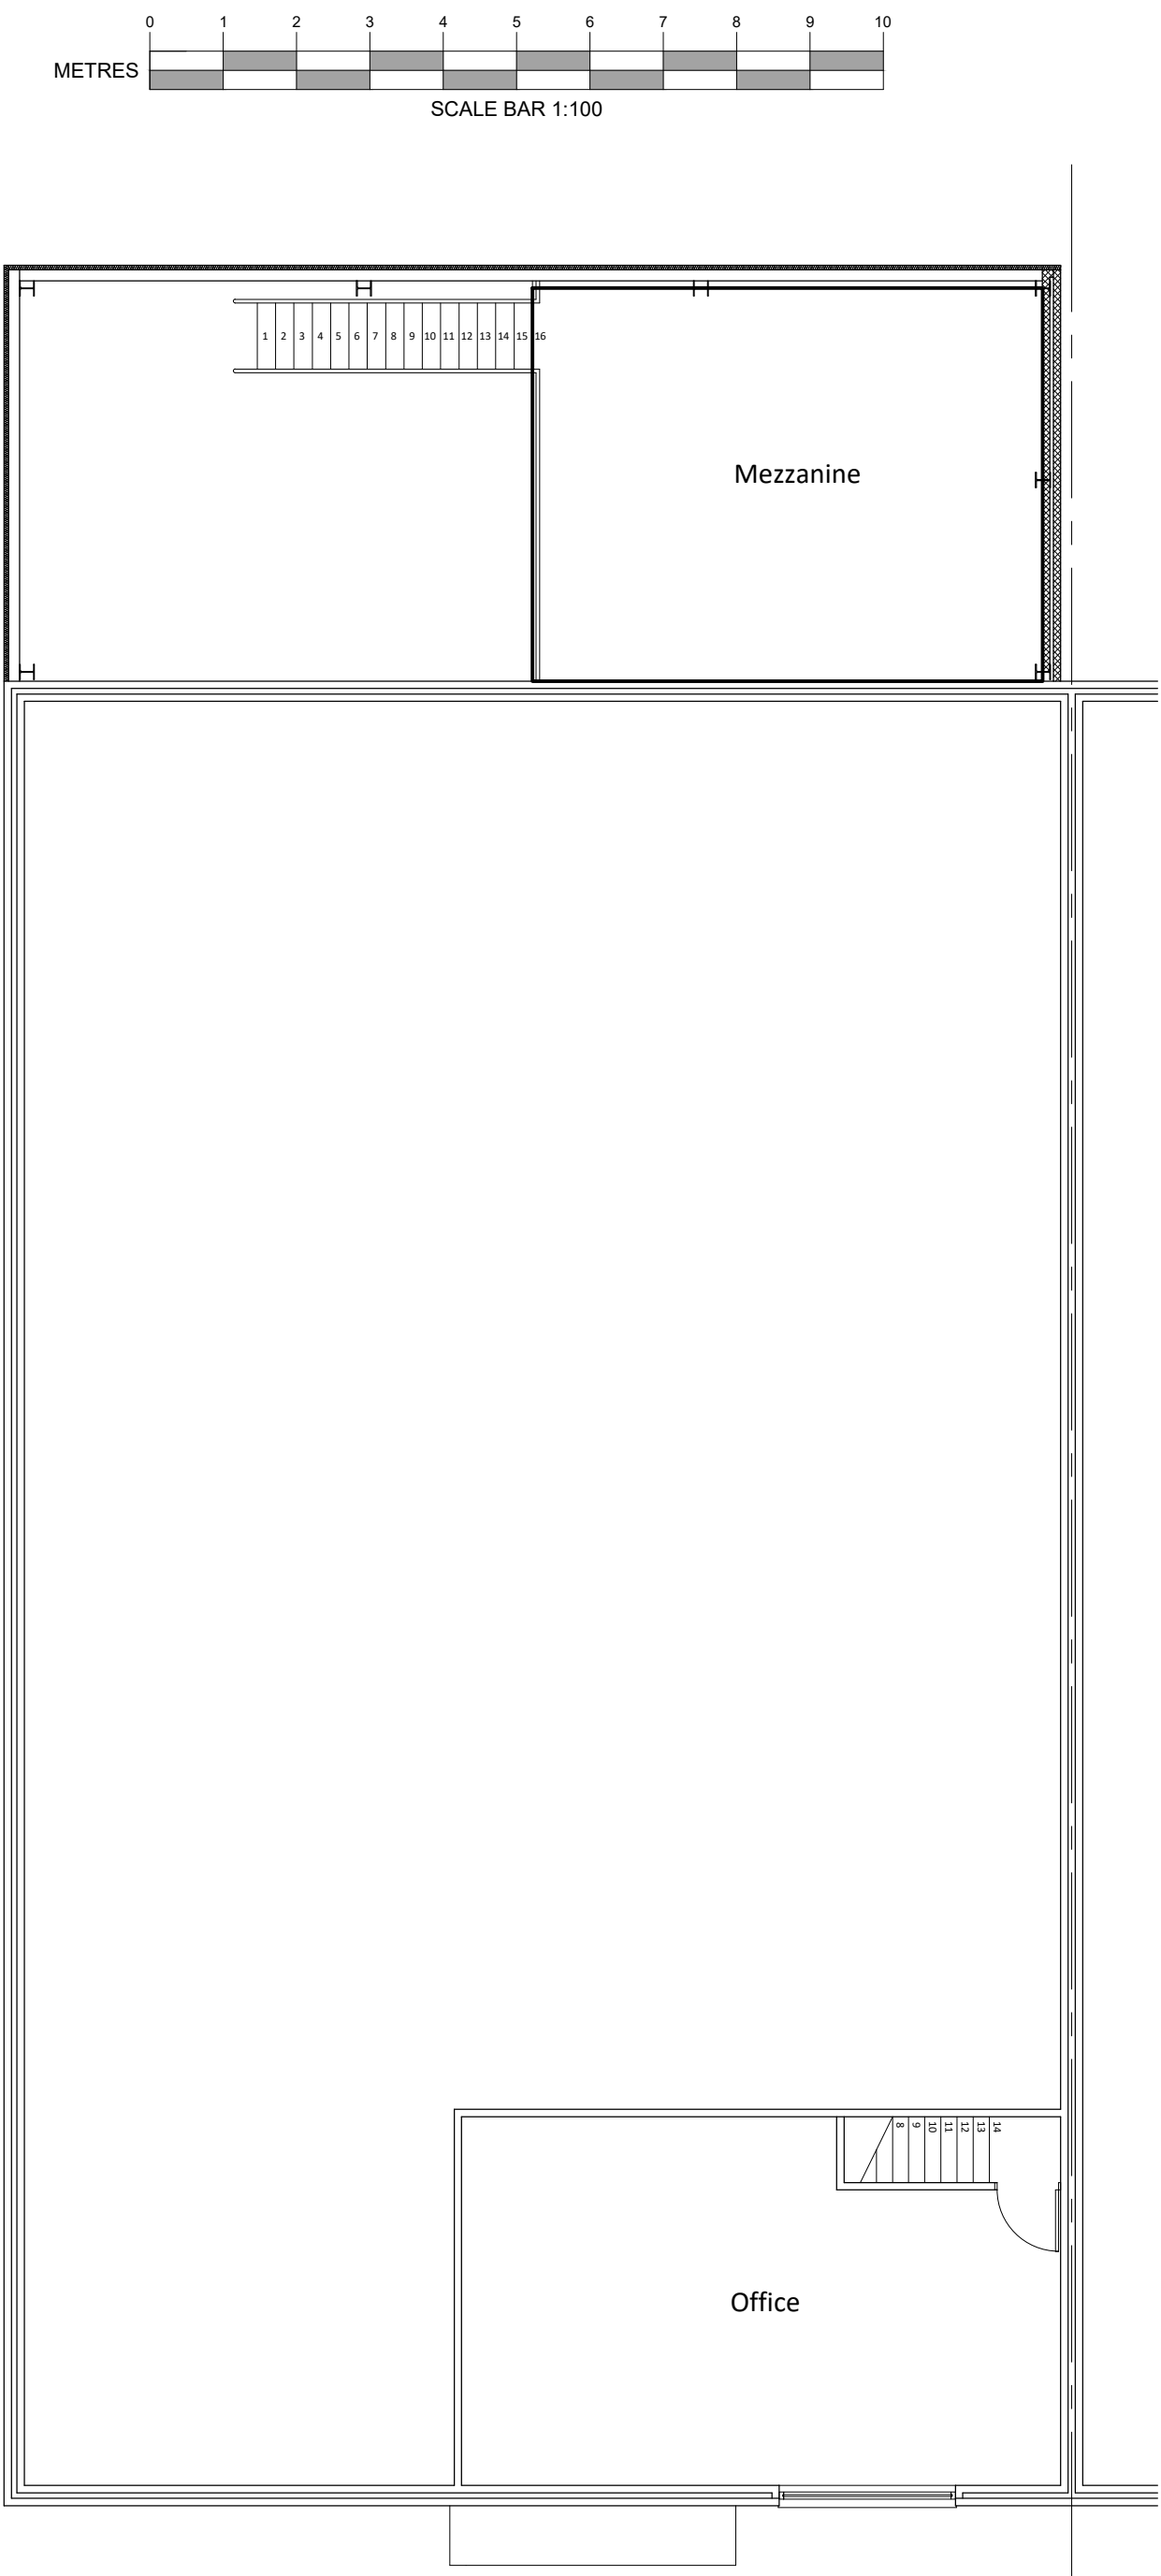

PROPOSED FIRST FLOOR PLAN (1:100)

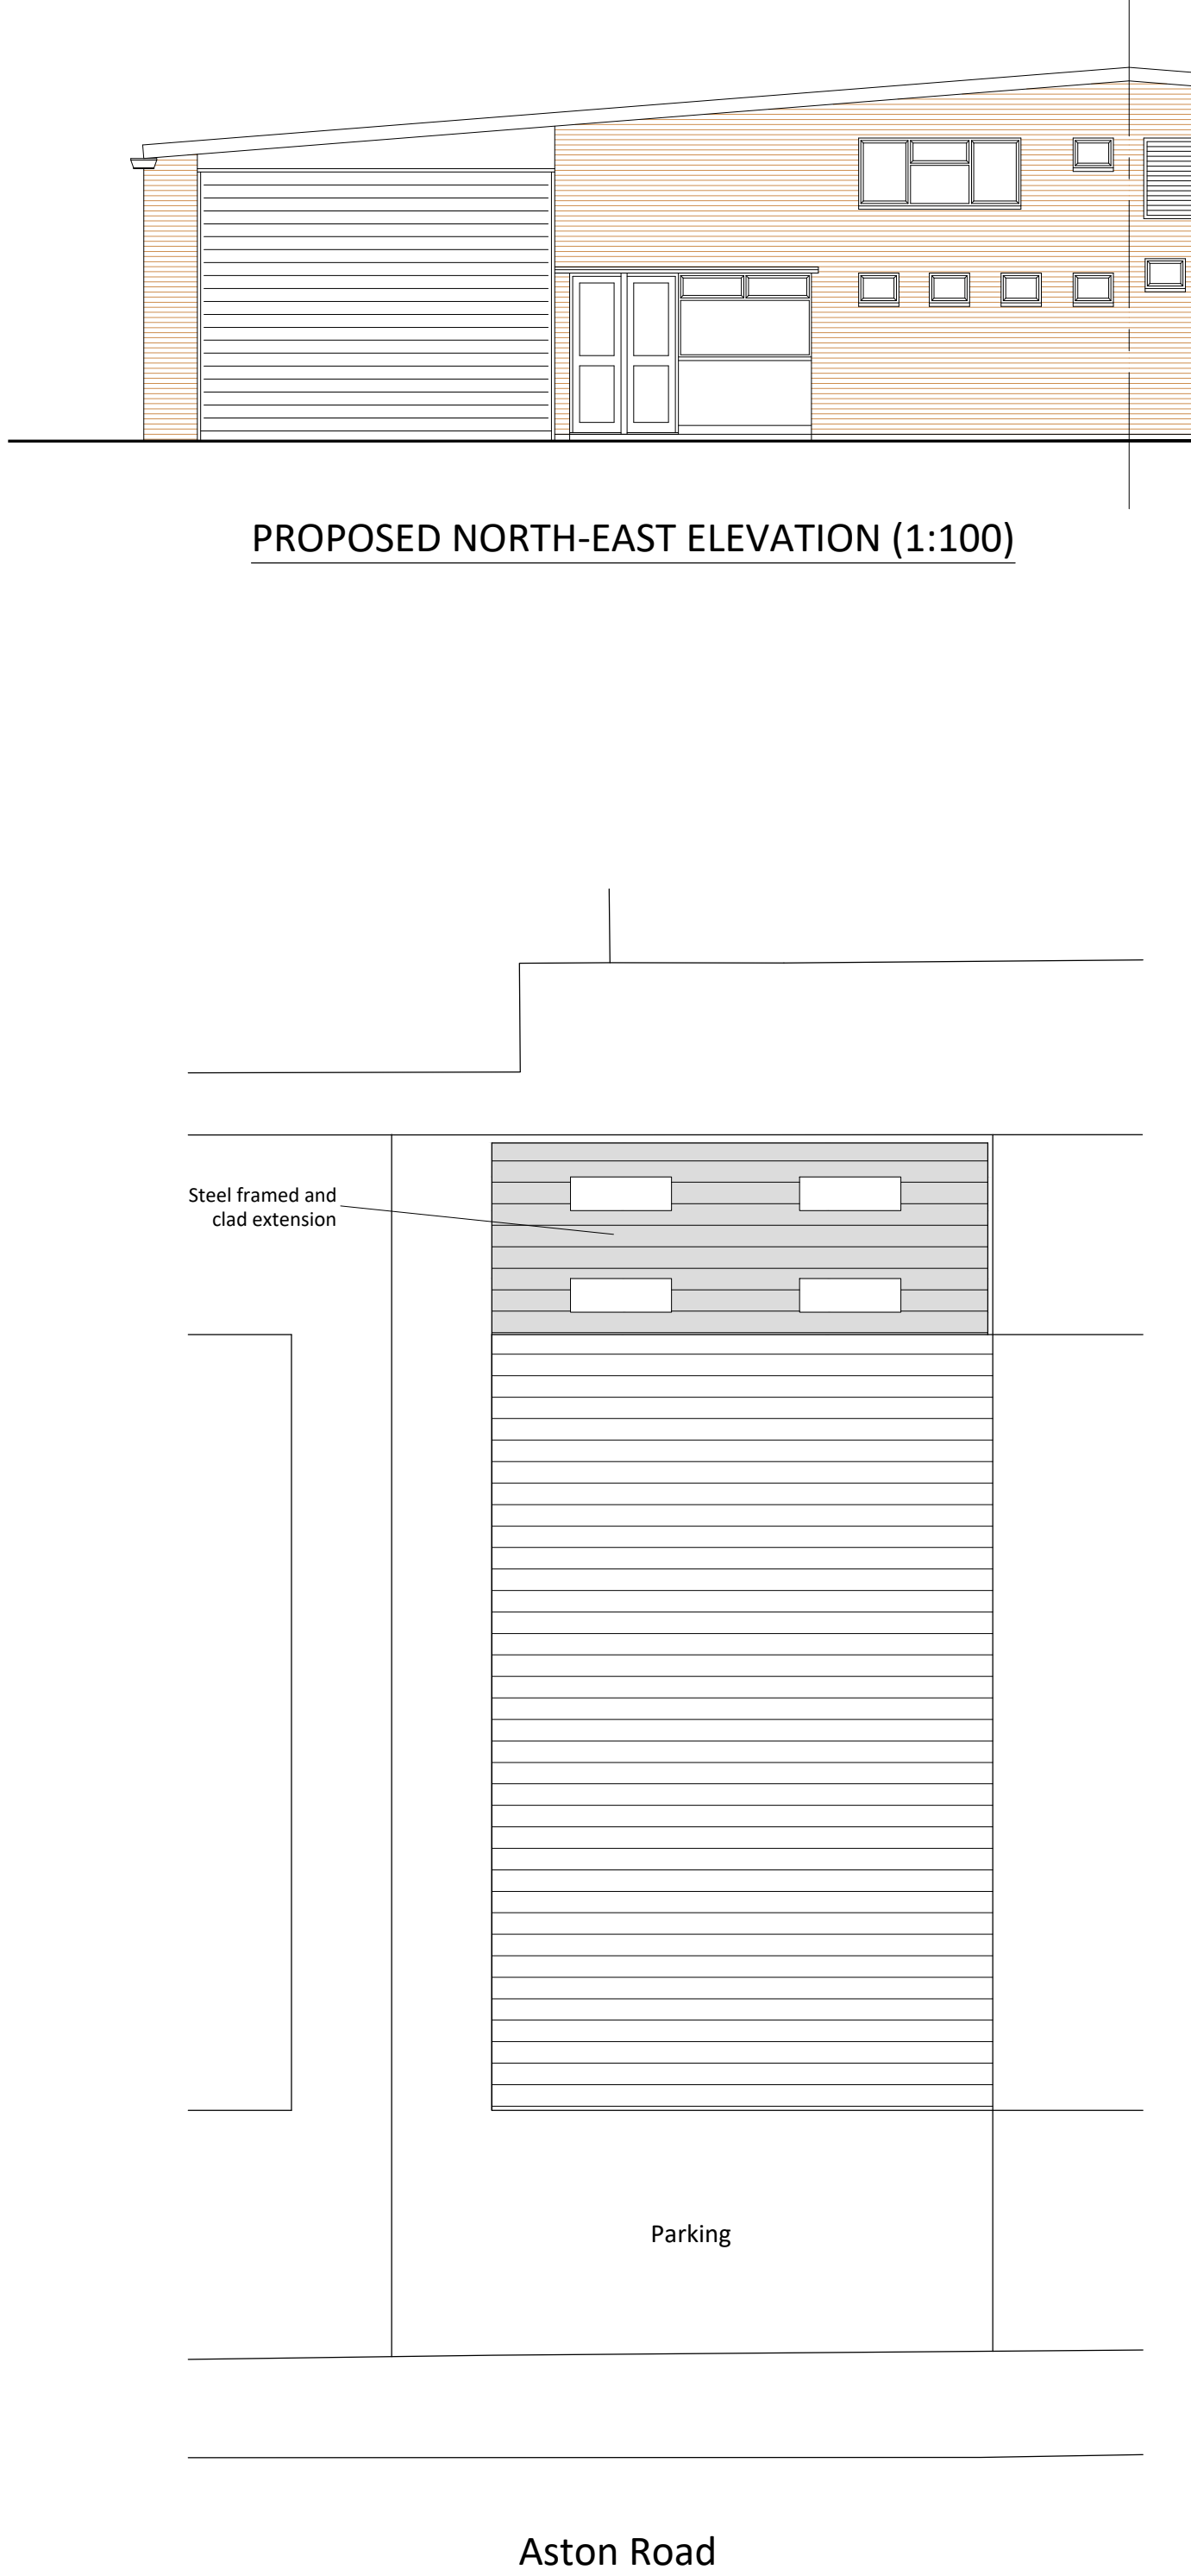

PROPOSED SITE PLAN (1:200)

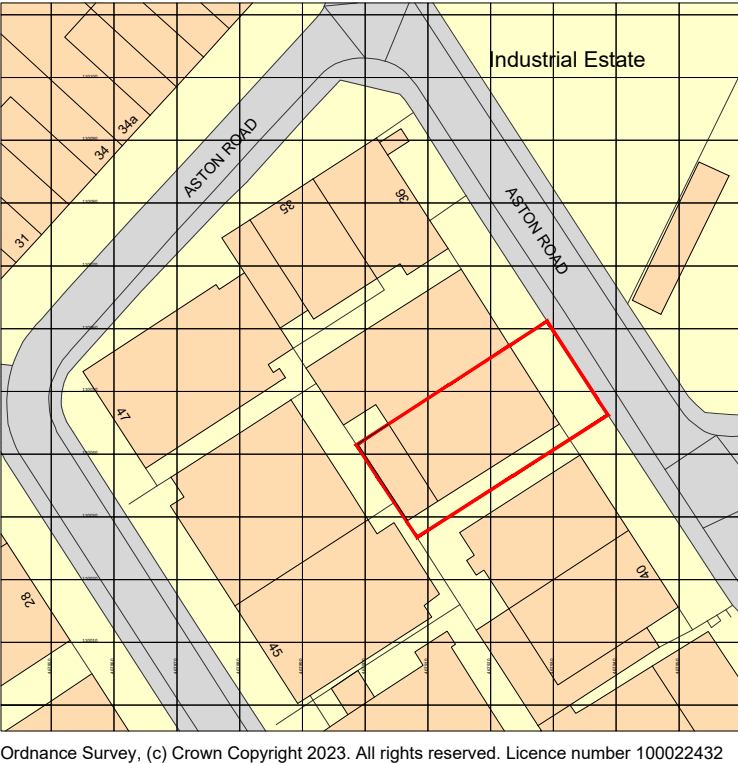

LOCATION PLAN (1:1250)

NOTES:

This drawing has been prepared for the purpose of Planning Application approval only and is not to be used for any other purpose.

All dimensions to be checked on site and any discrepancy notified to LUNDI ARCHITECTS. This drawing is the property of LUNDI ARCHITECTS and must not be reproduced, in part or whole, or deviated from, without their permission.

| AMENDMENTS                                                                                 | DATE     |
|--------------------------------------------------------------------------------------------|----------|
|                                                                                            |          |
|                                                                                            |          |
| CLIENT                                                                                     |          |
| G&S FABRICATIONS<br>38 ASTON ROAD<br>WATERLOOVILLE<br>HAMPSHIRE<br>PO7 7XF                 |          |
| PROJECT                                                                                    |          |
| PROPOSED NEW ROLLER SHUTTER DOOR<br>38 ASTON ROAD<br>WATERLOOVILLE<br>HAMPSHIRE<br>PO7 7XF |          |
| DRAWING TITLE                                                                              |          |
| PROPOSED PLANS AND ELEVATIONS                                                              |          |
| DATE                                                                                       |          |
| FEBRUARY 2023                                                                              |          |
| SCALE                                                                                      |          |
| 1:100, 1:200, 1:1250 @ A1                                                                  |          |
| DRAWING No.                                                                                | REVISION |
| LA2306 02                                                                                  | .        |

LUNDI  
ARCHITECTS

Lundi Architects Ltd  
THE STUDIO  
12A FIVE HEADS ROAD  
HORNDEN  
HANTS, PO8 9NW

www.lundi-architects.co.uk  
studio@lundi-architects.co.uk