


-This drawing is copyrighted and is not to be reproduced without permission.
-Do not scale from drawing. All dimensions are in millimetres unless otherwise indicated.
-All dimensions to be checked prior to commencement of works.
-Discrepancies to be reported for confirmation.
-To be read in conjunction with all additional relevant drawings, specifications and manufacturer's instructions.
-All products identified are 'or similar approved'

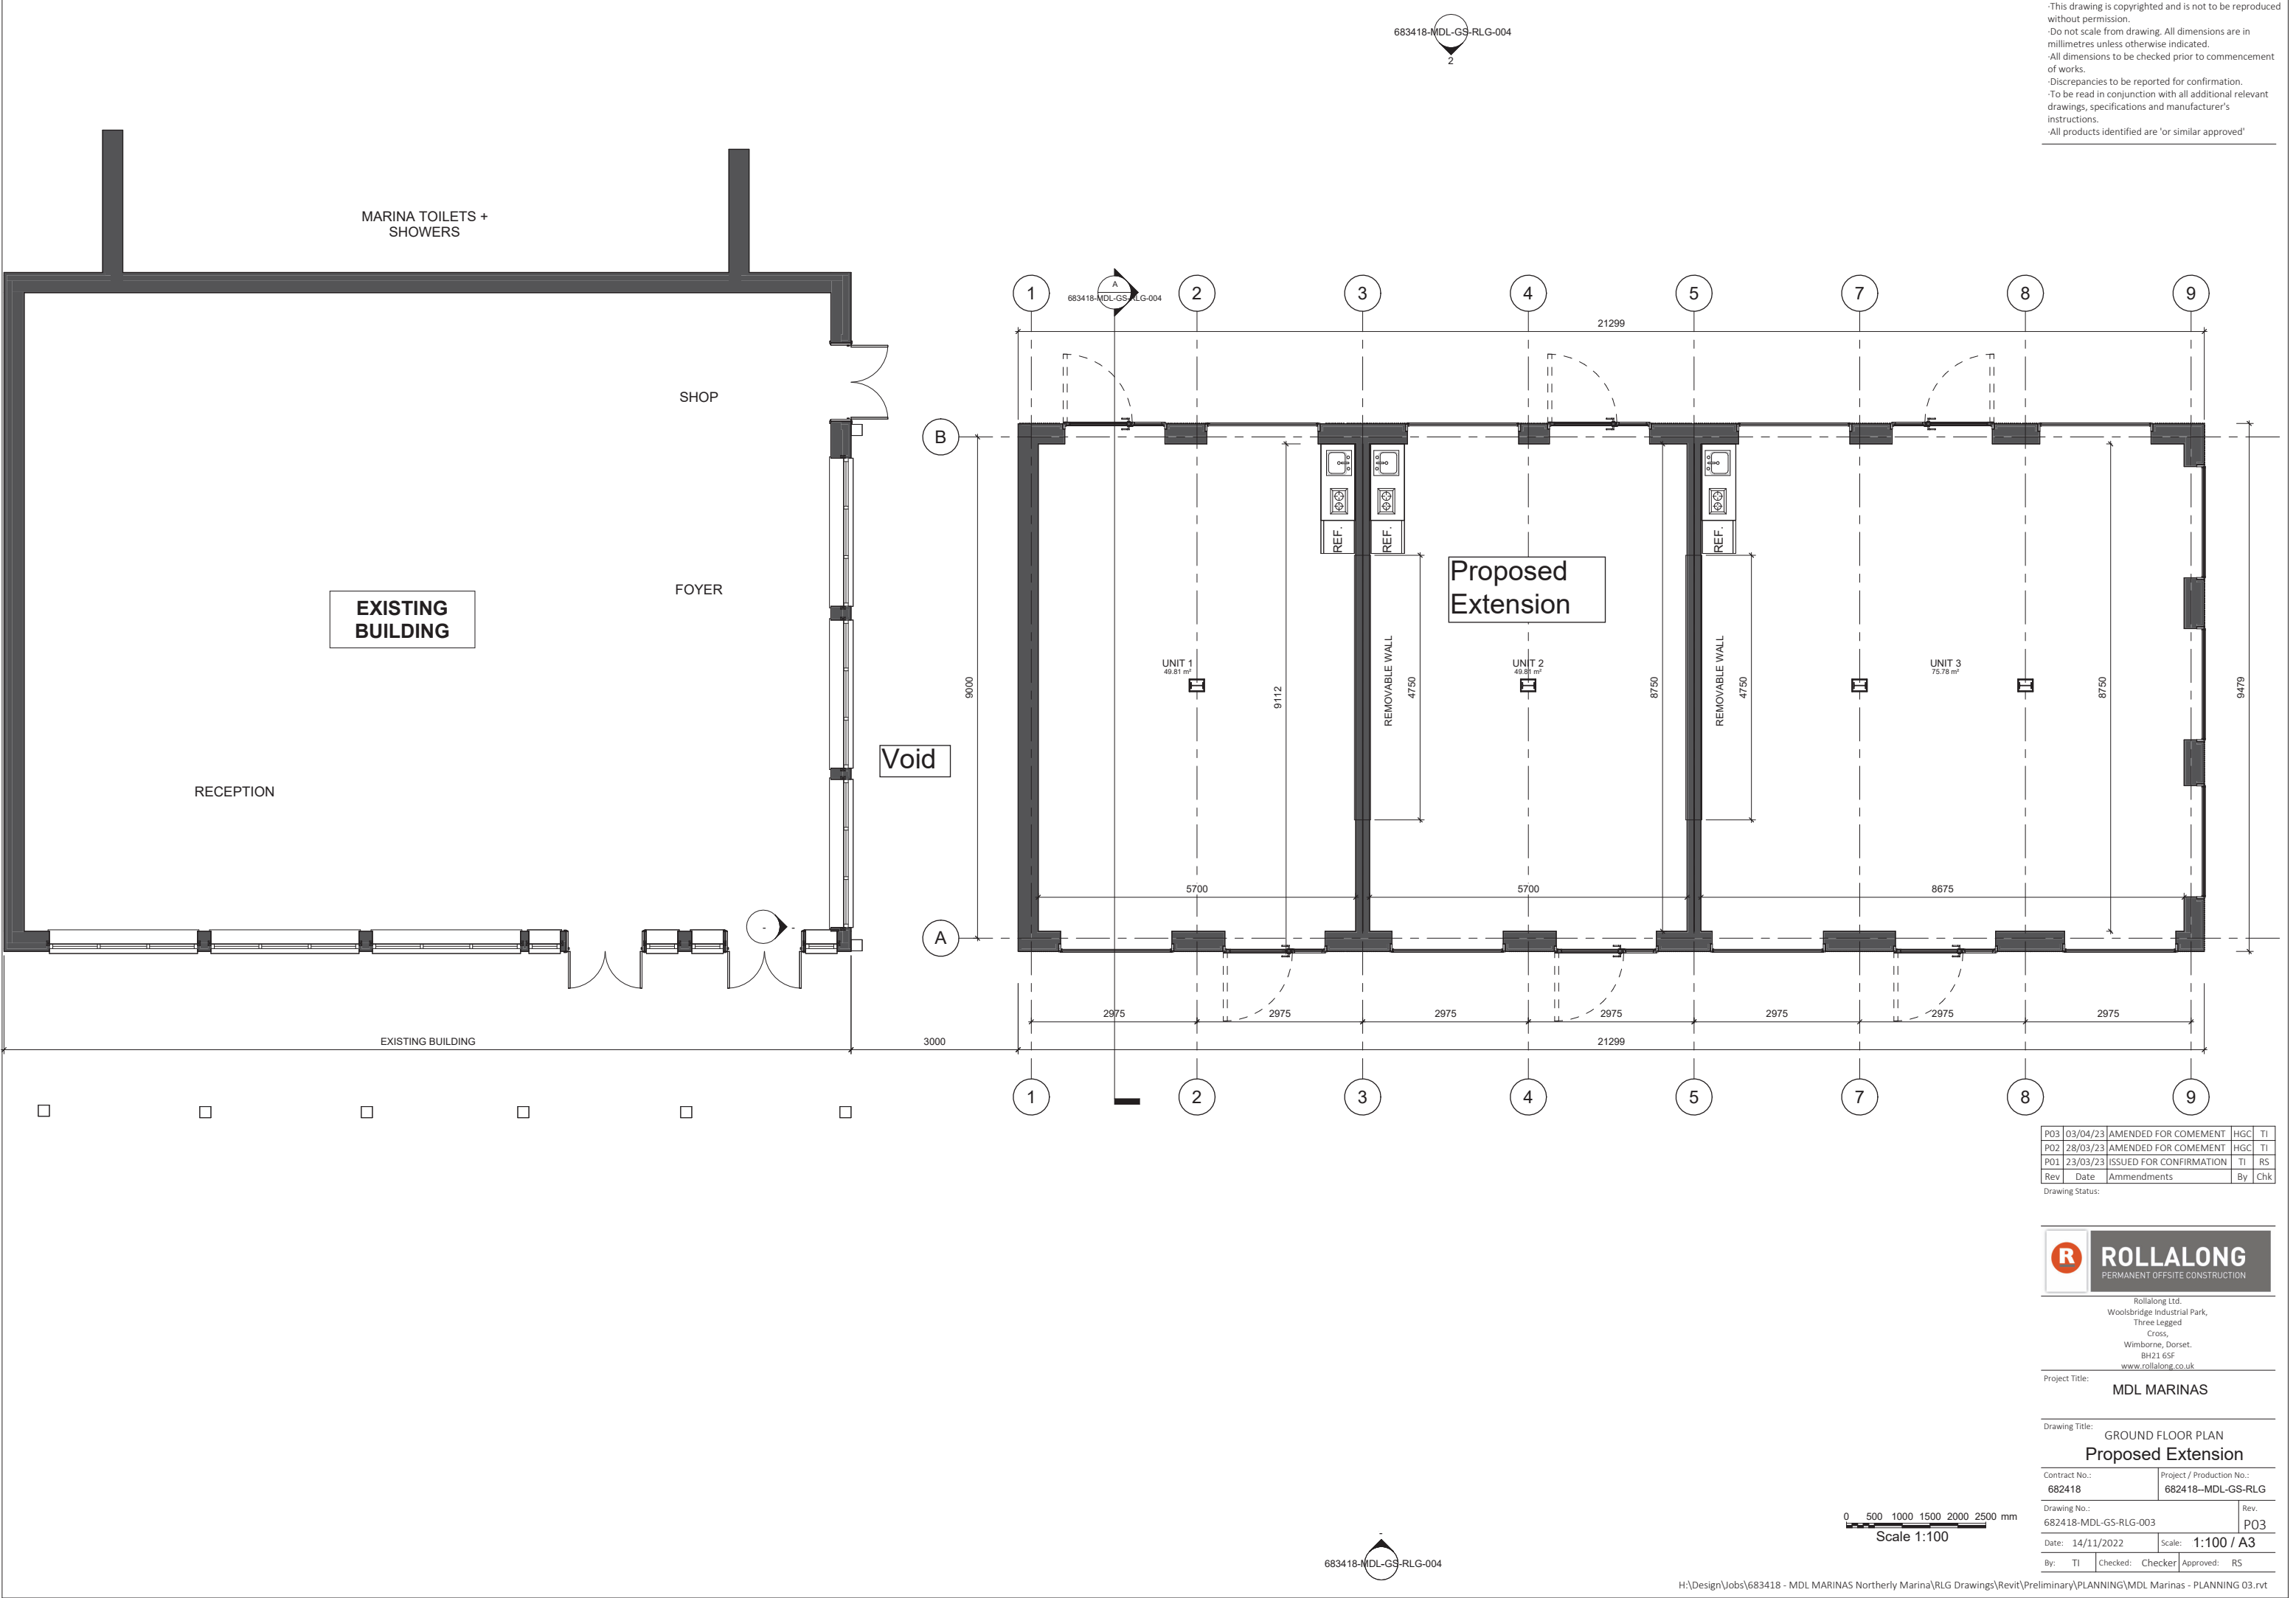

P03	03/04/23	AMENDED FOR COMEMENT	HGC	TI
P02	28/03/23	AMENDED FOR COMEMENT	HGC	TI
P01	23/03/23	ISSUED FOR CONFIRMATION	TI	RS
Rev	Date	Ammdments	By	Chk

Drawing Status:



Rollalong Ltd.
Woolbridge Industrial Park,
Three Legged
Cross,
Wimborne, Dorset.
BH21 6SF
www.rollalong.co.uk

Project Title:
MDL MARINAS

Drawing Title:
GROUND FLOOR PLAN
Proposed Extension

Contract No.: 682418		Project / Production No.: 682418--MDL-GS-RLG	
Drawing No.: 682418-MDL-GS-RLG-003			Rev.: P03
Date: 14/11/2022		Scale: 1:100 / A3	
By: TI	Checked: Checker	Approved: RS	