


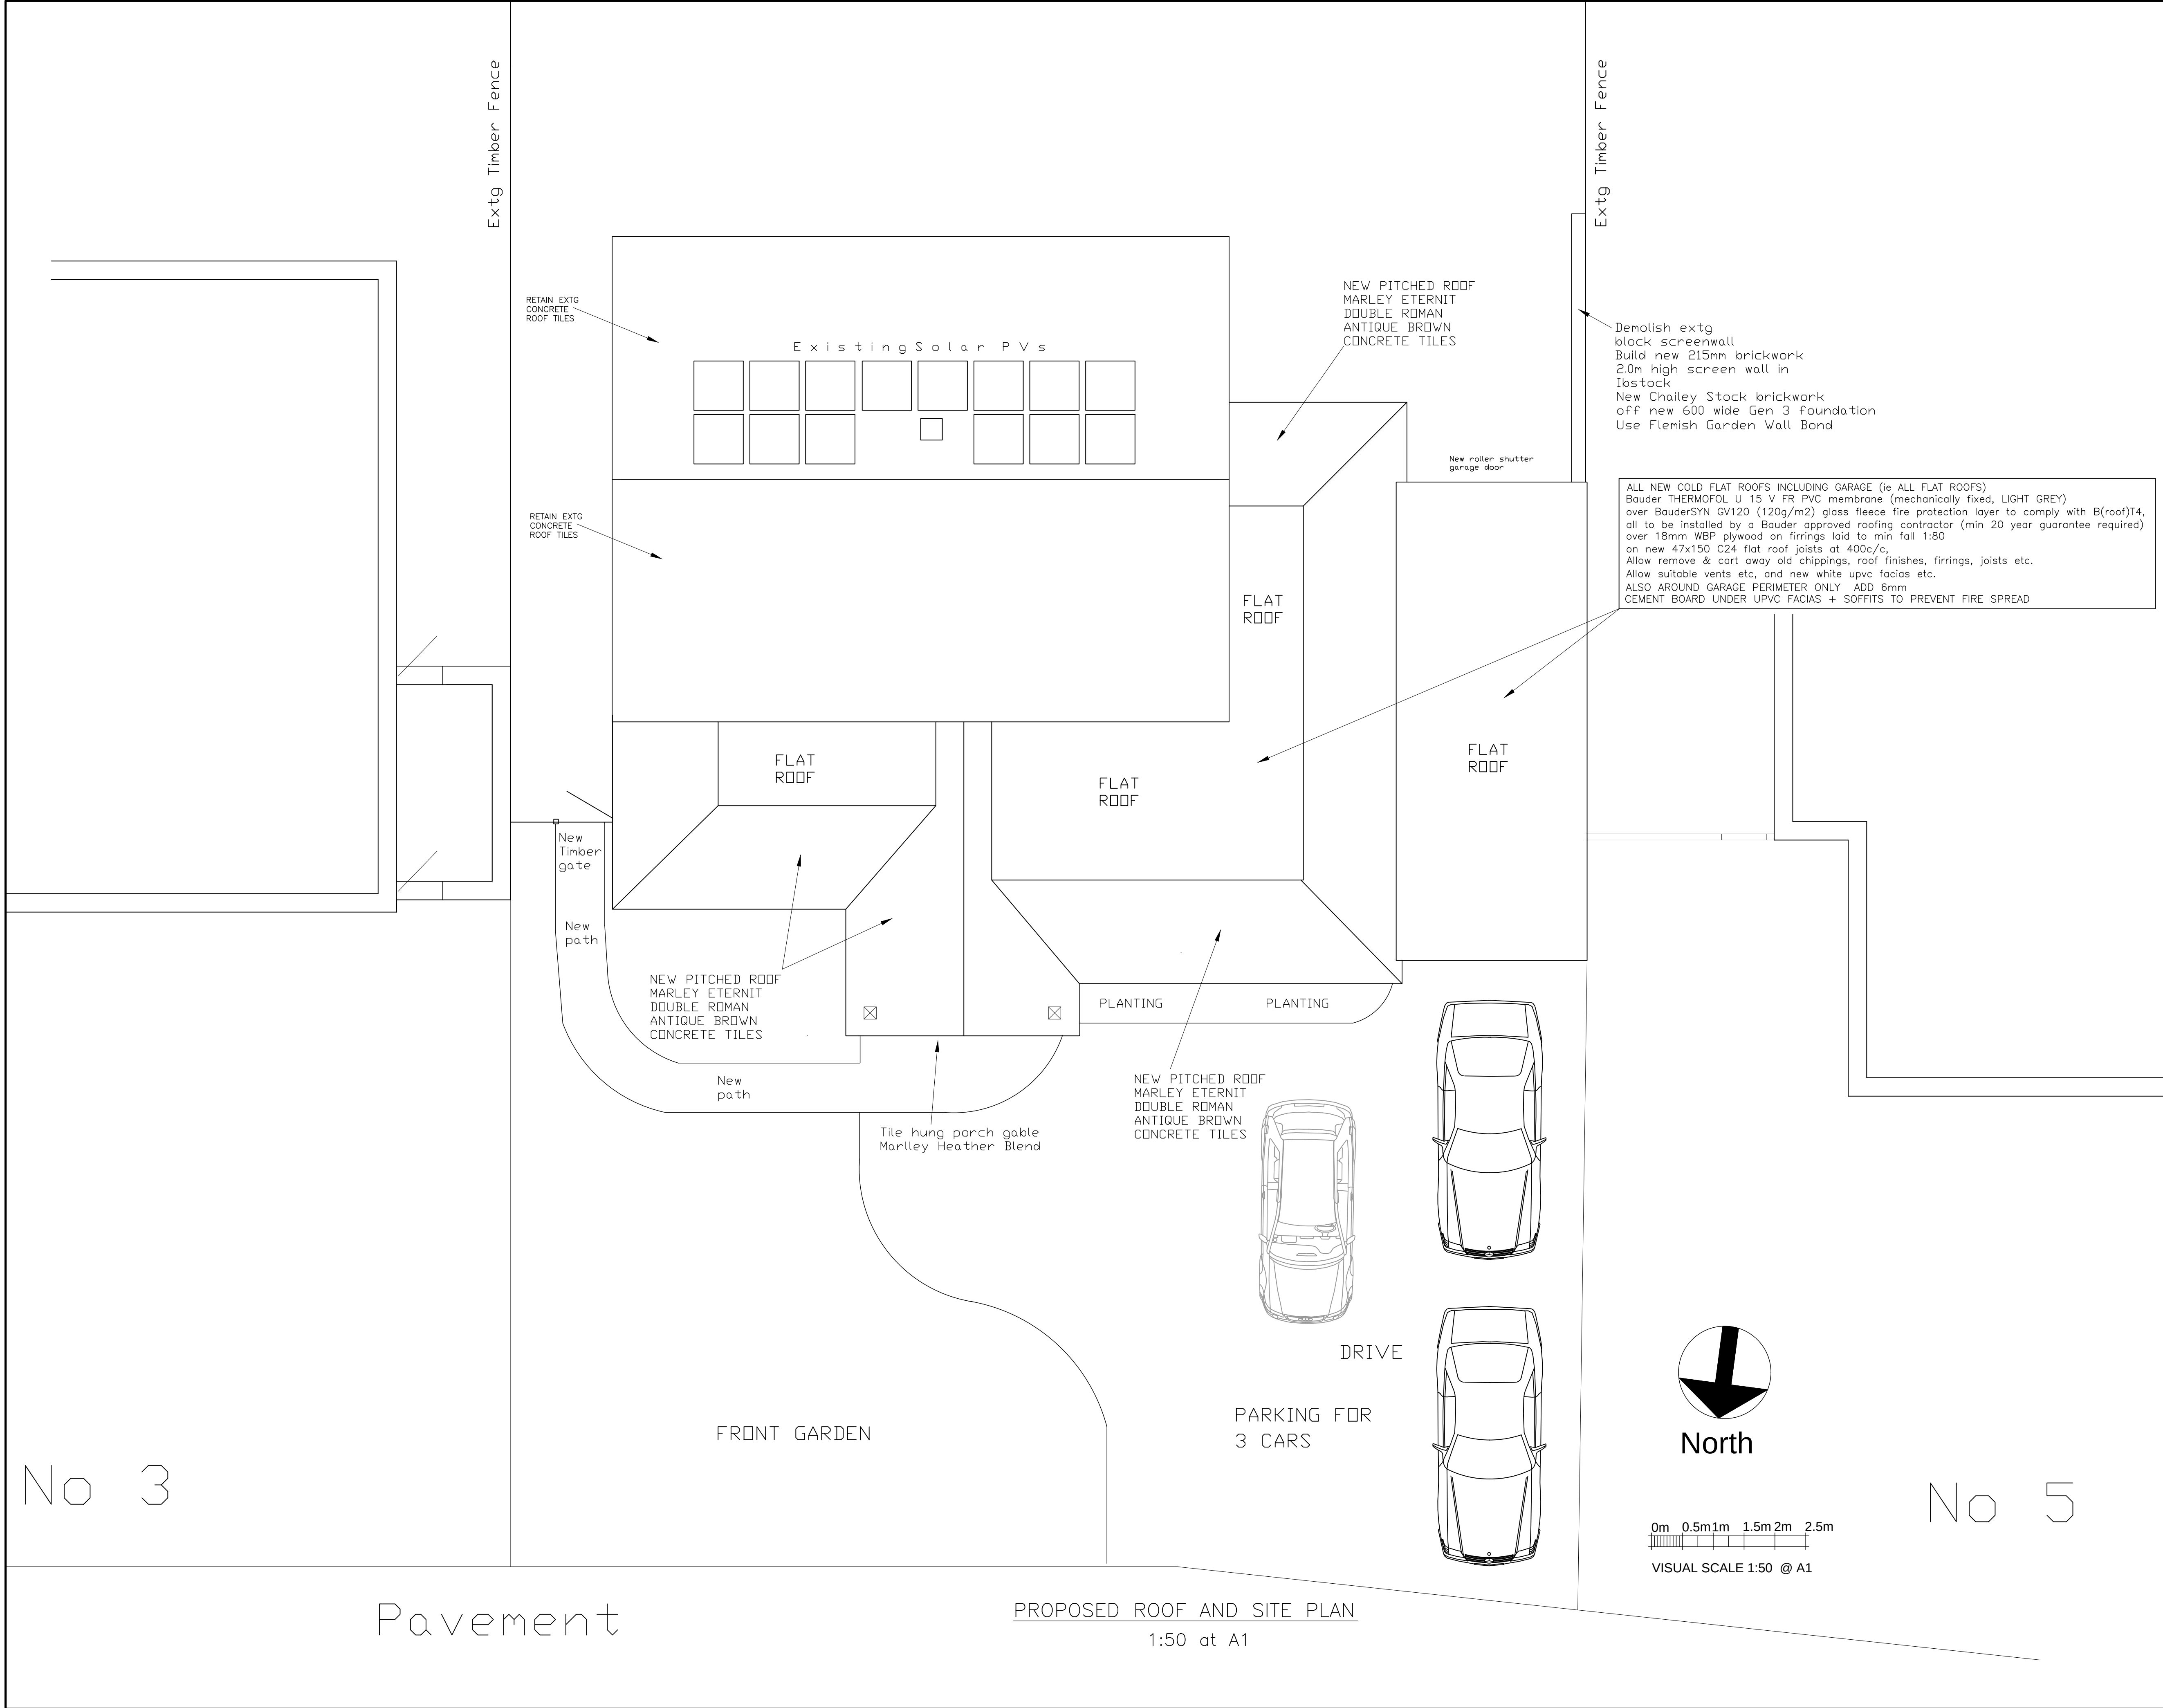

NOTES:-
1. REFER TO SEPERATE A4 SPECIFICATION NOTES AND DETAIL SKETCHES

A	PJD	PJD	PJD	15/3/23	FOR PLANNING PERMISSION
rev.	drawn	chkd.	approved	date	description
CLIENT :- MR & MRS DAVIES					
PROJECT:- 4 WENSLEY GARDENS EMSWORTH PO10 7RA					
DRAWING TITLE:- PROPOSED ROOF PLAN AND SITE PLAN					
P J DAVIES ASSOCIATES LTD CONSULTING STRUCTURAL ENGINEERS Office 201/4 Langstone Gate Solent Road Havant Hampshire PO9 1TR office: 02392 452228 mobile: 0796 2206734 e-mail: peter@pjdaviesassociates.co.uk					
date	drawn	checked	approved		
March 2023	PD				
scales AS SHOWN.					
drg. no. 1300/P/6					rev. A