



Dimensions to be checked on site before commencing work. Any discrepancies shall be reported to the architect immediately.

Do not scale from these drawings except for planning purposes. Use figured dimensions only.


Where applicable this drawing is to be read in conjunction with other consultants' drawings.

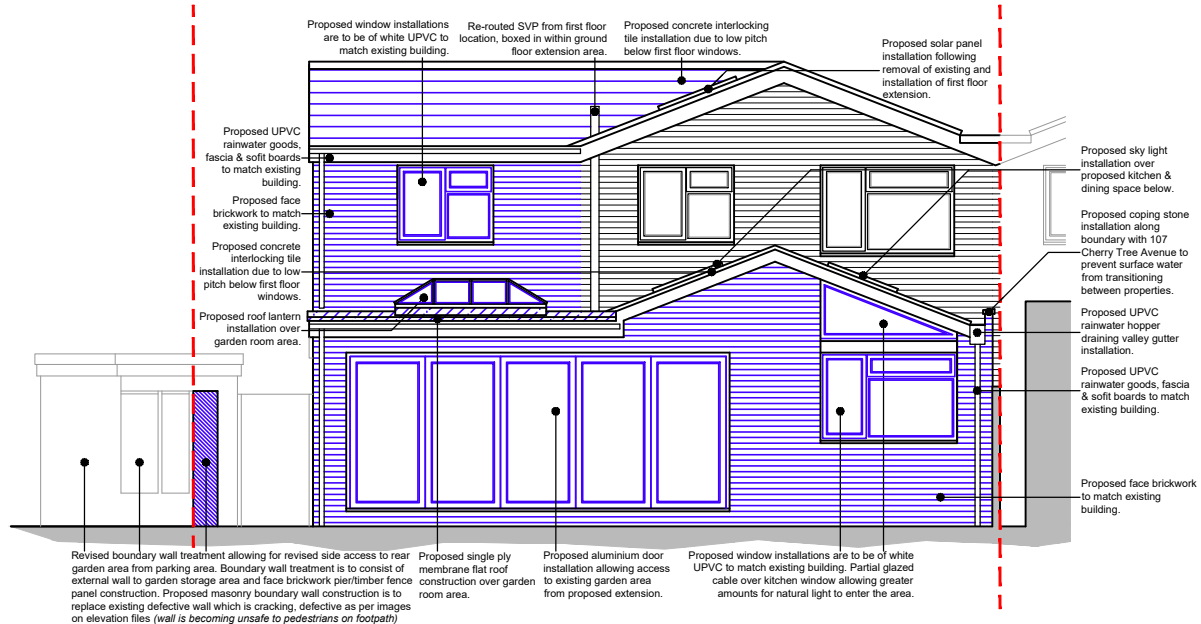


North elevation scale 1:100

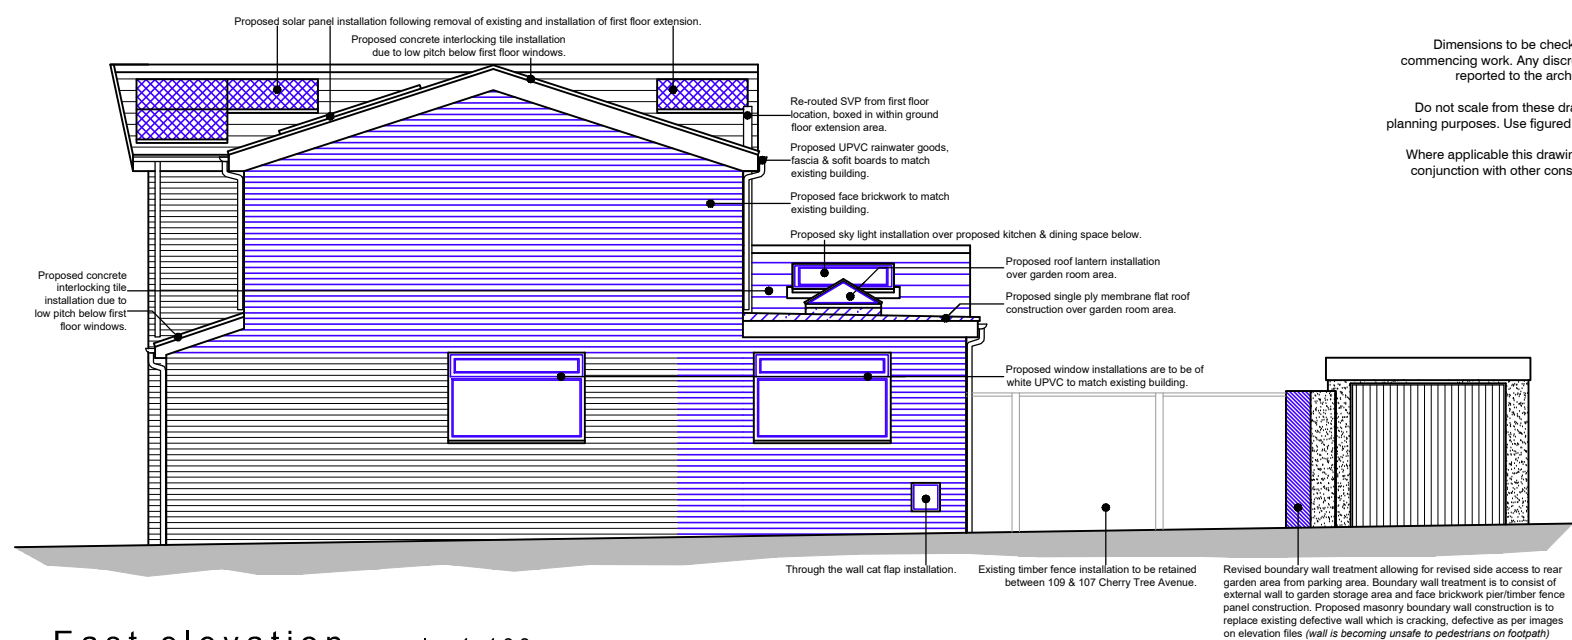


East elevation scale 1:100

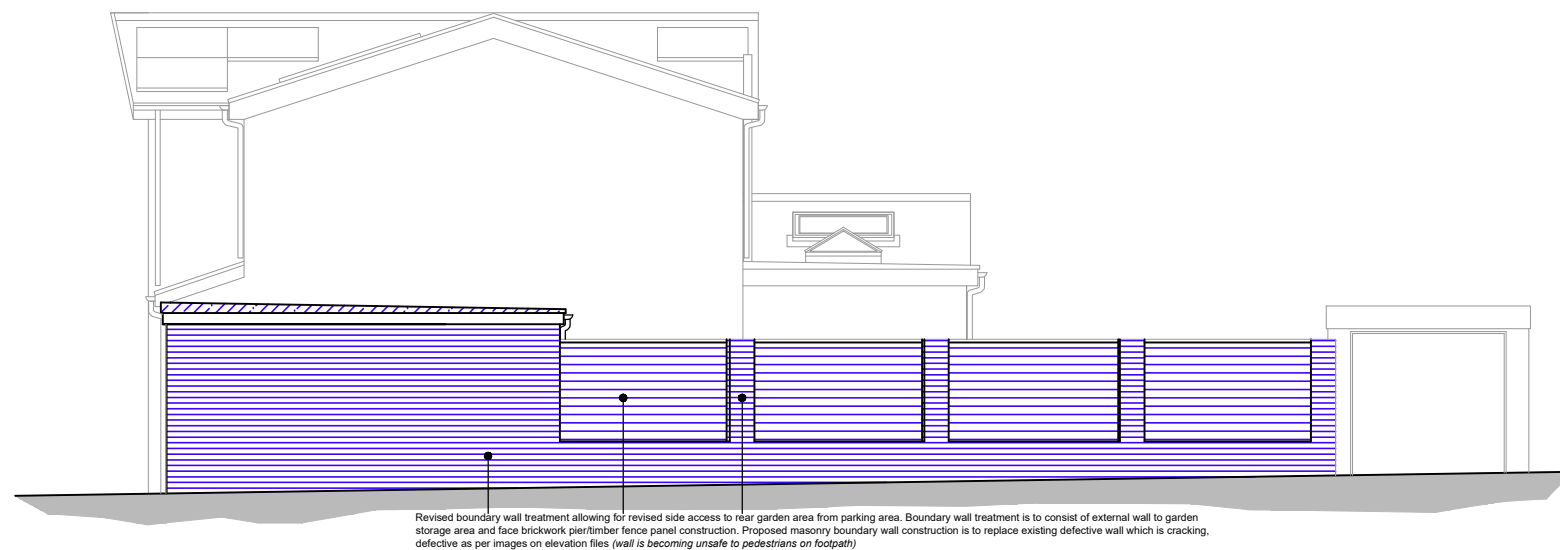


East elevation scale 1:100

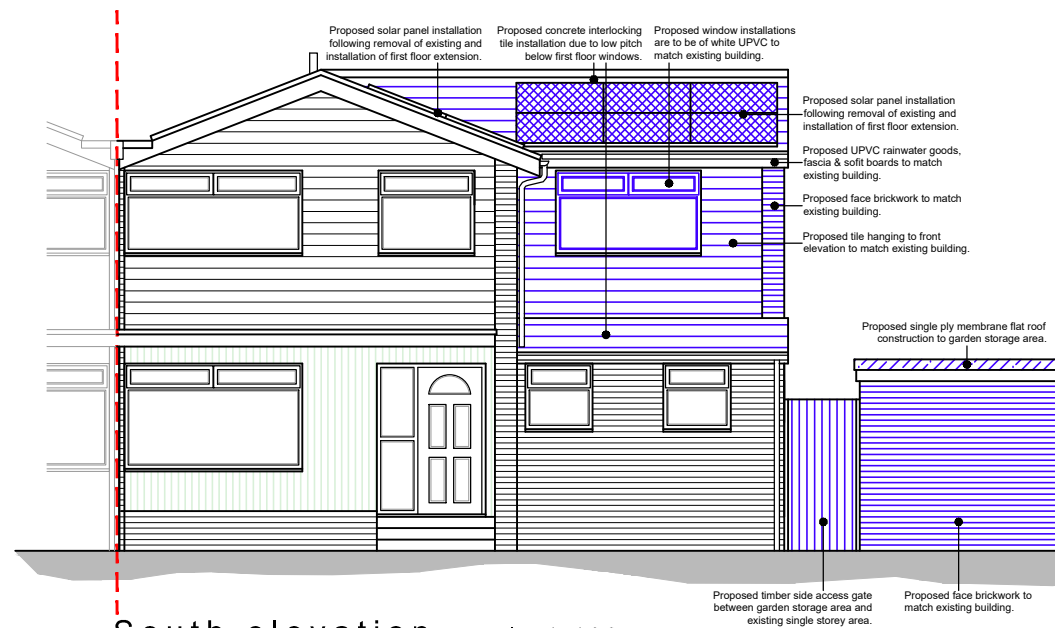

South elevation scale 1:100

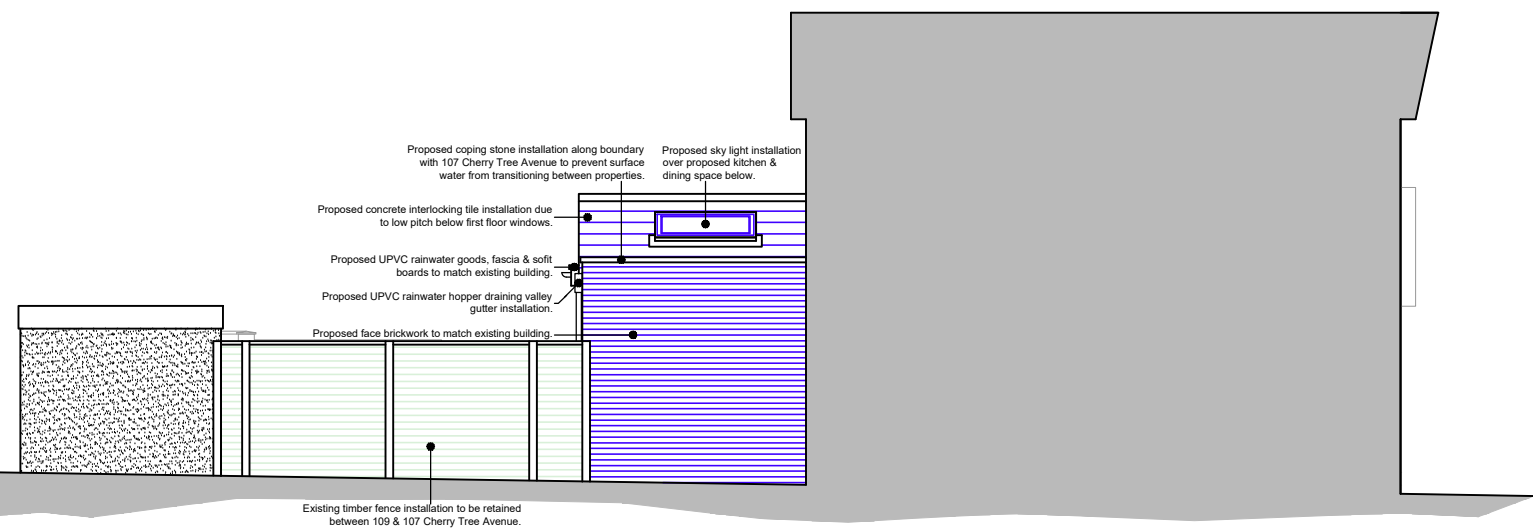

West elevation scale 1:100

 

Boundary line

Removed structure

Existing walls

Proposed walls

Proposed structure

For MR & MRS COLENUTT	Title PROPOSED ELEVATIONS	Office Tel: 01243 933732
Project PROPOSED SINGLE STOREY REAR, FIRST FLOOR SIDE EXTENSIONS, BOUNDARY AMENDMENTS & GARDEN STORE AT 109 CHERRY TREE AVENUE, COWPLAIN, WATERLOOVILLE, PO8 8AX	Date AUGUST 2023	Email: admin@jb-architecturedesign.com
	Drawn SR	Web: www.jb-architecturedesign.com
	Scale as noted @ A3	
	Checked -	
	Job Number PL 729.23	Revision B
	Drawing Number 05	