

Housetype Name:		BLENHEIM	
Occupancy:		5 BED / 9 PERSON	
Gross Area ft²:	Gross Area m²:	Net Area ft²:	Net Area m²:
2275	211.35	2250	209.02

For Colours of Material See External Finishes Layout (CB_62_265_008)	
Primary Material:	STRETCHER BOND MASONRY BRICKWORK.
Feature Material:	HORIZONTAL COMPOSITE CLADDING WITH MATCHING TRIM TO WINDOWS AND 2-PART PROFILE TO CORNERS.
Architectural Detail:	PROJECTING FLEMISH BOND & STRING STRETCHER COURSE WITH 15 MM OVERHANG.
Window & Door Frames:	WHITE UPVC CASEMENT WINDOW. COMPOSITE FRONT DOOR. WHITE UPVC FRENCH DOOR.
Fascia, Soffit & Bargeboard:	BLACK UPVC BOXED EAVES ROOFING SYSTEM.
Architectural Ornaments:	
Guttering & Drainage:	BLACK UPVC DRAINAGE SYSTEM.

Plot Numbers:
577 (AS), 580 (AS), 592 (OPP)



Scale @ A1:

0 1 2 3 4 5m

Scale 1:100

Rev	Date	Drawn	Checked

Project:

CAMPDOWN, PURBROOK,
PORTSMOUTH

Title:

GOODWOOD
FLOOR PLANS & ELEVATIONS

Client:

dandara

Date: MAY 2023

Drawn by: LAC


Checked by: BB

Rev:

Org No: CB_62_265_SQW_BLM_02

COOPERBAILLIE

Cooper Baillie Limited - Connaught House, 24 Guildford Road, Bagshot, Surrey GU19 5JN - Telephone 01276 450039 - www.cooperbaillie.co.uk
This drawing and its contents are the copyright of Cooper Baillie Ltd and may not be reproduced or presented, published or otherwise processed, without the written consent of Cooper Baillie Ltd.

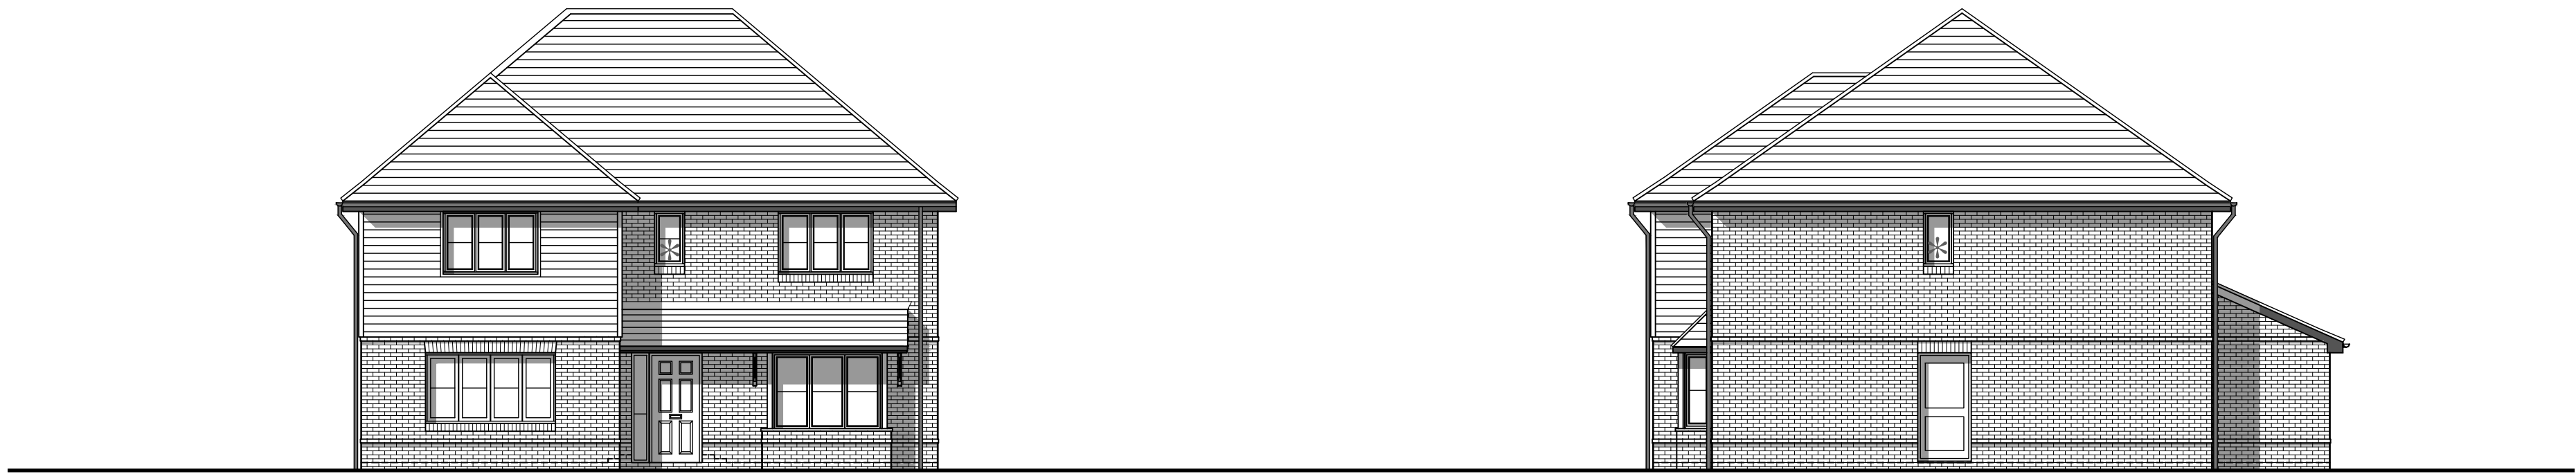

FRONT ELEVATION

* OBSCURE GLAZED WINDOW

SIDE ELEVATION


* OBSCURE GLAZED WINDOW



REAR ELEVATION


SIDE ELEVATION

* OBSCURE GLAZED WINDOW
A OMIT WINDOWS TO PLOT 577

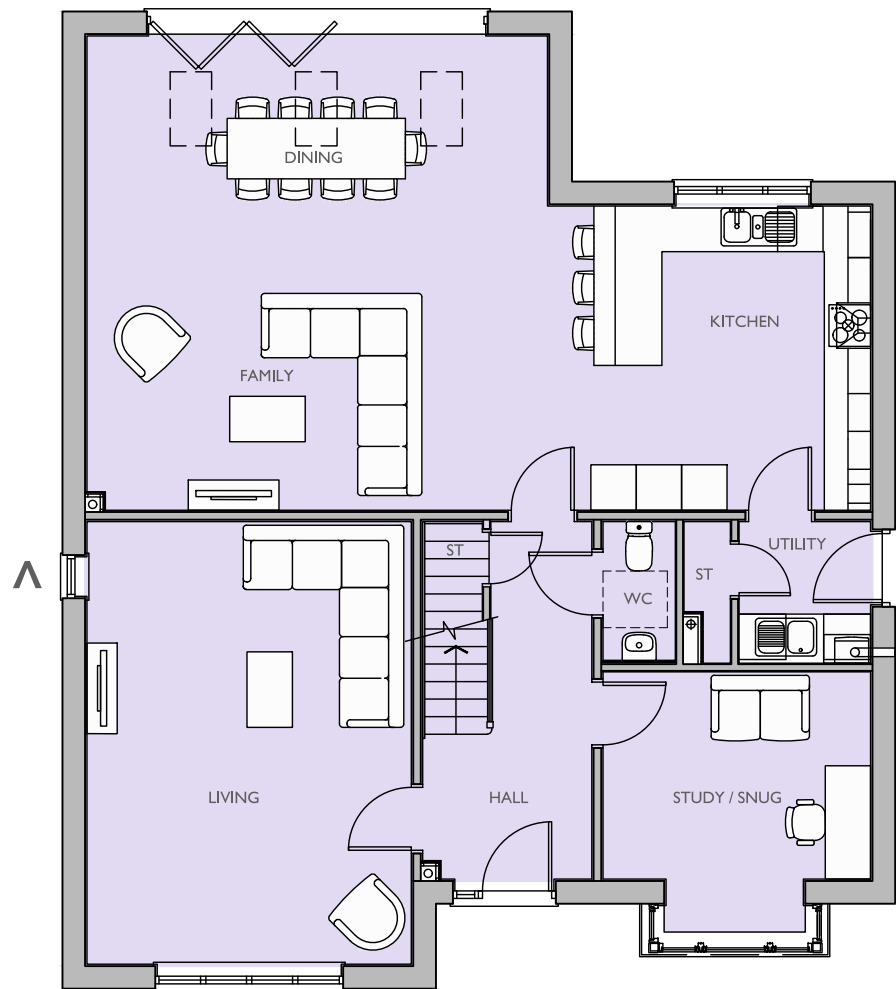


GROUND FLOOR PLAN

A OMIT WINDOWS TO PLOT 577

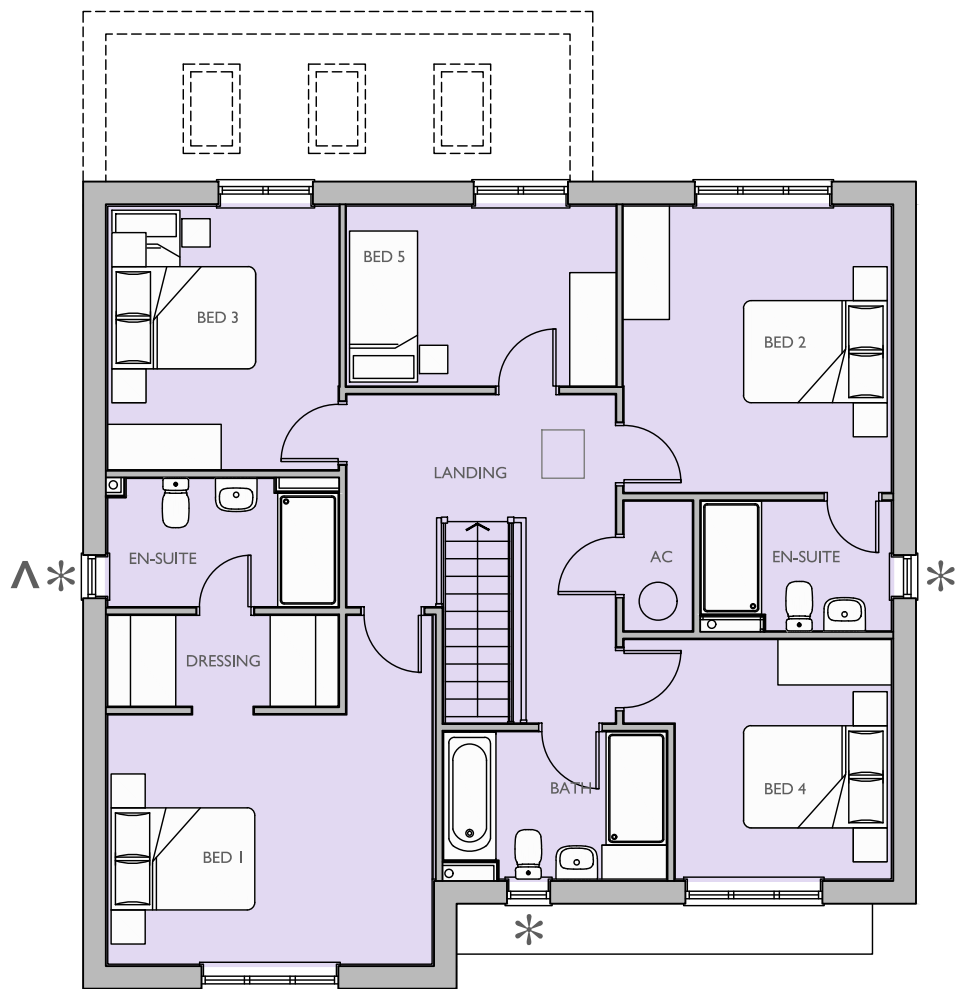

FIRST FLOOR PLAN

* OBSCURE GLAZED WINDOW
A OMIT WINDOWS TO PLOT 577

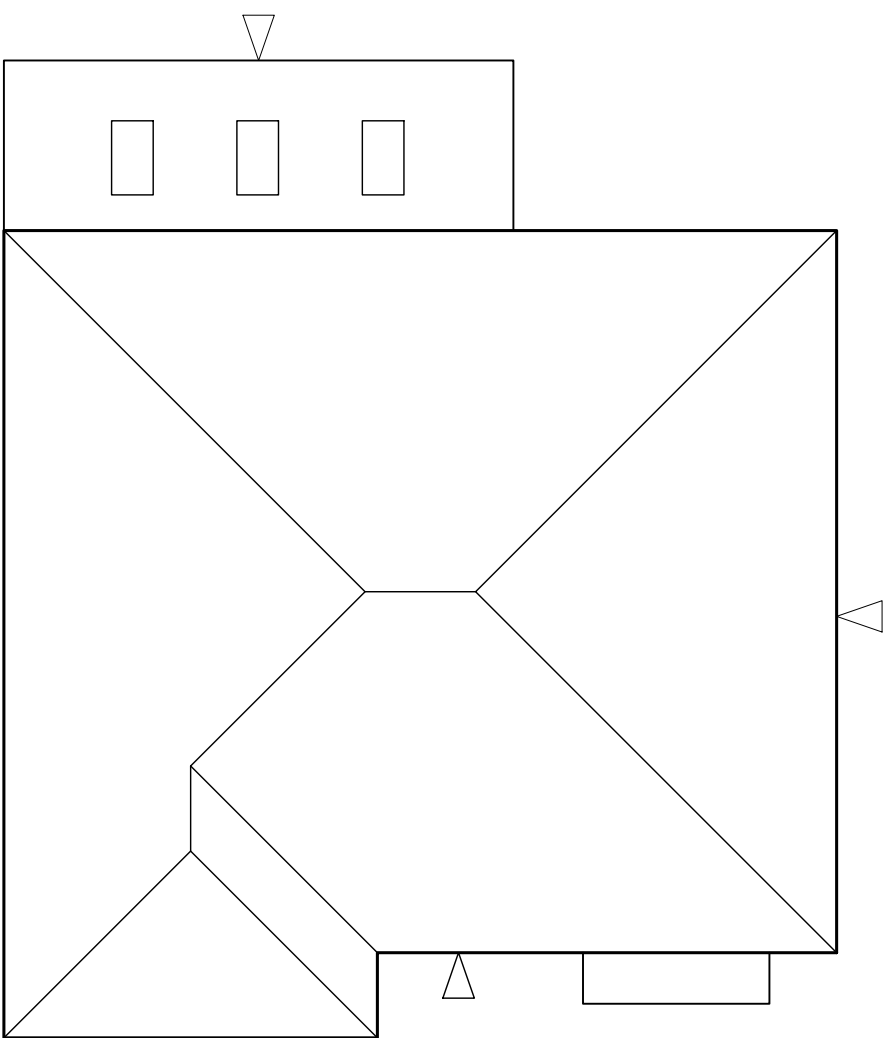

ROOF PLAN