

29 NORTH SHORE ROAD, HAYLING ISLAND
EXISTING

NOTES:



Dimensions to be checked on site before commencing work.
Any discrepancies shall be reported to the architect immediately.

Do not scale from these drawings except for planning purposes.


Use figured dimensions only.

Where applicable this drawing is to be read in conjunction with other consultants' drawings.


All drawings to be read in conjunction with specification and all other drawings including structural engineer and mechanical and electrical drawings / specification

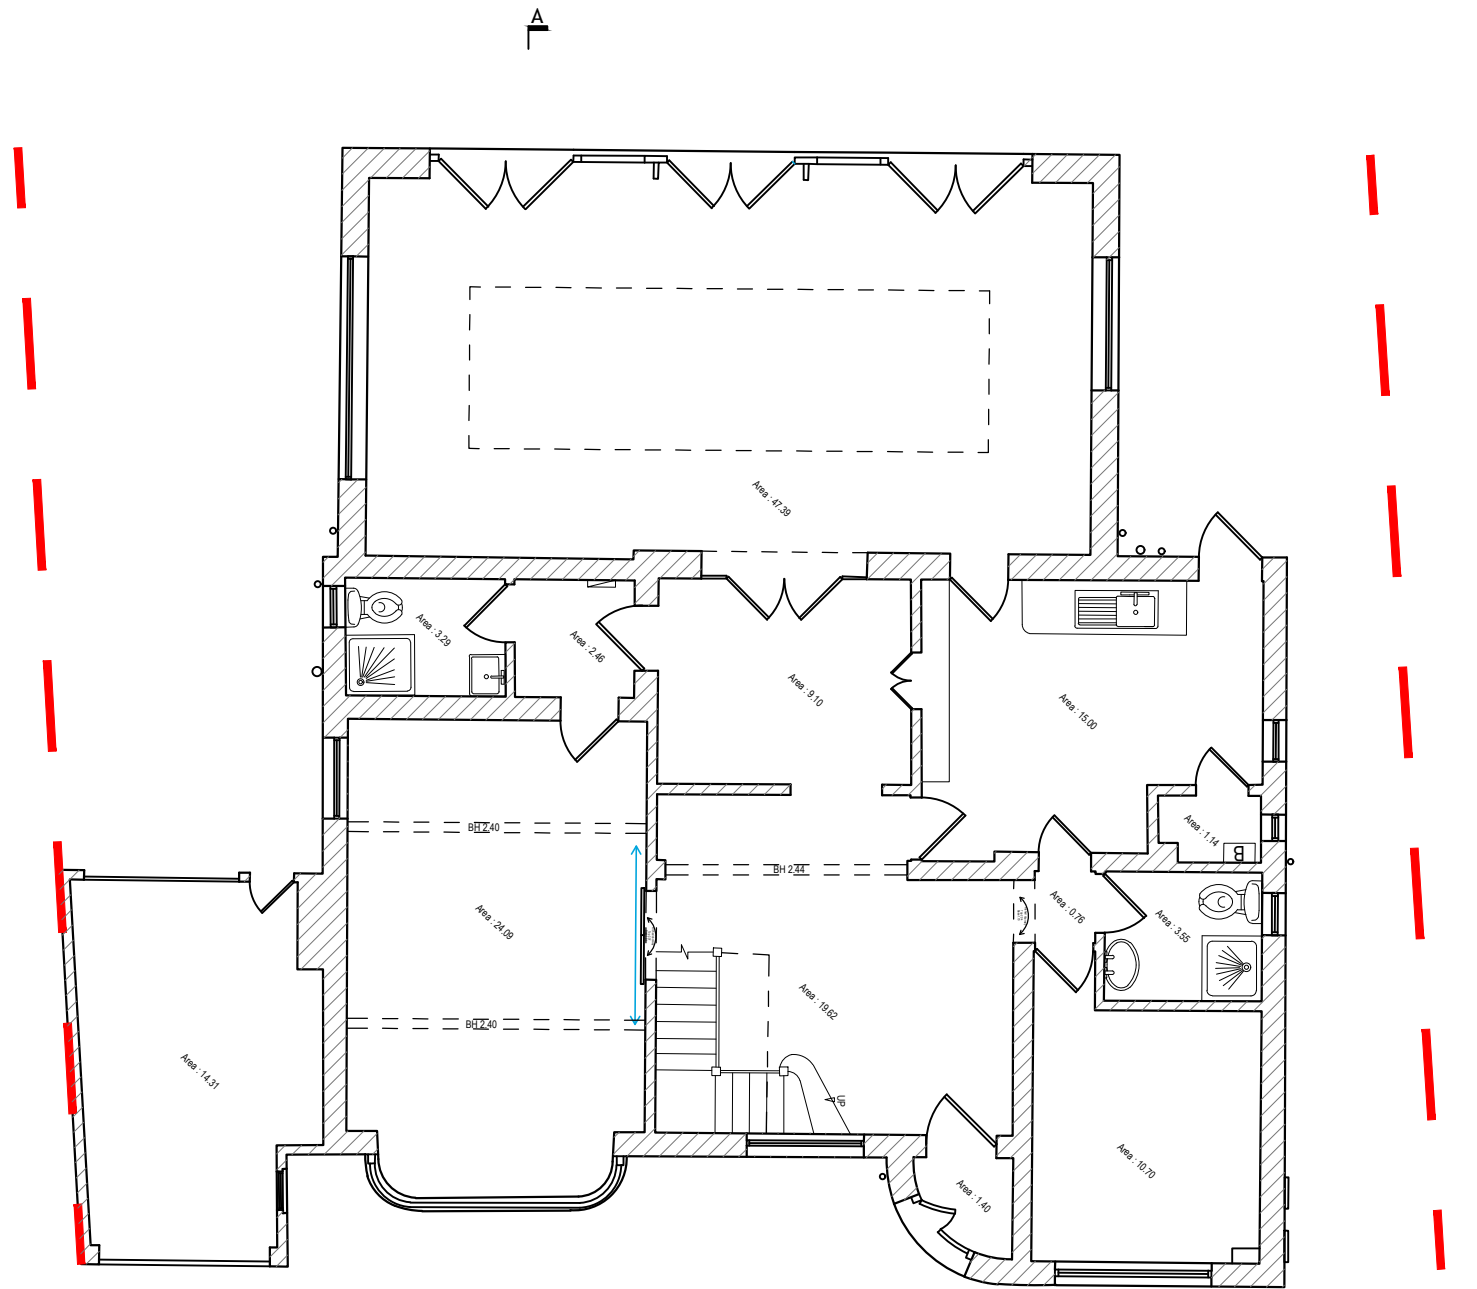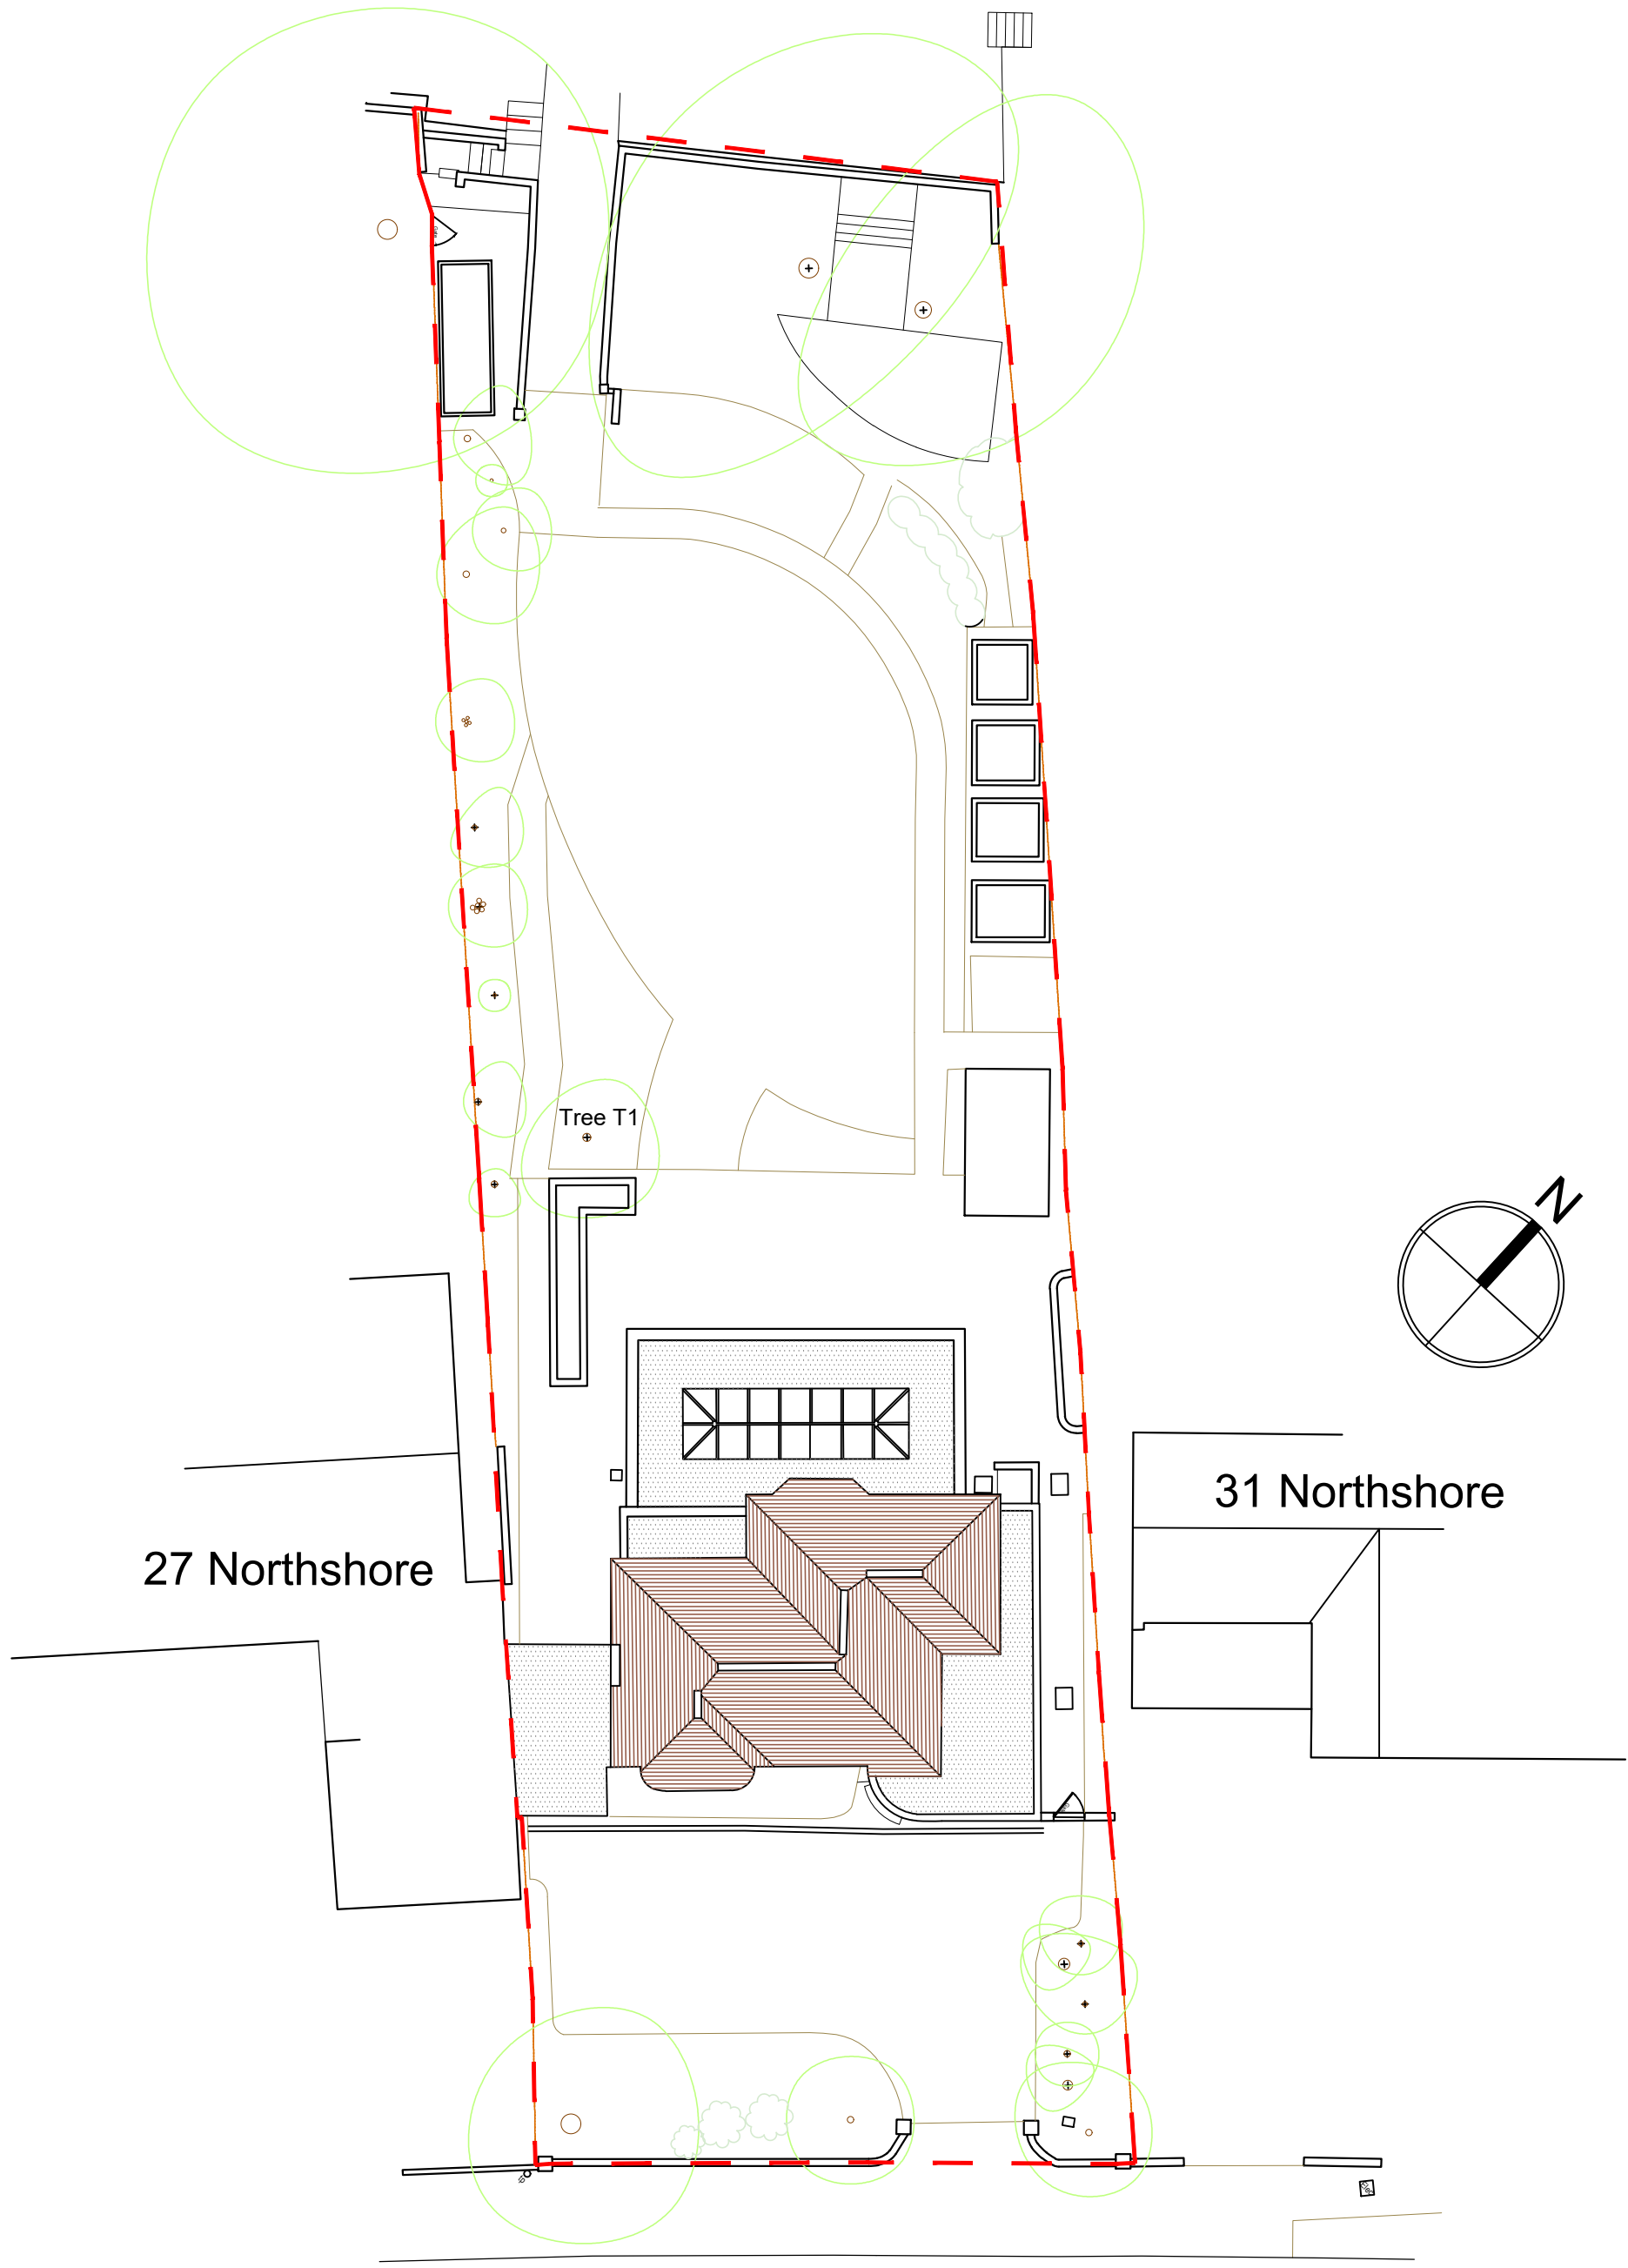


GROUND FLOOR
1:100

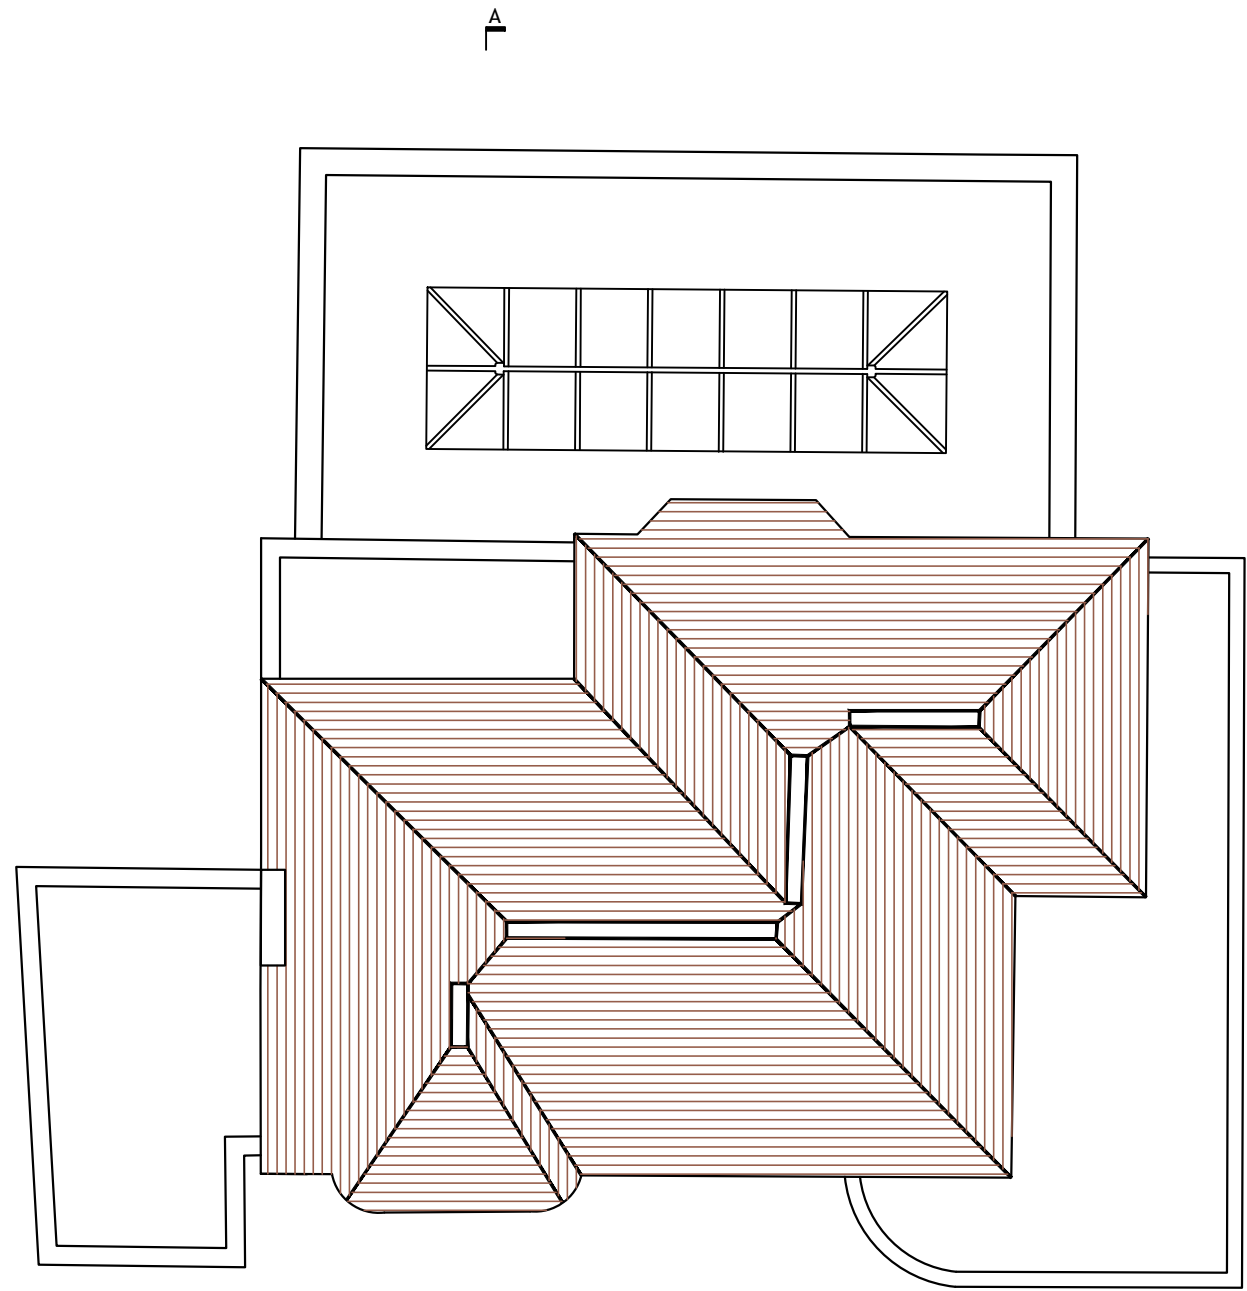

ROOF PLAN
1:100

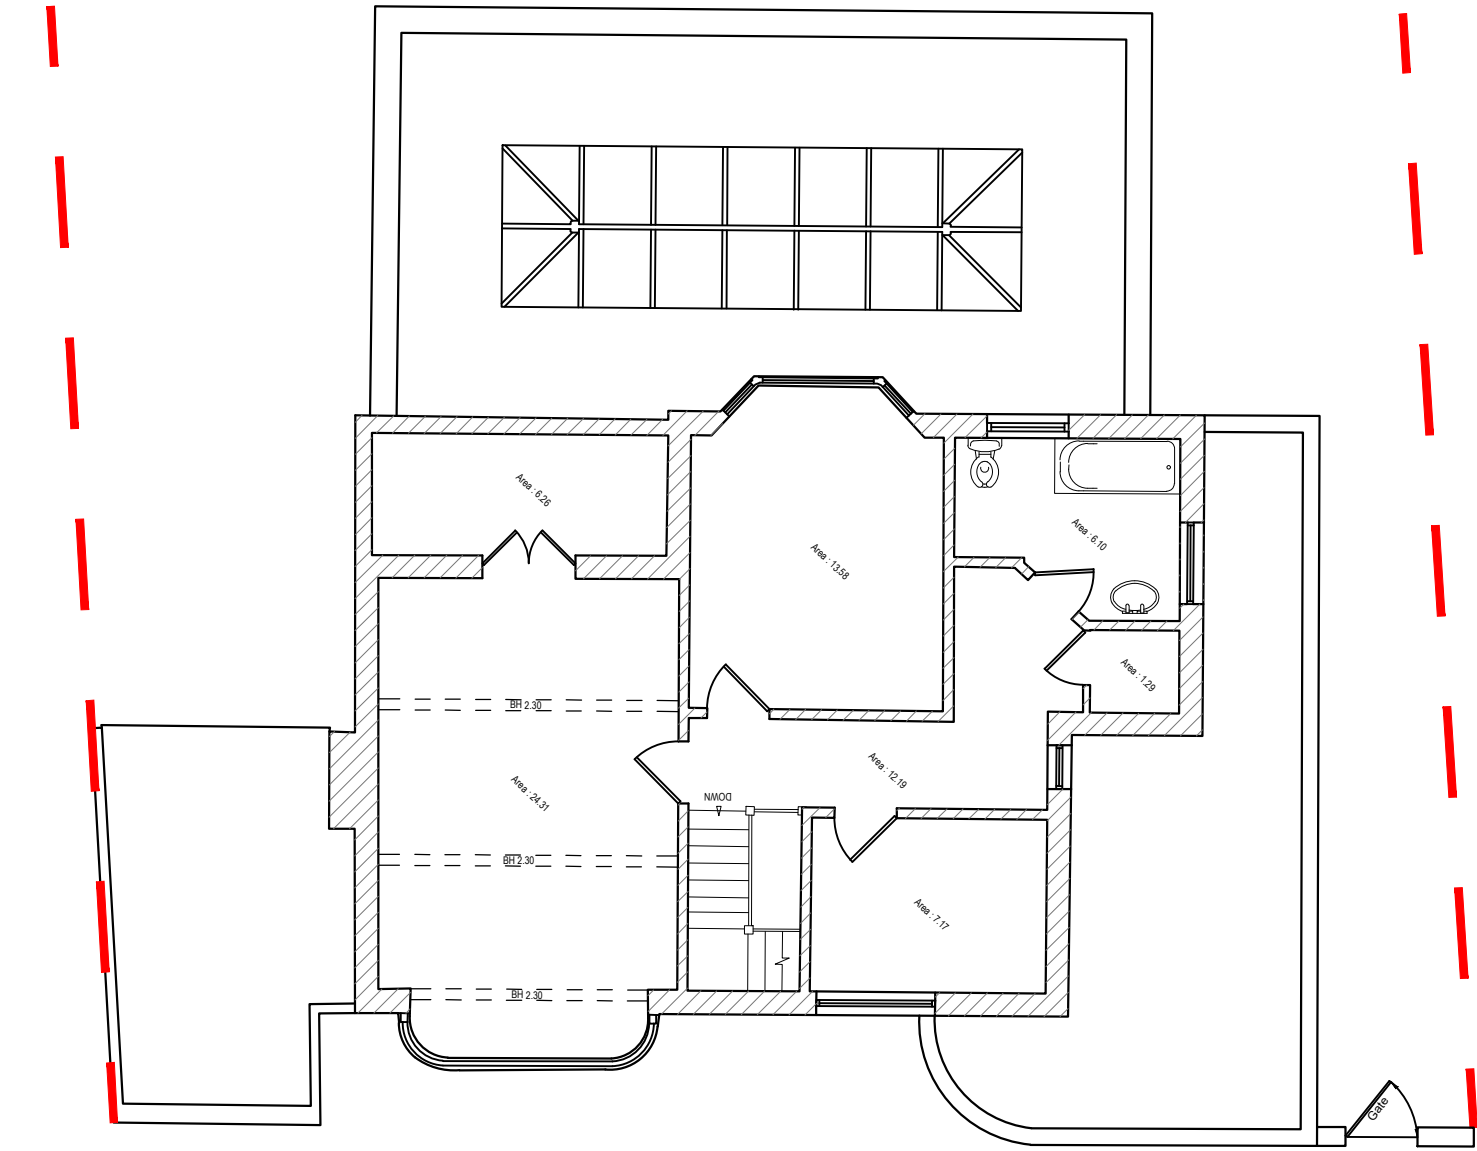


FIRST FLOOR
1:100

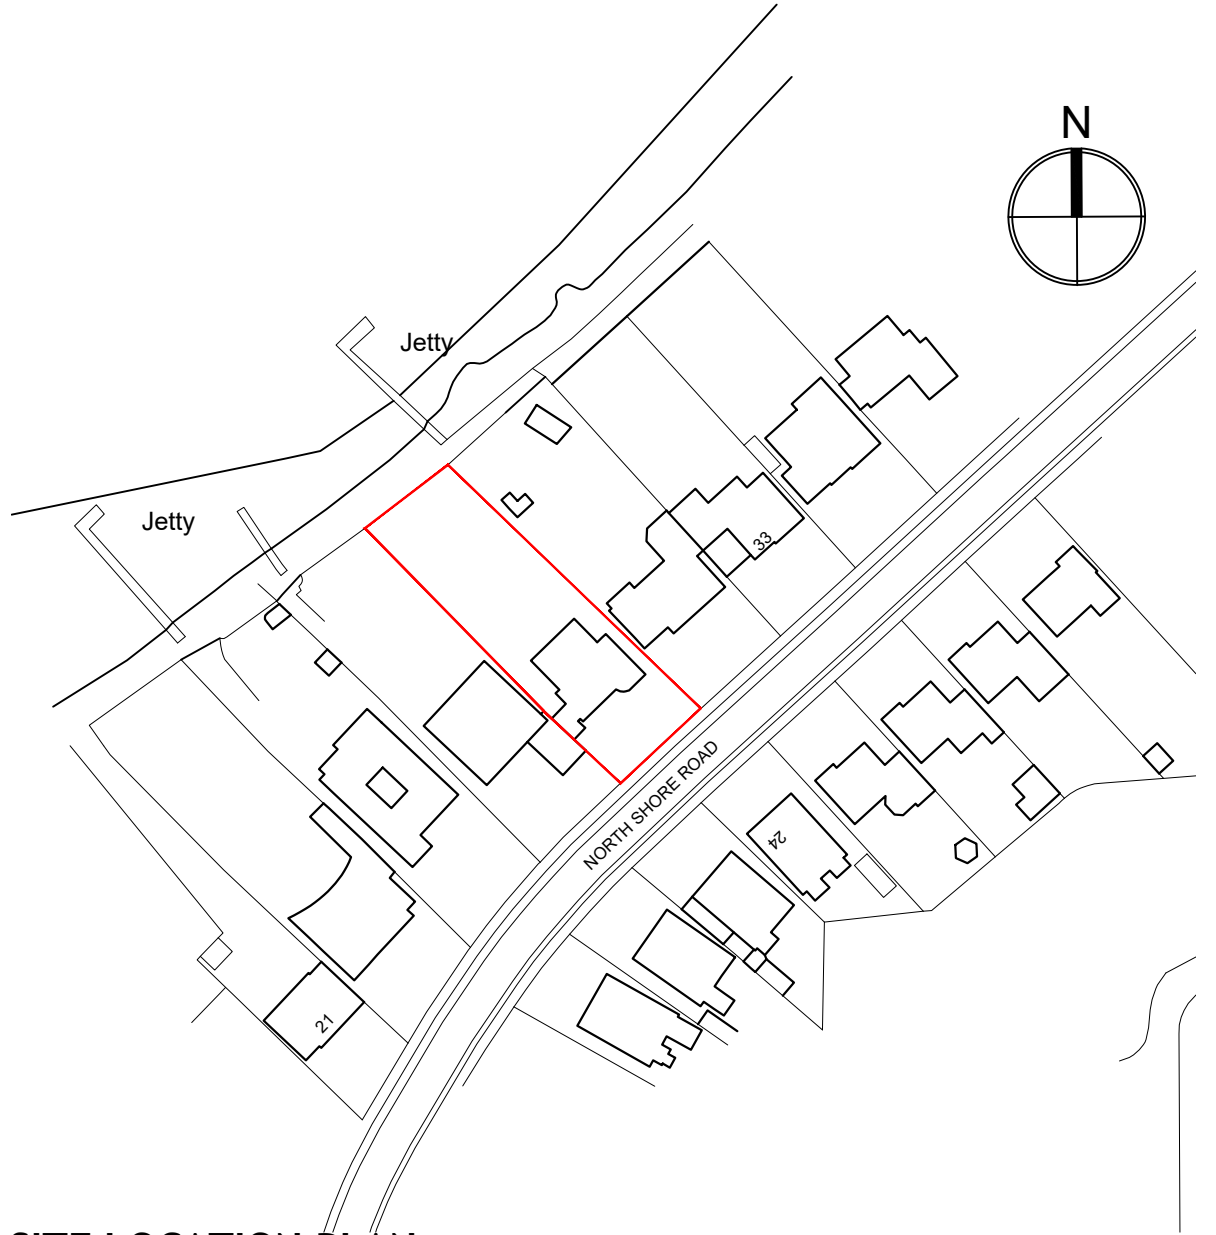

SITE LOCATION PLAN

1:1250
Ordnance Survey (c) Crown Copyright 2023. All rights reserved. Licence number 100022432

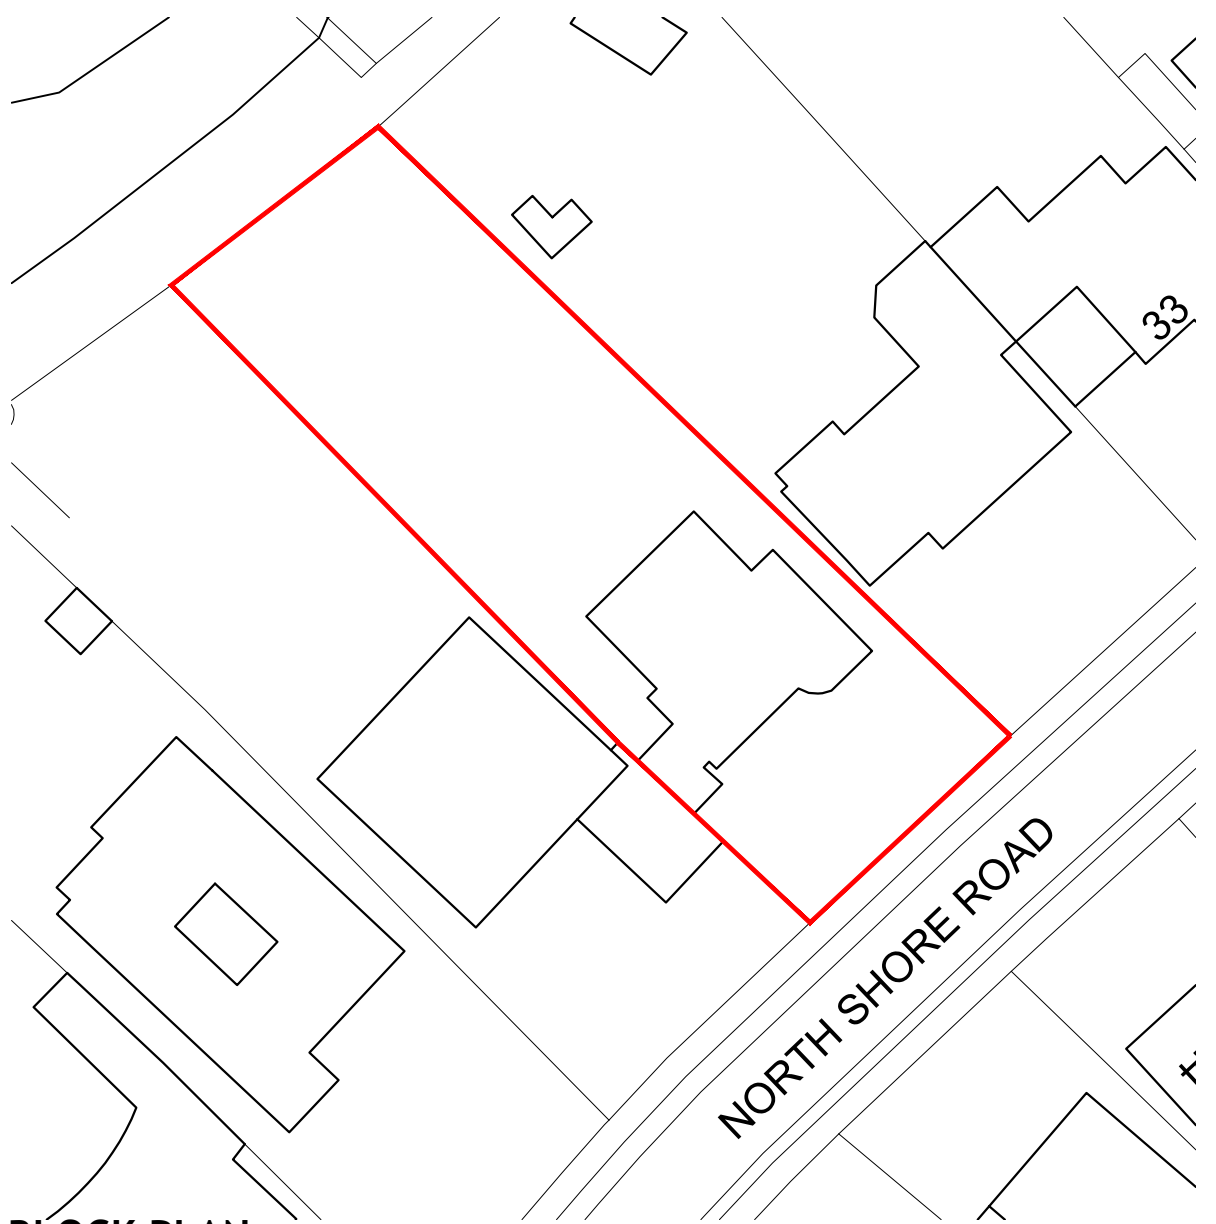

BLOCK PLAN

1:500
Ordnance Survey (c) Crown Copyright 2023. All rights reserved. Licence number 100022432

hd
architects

Helyer Davies Architects Ltd
1 The Old Flour Mill,
Emsworth, PO10 7BT
01243 370 715

www.hdarchitects.co.uk mail@hdarchitects.co.uk

PROJECT
29 North Shore Road
Hayling Island
PO11 0HL

DRAWING
EXISTING;
Plans

SCALE
as noted @ A1

DATE MAR 2023 DRAWN JH

DRAWING NUMBER 23035-01 REVISION *