

Figured dimensions only are to be used. All dimensions to be checked onsite. Differences between drawings and between drawings and specification or bills of quantities to be reported to the PRC Group.

The copyright of the drawings and designs contained therein remains vested in the PRC Group.

Revisions:	Drawn/Chkd:	Date:
A. Dock levellers added	ME	DEC 23
B. Anthracite cladding added to wall of Dock levellers	NF/ME	JAN 24

MATERIALS KEY:

- 1

HORIZONTAL PROFILED CLADDING (METALLIC SILVER)
- 2

VERTICAL MICRO RIB CLADDING (WHITE)
- 3

ALUMINIUM FRAMED WINDOWS (ANTHRACITE GREY)
- 4

ALUMINIUM FRAMED ENTRANCE DOORS (ANTHRACITE GREY)
- 5

LOADING DOORS (INSULATED) (ANTHRACITE GREY)
- 6

STEEL PERSONNEL DOORS (ANTHRACITE GREY)
- 7

STEEL BOLLARD (YELLOW)
- 8

FEATURE ENTRANCE CANOPY (ANTHRACITE GREY)
- 9

FEATURE WINDOW REVEAL PROJECTION (ANTHRACITE GREY)
- 10

HORIZONTAL FIN DETAIL
- 11

UNIT NUMERAL
- 12

INFILL PANEL
- 13

SIGNAGE FOR FUTURE TENANTS
- 14

DOCK LEVELLER (COLOUR ANTHRACITE)
- 15

HORIZONTALLY LAID MICRO RIB CLADDING (COLOUR ANTHRACITE)

EAST ELEVATION

NORTH
ELEVATION

UNIT 3

UNIT 4

SOUTH
ELEVATION

WEST ELEVATION

REFERENCE PLAN N.T.S

Client:
XLB PROPERTY LTD &
HAVANT S.a.r.l. (Luxembourg)



Project:
LANGSTONE TECHNOLOGY PARK
HAVANT

12 Warren Yard,
Warren Park,
Milton Keynes,
MK12 5HW
01908 305 246

info@prc-group.com
www.prc-group.com

Drawing Title:
PROPOSED
ELEVATIONS AND SECTIONS
UNITS 3-4

Scale @ A1: 1:200

Checked by: ME

Date: MAR 21

Job No: 11319

Stage: PL

Drawing No: 021

Rev: B


Issue Status:

Construction ☐ Preliminary ☐
Information ☐ Approval ☐
Tender ☐


Offices

Working
London
Milton Keynes
Warsaw



PRC Architecture & Planning

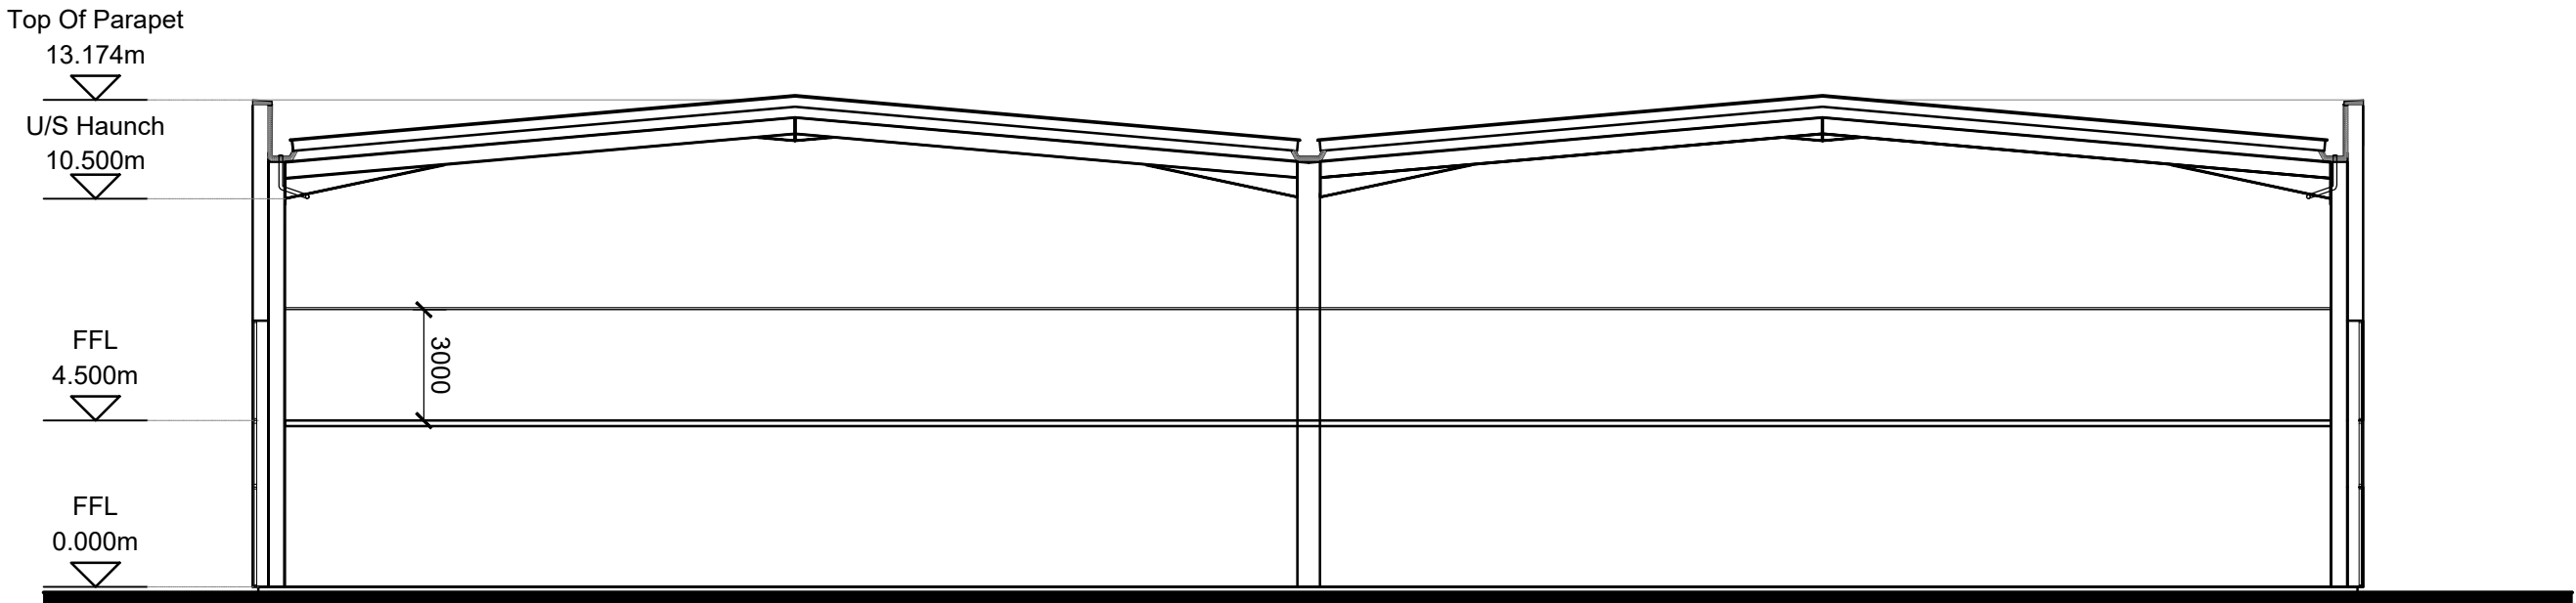


WEST ELEVATION

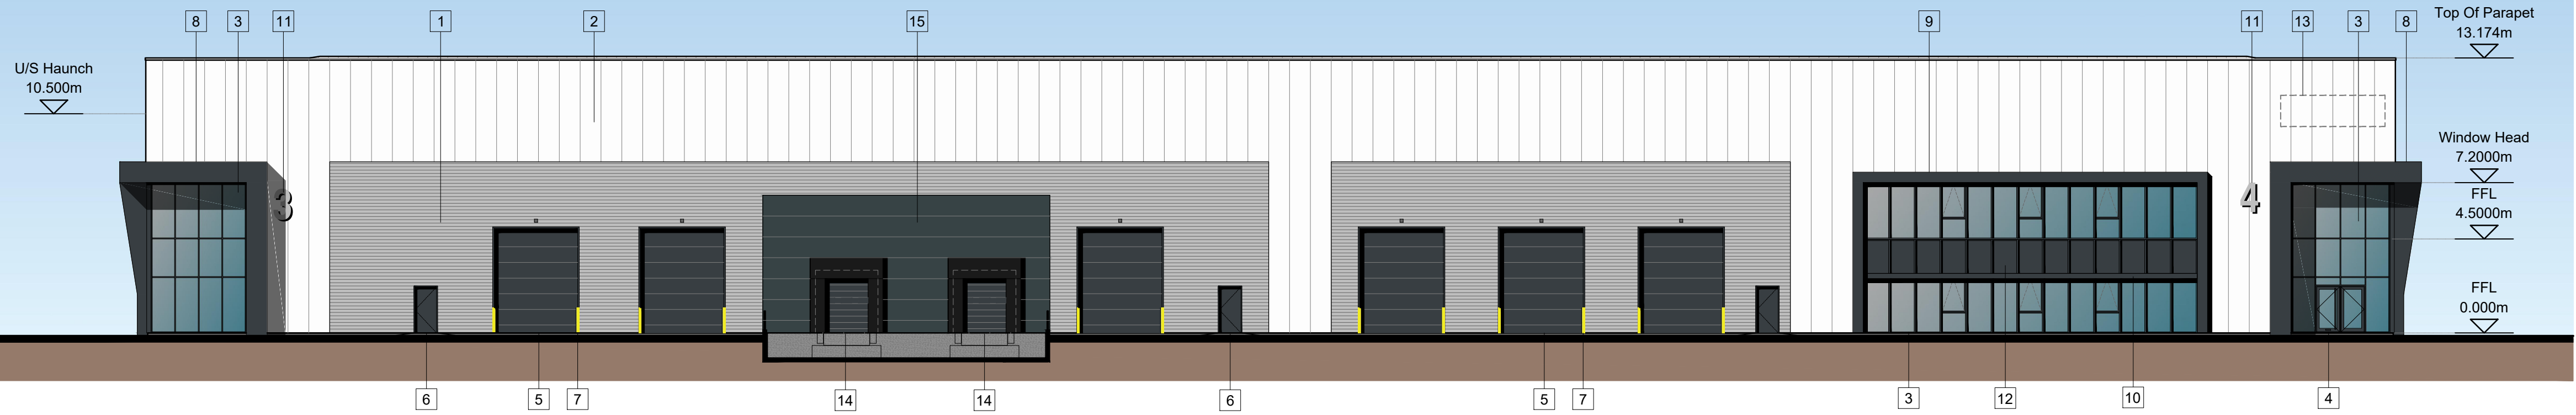

EAST ELEVATION

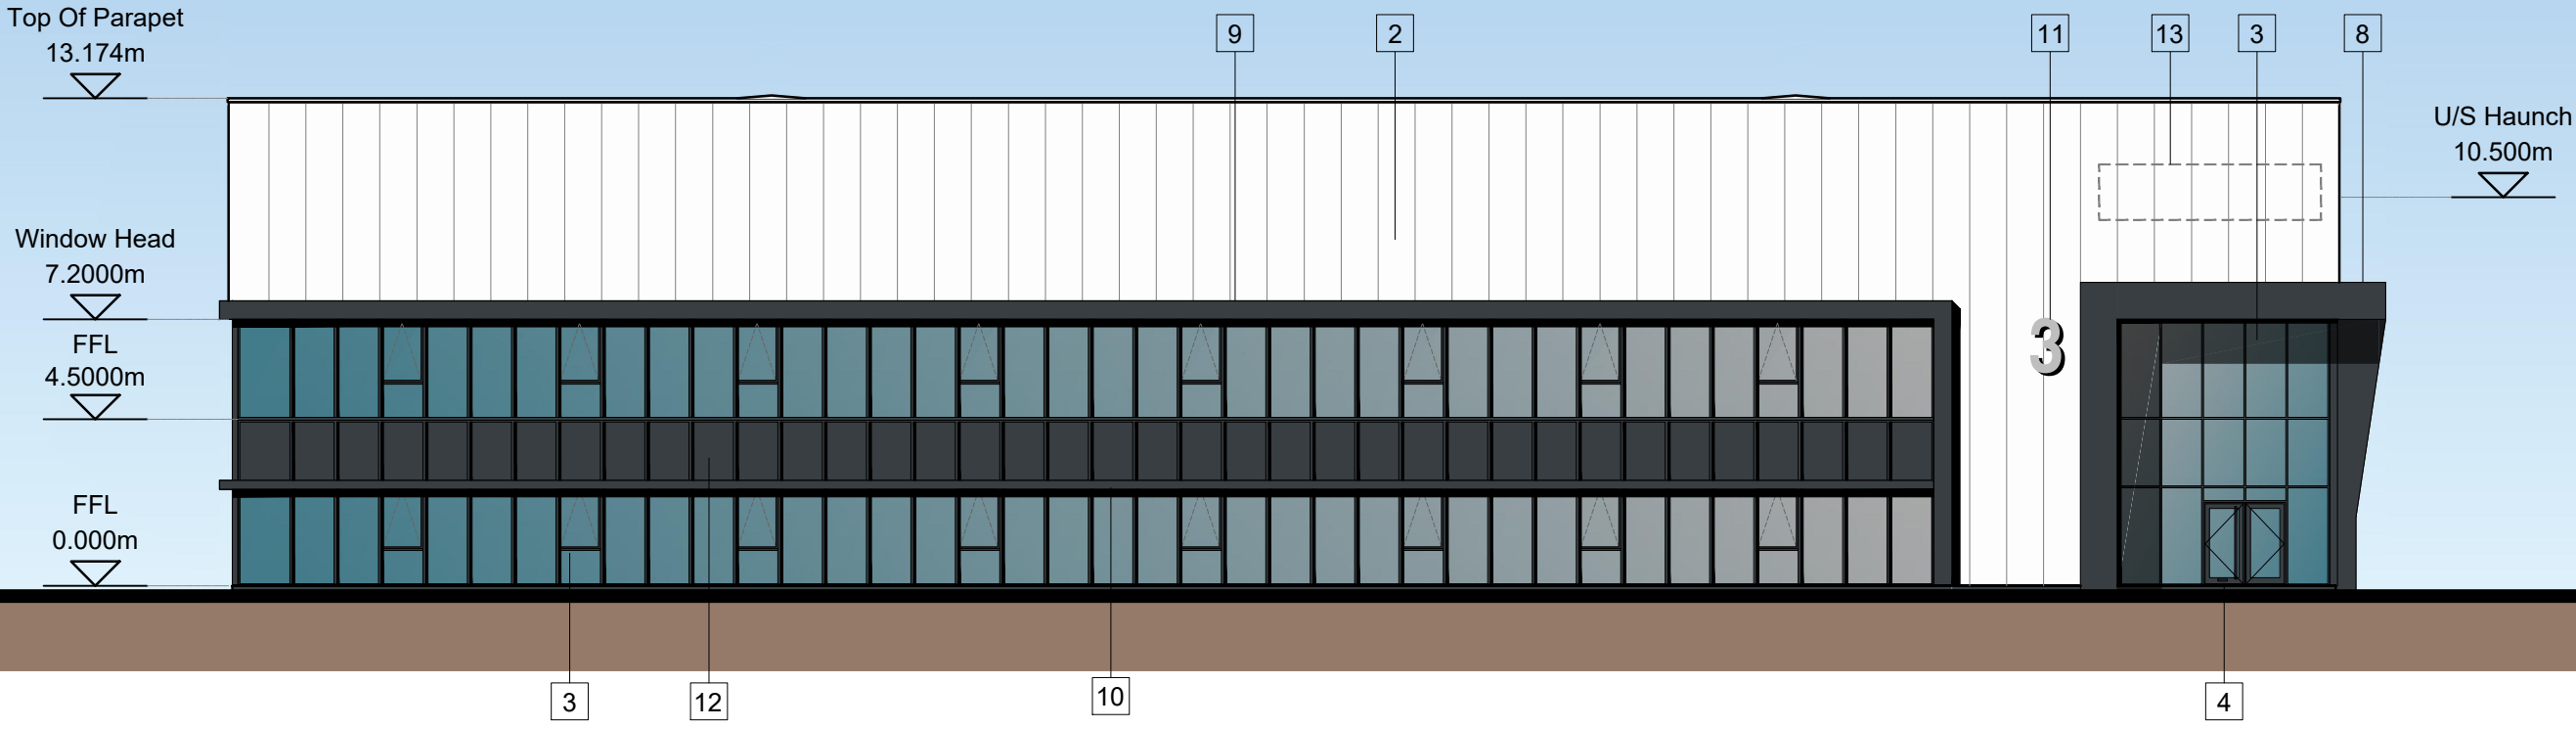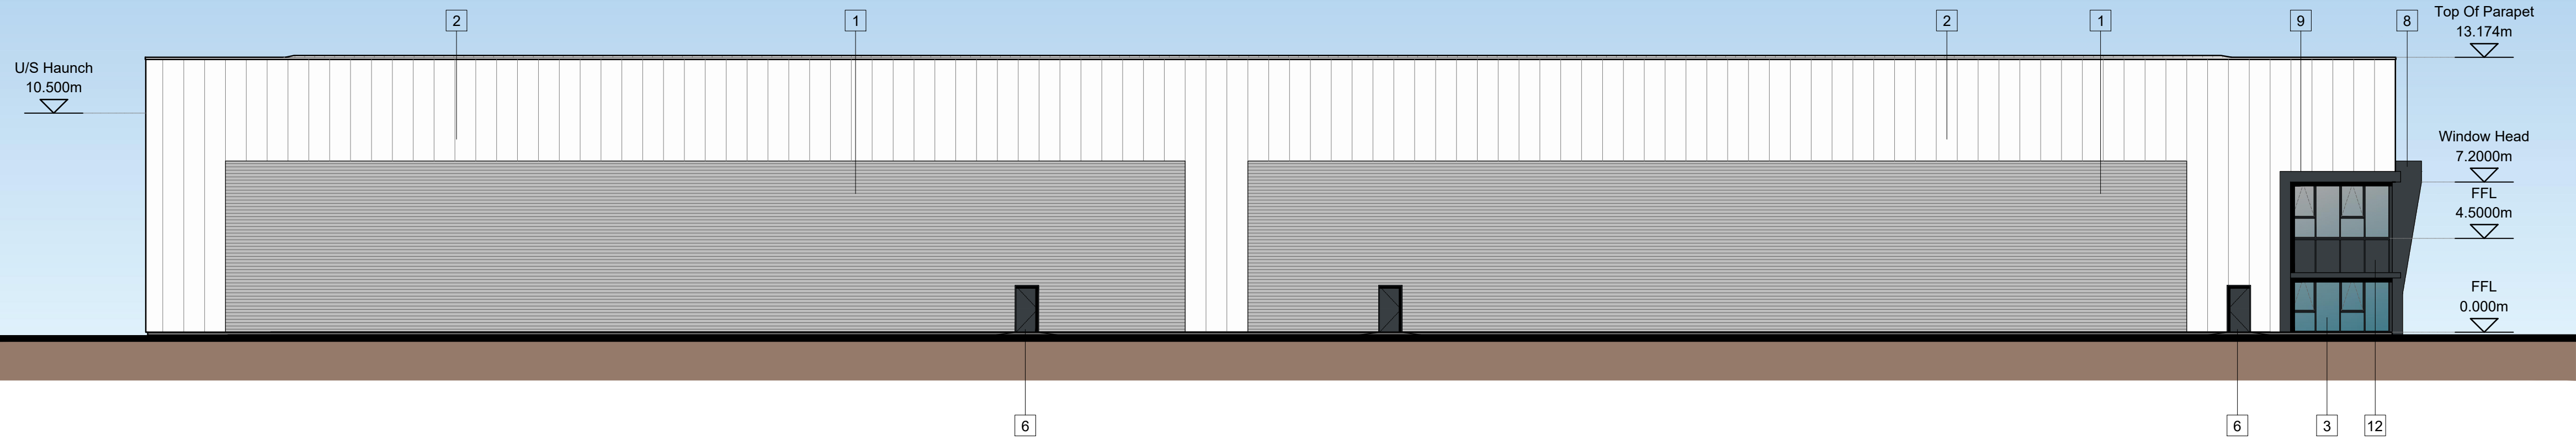

NORTH ELEVATION

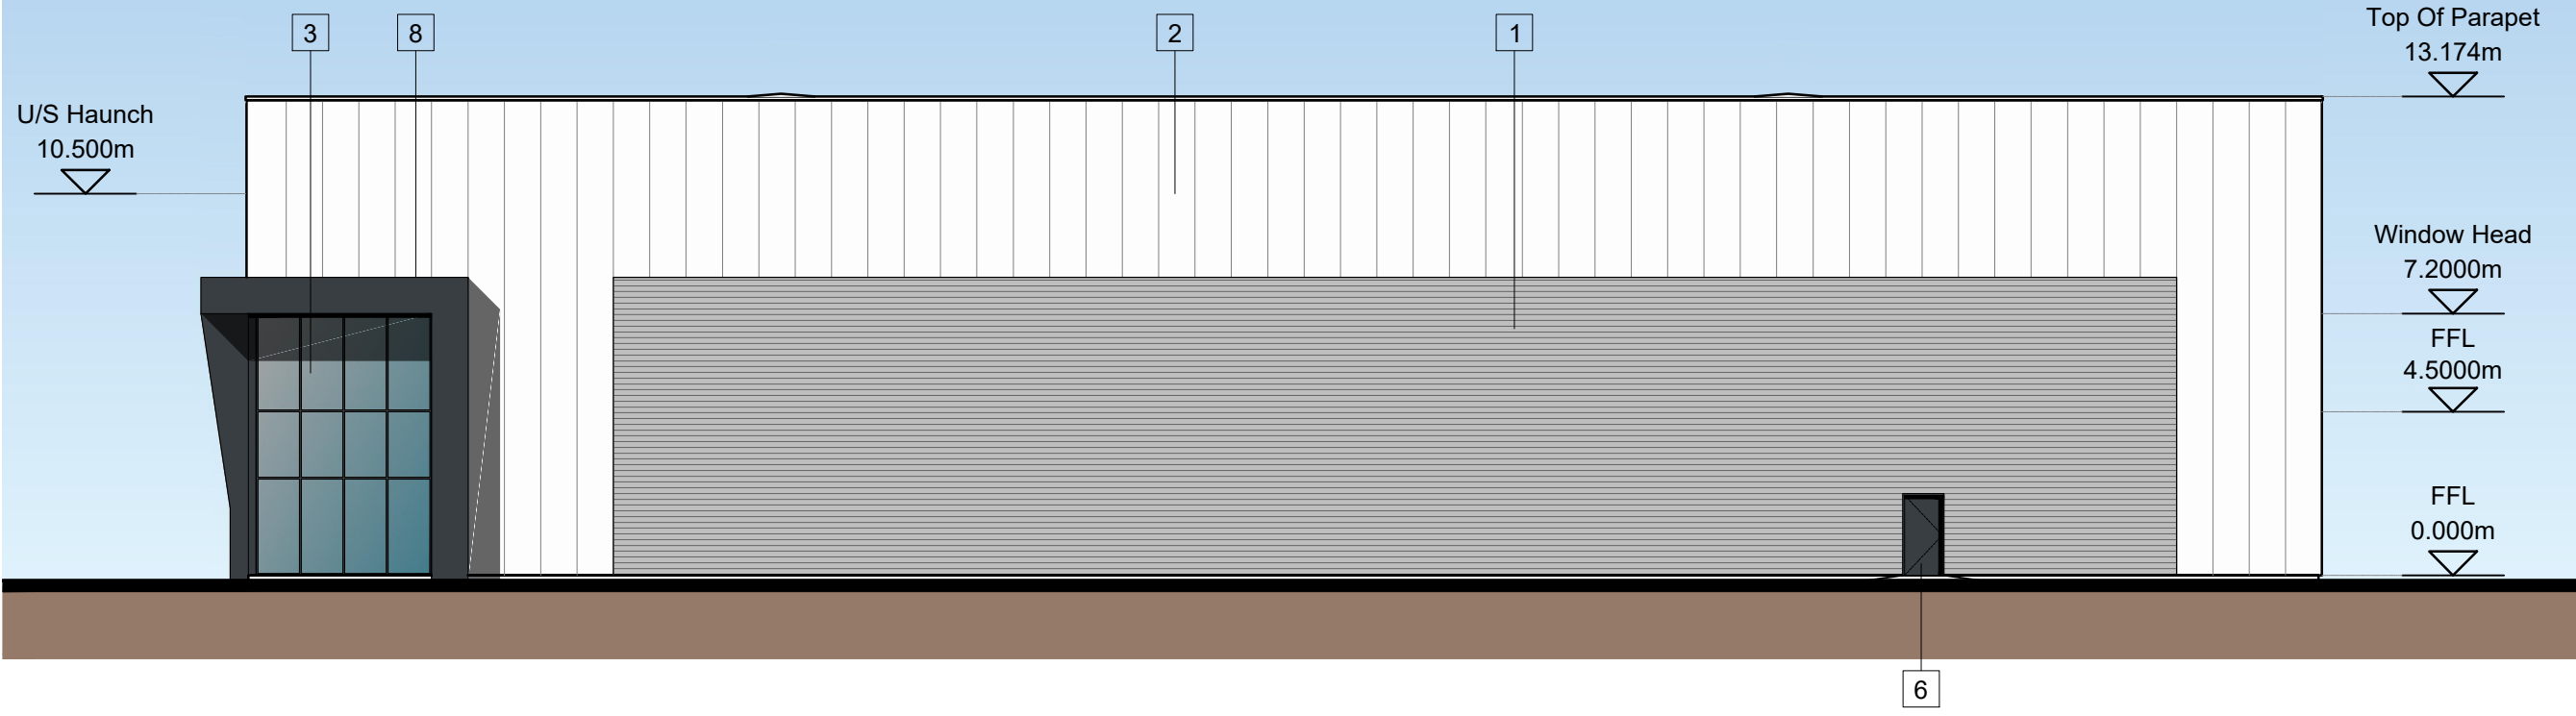

SOUTH ELEVATION

